

General Notes

The Architect shall have no responsibility for any use made of this document other than for that which it was prepared and issued.
All dimensions should be checked on site. Do not scale from this drawing. To be read in conjunction with all other Consultant's drawings. The Architect to be immediately notified of any discrepancies.

Copyright on this drawing retained by the Architect.

LEGEND

- Site Boundary
- 1.2m high low brick wall with metal fence
- 1.8m high timber boarded fence

A 17/05/21 SA SH Amended Project
- 27/04/21 SA SH Initial Issue
No. Date Dwn Chk App Revision or reason for issue

Client
R&S Builders

create **it** studios
Architects & Designers

Create It Studios (NW) Ltd
Universal Square
Devonshire Street North
Manchester M12 6JH
0161 974 6165
www.createitstudios.co.uk
info@createitstudios.co.uk

Project Title
492-494 Claremont Road,
Manchester M14 5WA

Scale / North Point
As indicated

Drawing Title
Proposed Boundary Treatment


Drawing Number
A1344(02)004
Drawing Status
Preliminary
Revision
A




1 Key Plan
1 : 500




2 Boundary Treatment North Elevation
1 : 100

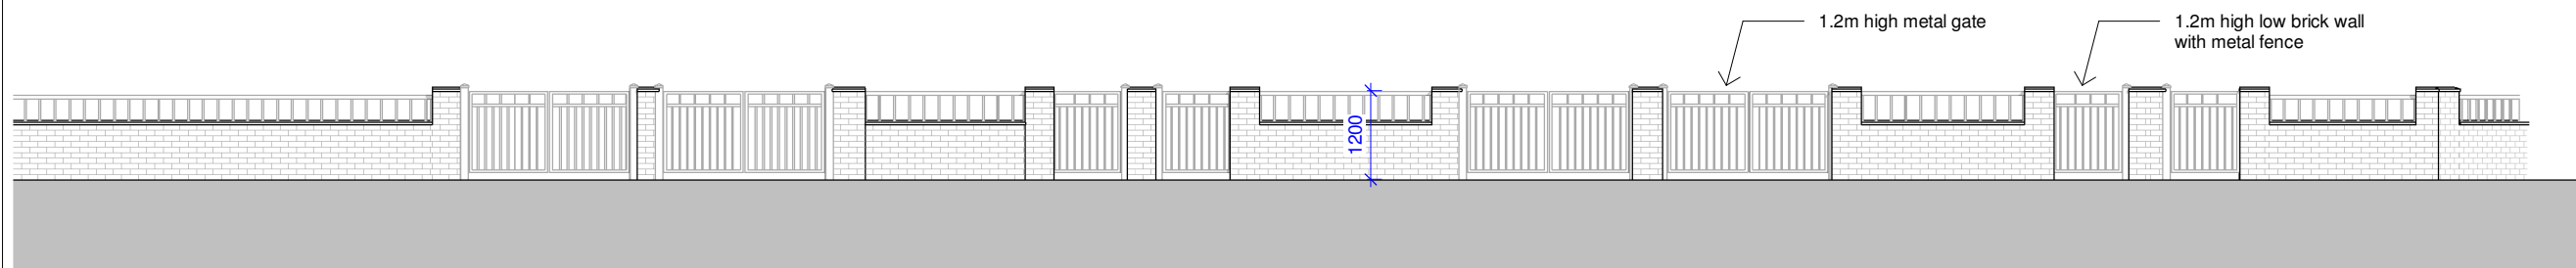

3 Boundary Treatment West Elevation
1 : 100

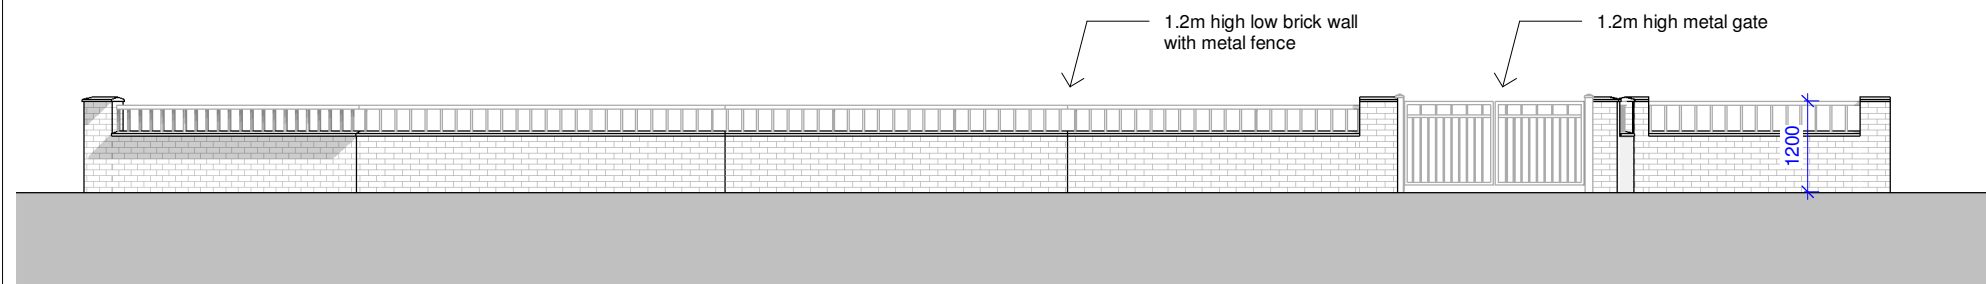

4 Boundary Treatment South Elevation
1 : 100

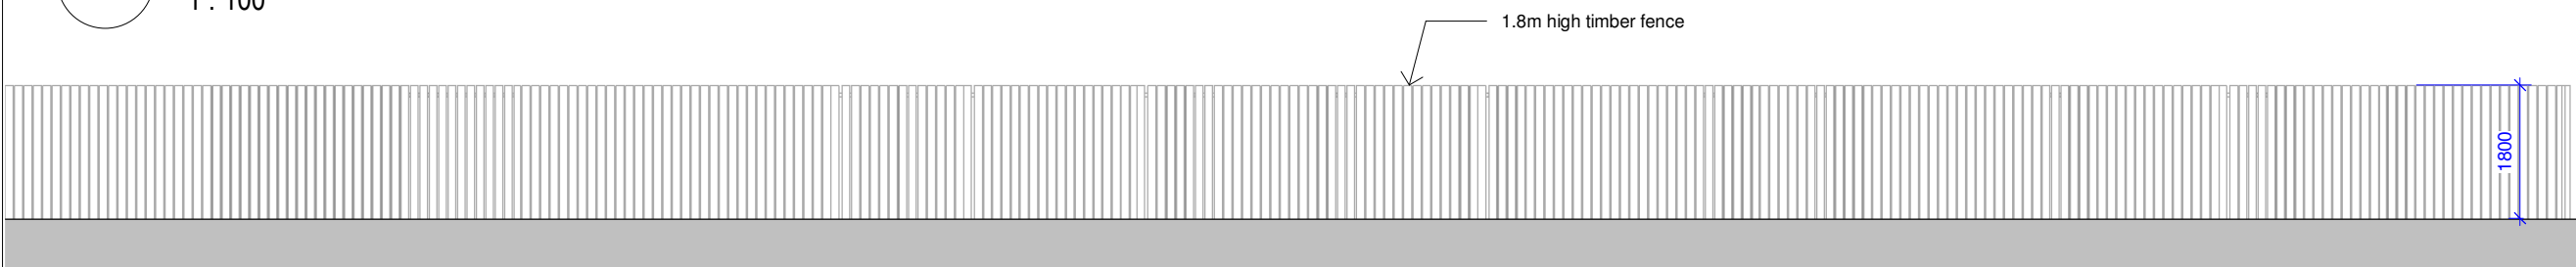

5 Boundary Treatment East Elevation
1 : 100

0 1 2 3 4m
1:100