




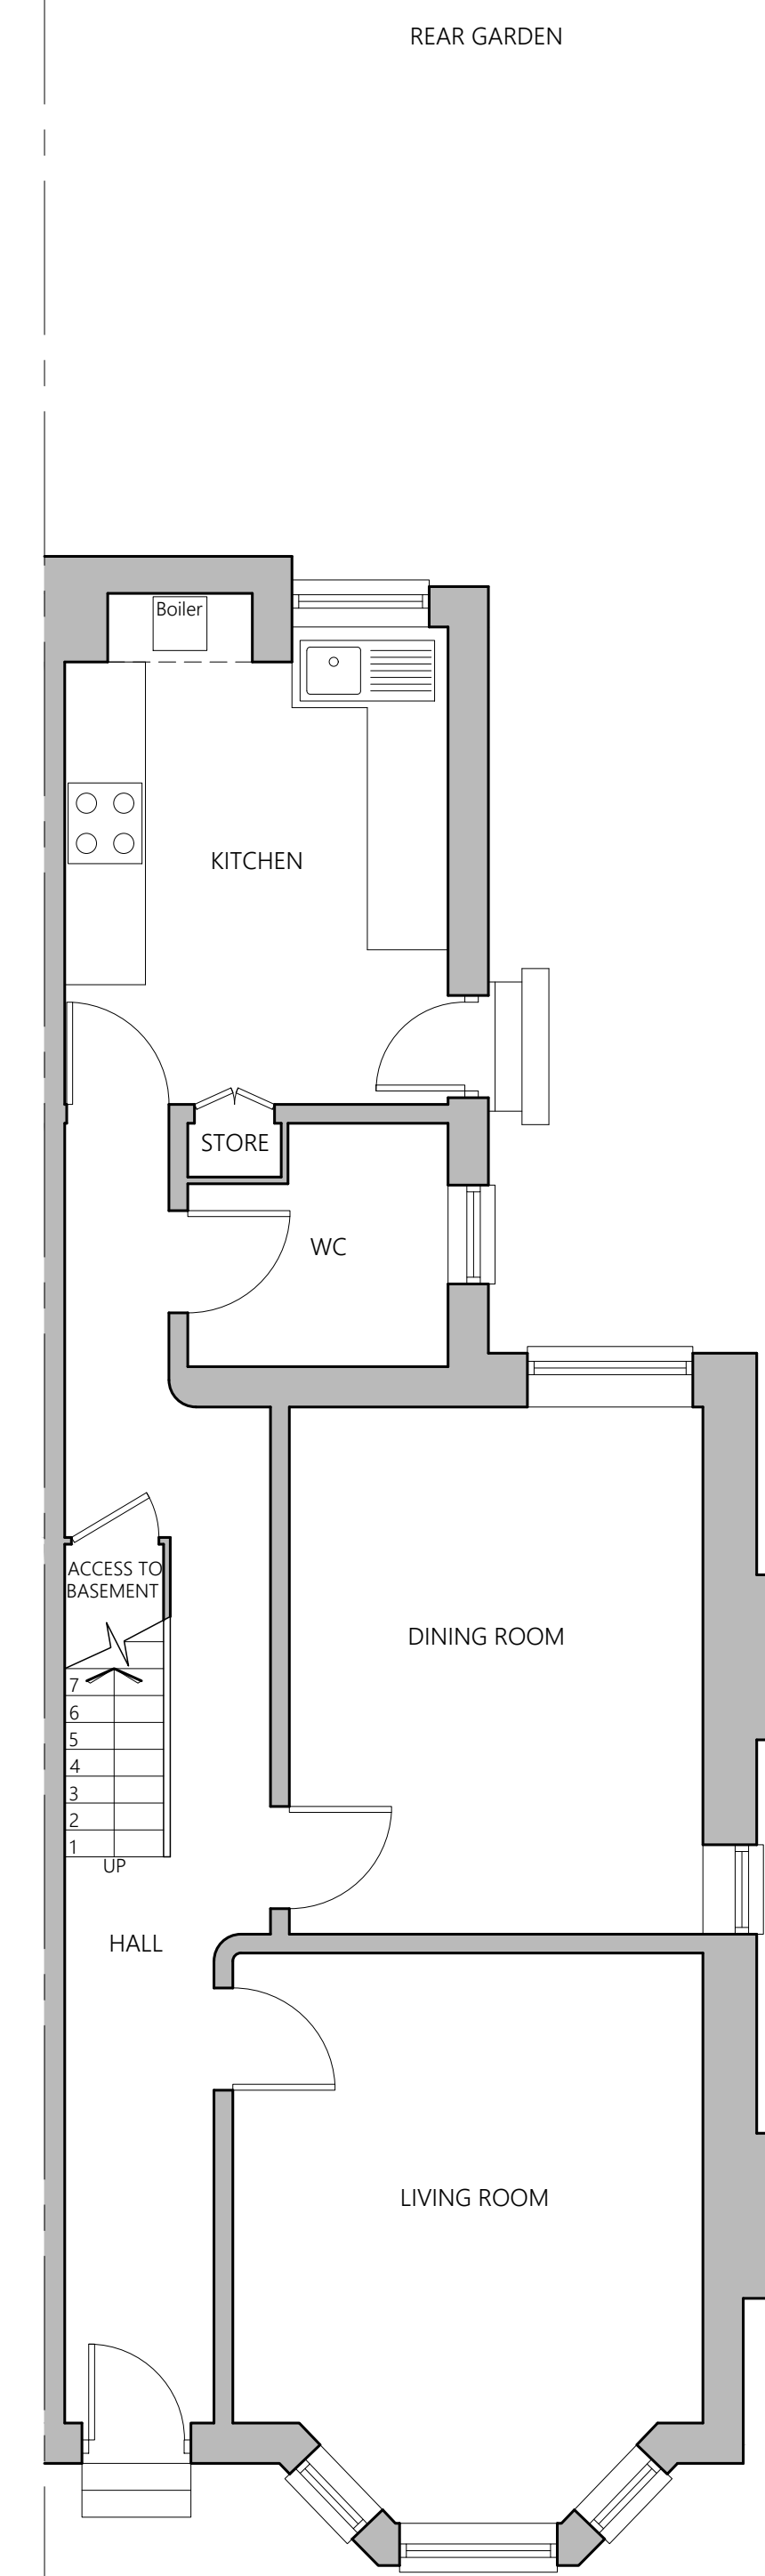


EXISTING GROUND FLOOR PLAN

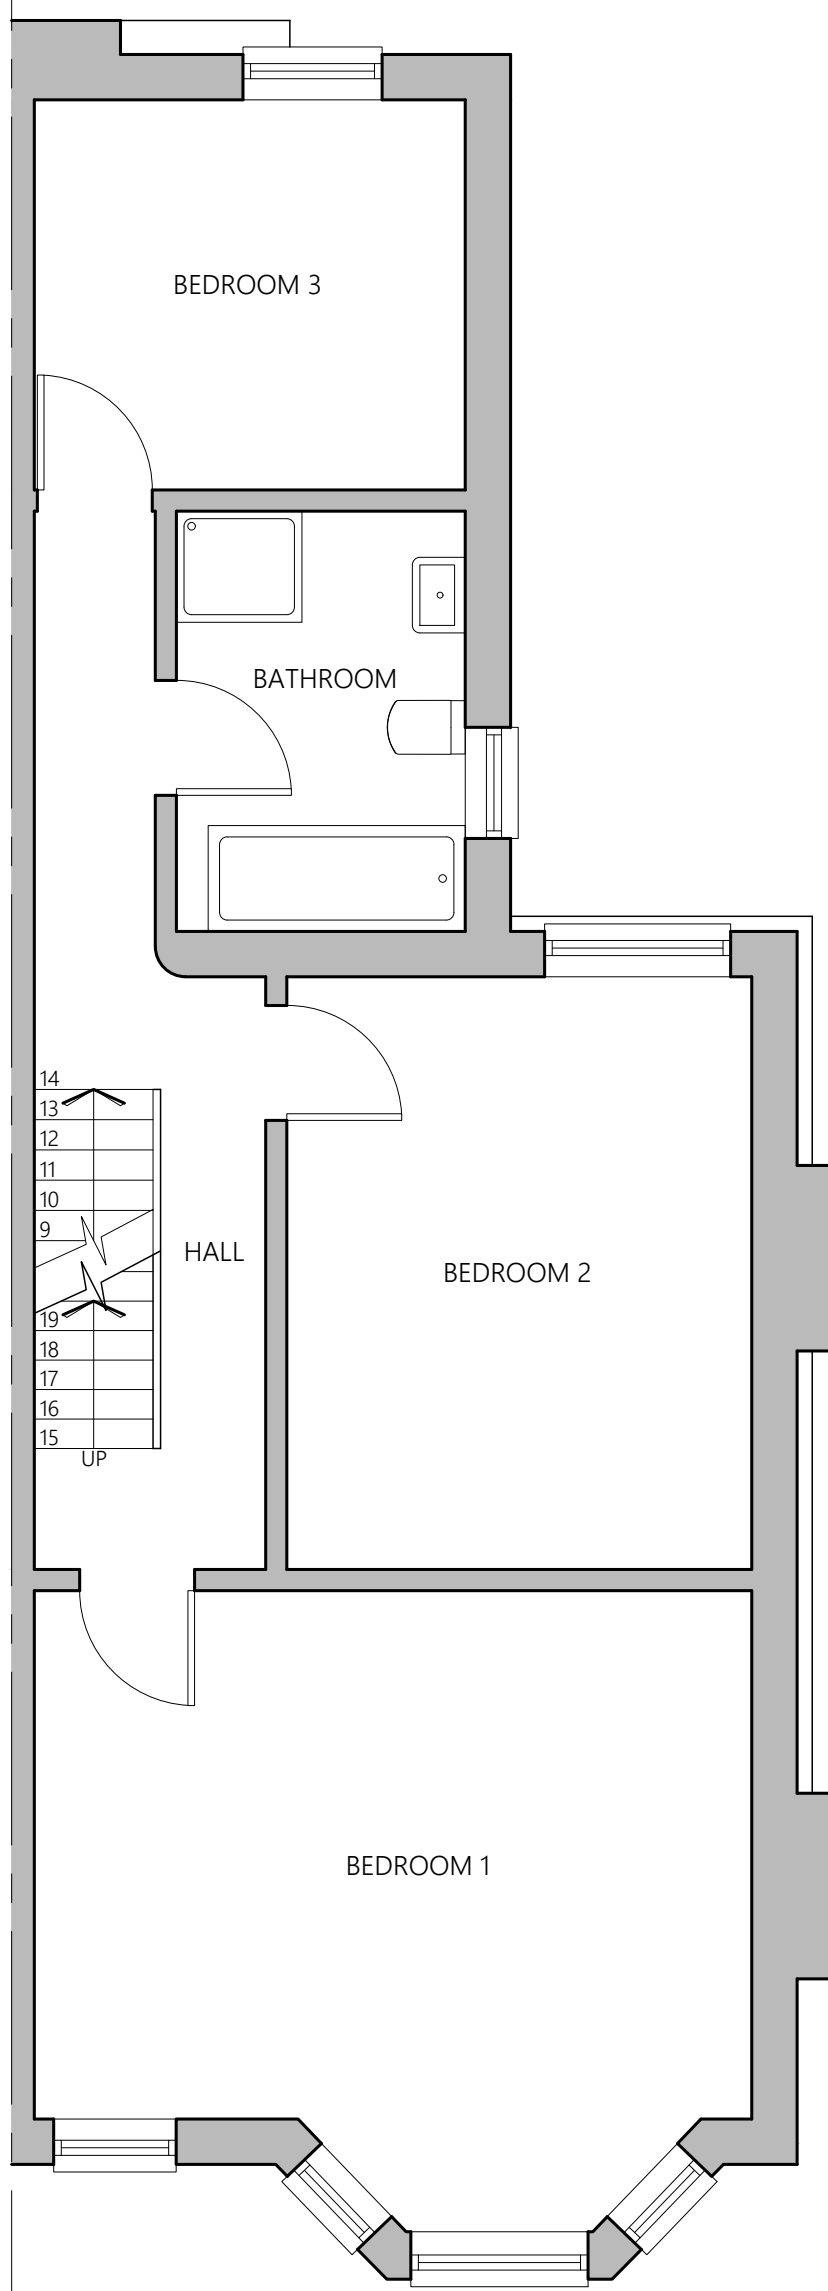

EXISTING FIRST FLOOR PLAN

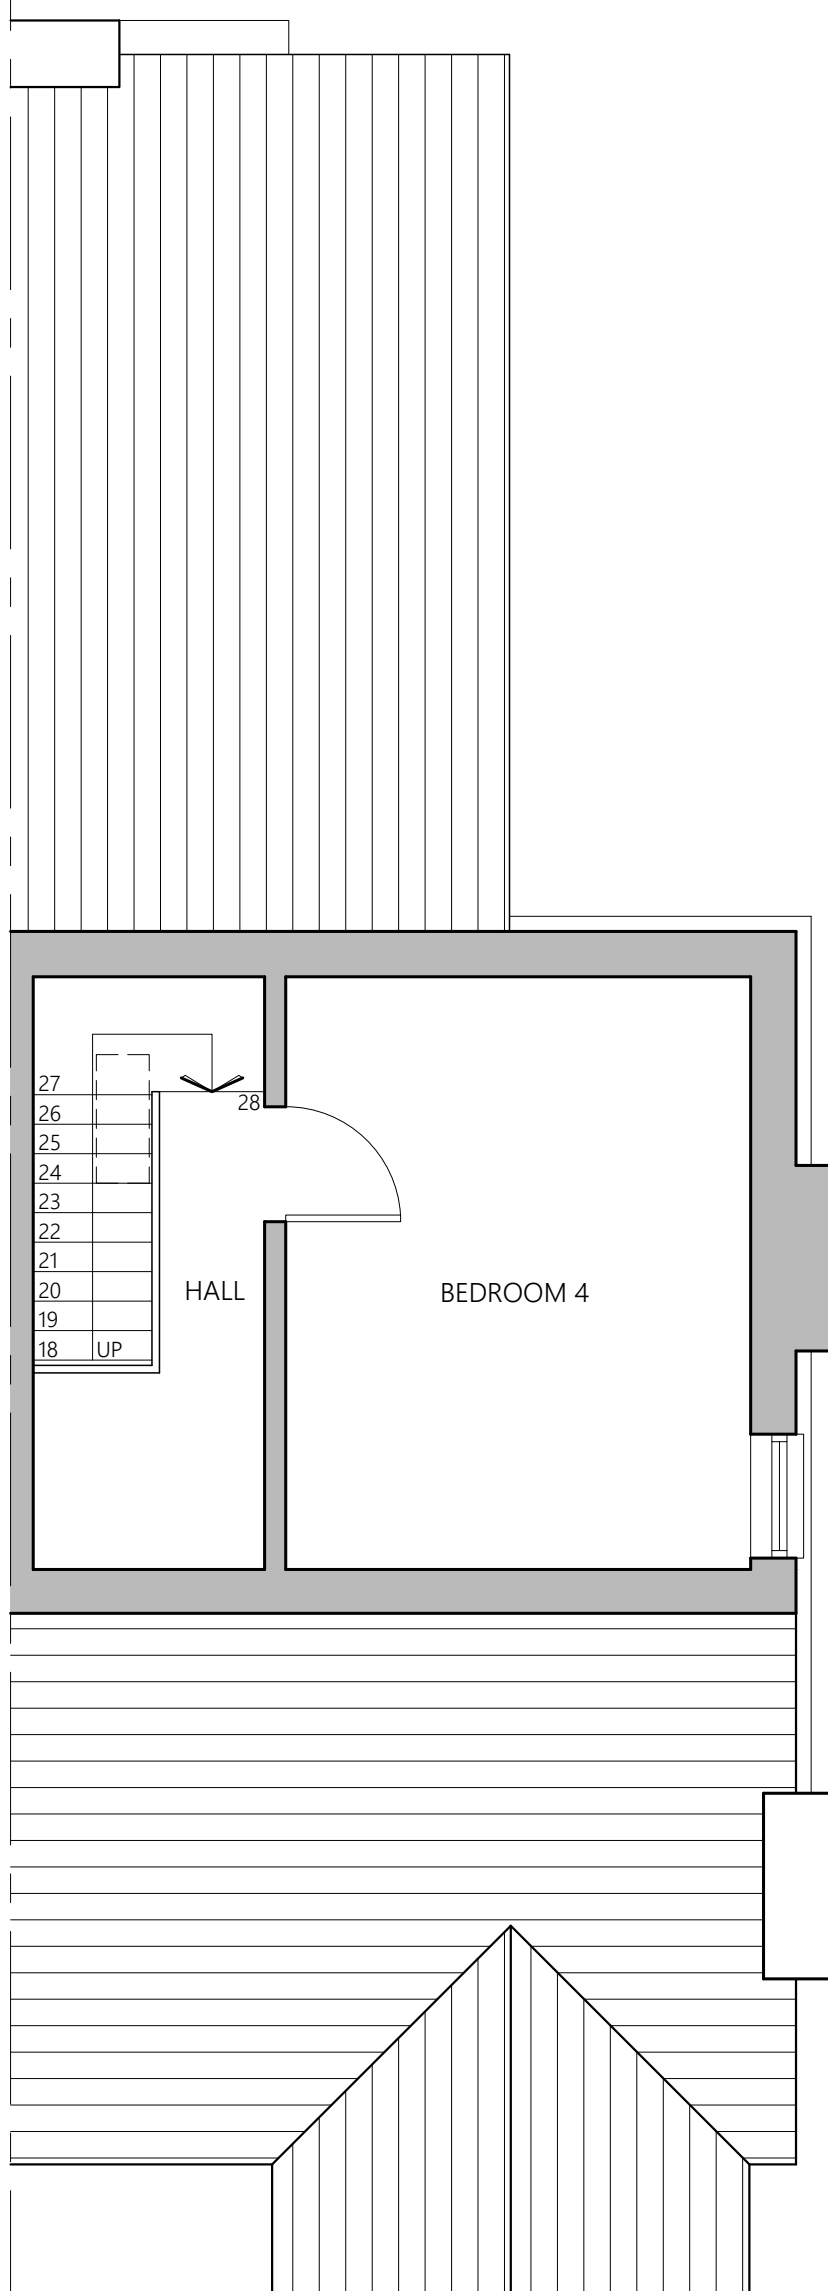

EXISTING SECOND FLOOR PLAN

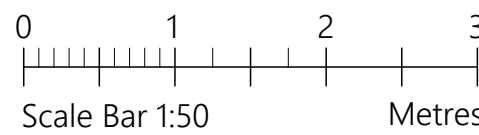

PROJECT	37 Torbay Road Chorlton M21 8XE		
CLIENT	J Badman		
STATUS	Information		
DRAWING	Existing Plans		
DWG No.	2227-002	REV	
SCALE	1:50@A1	DATE	Sept '22
AGB CAD SERVICES			
website: www.agbcad.co.uk email: info@agbcad.co.uk telephone: 07912 090 125 DO NOT SCALE FROM THIS DRAWING			