



1 2 3 4 5 6 7 8 9 10 11 12 13 14

A
B
C
D
E
F
G
H
J
K
L


1 Building 4 - House Type 1 and 3 Proposed West Elevation
1:100

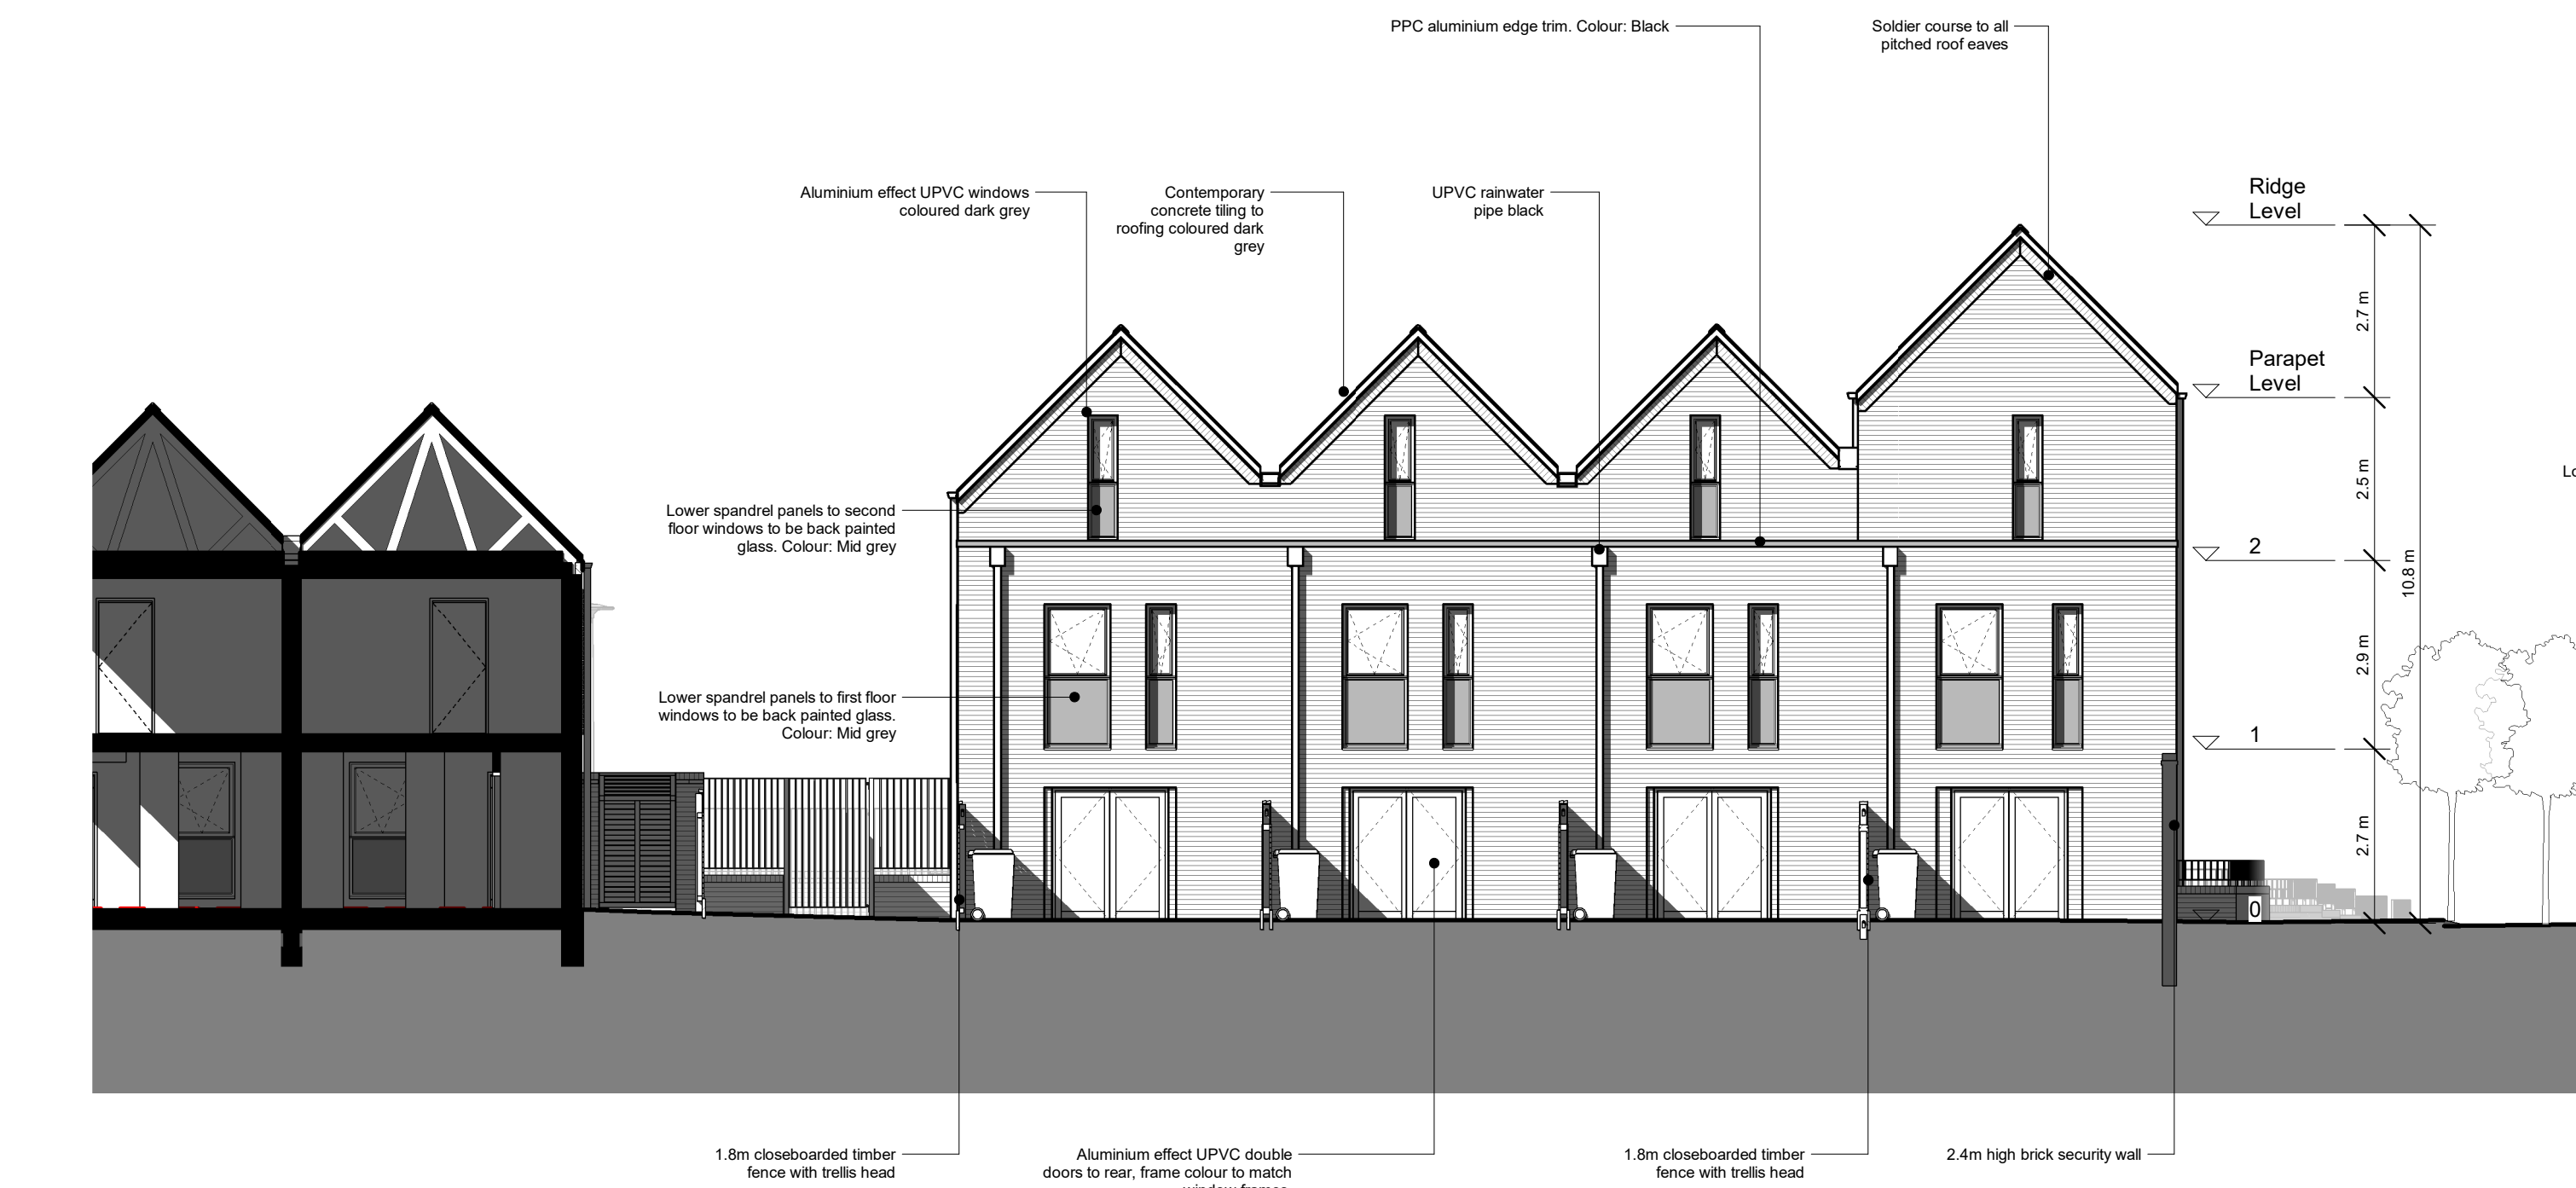


3 Building 4 - House Type 1 and 3 Proposed East Elevation
1:100

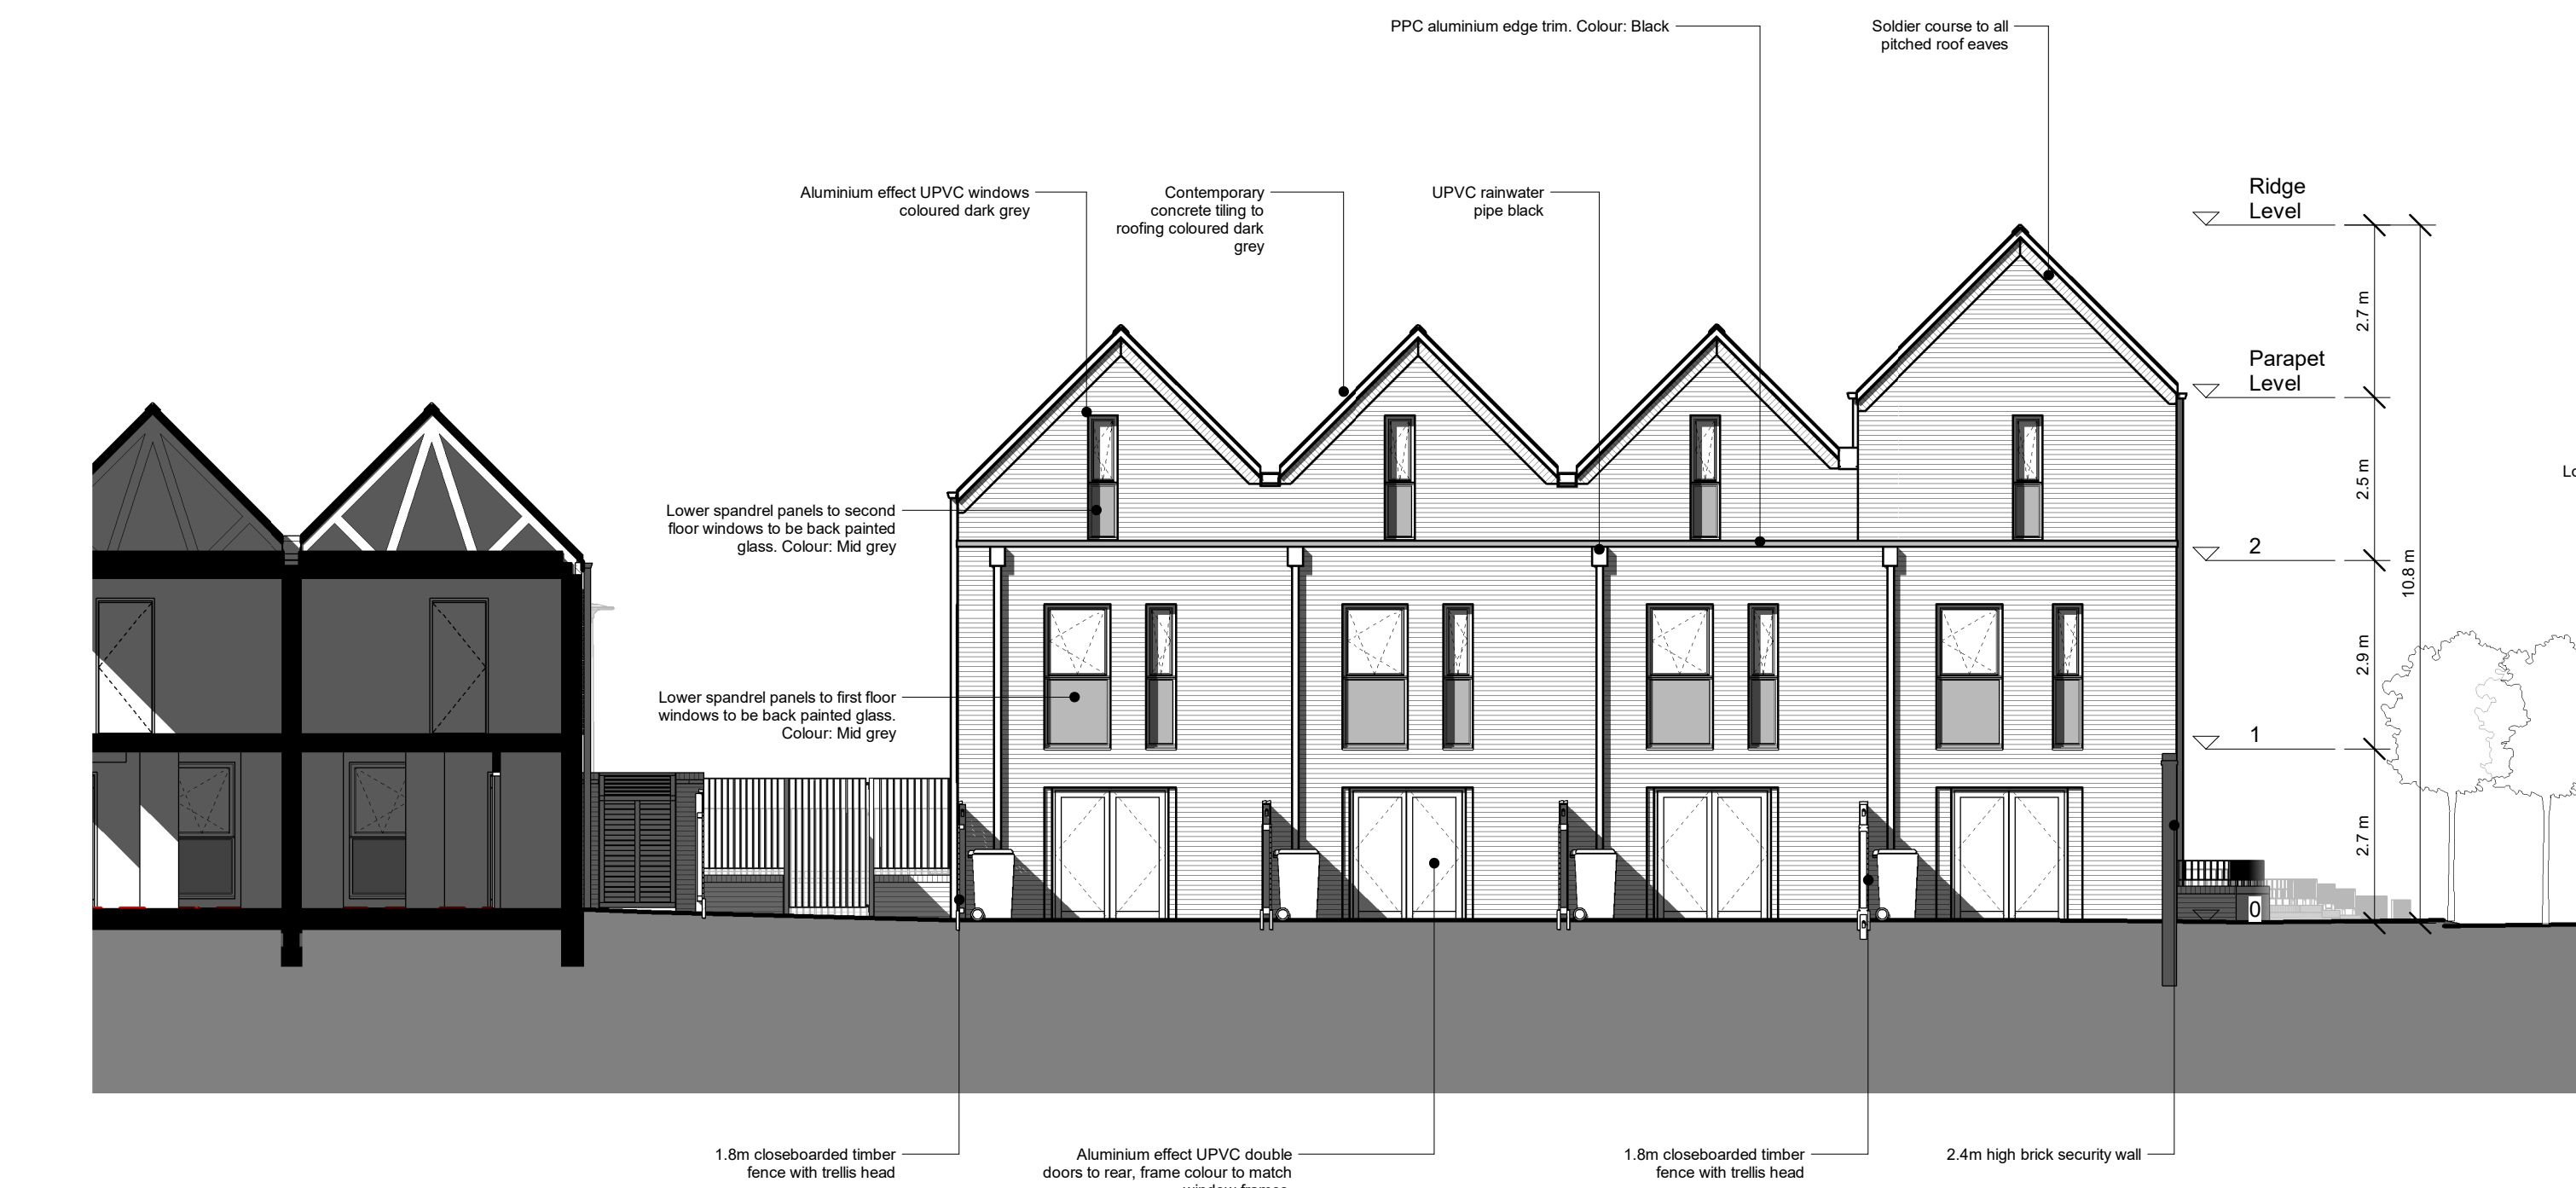

2 Building 4 - House Type 1 and 3 Proposed South Elevation
1:100

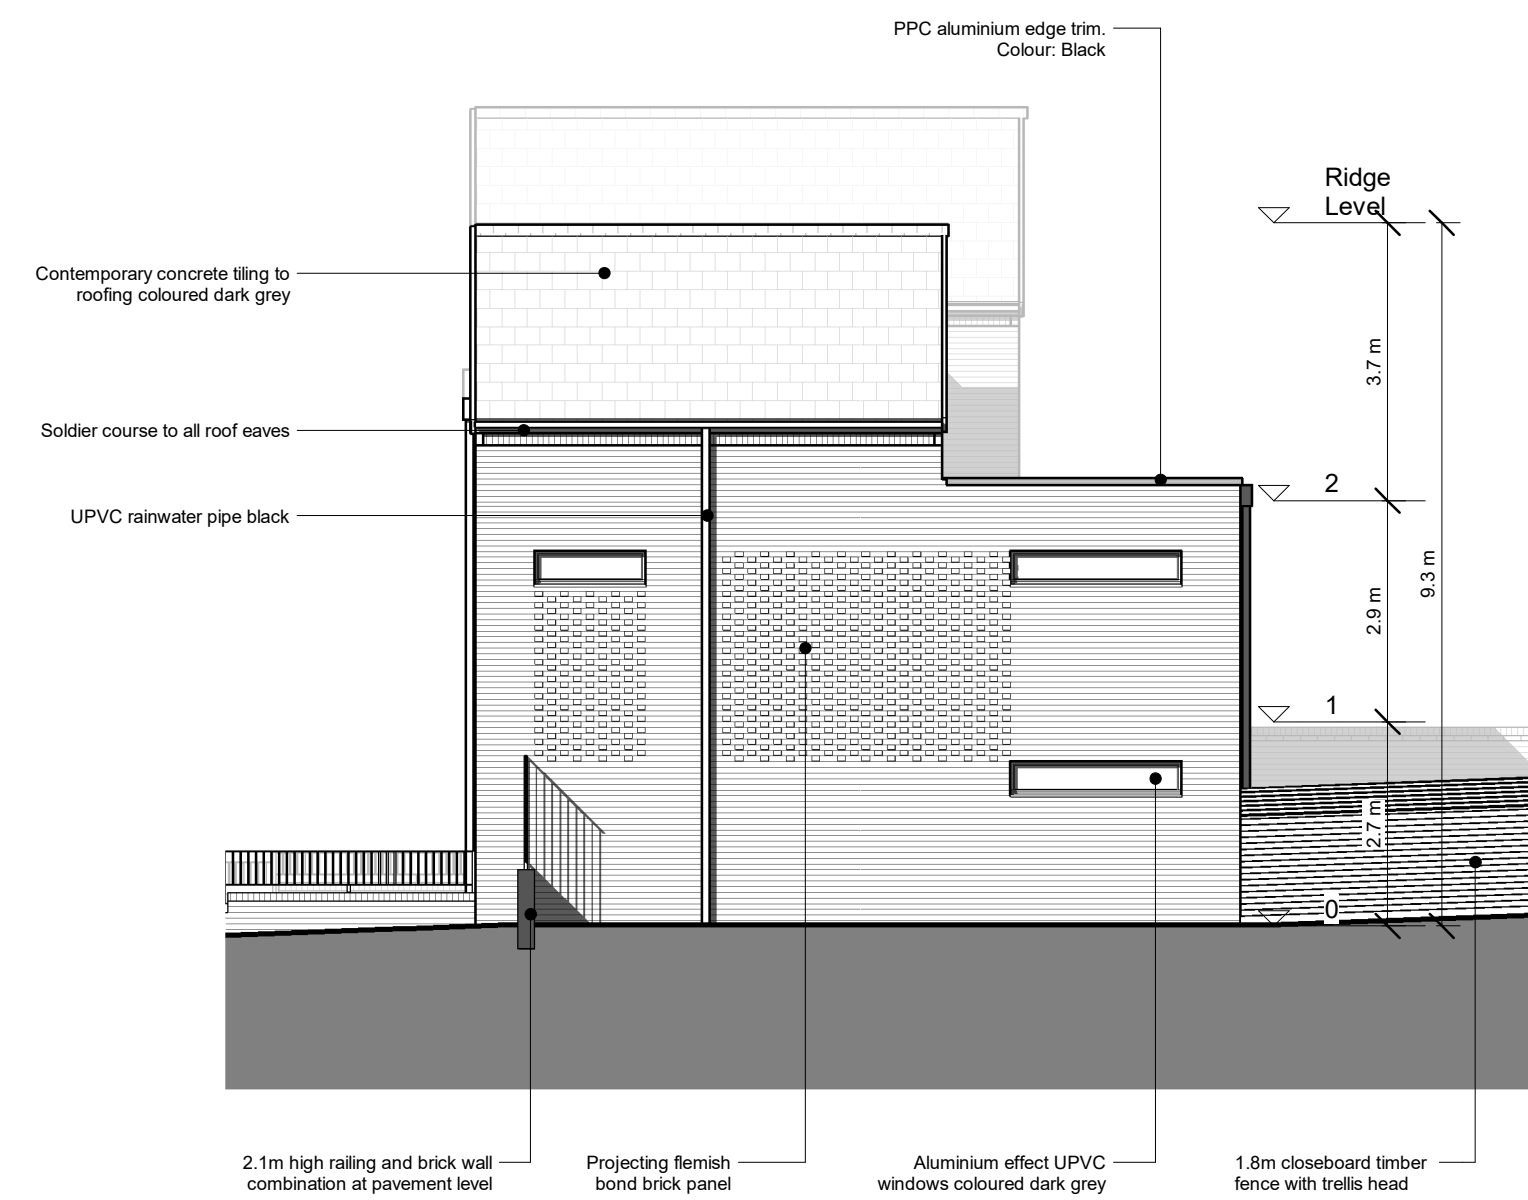

4 Building 4 - House Type 1 and 3 Proposed North Elevation
1:100

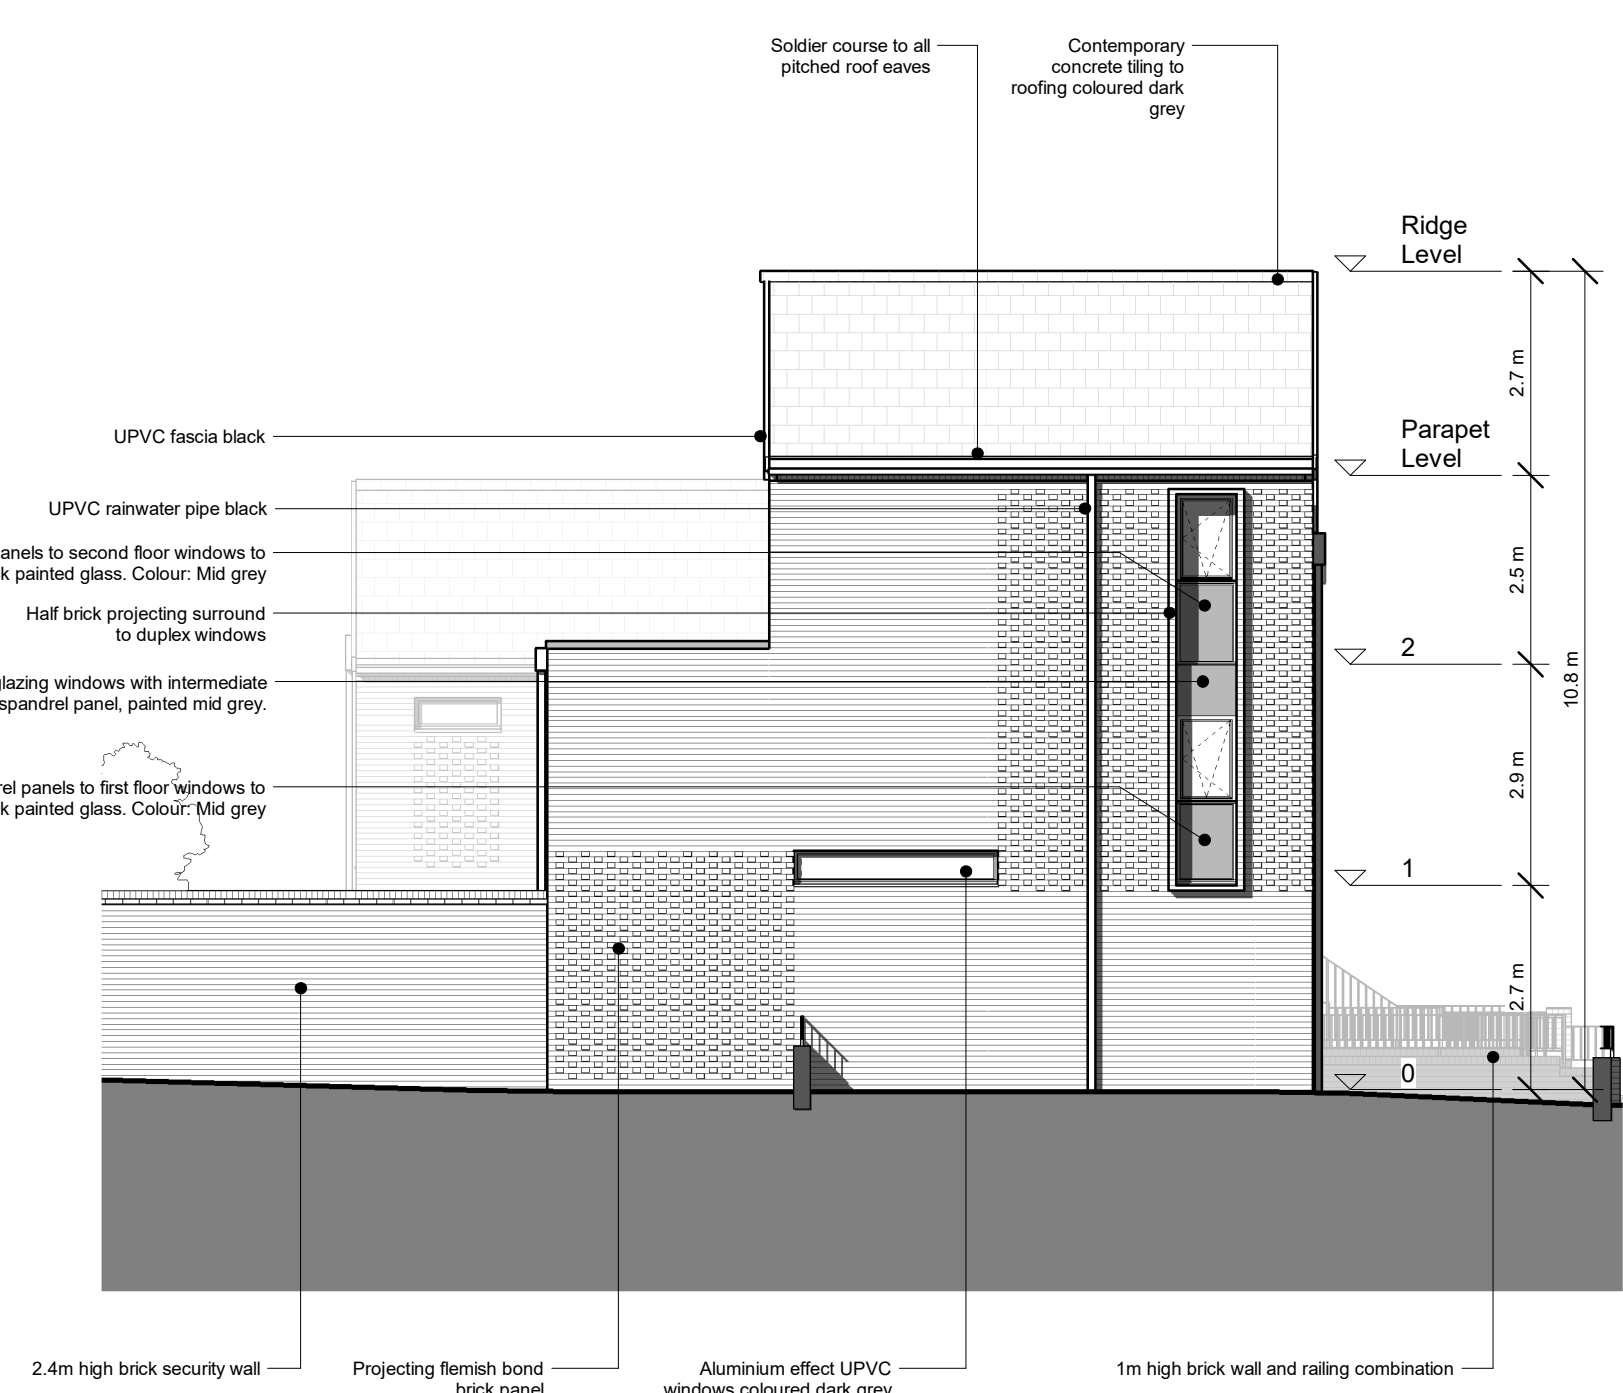

CLIENT
One Manchester


STRUCTURAL ENGINEER
Curtins Consulting

SERVICES ENGINEER

TBC

CONSULTANT
Wilkinson Cowan Partnership

KEY PLAN

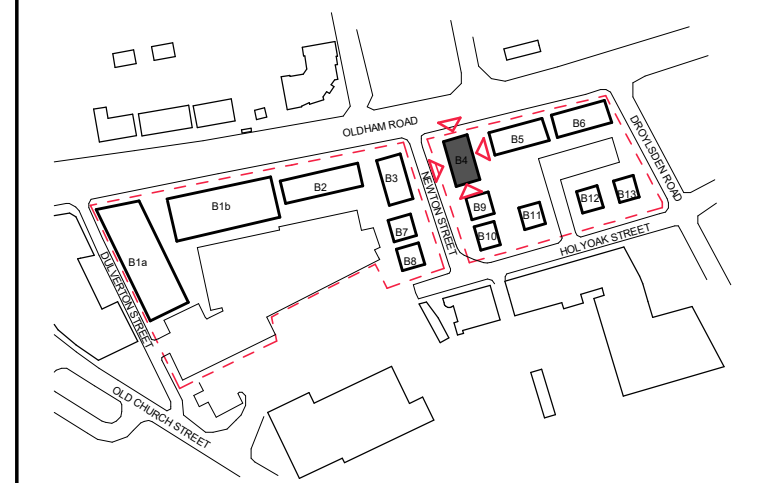

NOTES:
DO NOT SCALE. FIGURED DIMENSIONS ONLY TO BE TAKEN FROM THIS DRAWING. CHECK DIMENSIONS ON SITE AND REPORT DISCREPANCIES TO THE ARCHITECT.

THIS DRAWING IS PROTECTED BY COPYRIGHT.

ALL AREAS HAVE BEEN MEASURED FROM CURRENT DRAWINGS. THEY MAY VARY BECAUSE OF (EG) SURVEY, DESIGN DEVELOPMENT, CONSTRUCTION TOLERANCES, STATUTORY REQUIREMENTS OR RE-DEFINITION OF THE AREAS TO BE MEASURED.

I1	25-10-2022	Issued for S73 application in accordance with changes described in the Design Change Summary	JBT	AJL
P3	28-04-2020	Updated For Planning	JMG	AJL
P2	25-02-2020	Issue For Planning	JMG	AJL
P1	13-02-2020	Initial Issue	JMG	AJL

No	Date	Comments	Drawn	Checked
Revisions				

Issue Status

Information

tp bennett
architecture
interiors
planning

Royal Mills Unit 2B 17 Redhill Street Manchester M4 5BA | UK +44 (0) 161 694 7700
www.tp-bennett.com

Project
**Residential Development
Newton Heath
Manchester**

Drawing Title
**Building 4 House Type 1 and 3
Proposed Elevations**

Drawn	Date	Scale @ A1	Alt Ref.
JMG	13/02/2020	1:100	

tp bennett Project No.	Series	Zone	Drawing Number	Rev.
T8130	D	4	151	I1

NOTE: 1. Building 3 is a mirror copy of Building 4
2. All dimensions are approximate only