





PROPOSED FRONT ELEVATION

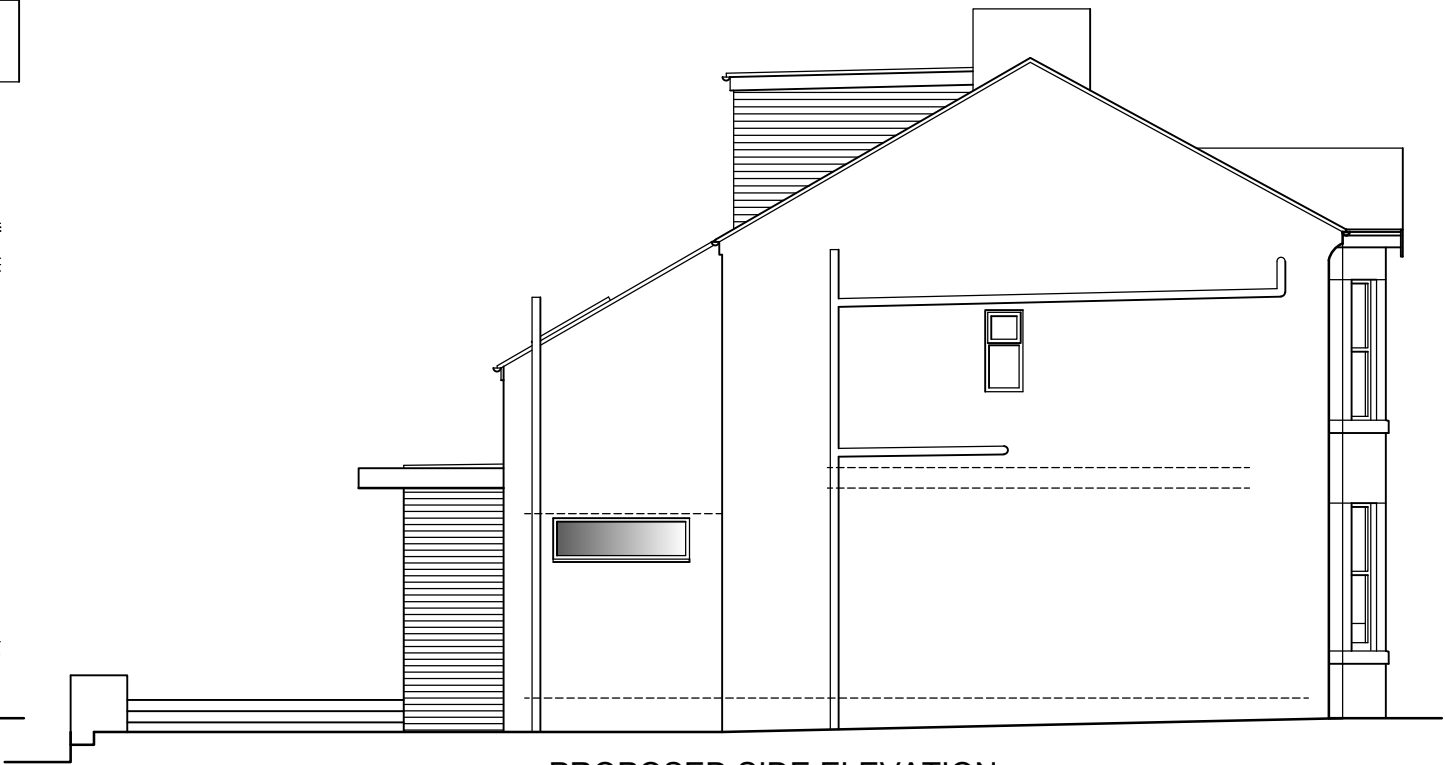


PROPOSED SIDE ELEVATION



PROPOSED REAR ELEVATION

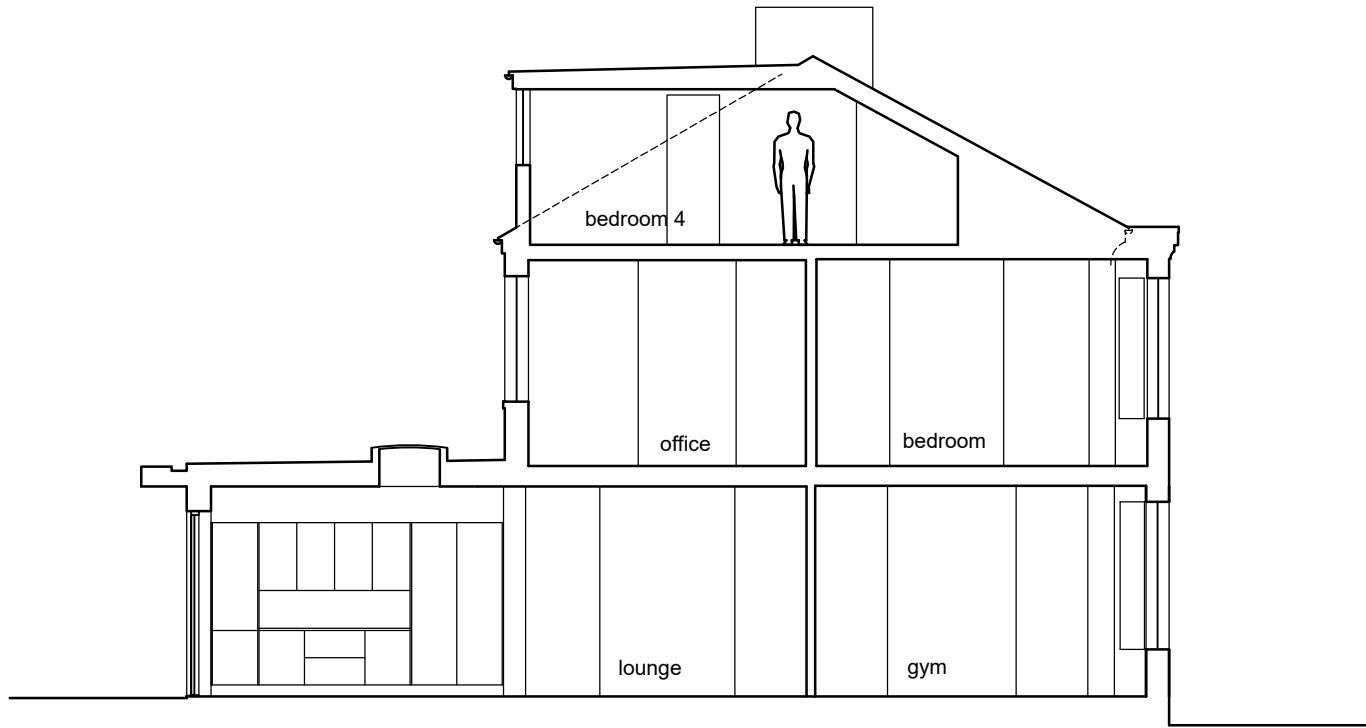

PROPOSED SECTION A-A

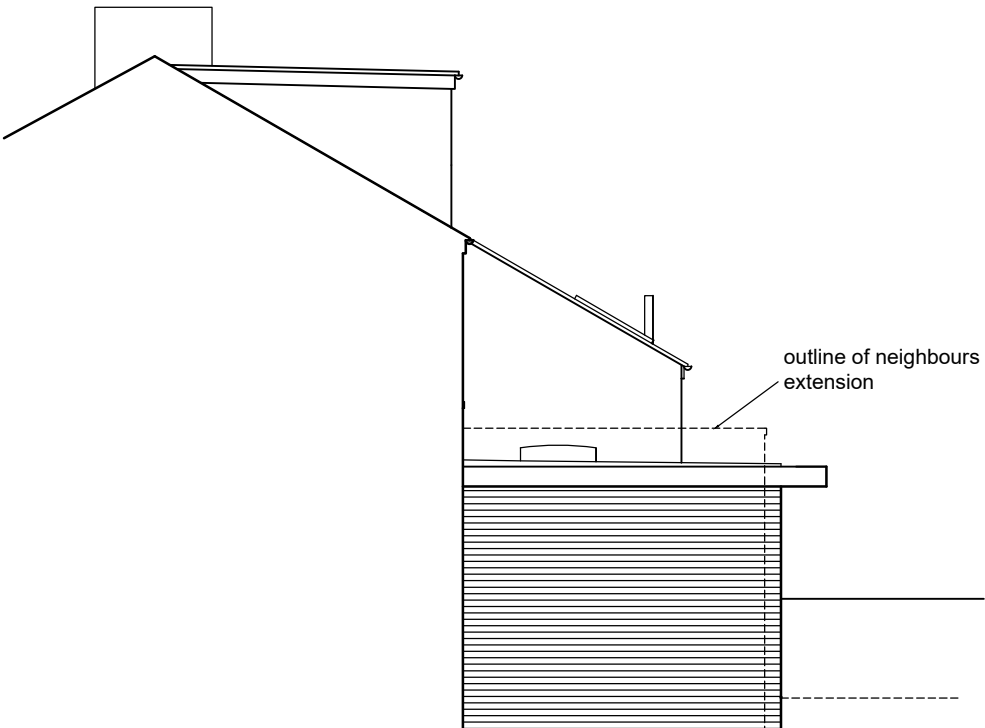

PROPOSED SIDE ELEVATION

Rev . A. 6.9.22. Raised patio added
Rev . C. 22.8.22. Side elevation added
Rev . B. 5.8.22. Roof window added
Rev . A. 21.7.22. General amendments

Drawing Number, 2203.PR2	Date 18.7.22
Revision, D	Scale, 1/100 A3
	Drawn, SR

Project Title, 209 OSWALD ROAD CHORLTON MANCHESTER M21 9GN
--

Drawing Title, PROPOSED ELEVATIONS and SECTION
--

**SUE RUSSELL
ARCHITECTURE**
49 ALNESS ROAD
WHALLEY RANGE
MANCHESTER, M16 8HW
TEL 0161 220 0159
EMAIL srusell.a@gmail.com