






Front elevation

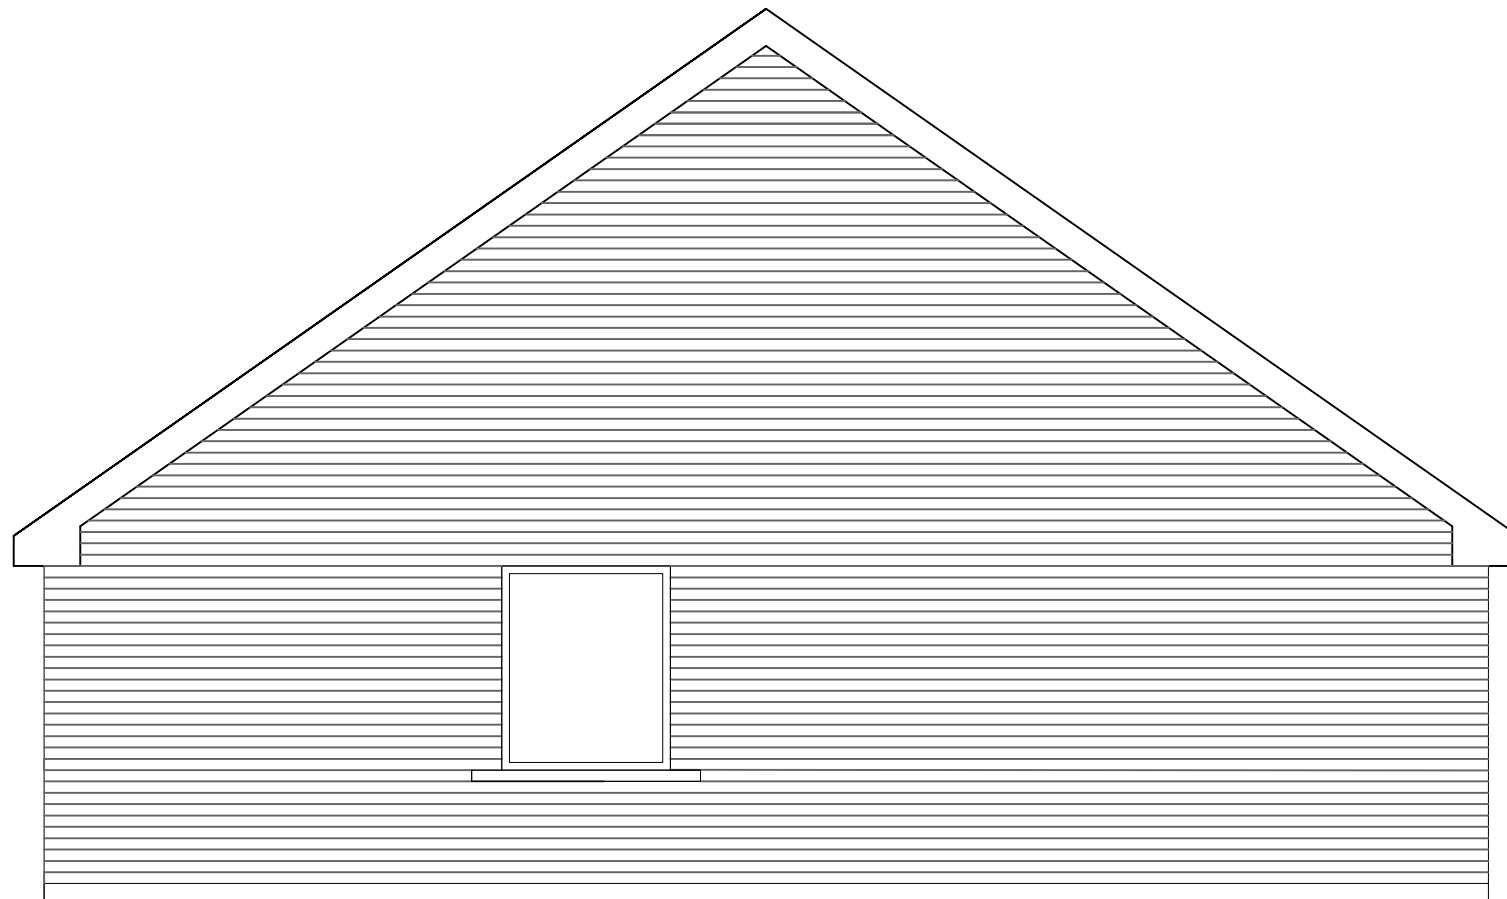

Right side elevation

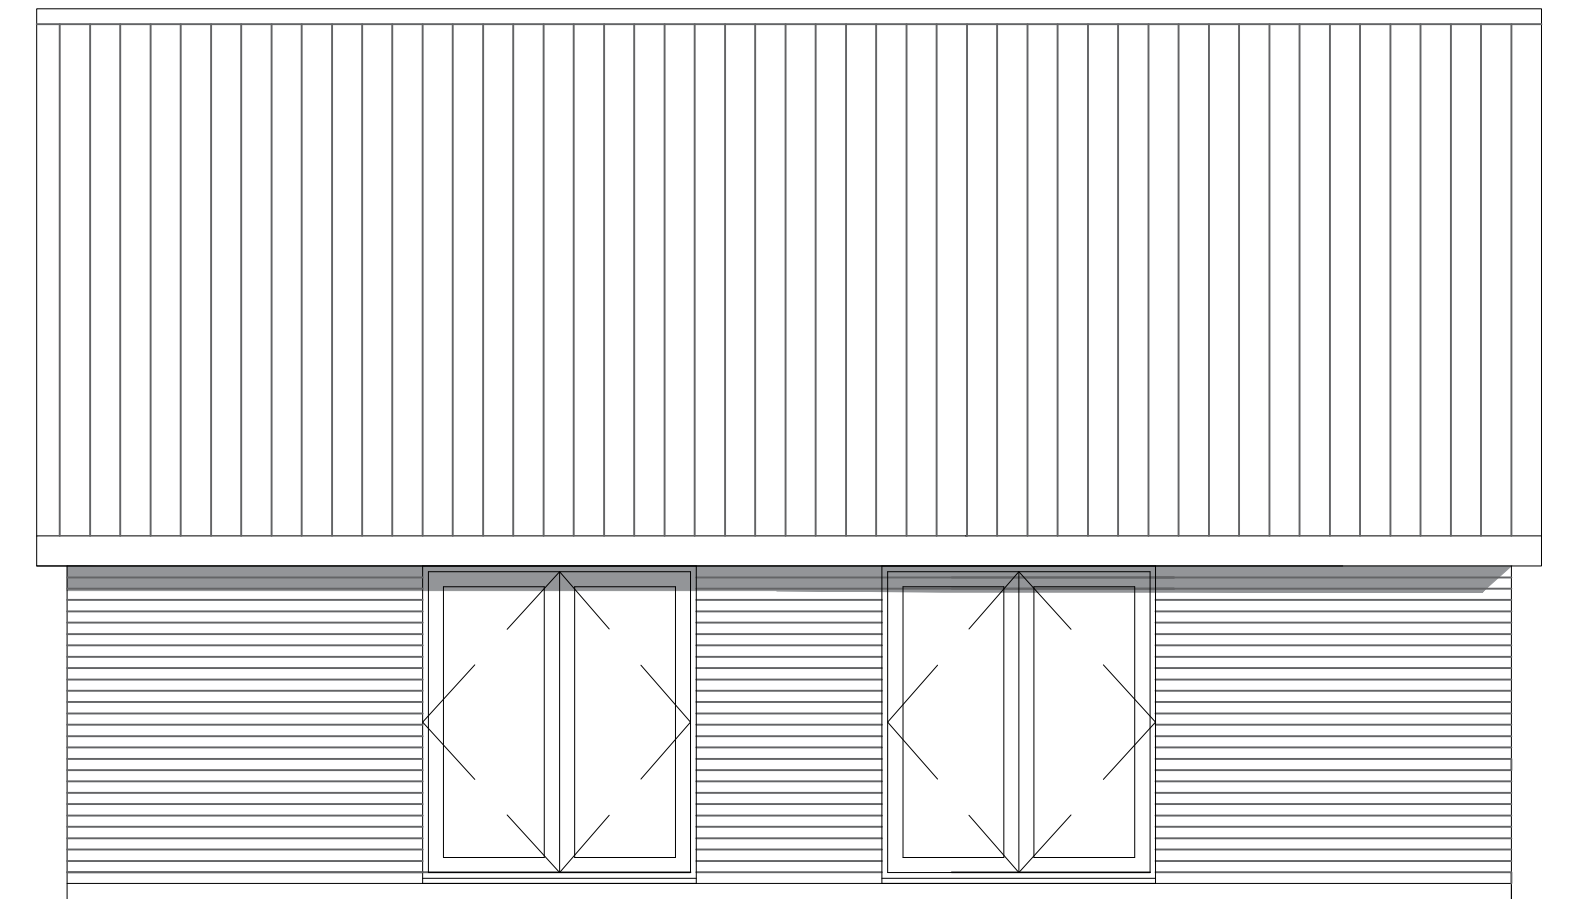


Rear elevation

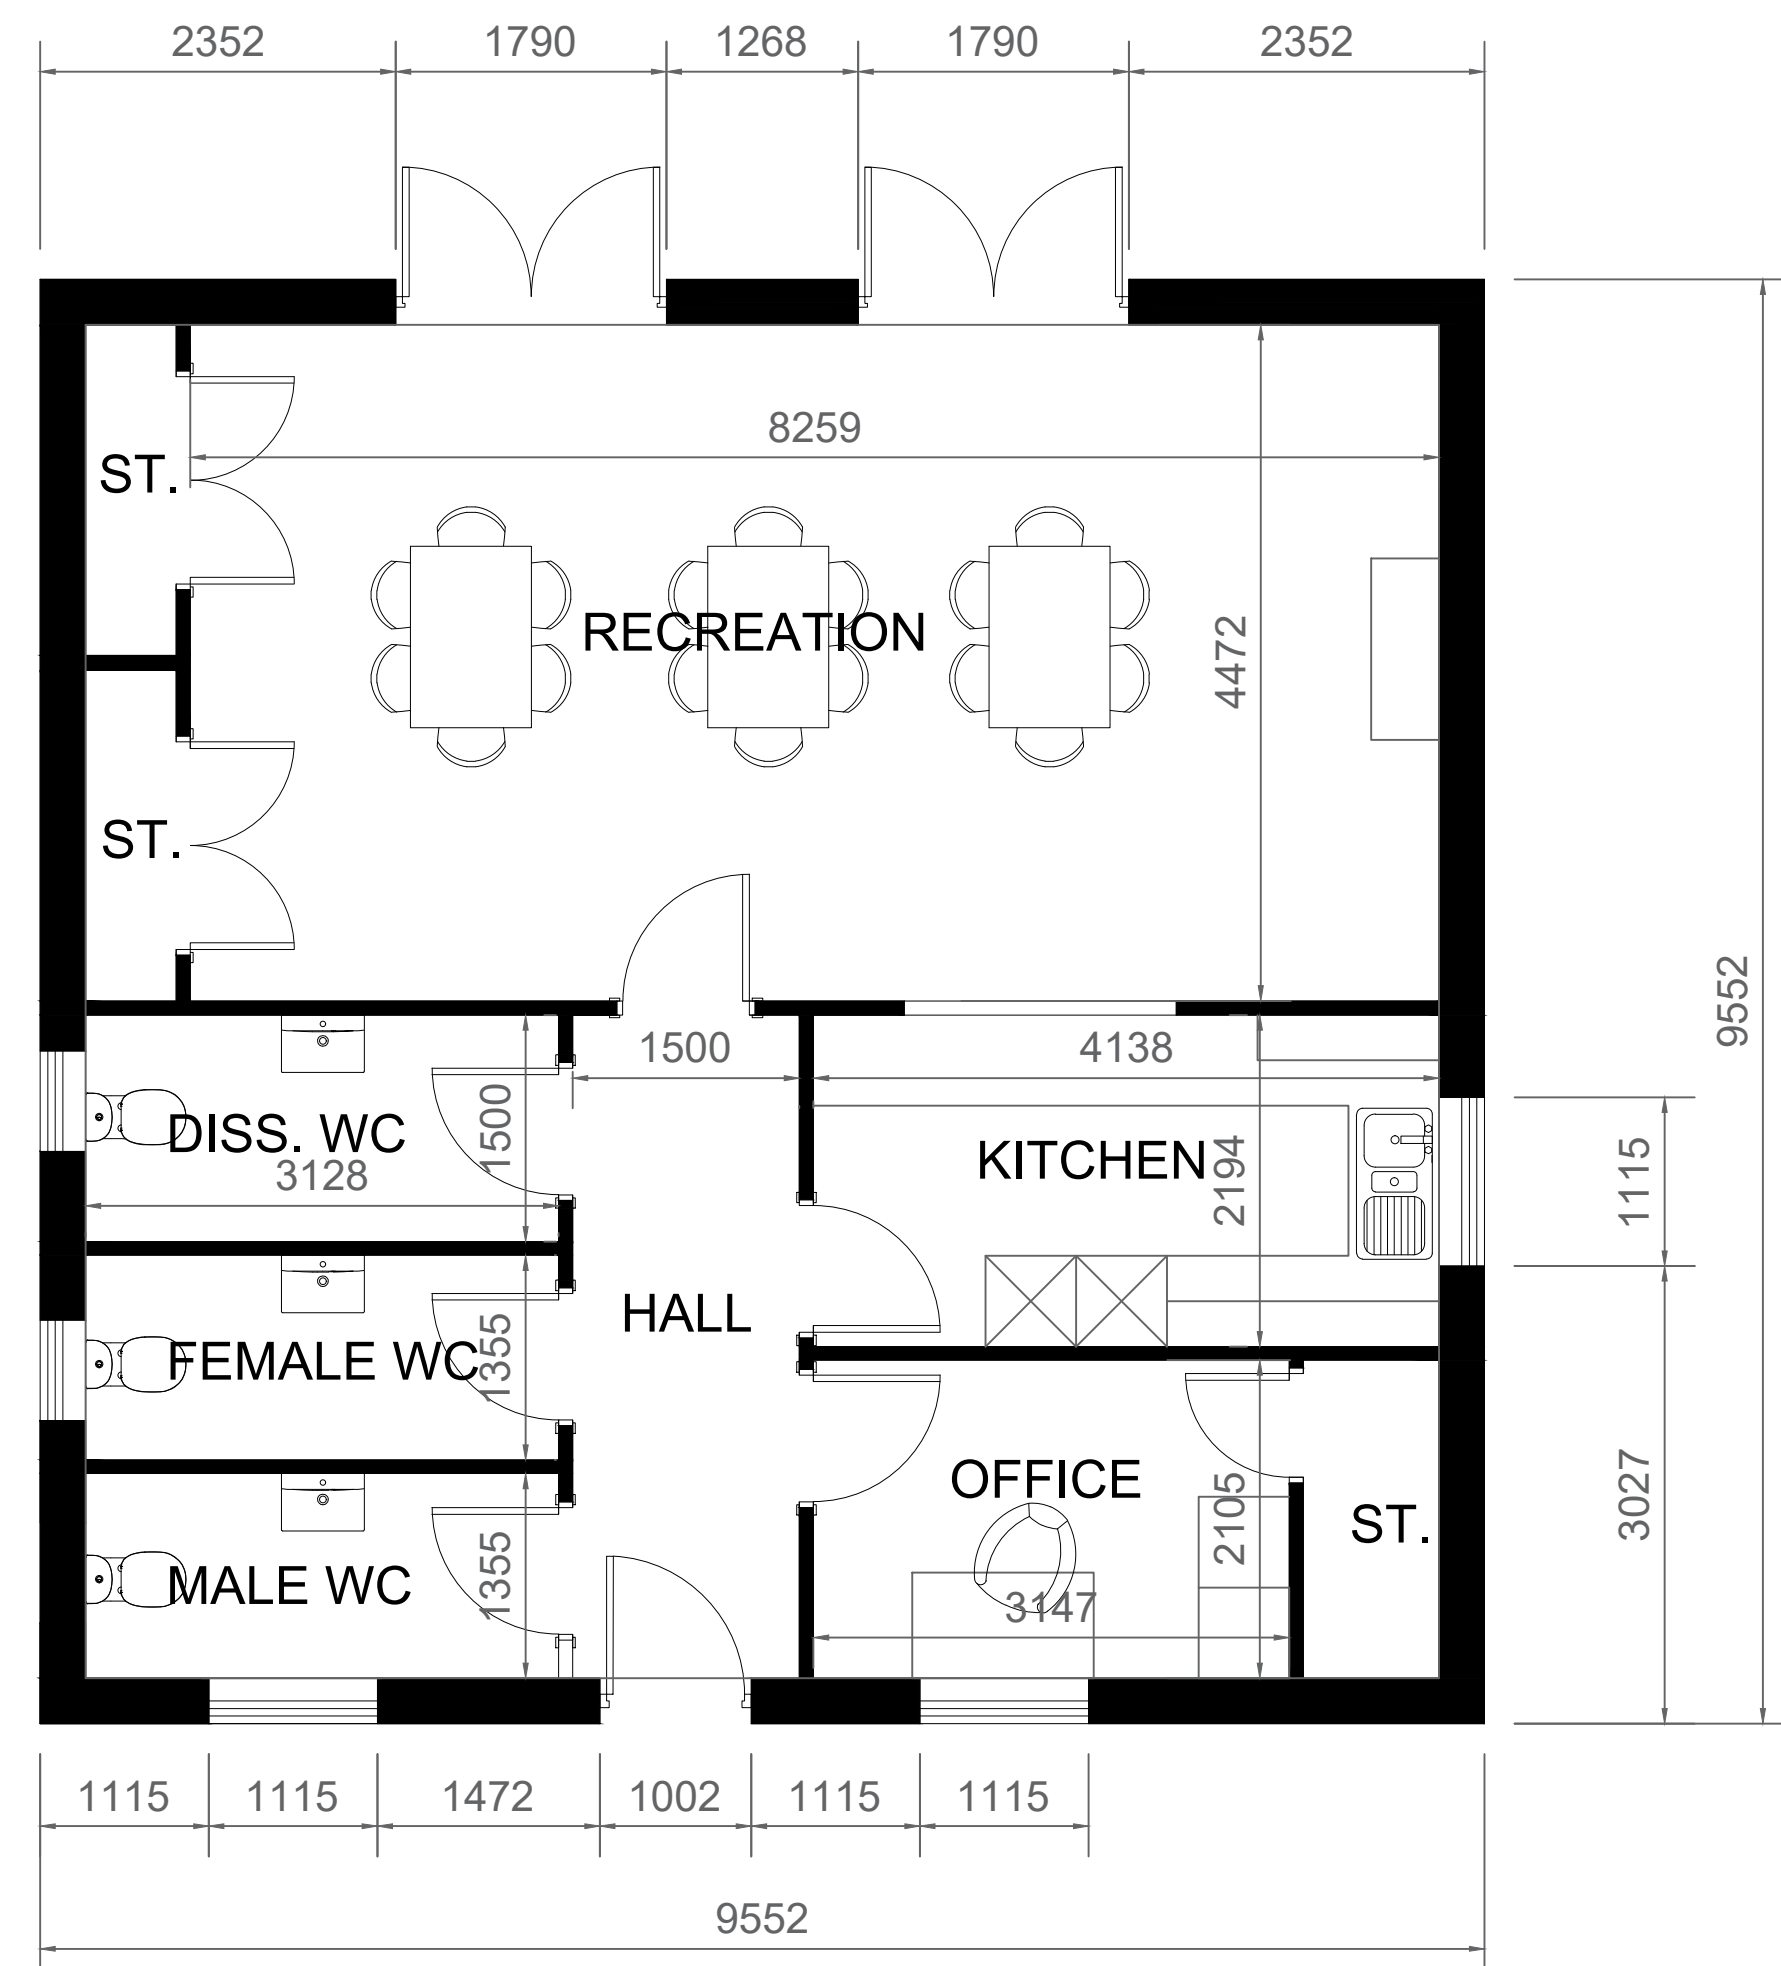

Floor plan

80 sq m
862 sq ft

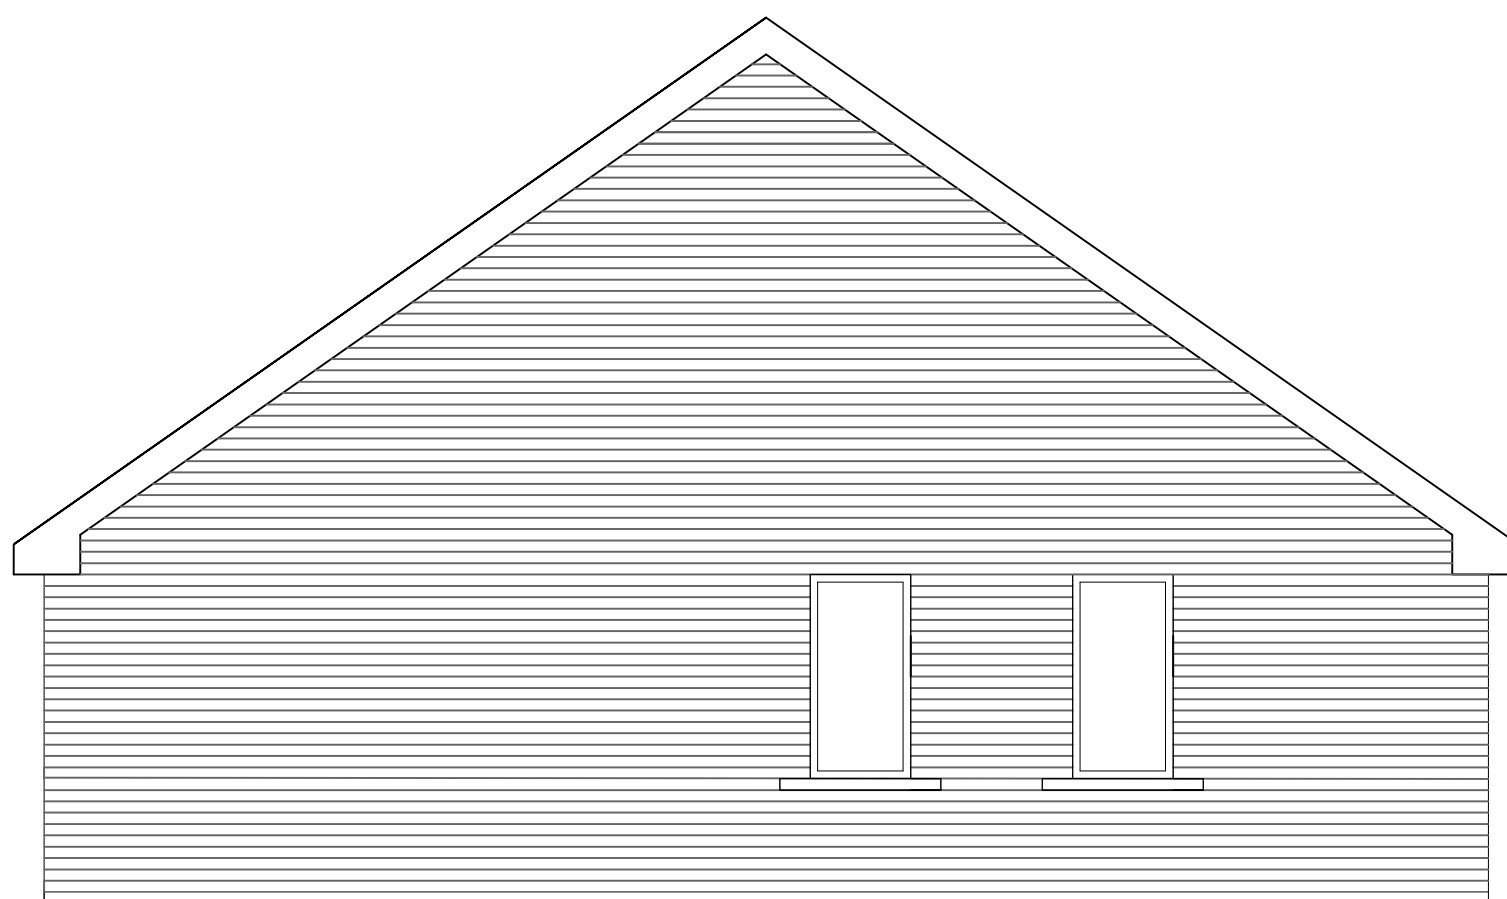

Left side elevation

Revision	Date	Amendment	Initials

Development	
Bennett Street	
Location	
Manchester	
Marketing Name	
-	
Drawing Title	
Community Centre	
Job No.	Drawing No.
KH006	A-900
Revision	Scale @ A1
1	1:50
Drawn By	Date
RGC	13.07.22
Checked by	Date Checked
AL	13.07.22

1st Floor, 103 Dalton Avenue, Birchwood Park,
Warrington WA3 6YE
T: 01925 363108 W: www.kellenhomes.com

