


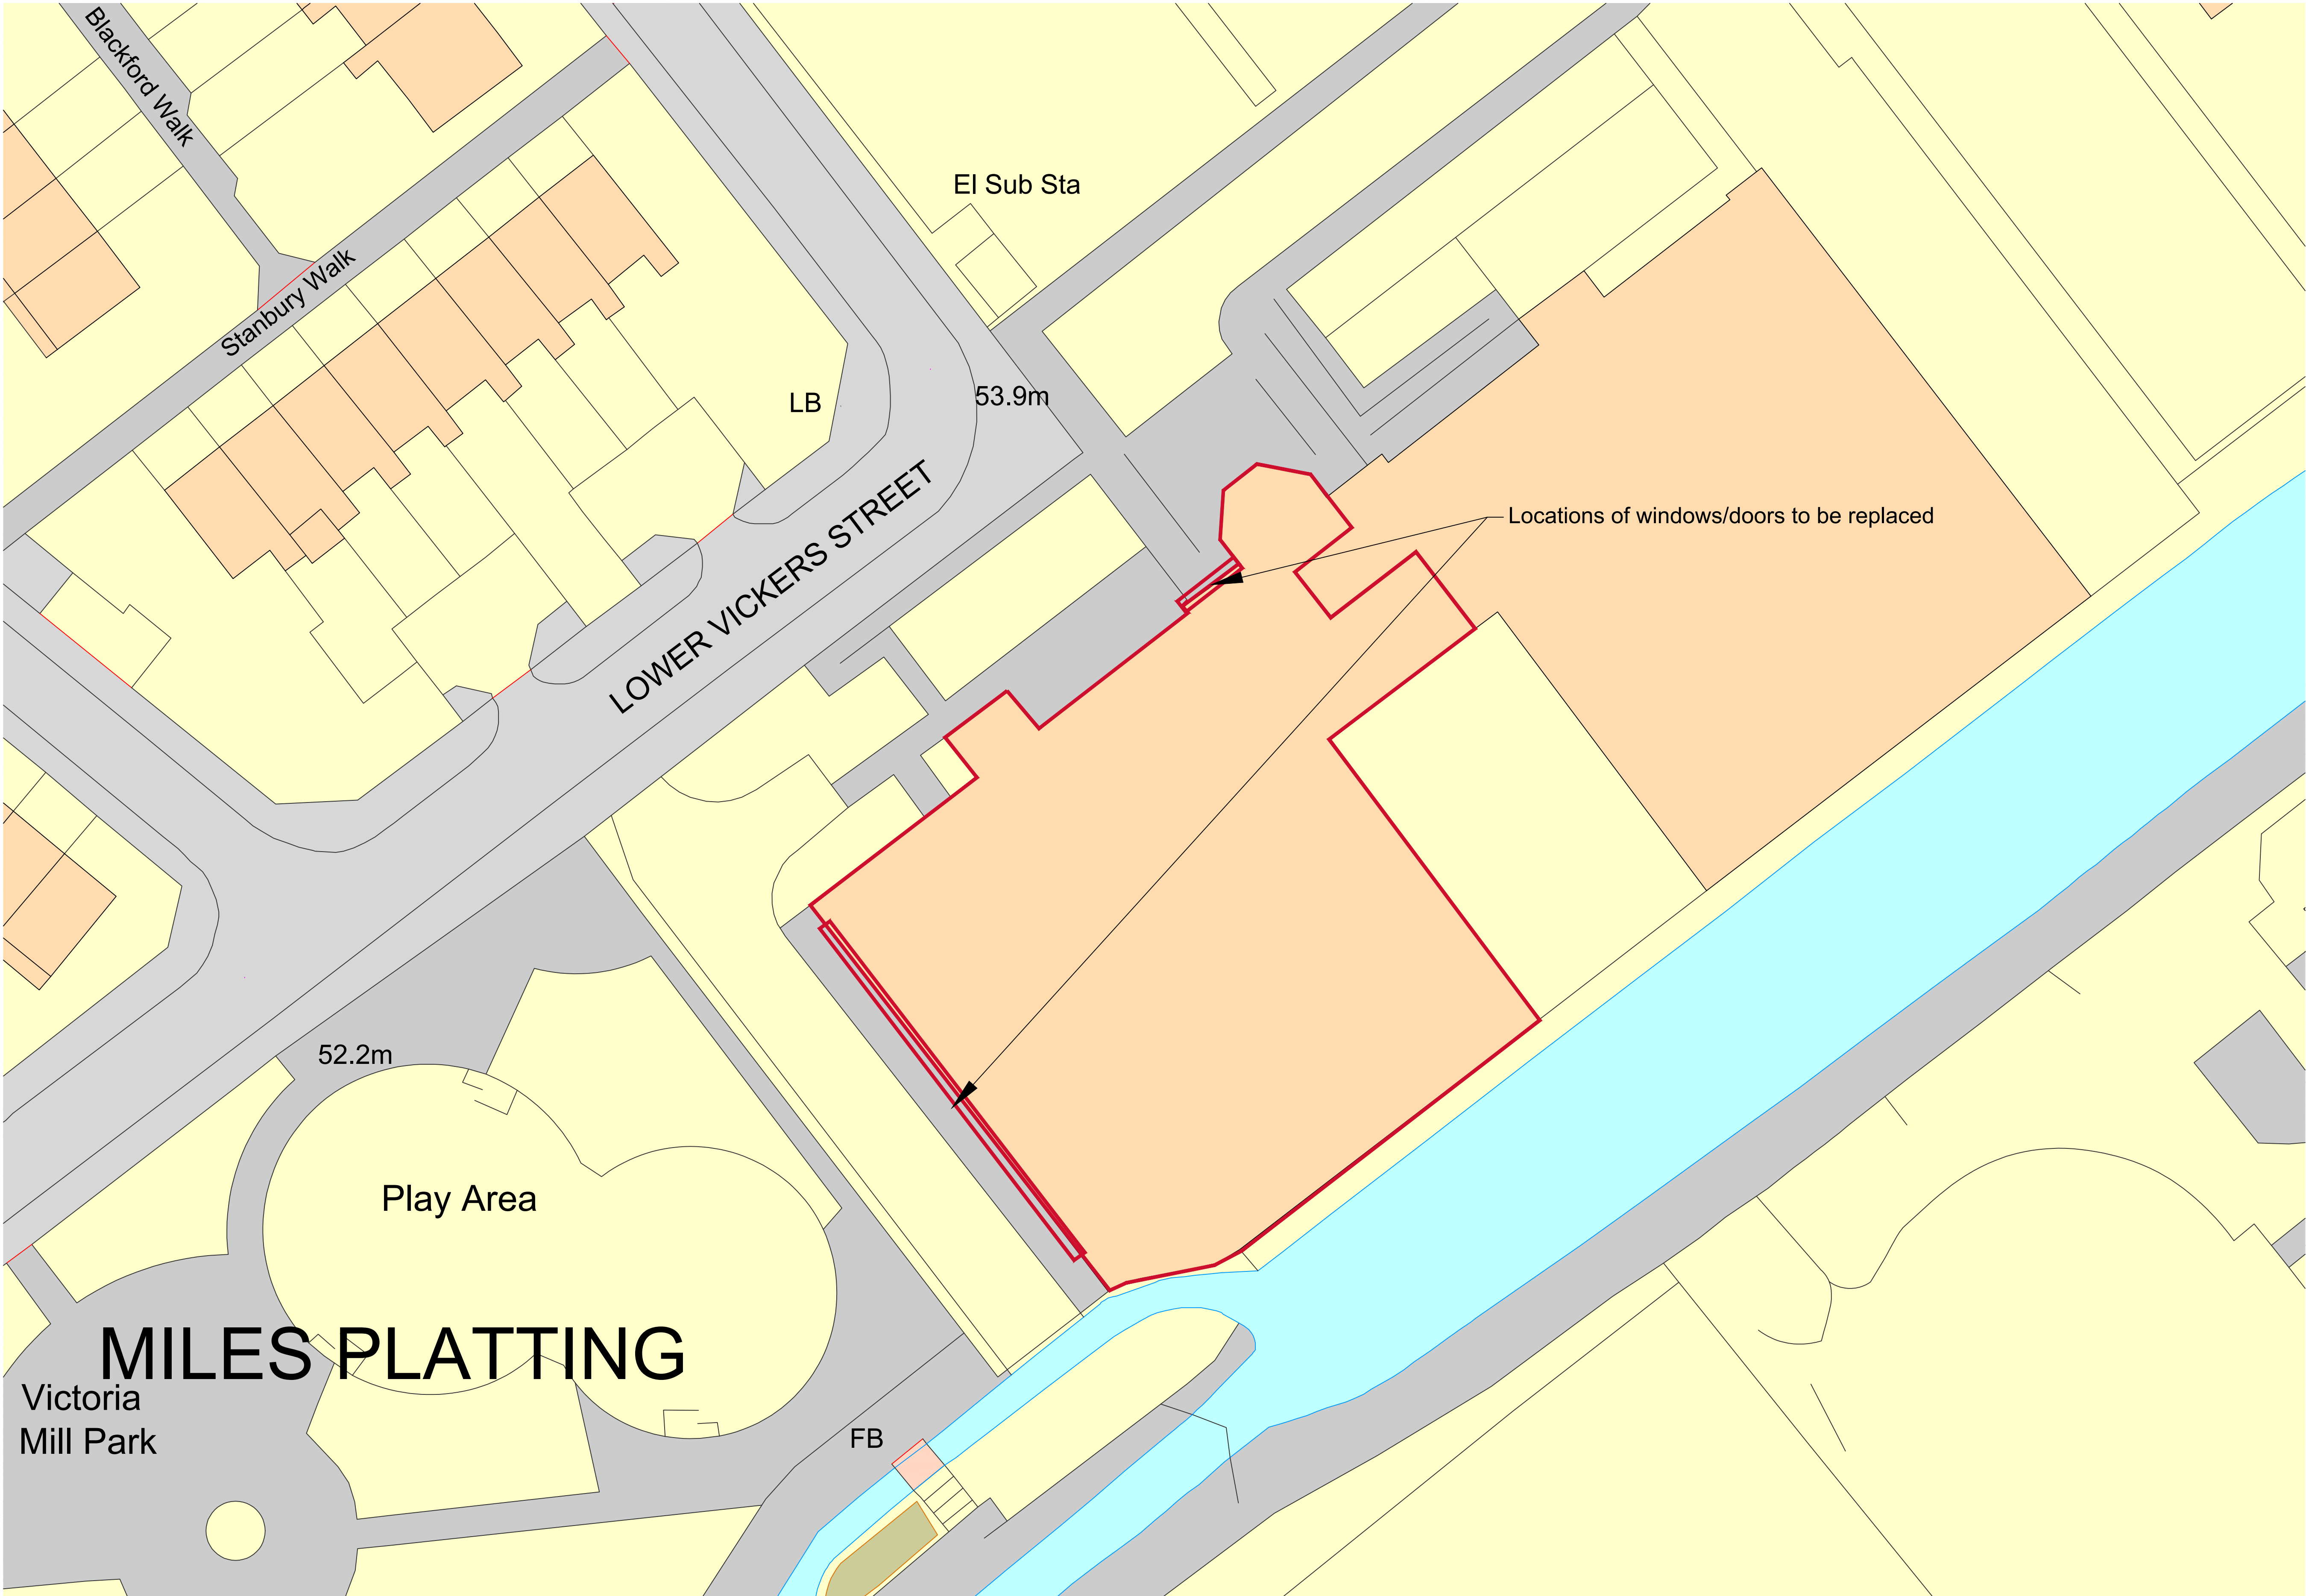

LEGEND

APPLICATION SITE

Rev	Description	Date
P01	First Issue	02/11/2022

Client:
VICTORIA MILLS RESIDENTS
COMPANY A LTD

Project Title:
VICTORIA MILL

RLB ID:	Drawing Number:
P--007269-S	01

Drawing Title:
SITE PLAN

Stage:	Status:	Revision:
PLANNING	S5	P01

Date:	Size	Scale:
02/11/2022	A1	1:500



1 King Street, Manchester, UK, M2 6AW
+44 (0) 161 868 7700 RLB_UK RLB.com

Contact: David.kirk@uk.rlb.com
Author: James.Bentham@uk.rlb.com
QA: David.Kirk@uk.rlb.com

This drawing is to be read in conjunction with all other associated specifications, schedules, drawings and information issued.
Do NOT scale this drawing. Check and verify ALL dimensions and levels on site before work commences. For discrepancies or omissions contact Rider Levett Bucknall.
All work and materials to conform with current applicable statutory legislation and regulations.
All work to comply with Construction Design Management (CDM) 2015.
Drawings to be printed in colour, to the scale stated in the title block.
Print colour check (CMYK) Print size check 15mm
This information is not to be shared or replicated without permission from RLB Copyright © 2021 Rider Levett Bucknall UK Limited.
0 2m 4m 6m 8m 10m 16m
1:200

(c) Crown Copyright 2022. All rights reserved. Licence number 100022432

SITE PLAN

SCALE : 1:500