


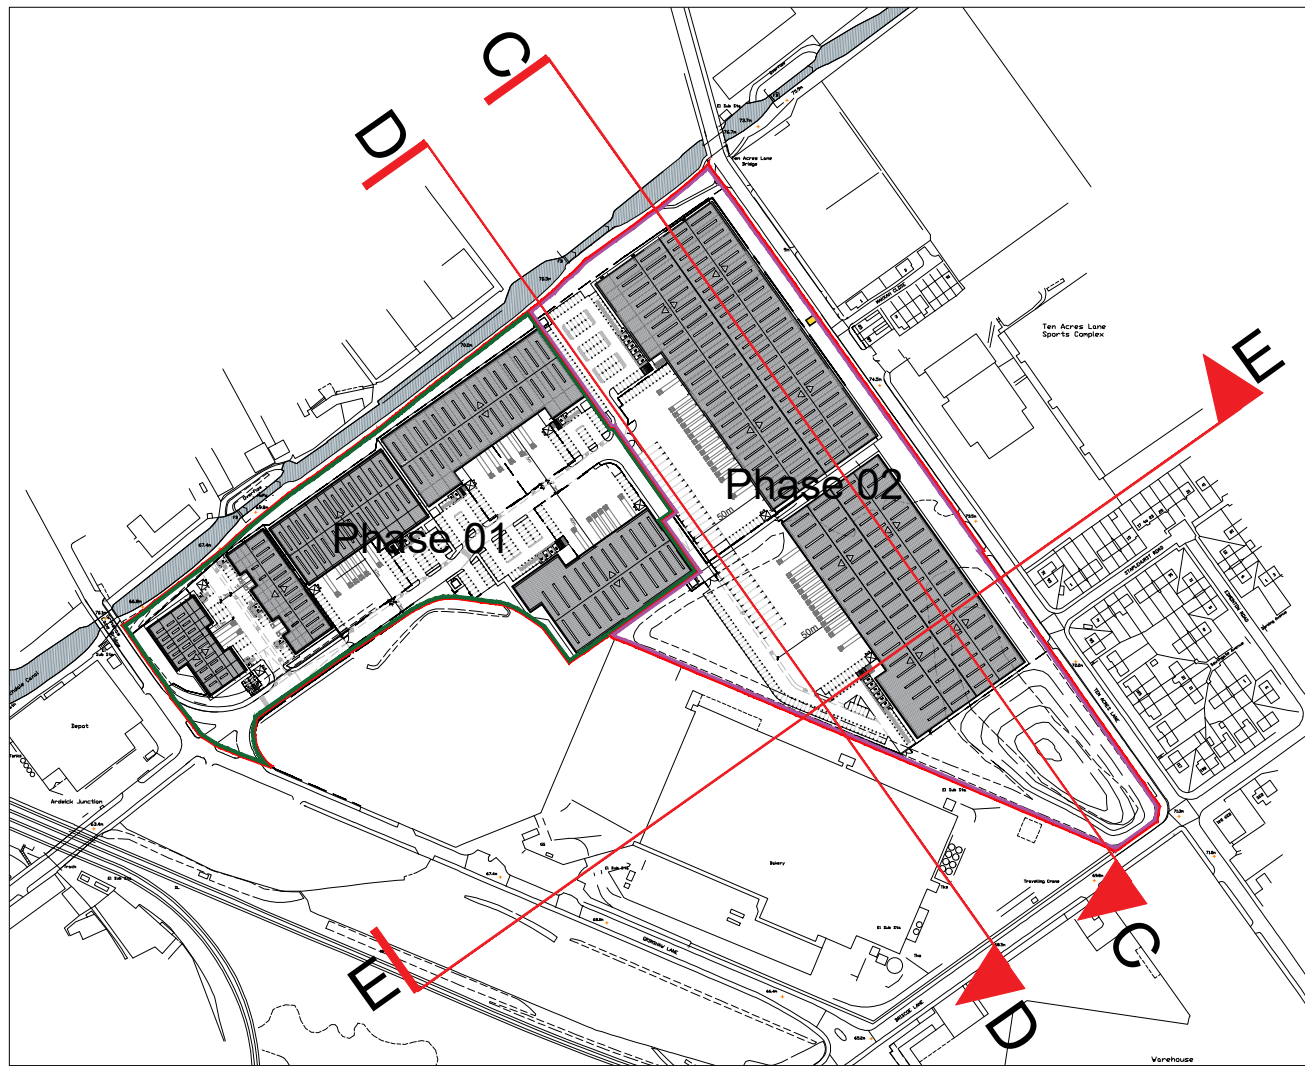


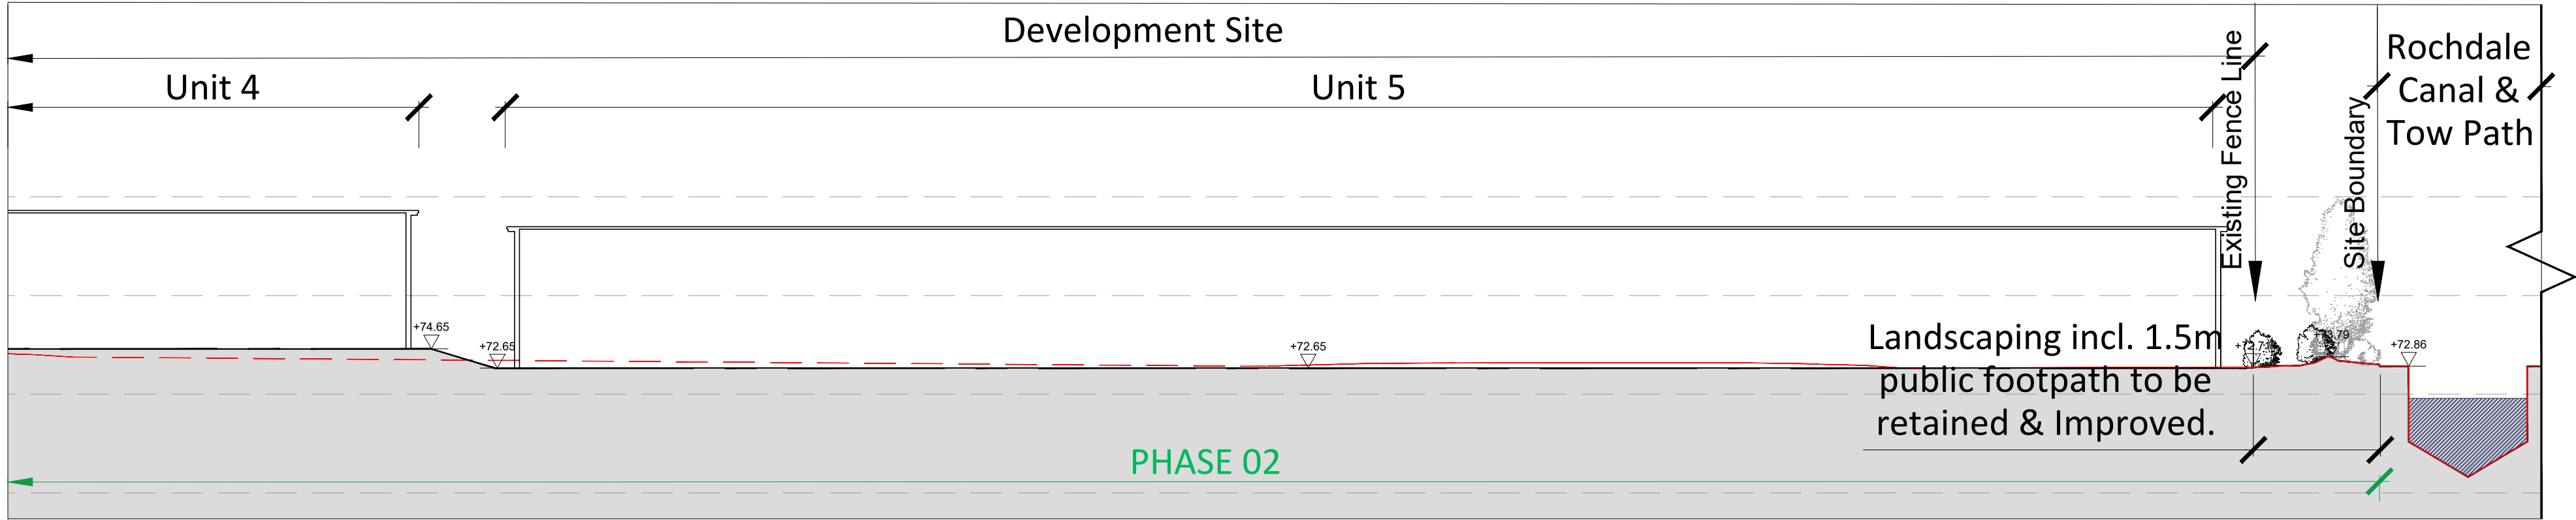


01 Ref: Existing Site Plan
NTS

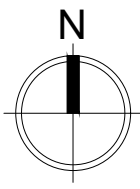


02 Section CC - North
1:500 @A1

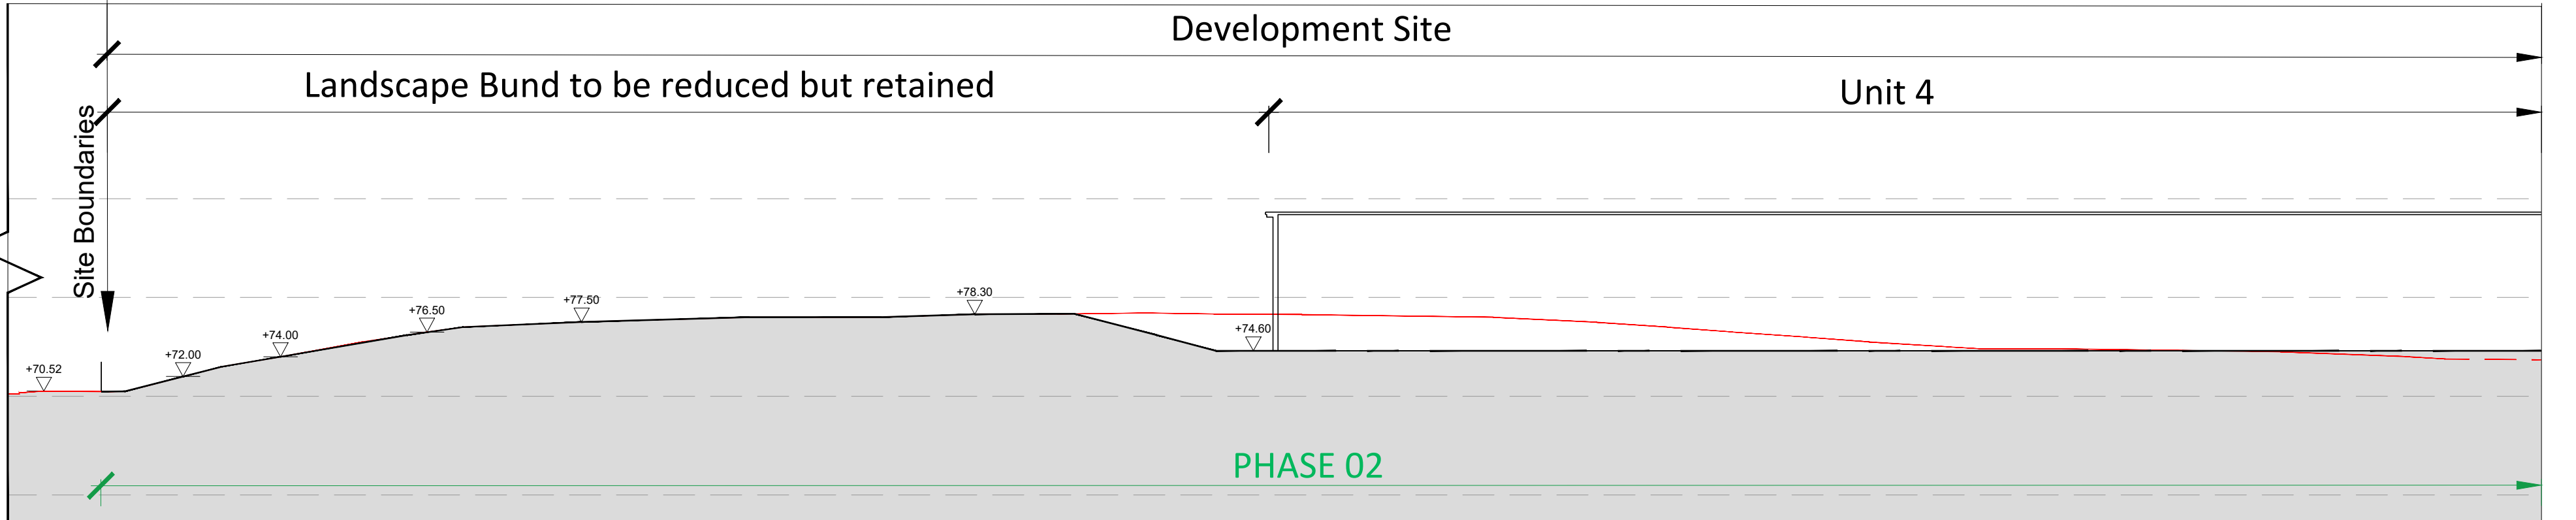

03 Section CC - South
1:500 @A1

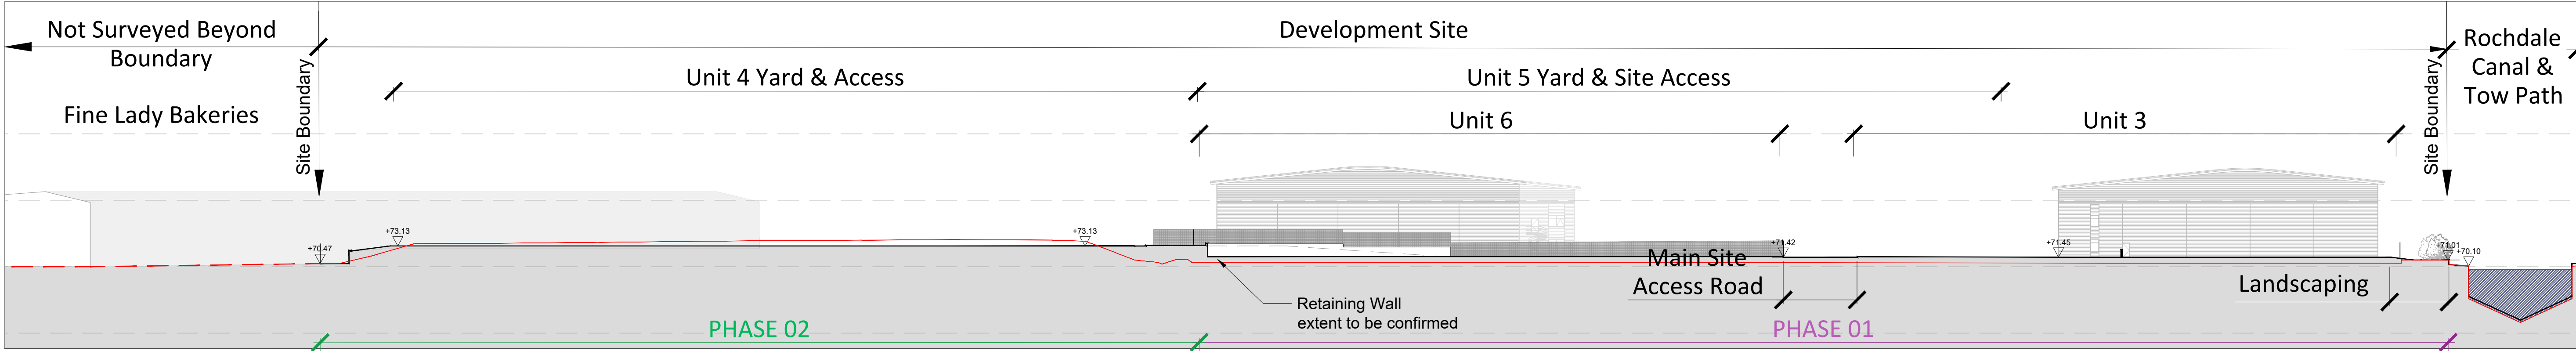

04 Section DD
1:500 @A1

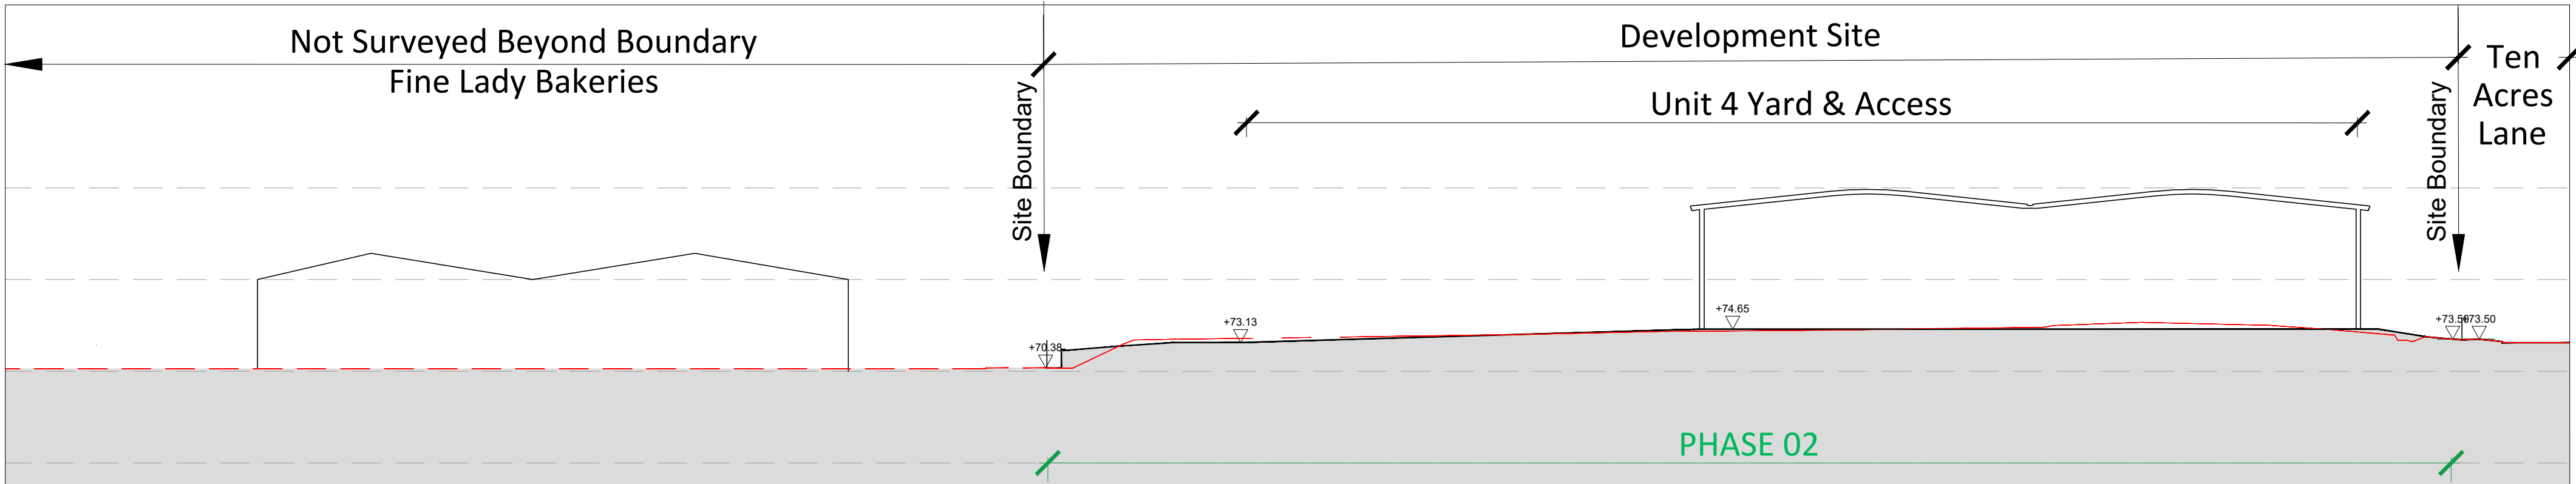

05 Section EE
1:500 @A1

- Phase 01 Site Boundary
(40,319m²/ 9.46acres / 4.03ha)
- Phase 02 Site Boundary
(62,728m²/ 15.50acres / 6.27ha)

Rev:	Notes:	Date:	Dwn:	Iss:
-	Planning Issue	11.02.21	HT	HA
A	Phasing Included	11.11.22	HT	HA

Scale bar - 1:500m

0 5 10 15 20 25

Disclaimer:
Subject to survey.

Notes:

hale
ARCHITECTURE
22c Leathermarket Street, London, SE1 3HP
Client:

CANMOOR

Issue Purpose:

Project: Grimshaw Lane, Manchester		
Drawing Title: Proposed Site Sections CC, DD & EE		
Project No: 20066	Scale @ A1 / A3 1:500 / 1:1000	Revision: A
Drawing No: PL1206		