


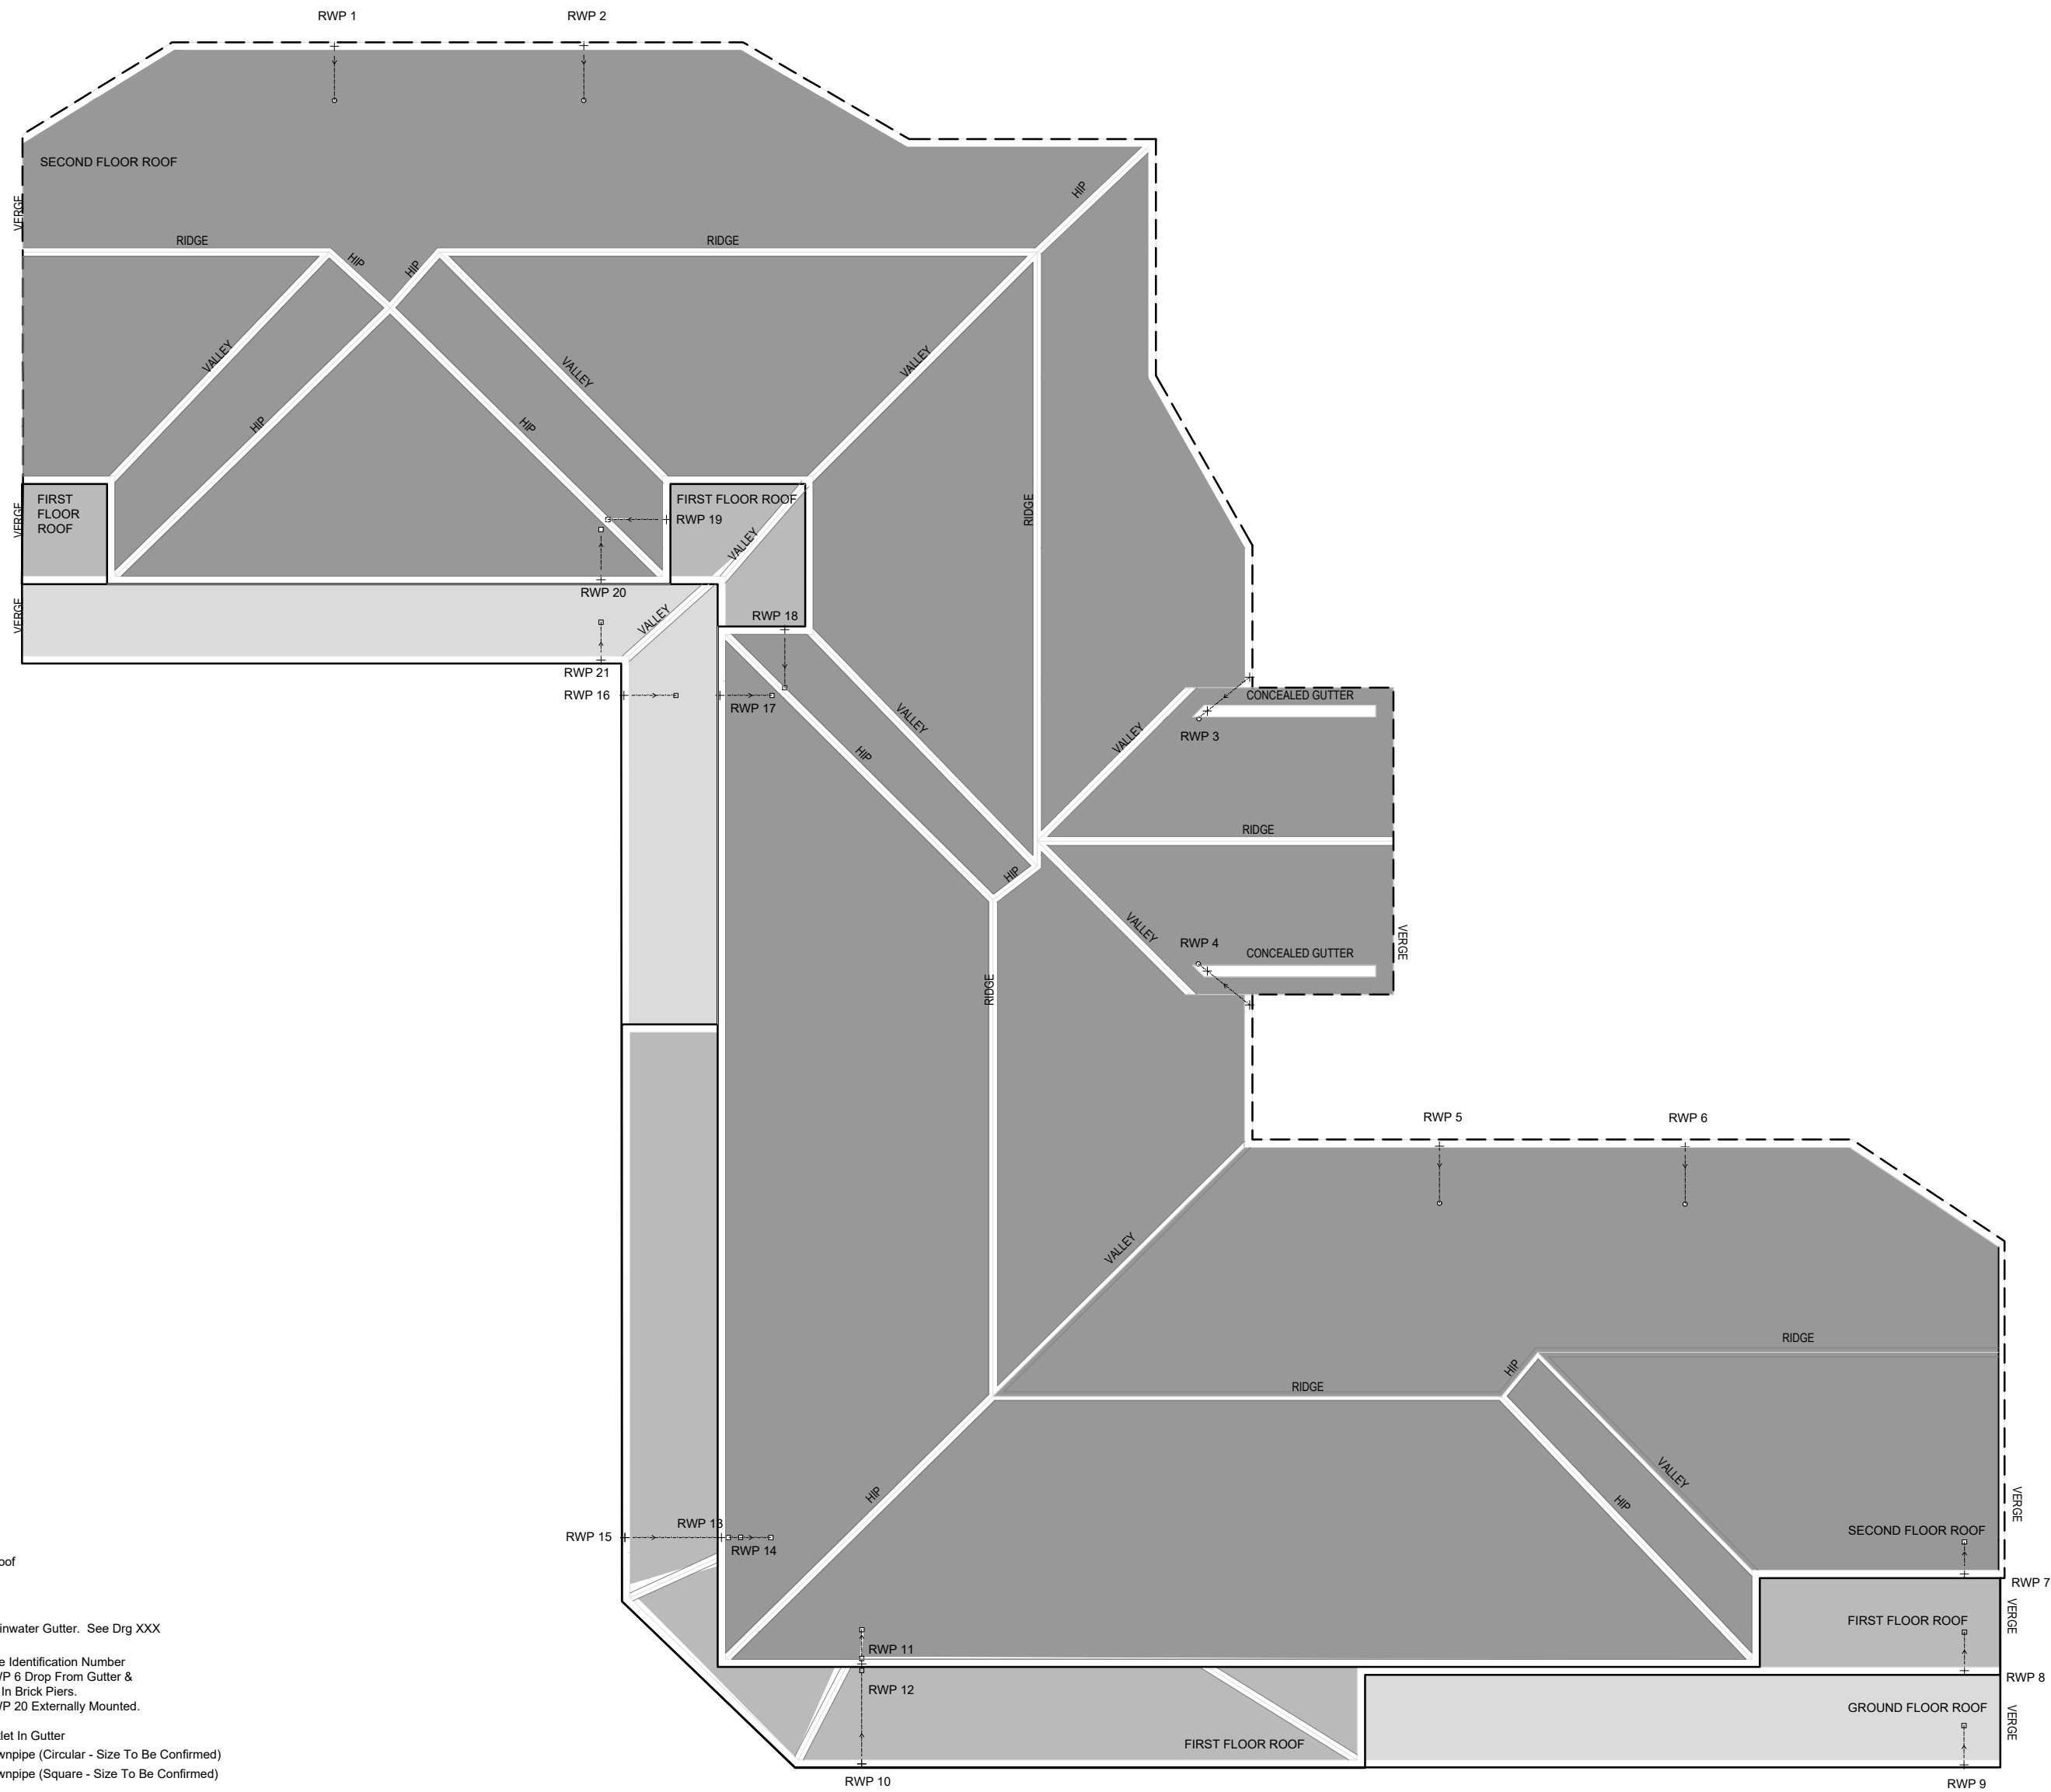

- ADDITION TO THE HAZARDS/RISKS NORMALLY ASSOCIATED WITH THE TYPES OF WORK
DETAILED ON THIS DRAWING, NOTE THE FOLLOWING SIGNIFICANT RESIDUAL RISKS :-

WILSON MASON			
Wilson Mason Upland House, Spring Lane Samlesbury Preston PR5 0UX			
Drawing Status			
Project Graham & Ewings Refurbishment			
Building Name Graham			
Sub Site Name Dalton Ellis Hall			
Site Name Victoria Park			
Drawing Title Roof Plan Proposed			
PM --	Drawn --	Checked --	Authorised --
Scale 1:100 @A2	Date --/--/--	Date --/--/--	Date --/--/--
Drawing No. 6704 L(1-140)			Revision --