



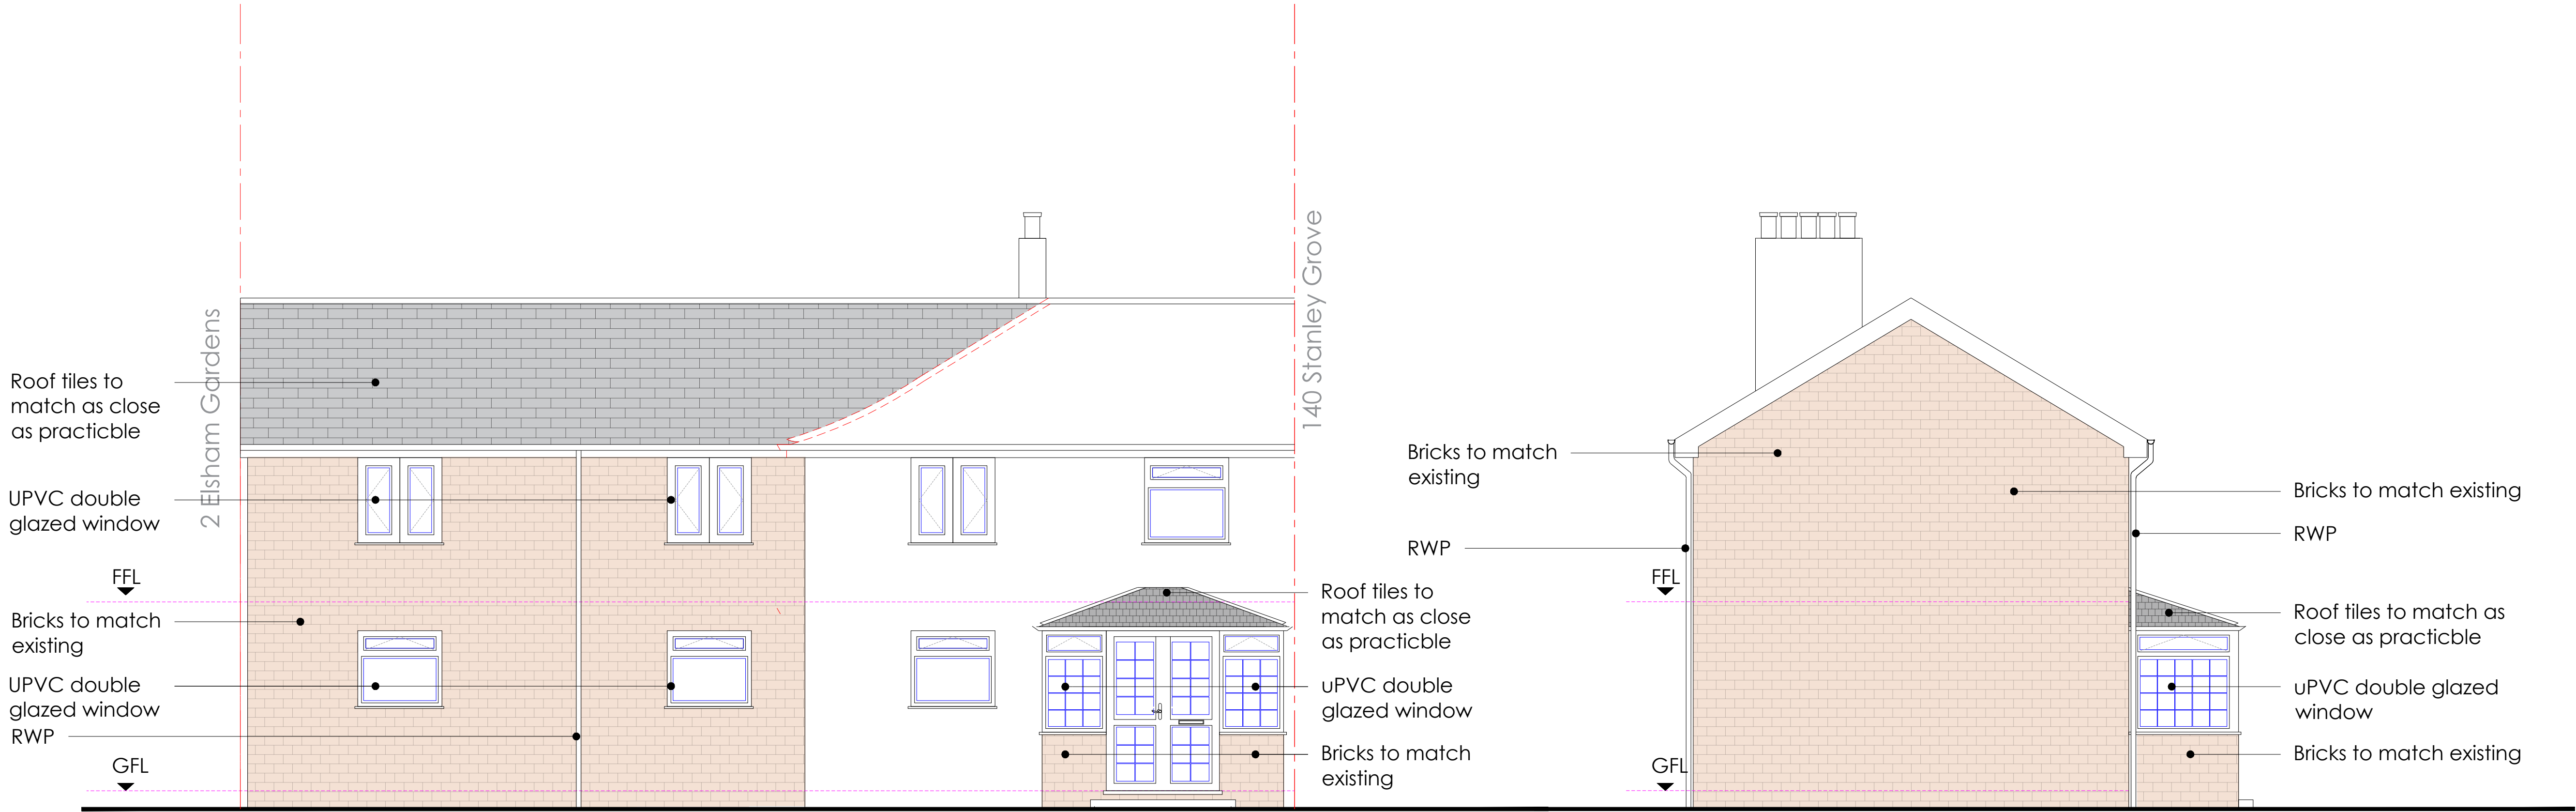


**Proposed Front Elevation**  
Scale 1:50

**Proposed Side Elevation**  
Scale 1:50

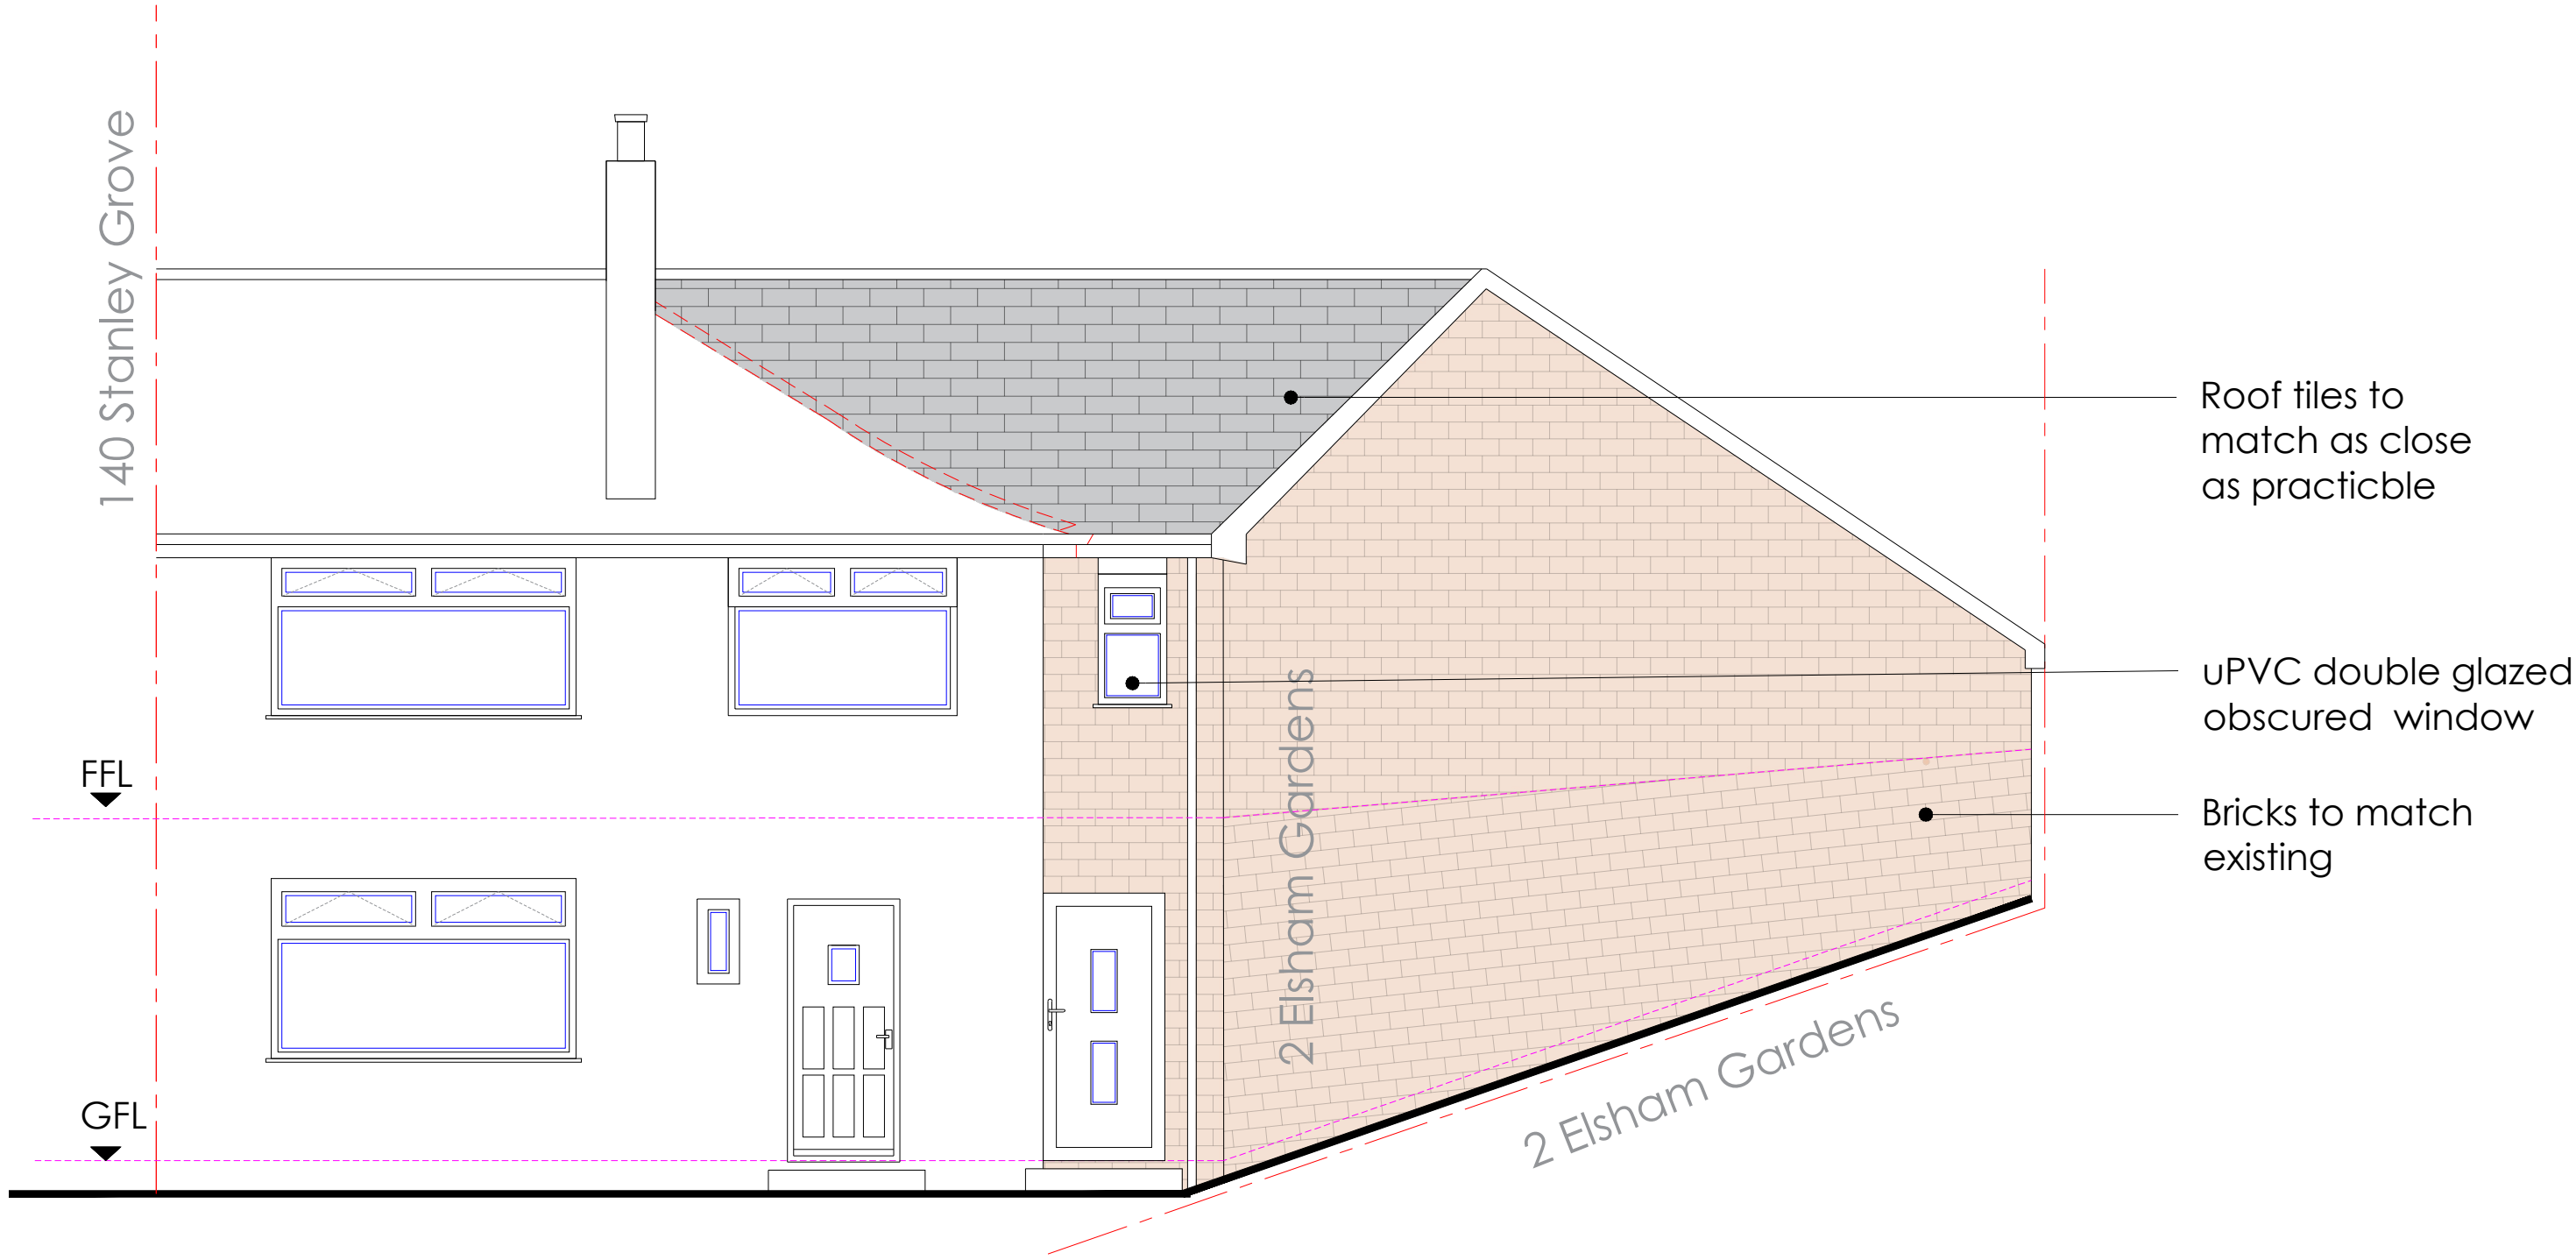

**Proposed Rear Elevation**  
Scale 1:50

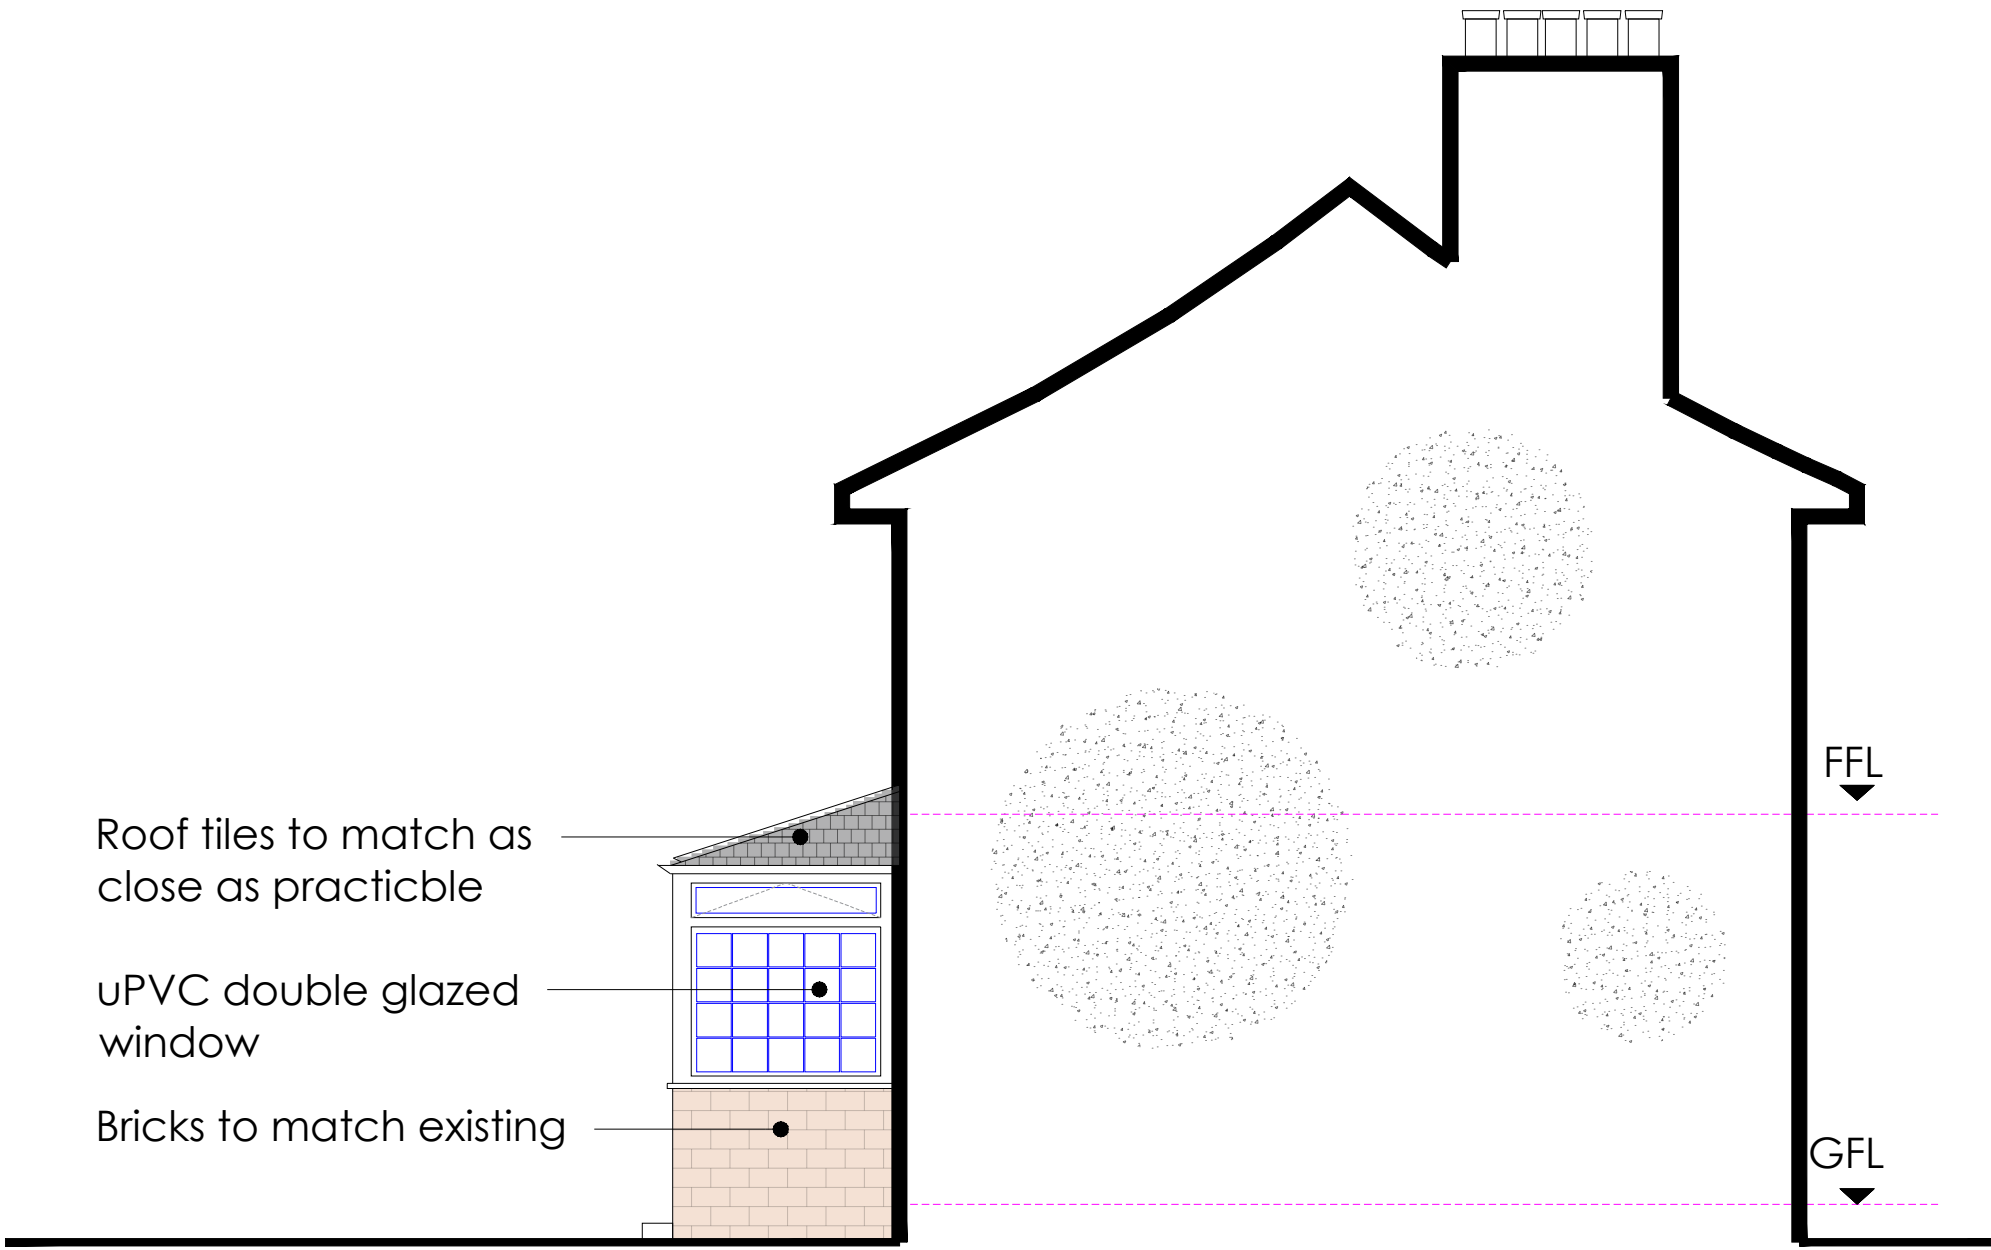

**Proposed Party Wall Elevation**  
Scale 1:50

GENERAL NOTES

1. The contractor must check the site and the approved drawings before commencing the works and must take any working measurements as necessary and any discrepancy must be reported to the client.
2. Work shall comply with any current relevant BS/codes of practices and confirm to the Building Regulations including the latest amendment. The contractor is responsible for setting out the works.

PROJECT ADDRESS

142 Stanley Grove  
Manchester  
M18 7DH

PROJECT

Double storey side extension  
New front porch

REVISION

DATE

KEY

|     |                 |
|-----|-----------------|
| RWP | Rain water pipe |
| SVP | Soil Vent Pipe  |
| --- | Boundary        |

Drawing No.  
PP145(4)22

Scale  
1:50 @ A1

Date  
15.09.22

Drawn by  
at

AT A. Design

Address:  
12 Hastings Gardens  
Stockport  
SK5 8BF

T. 07830039347

E. aata\_design@hotmail.com

