


**General Notes**


The Architect shall have no responsibility for any use made of this document other than for that which it was prepared and issued.  
All dimensions should be checked on site. Do not scale from this drawing. To be read in conjunction with all other Consultant's drawings. The Architect to be immediately notified of any discrepancies.

Copyright on this drawing retained by the Architect.

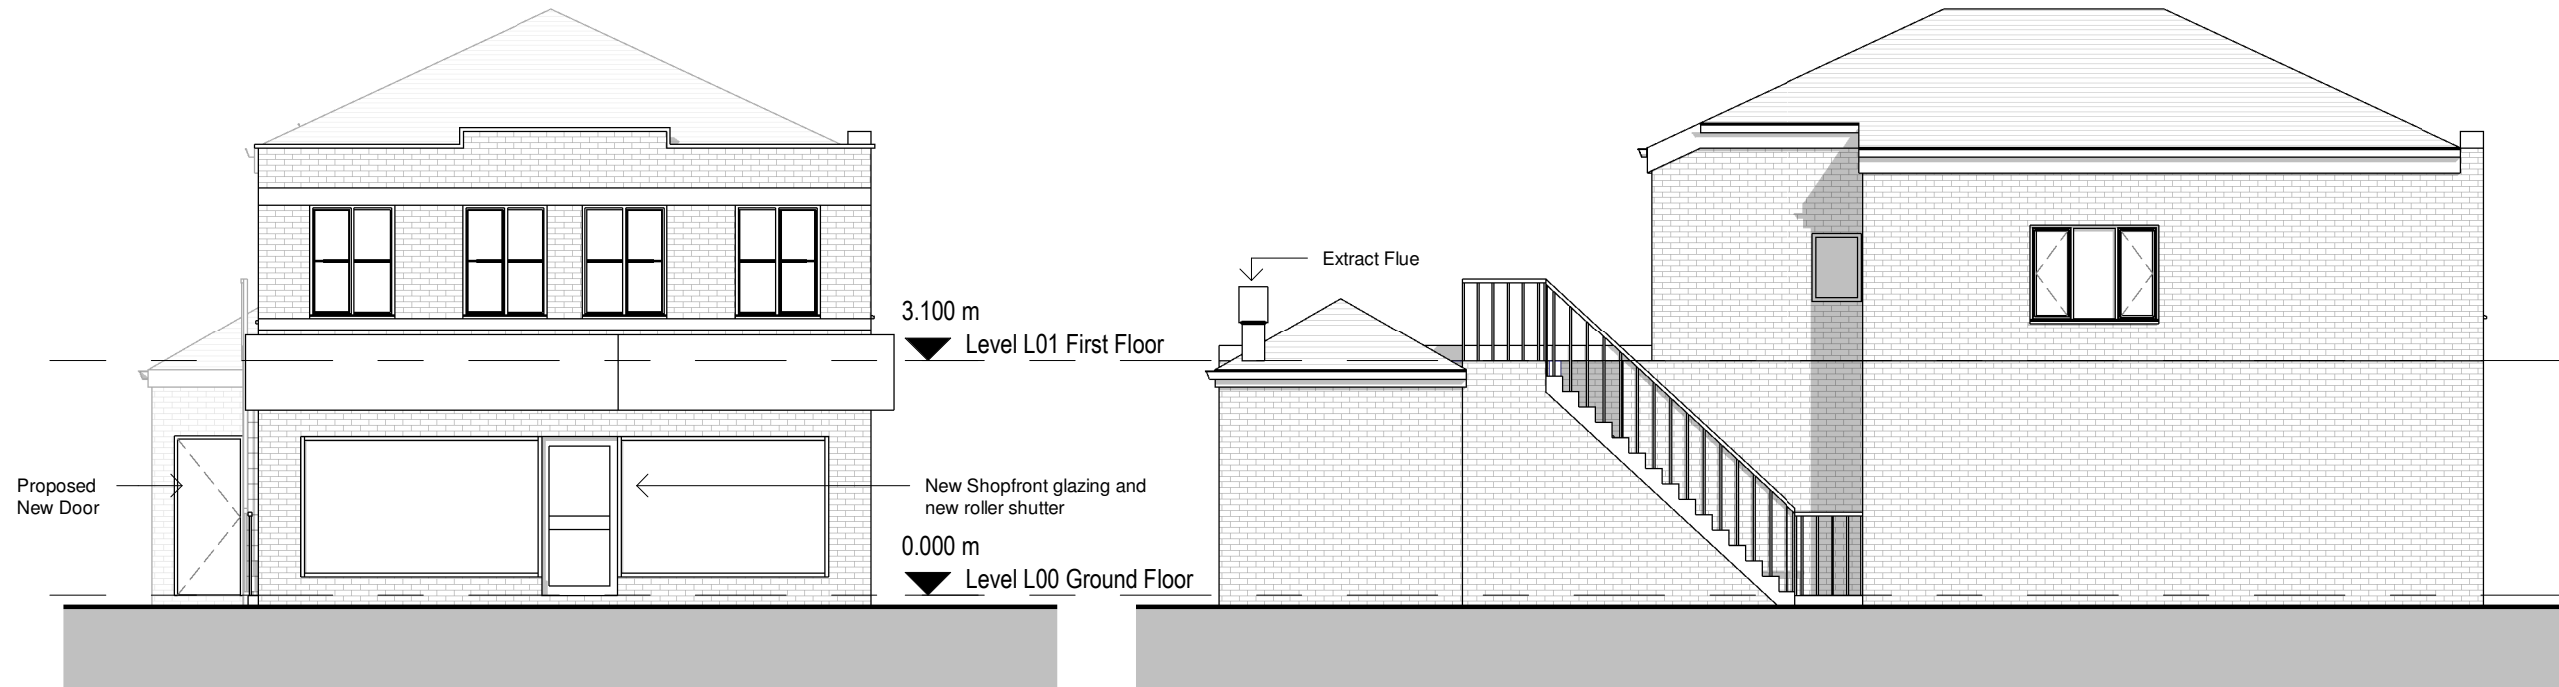


**1 Proposed South Elevation**  
1 : 100

**2 Proposed West Elevation**  
1 : 100

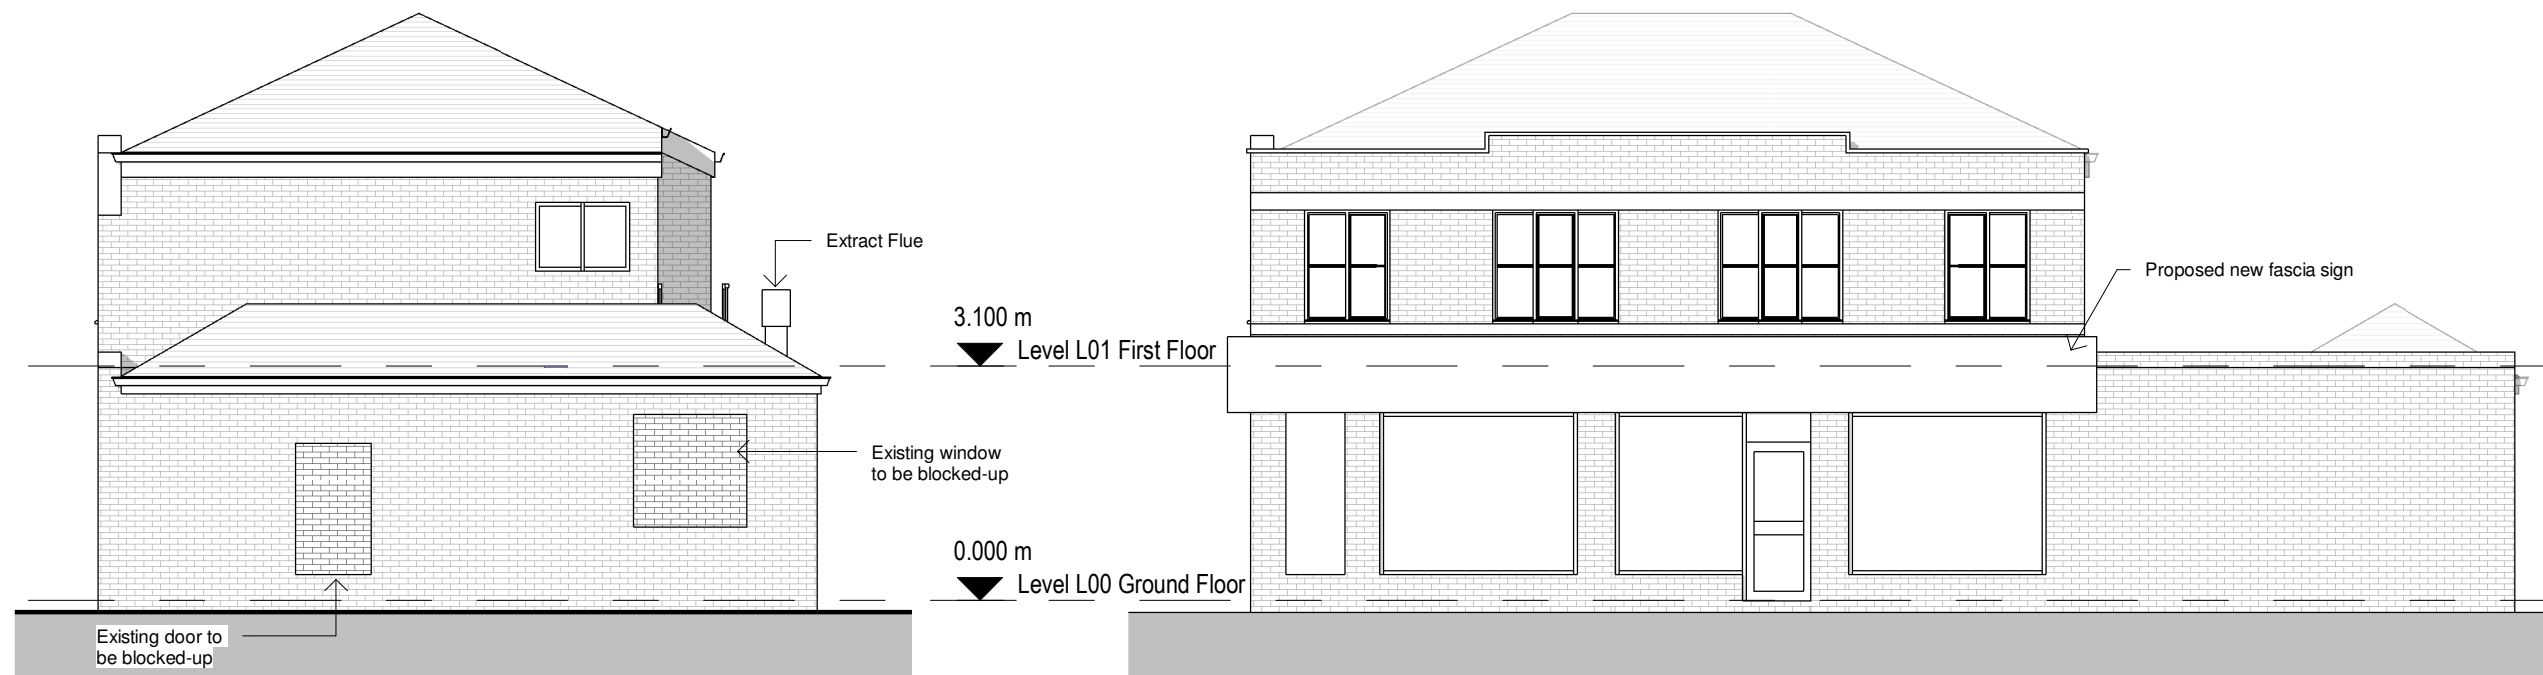

**3 Proposed North Elevation**  
1 : 100

**4 Proposed East Elevation**  
1 : 100

 

P1 18/10/22 SA SH Initial Issue  
No. Date Dwn Chk App Revision or reason for issue

Client  
**Nashville**

**create it studios**  
Architects & Designers

Create It Studios (NW) Ltd  
Universal Square  
Devonshire Street North  
Manchester M12 6JH  
0161 974 6165  
www.createitstudios.co.uk  
info@createitstudios.co.uk

Project Title  
**179 School Lane, Manchester M19 1GN**

Scale / North Point  
**1 : 100**

Drawing Title  
**Proposed Elevations - Advertisement**

Drawing Number  
**A1331(02)002**  
Drawing Status  
**Preliminary**  
Revision  
**P1**