



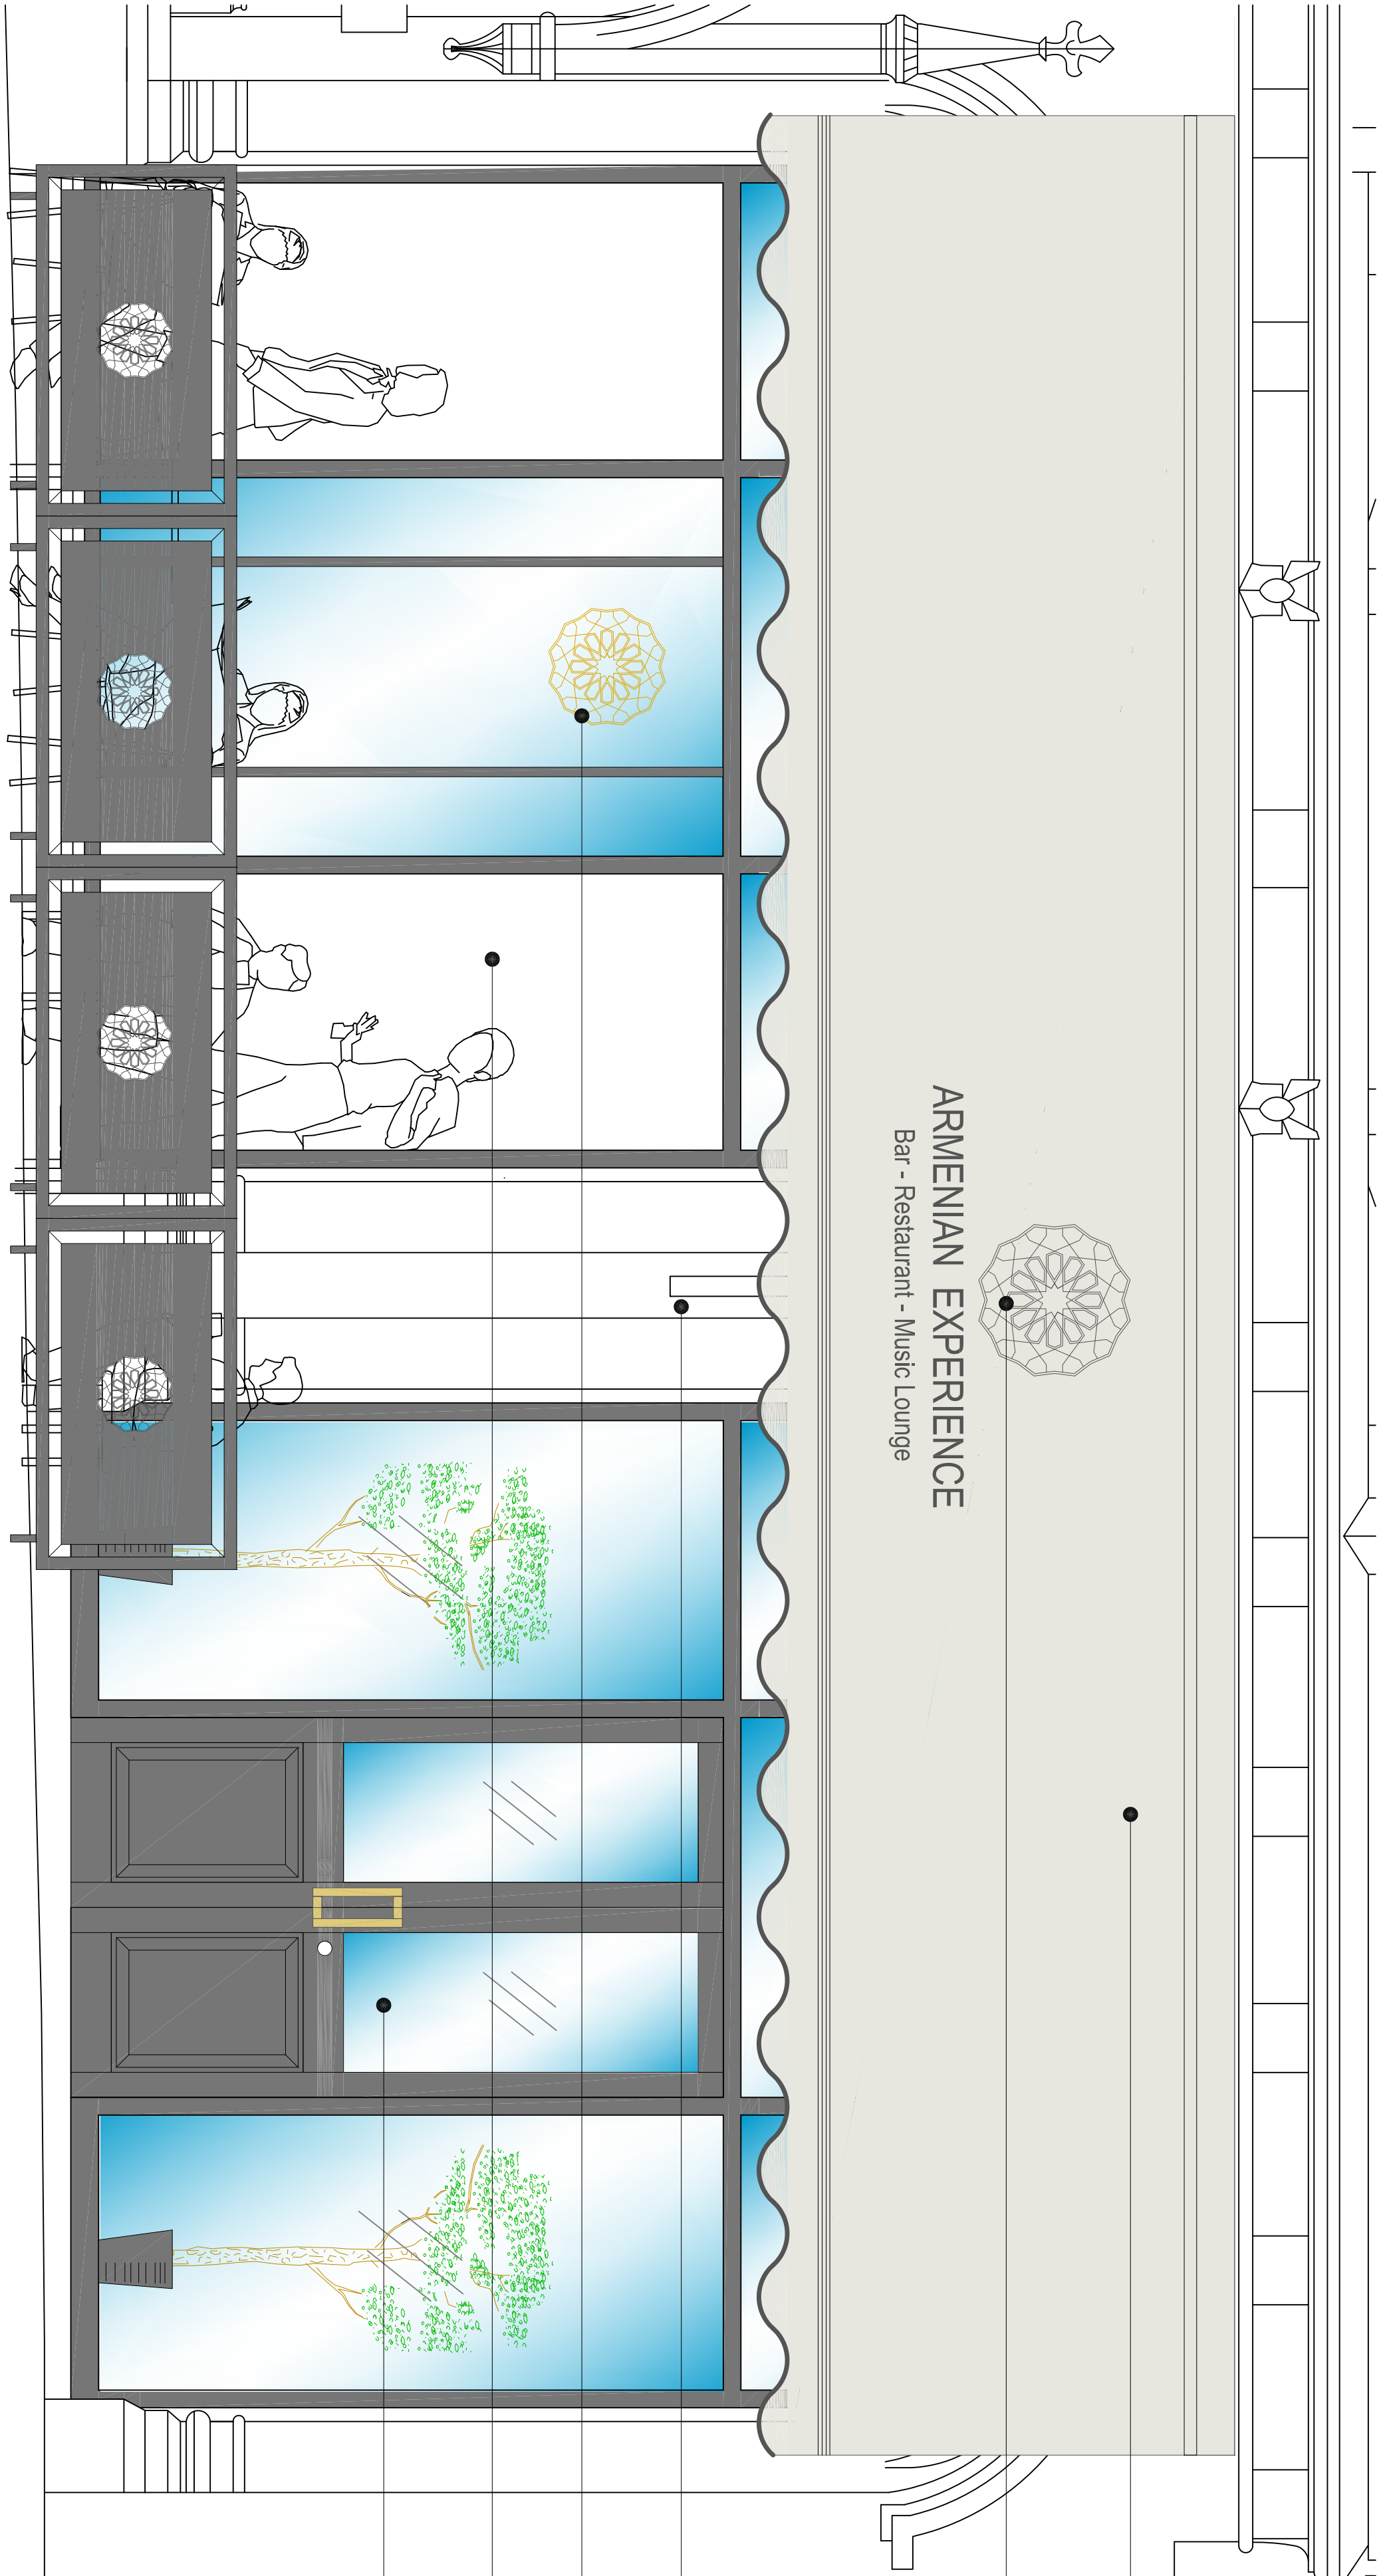


Entrance Front Elevation

Doors Open
Scale 1:20

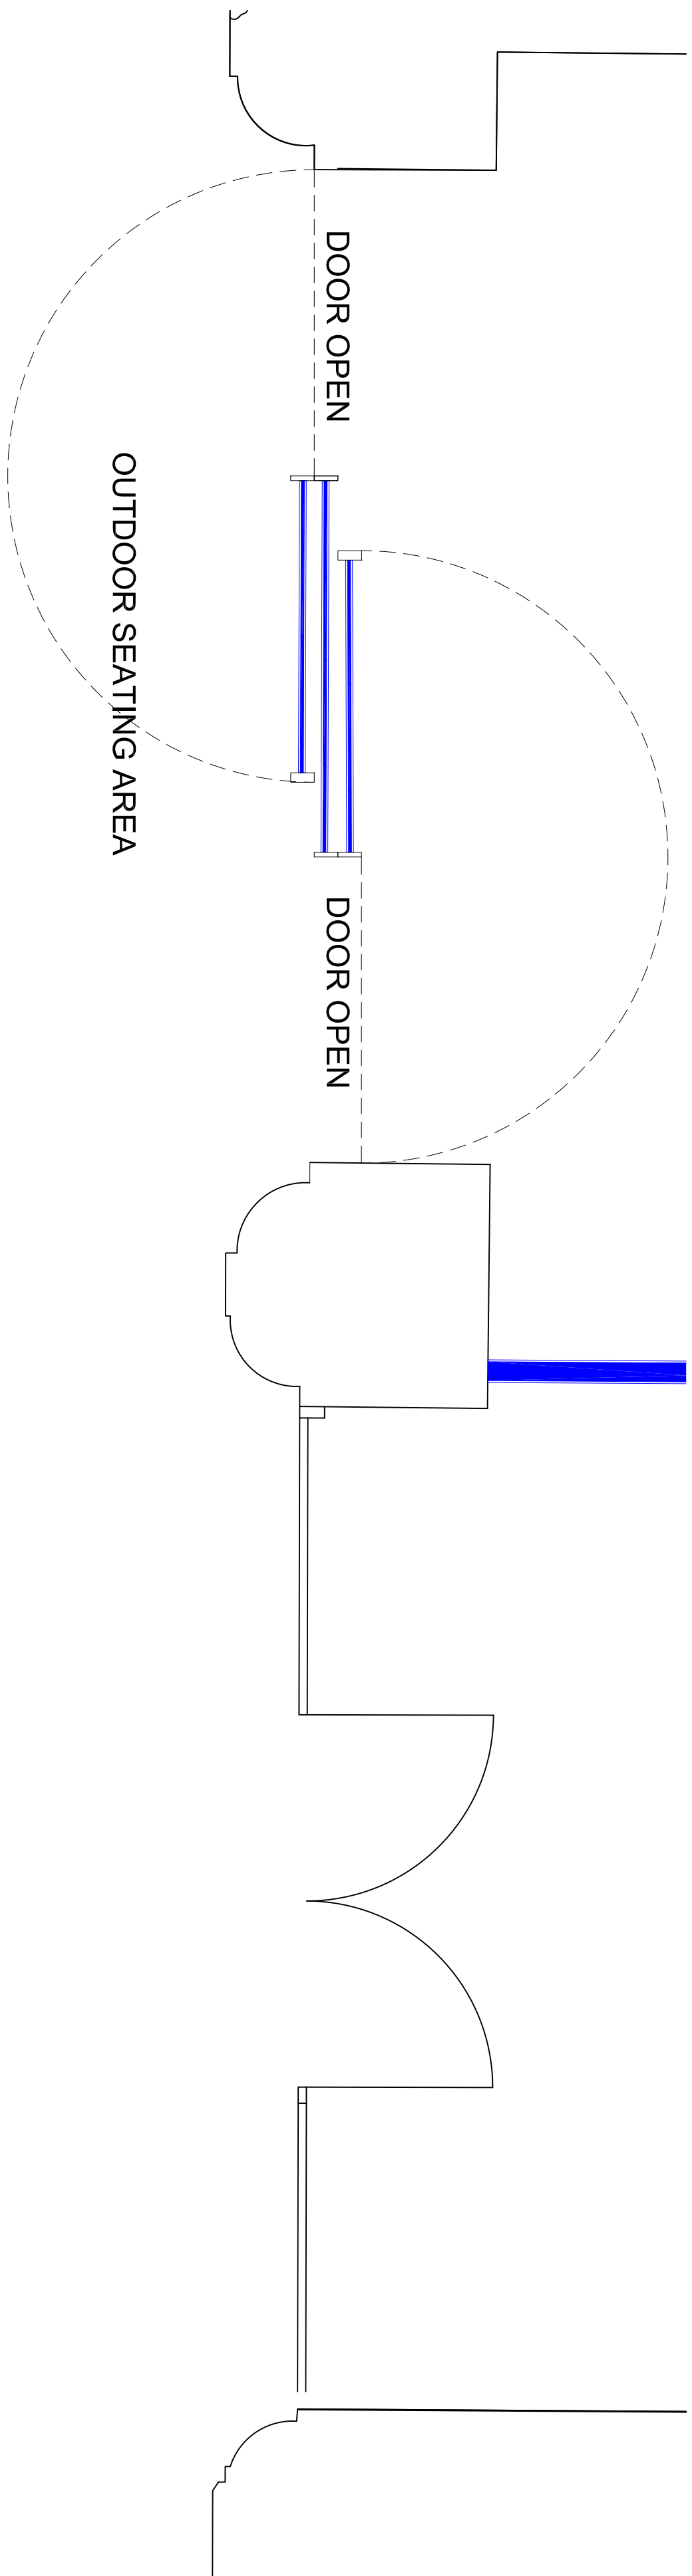

Entrance Plan View

Scale 1:20

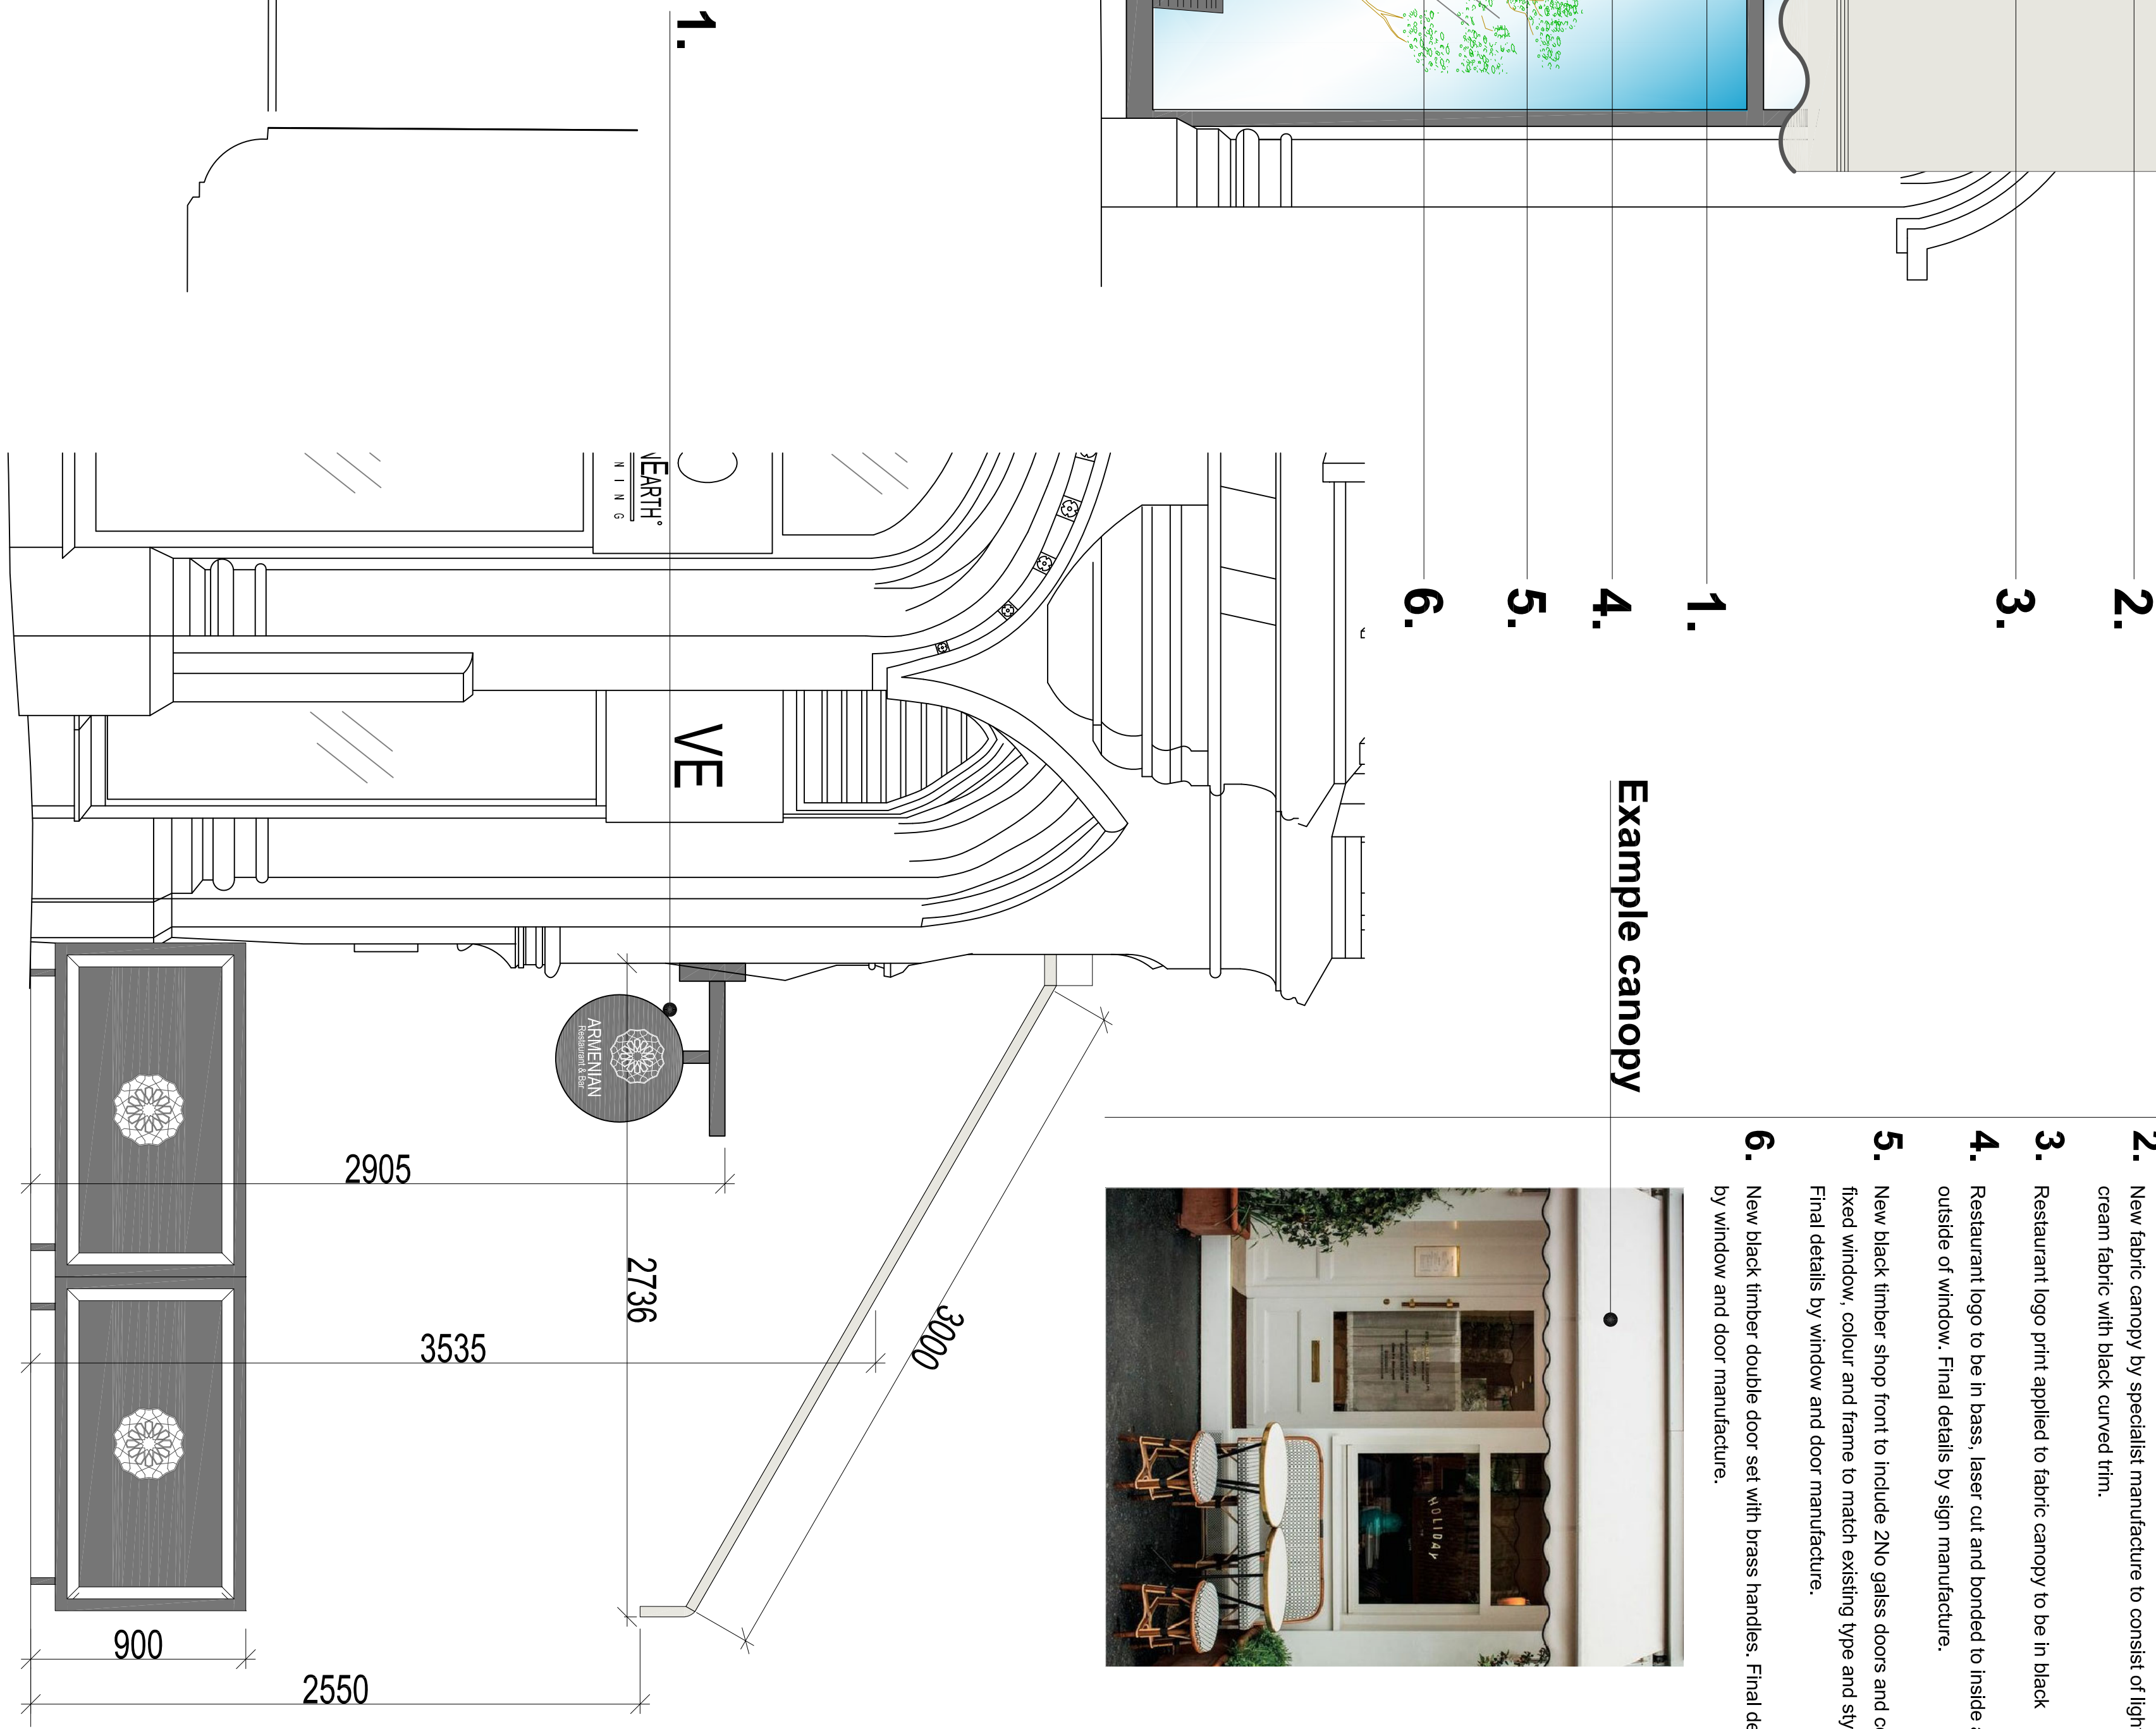

Proposed works External_

- Existing circular restaurant sign relocated to previous sign location by Money Plus.
- New fabric canopy by specialist manufacture to consist of light cream fabric with black curved trim.
- Restaurant logo print applied to fabric canopy to be in black
- Restaurant logo to be in bass, laser cut and bonded to inside and outside of window. Final details by sign manufacture.
- New black timber shop front to include 2No glass doors and central fixed window, colour and frame to match existing type and style. Final details by window and door manufacture.
- New black timber double door set with brass handles. Final details by window and door manufacture.



Example canopy

Entrance Side Elevation

Black Version
Scale 1:20

WHERE CREATIVE IMAGINATION BECOMES A REALITY			
CLIENT:	BUILDING:	DRAWING TITLE:	DRAWN BY:
Armenian Experience	Victoria Building Albert Square Manchester	External Details (canopy open)	James C Scott
		DWG. No.:	DATE:
		C8S_10194.0.31	August 2022
		SCALE:	SIZE:
		1:20	A1
		DOC FOR:	REV:
		Planning	

