
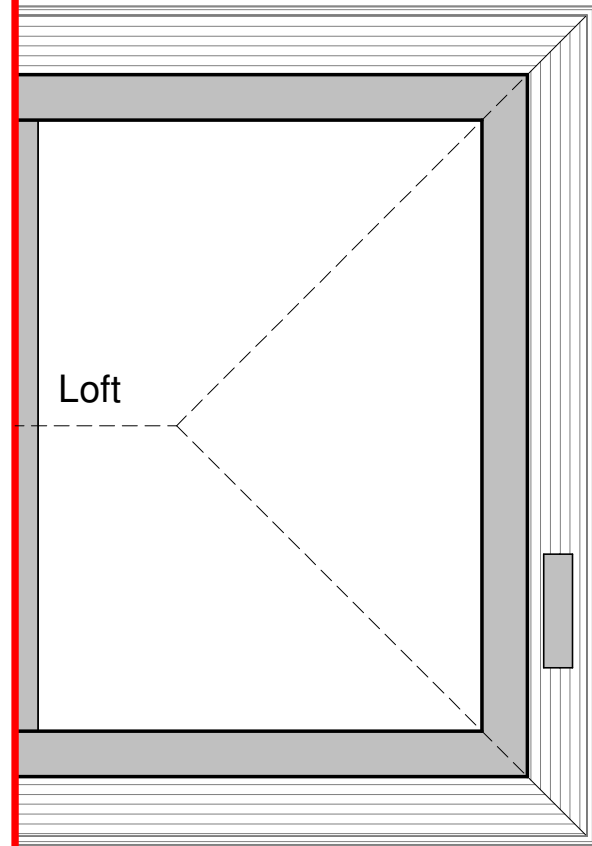
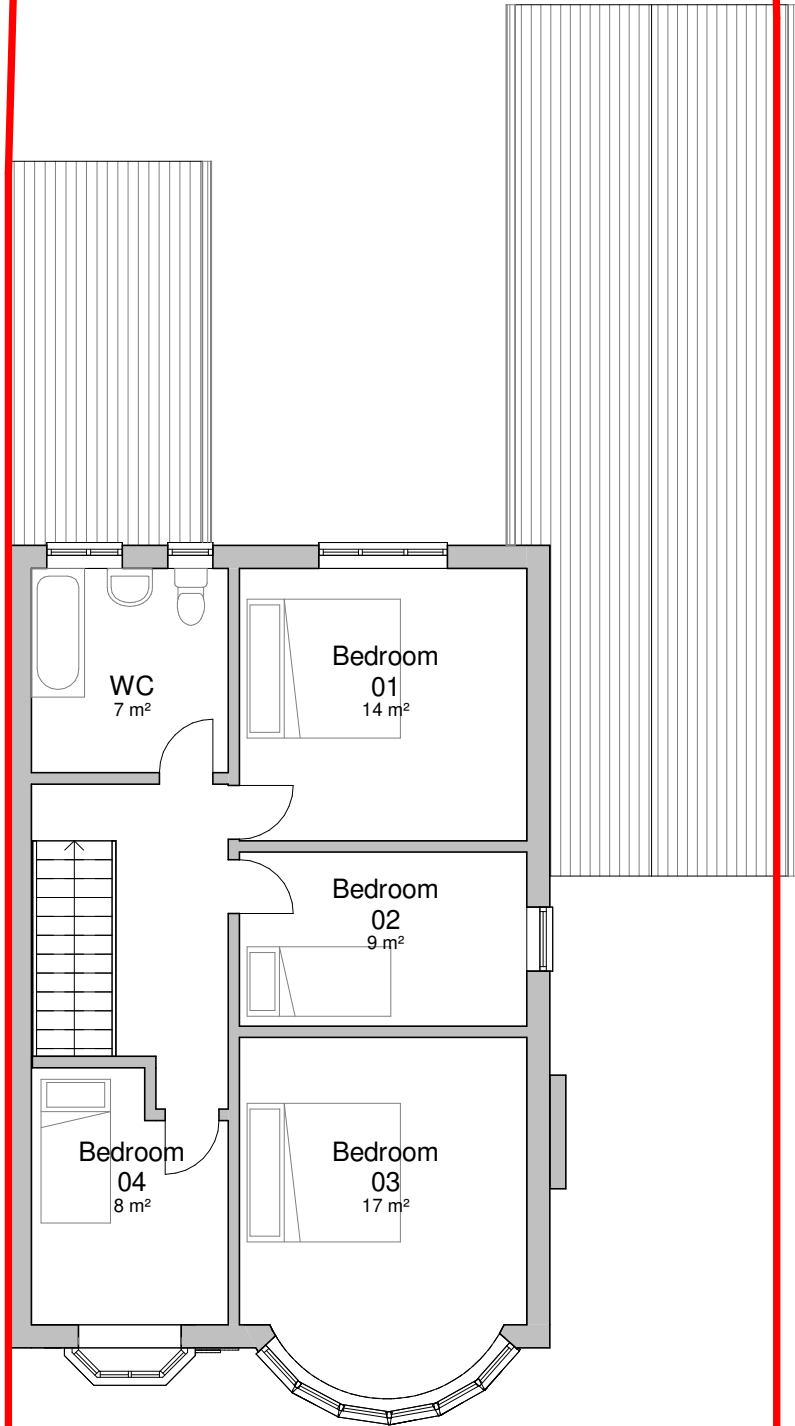


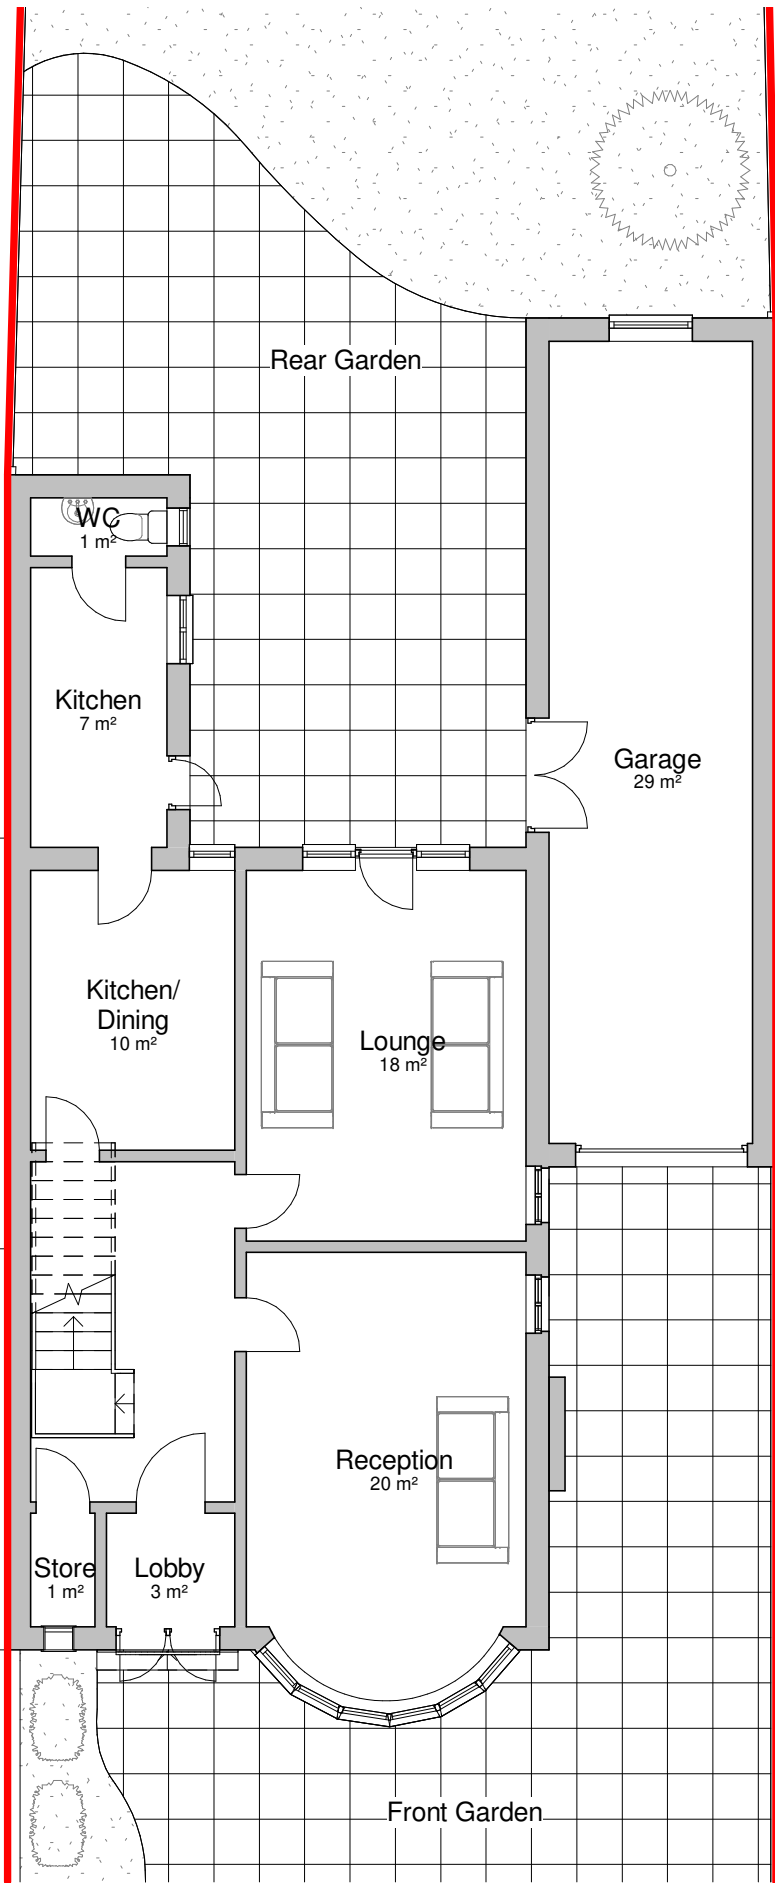

General Notes

The Architect shall have no responsibility for any use made of this document other than for that which it was prepared and issued.

All dimensions should be checked on site. Do not scale from this drawing

To be read in conjunction with all other Consultant's drawings.

The Architect to be immediately notified of any discrepancies.

Copyright on this drawing retained by the Architect.

LEGEND

Site Boundary

P1 11/01/22 SA SH Initial Issue
No. Date Dwn Chk App Revision or reason for issue

Client
Azmat Mohammed

createitstudios
... leave an impression

Create It Studios (NW) Ltd
Houldsworth Mill Business & Art Centre
Houldsworth Street
Reddish, Stockport
SK5 6DA
info@createitstudios.co.uk

Project Title
26 Spring Bridge Road

Scale / North Point
1 : 100

Drawing Title
Existing Floor Plans

Drawing Number
A1084(01)AP002

Revision
P1

Drawing Status
Preliminary