


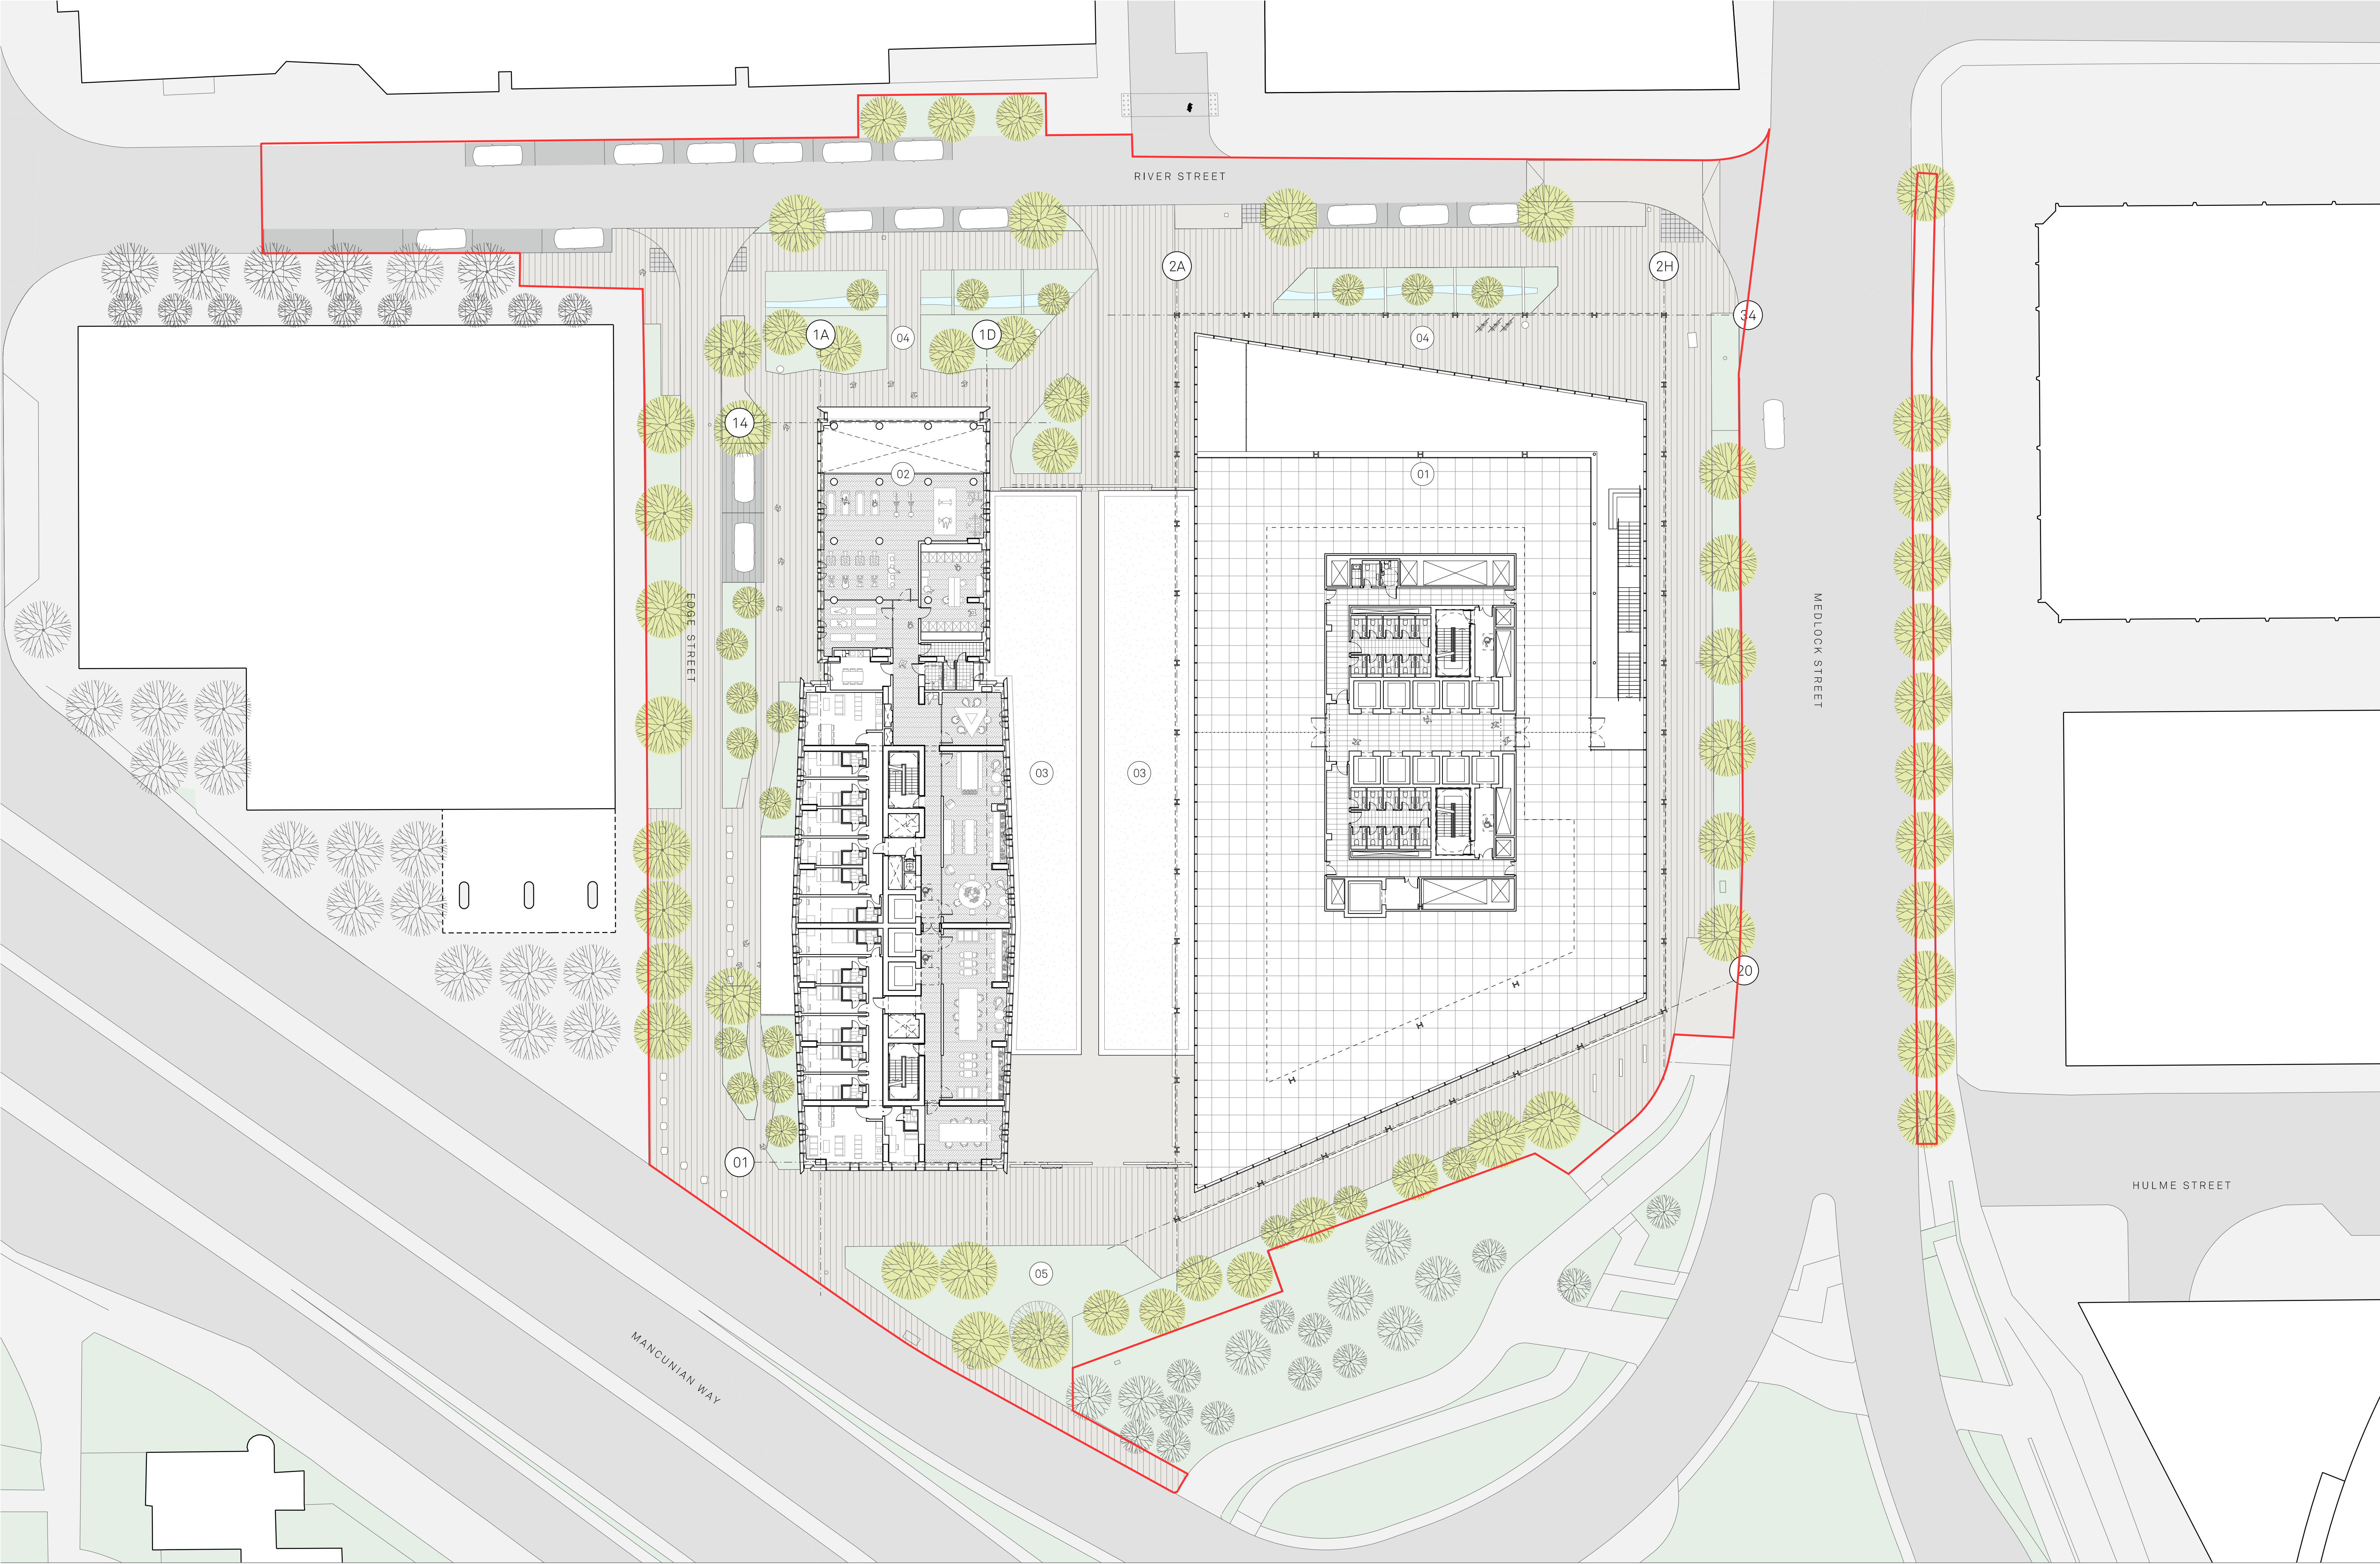

Notes:

Site Application Boundary

PLAN KEY:

01

Block A

02

Block B

03

Service area

04

Proposed landscaping

Project Name:		Title:		Scale:	
One Medlock Street		First Floor Proposed Site Plan		1:250 @ A1	
Drawn:	Checked:	Status:	Project:	Drawing No:	Rev:
MH	JM	Information	100	_MP_02_2201	D
Details:					
D 11/10/22 Issued for Planning					

Jon Matthews Architects

Union, 2-10 Albert Square, Manchester, M2 6LW

0161 974 3690

Copyright of this drawing is vested in Jon Matthews Architects and must not be copied or reproduced without written consent. Figured dimensions only are to be taken from this drawing. Do not scale from this drawing. For full company disclosure please visit www.jonmatthewsarchitects.com