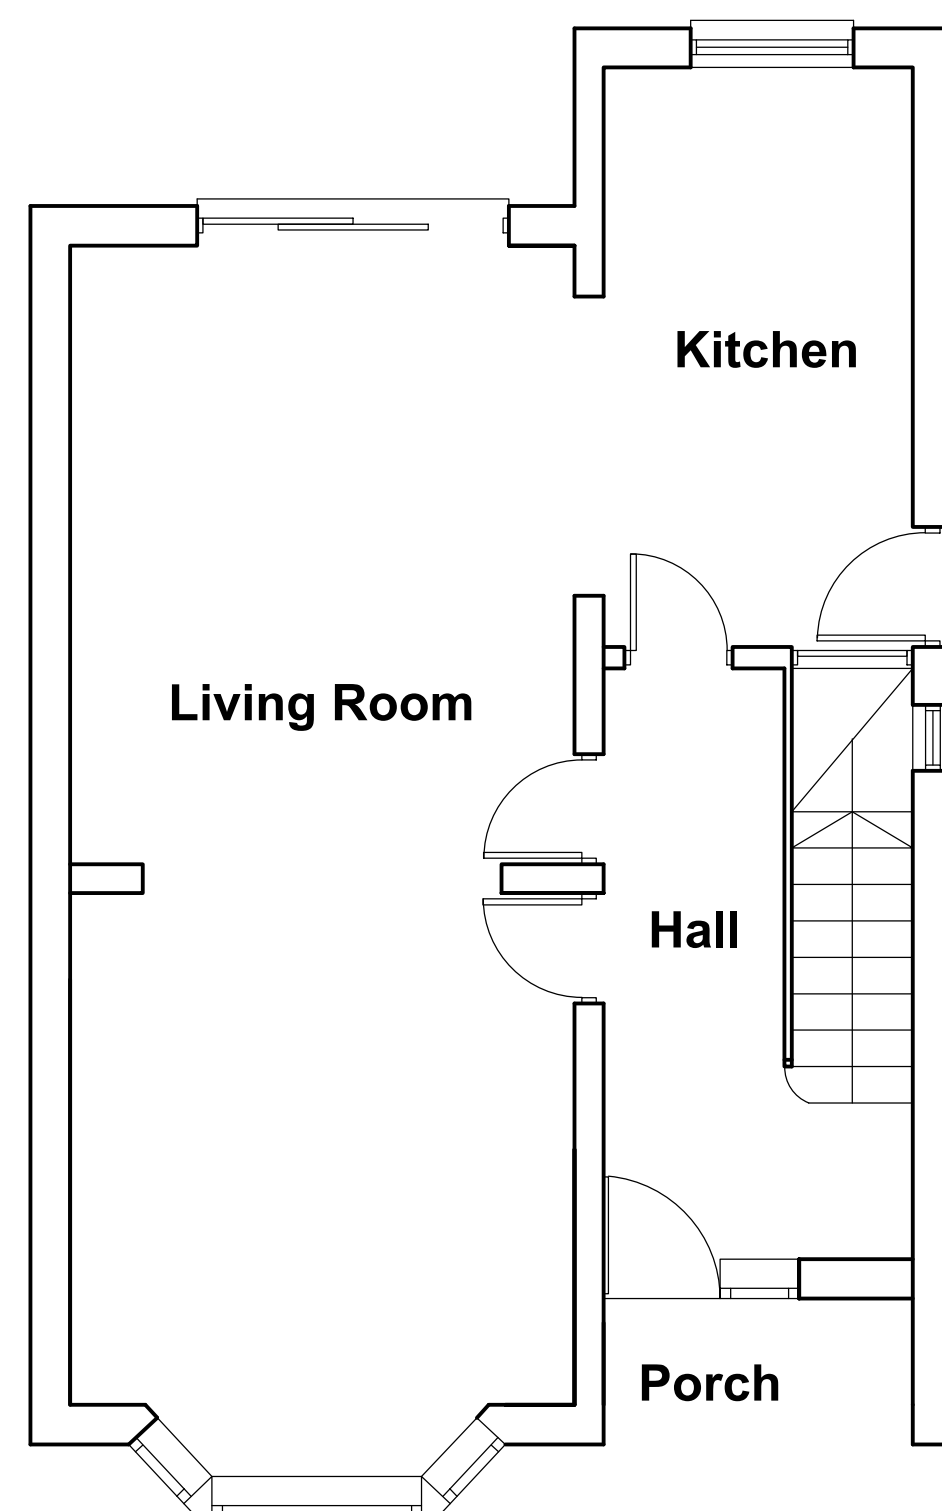


Drawing issue status:
PRELIMINARY ☐ CLIENT APPROVAL ☐ PLANNING ☐
BUILDING REGS ☐ TENDER ☐ CONSTRUCTION ☐ AS-BUILT ☐

This floor plan shows a house with a two-car garage on the left side. The kitchen is located at the bottom center, featuring a large island and a sink. The living area is situated to the right of the kitchen, with a fireplace on the right wall. There are two bedrooms: one at the top left and another at the bottom left. The house has a gabled roof with a chimney on the right side. The overall layout is rectangular with a central hallway connecting the rooms.

A line drawing of a house. The house has a chimney on the left side, a porch with a railing, and a window. The drawing is simple and uses black lines on a white background.

A horizontal timeline bar divided into four equal segments of 5M each. The segments alternate between black and white, starting with black from 0M to 5M, white from 5M to 10M, black from 10M to 15M, and white from 15M to 20M. The labels 0M, 5M, 10M, 15M, and 20M are positioned below the bar at their respective intervals.

[illegible]

REV	DATE	DESCRIPTION
PROJECT SINGLE STOREY EXTENSION TO REAR OF DWELLING	CLIENT 34 Burnside Drive, Burnage M19 2LZ	
SUBJECT Existing Plans and Elevations	SHEET SIZE A1	DATE 04.09.2022 SCALE 1:50 1:1250
PROJECT NR -	DRAWING NR BD-01	REV - DRAWN NS CHECKED -