


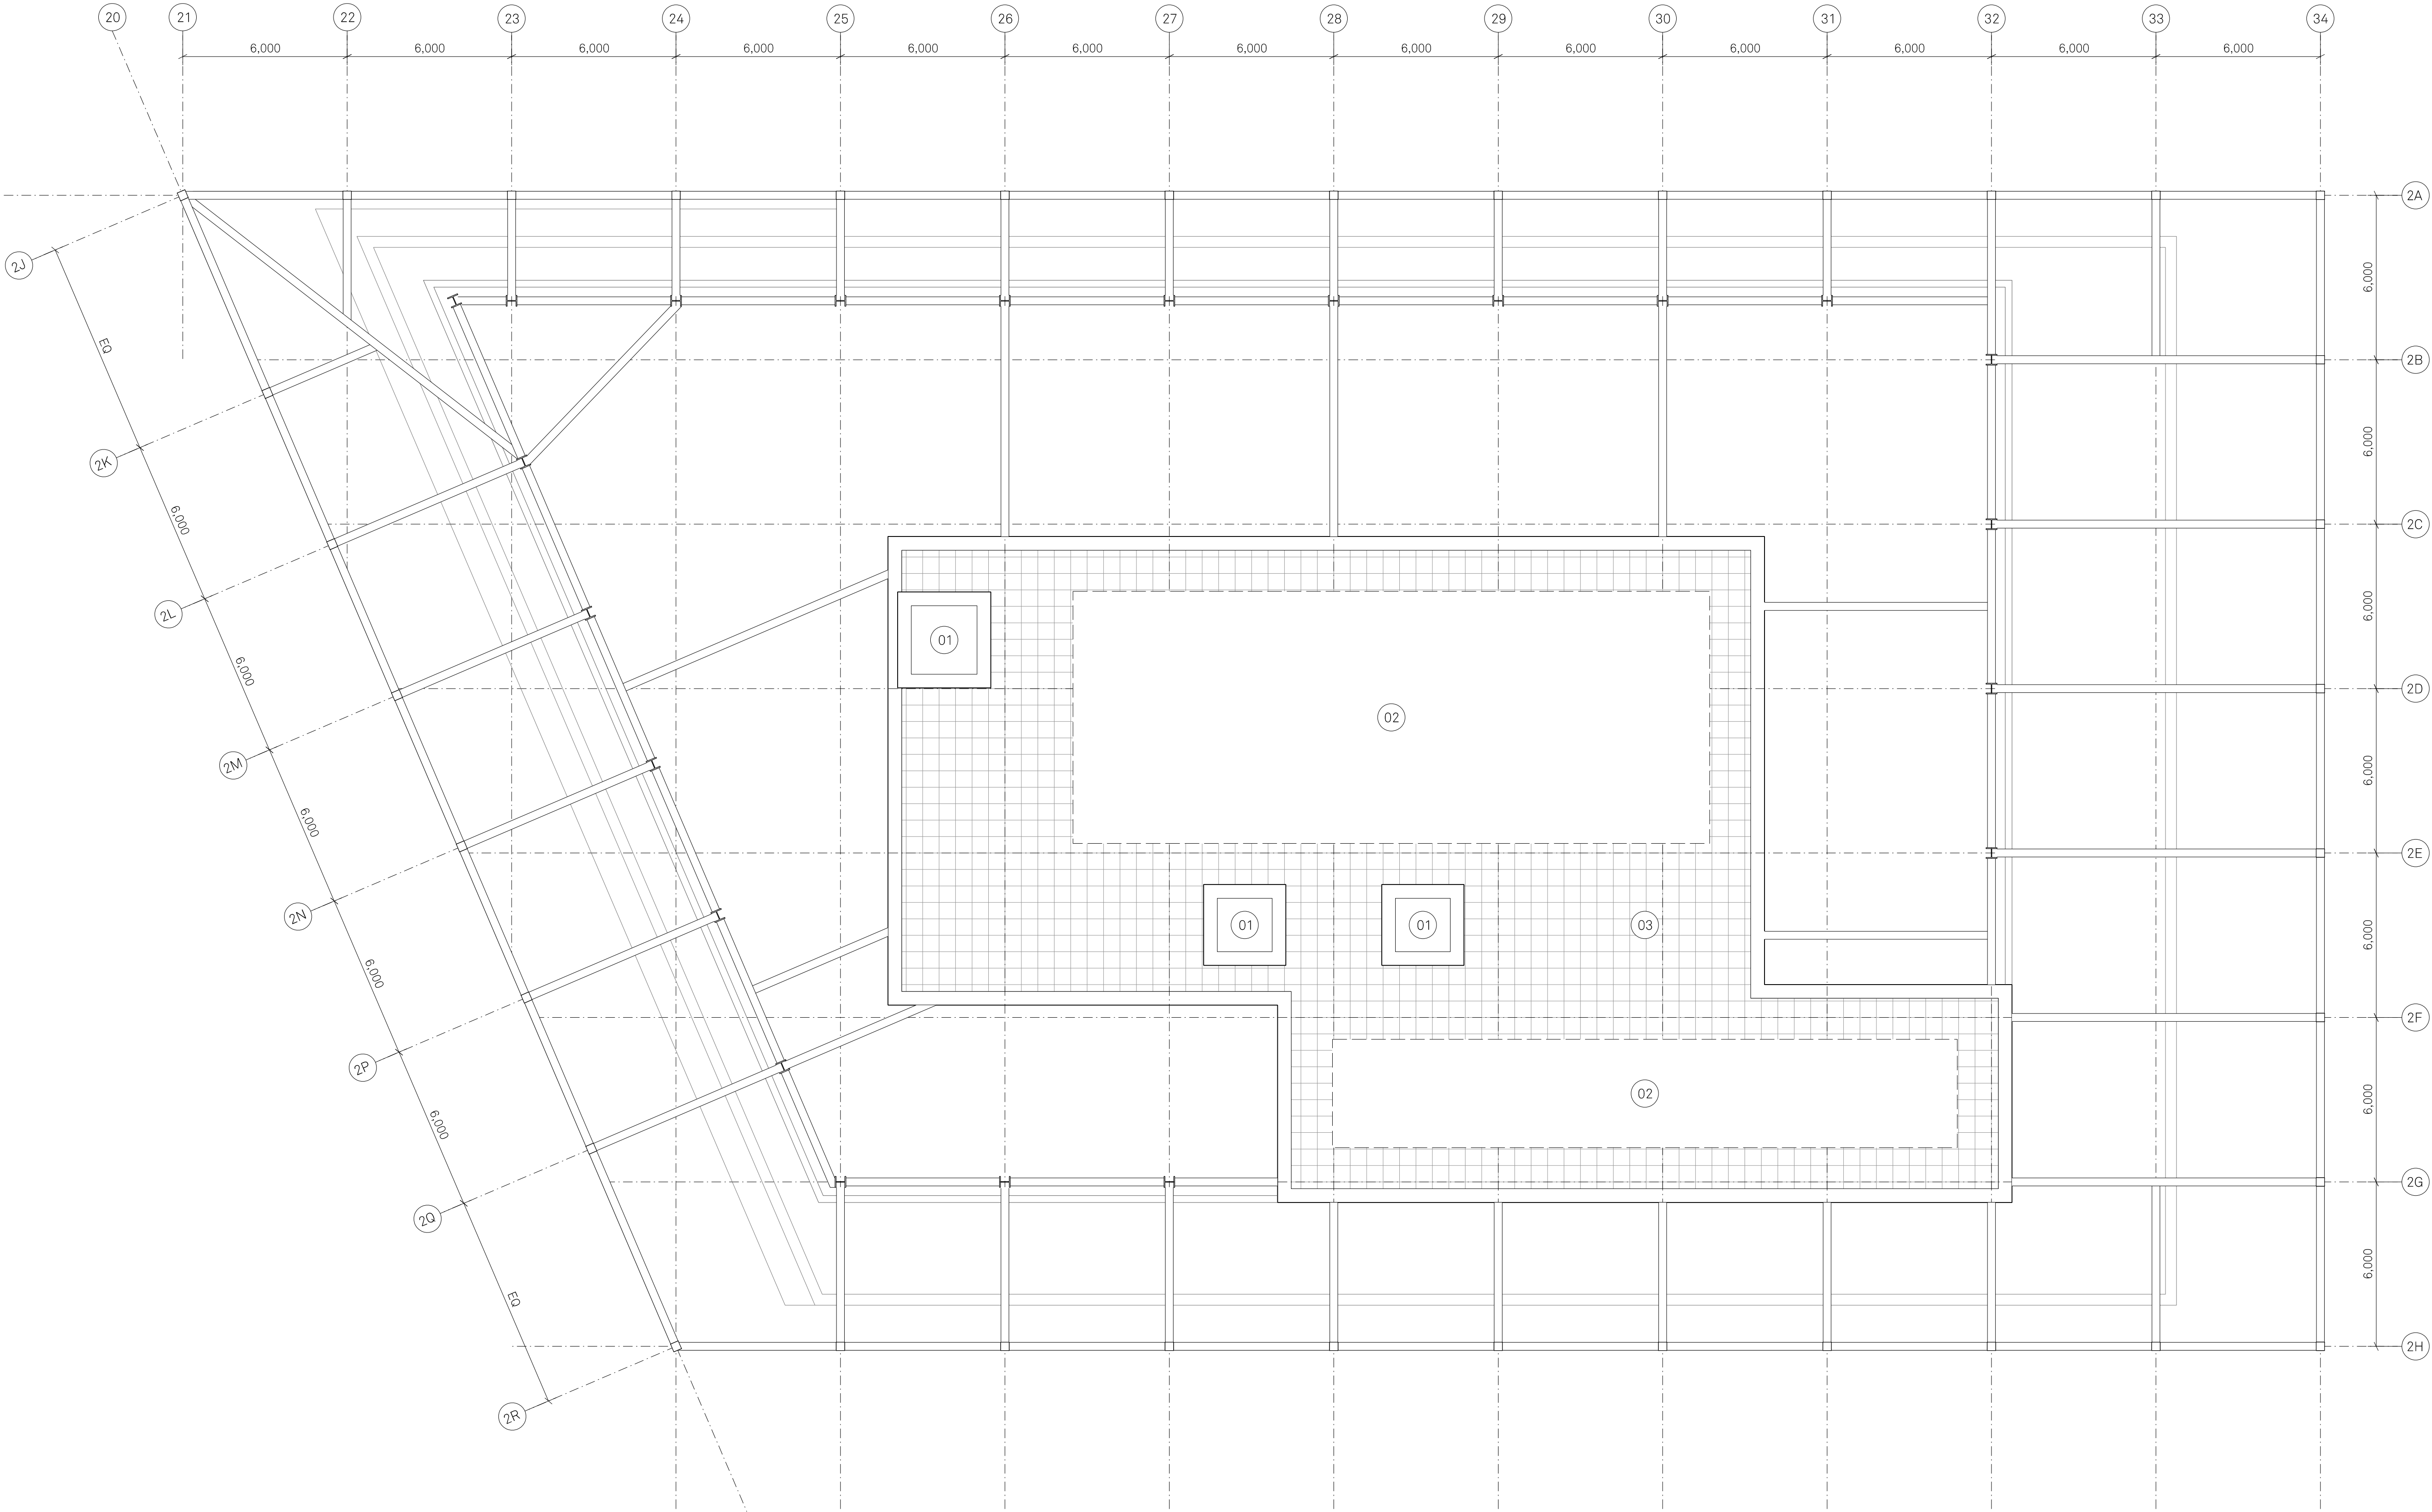

Notes:

PLAN KEY:

- 01 Lift overrun
- 02 PVs
- 03 Roof

Project Name:

One Medlock

Street

Drawn: MH

Checked: JM

Status: Planning

Details: C

07/10/22

Issued for Planning

Title:

Block A Roof Plan

General Arrangement

Status:

Planning

Project:

100

Drawing No:

_B2_02_2214

Rev:

C

Scale:

1:125 @ A1

Jon Matthews Architects

Union, 2-10 Albert Square, Manchester, M2 6LW

0161 974 3690

Copyright of this drawing is vested in Jon Matthews Architects and must not be copied or reproduced without written consent. Figured dimensions only are to be taken from this drawing. Do not scale from this drawing. For full company disclosure please visit www.jonmatthewsarchitects.com