

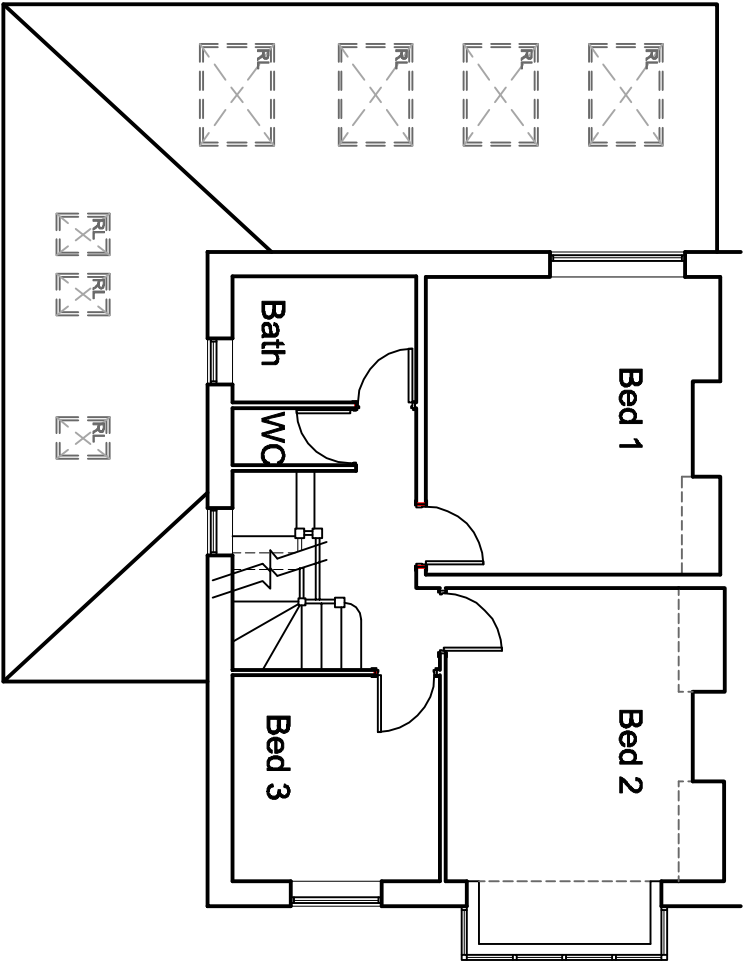


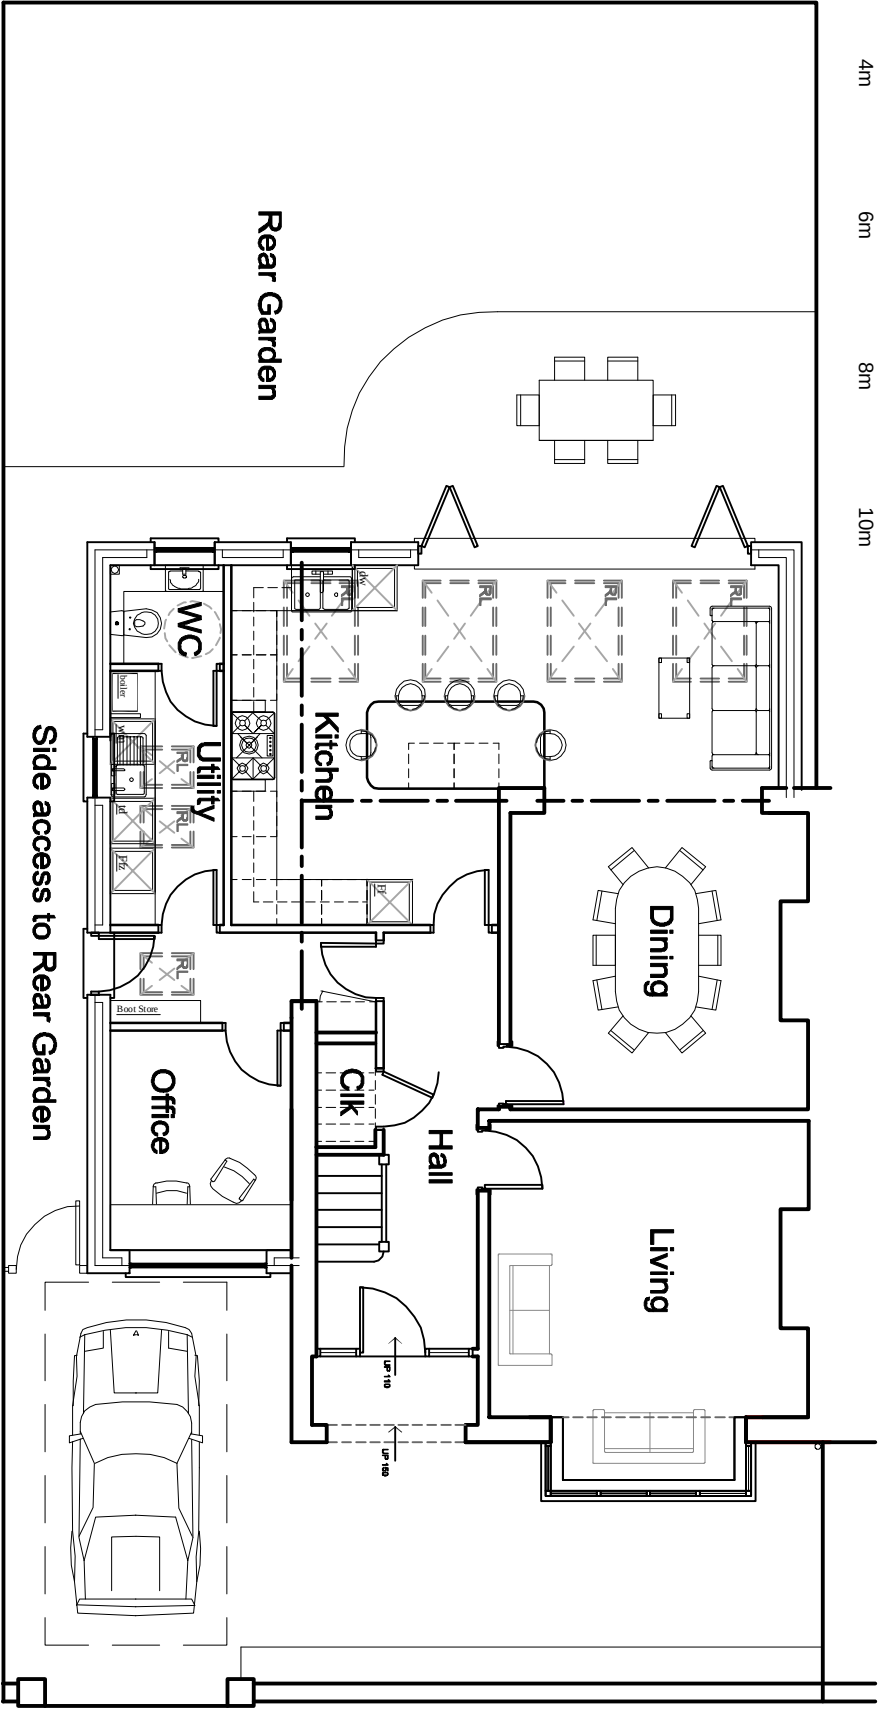

Proposed Floor Plans
24 ADRIA ROAD, DIDSBURY, MANCHESTER

PLANNING

Scale 1:100 @ A3

 

Challenging 187124 Adria Rd, Manchester

1901-SK103

B

PROPOSED EXTENSION & INTERNAL ALTERATION	
for MR & MRS. STANLEY-JONES	
PROPOSED FLOOR PLANS	
STATUS	P
DATE	17.07.19
DRAWN BY	JDP
CHECKED BY	1:100@A3

REV	DATE	DESCRIPTION	DRAWN BY
B	10.10.22	Internal layout amended	JDP
A	14.08.22	Front extension set-back as recommended by planning officer	JDP