
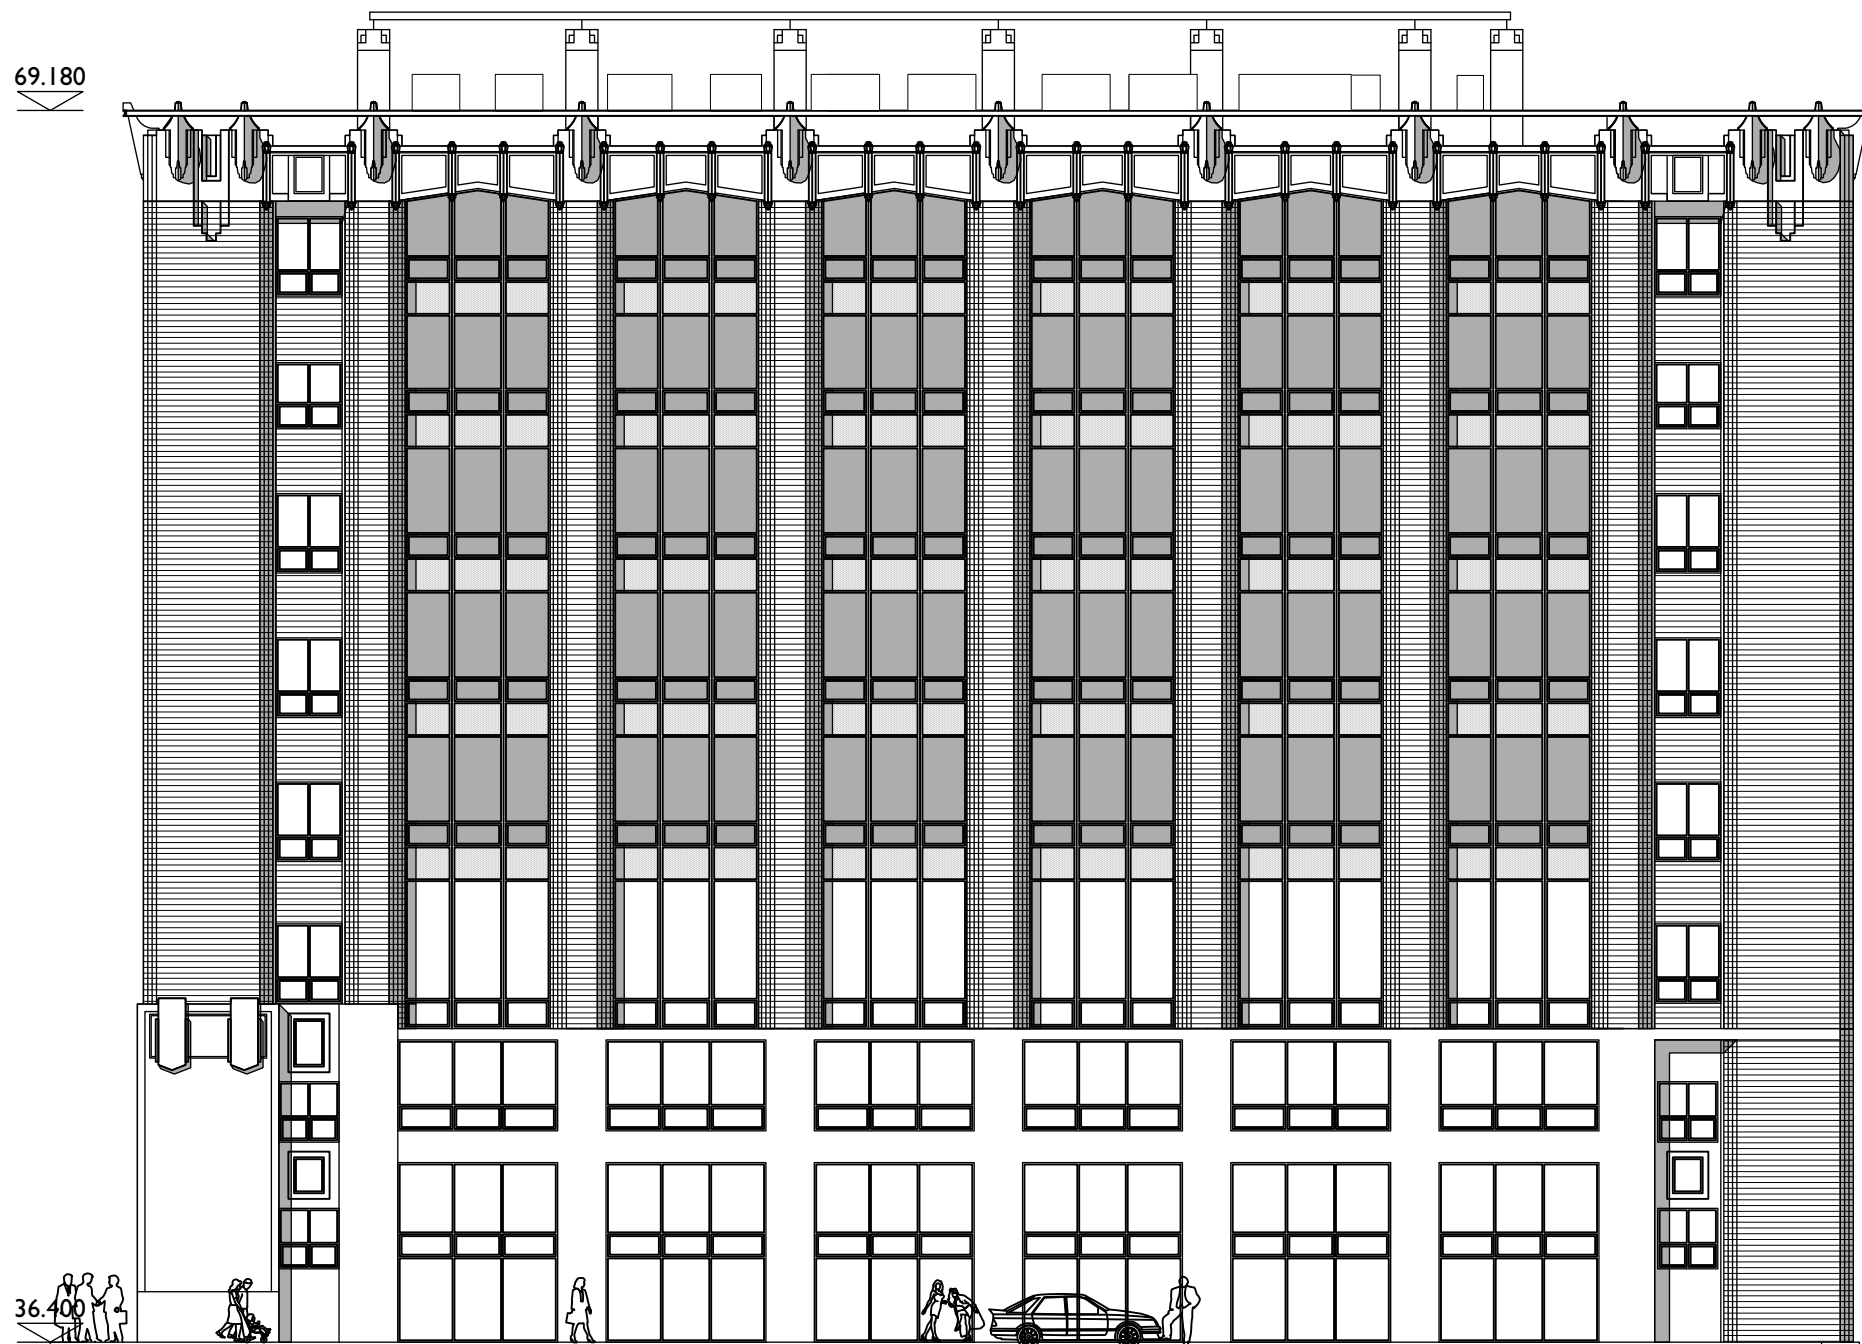


Notes

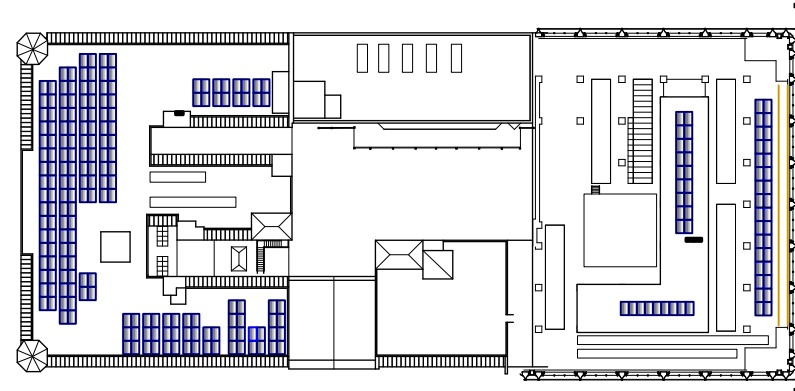

| Rev | Note | DRN | CHK |
|-----|------|-----|-----|
|-----|------|-----|-----|

Tootal Building PV Panels

West Elevation - Existing

|          |        |
|----------|--------|
| scheme   | 1966   |
| drwg no. | E(270) |
| revision |        |

|                  |            |
|------------------|------------|
| scale            | 1:200 @ A3 |
| date first drawn | Aug 2022   |
| drawn            | HW         |

SK sketch E existing P proposed T tender C construction FI final issue

[www.ateliermb.co.uk](http://www.ateliermb.co.uk)  
t 0161 236 0051  
e architect@ateliermb.co.uk