



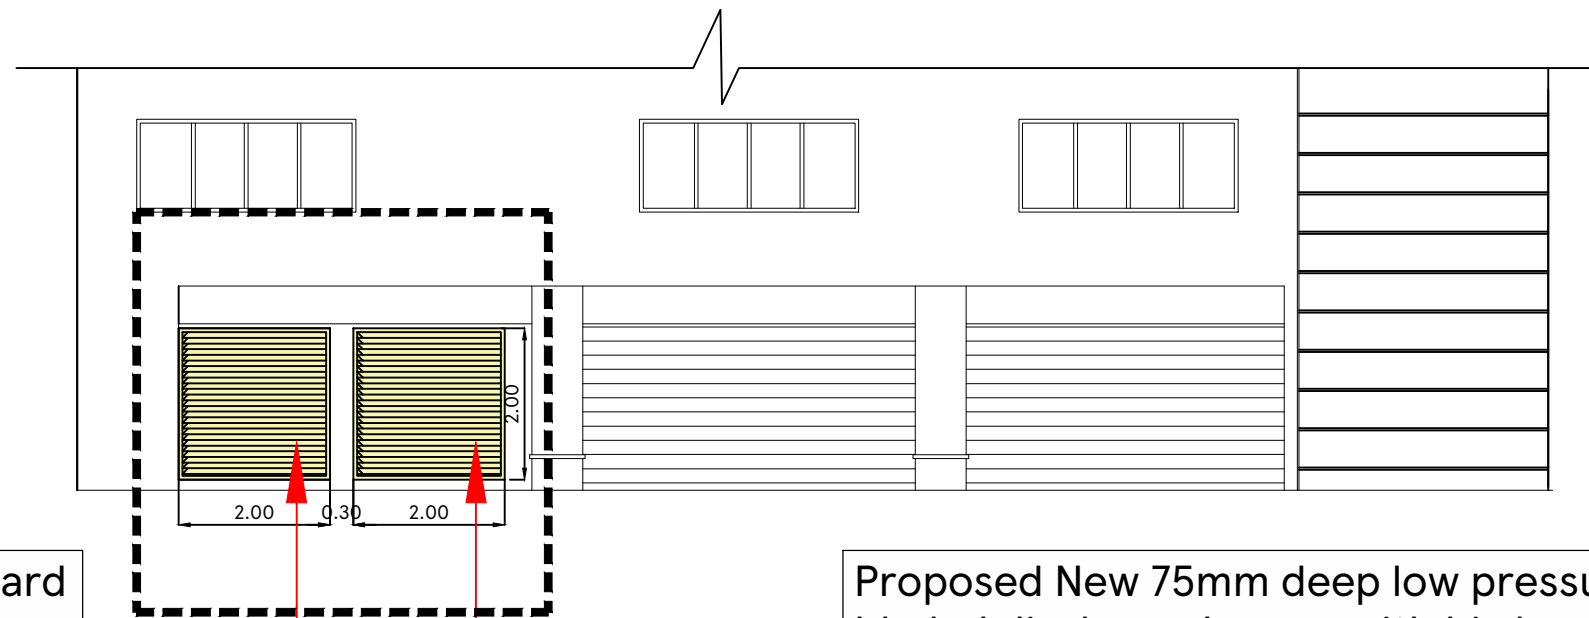

Proposed New 75mm deep low pressure loss standard bladed intake Louvre with bird mesh behind.
Material-Louvre finished in Anthracite RAL 7016

Proposed New 75mm deep low pressure loss reverse bladed discharge Louvre with bird mesh behind.
Material-Louvre finished in Anthracite RAL 7016


SOUTH ELEVATION, 1:100

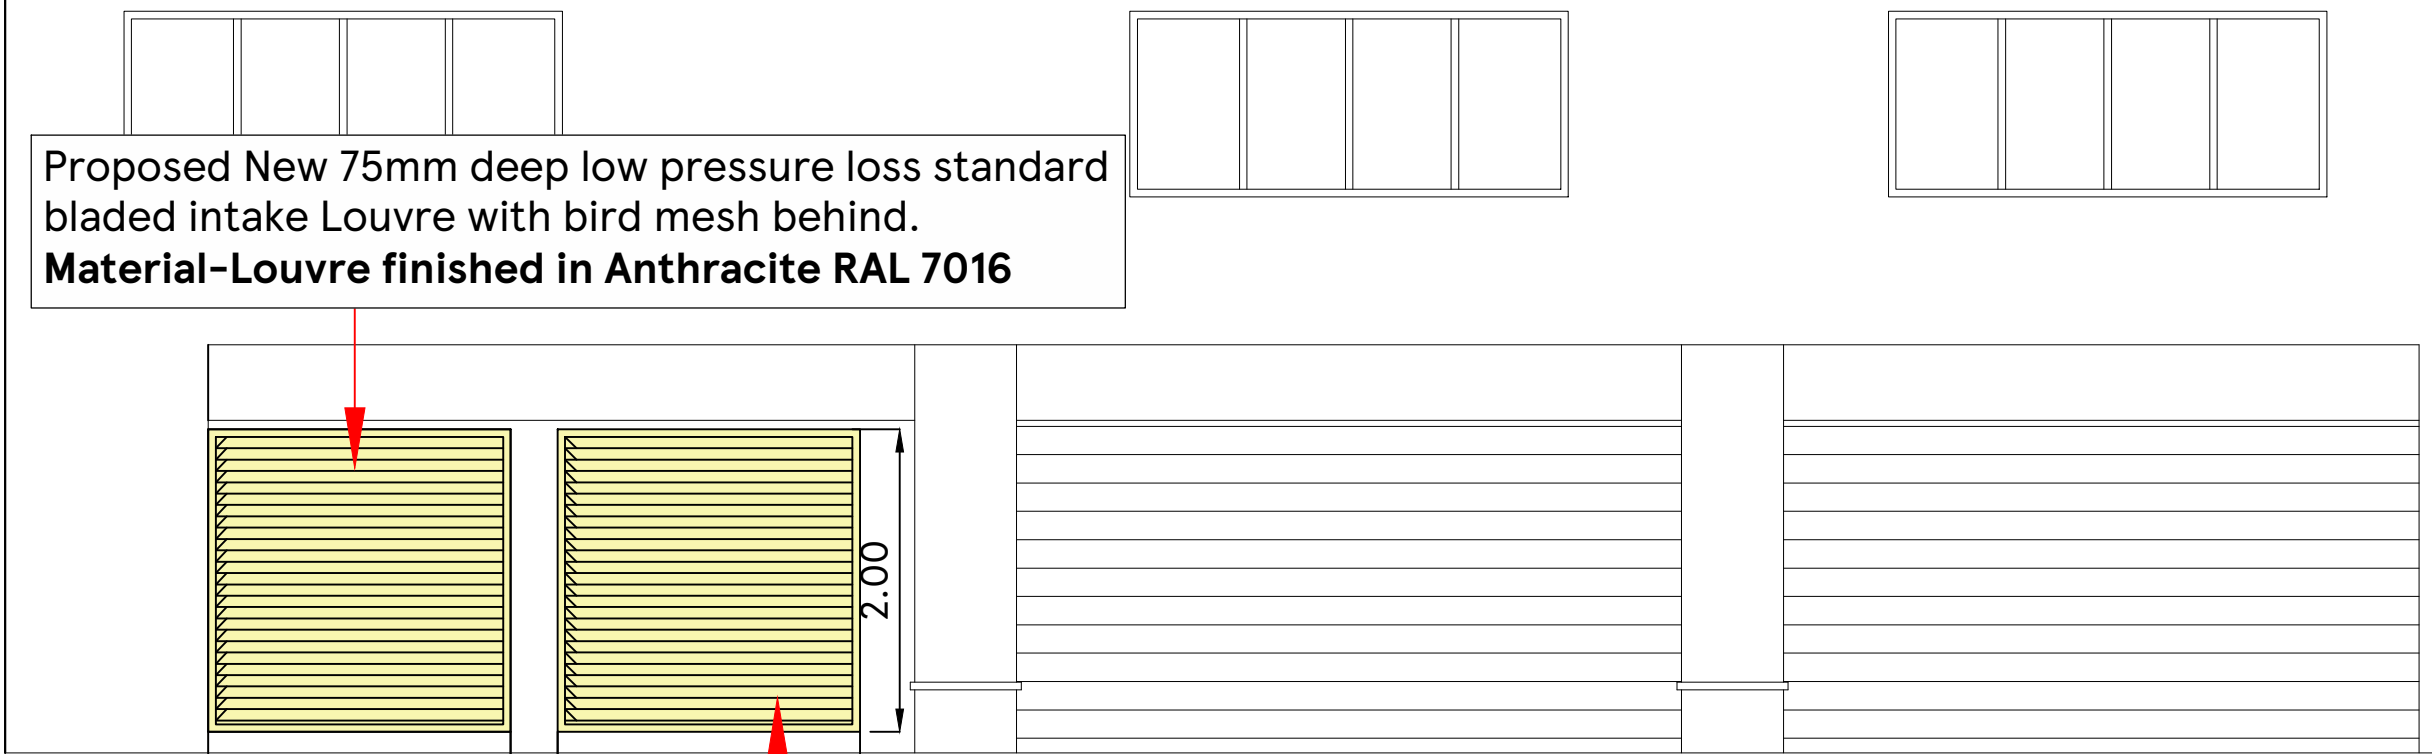

Proposed New 75mm deep low pressure loss standard bladed intake Louvre with bird mesh behind.
Material-Louvre finished in Anthracite RAL 7016

Proposed New 75mm deep low pressure loss reverse bladed discharge Louvre with bird mesh behind.
Material-Louvre finished in Anthracite RAL 7016

PART SOUTH ELEVATION, 1:50

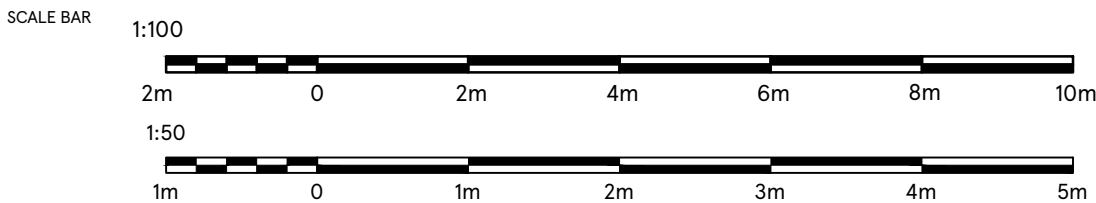

DRAWING NO	03_OLDH_03D
SCALE	1:100/1:50@A3
CHECKED BY	SHIKHA
DRAWN BY	NAVYA

STORE TYPE	EXPRESS
STORE NAME	MANCHESTER OLDHAM
CONTENT	PROPOSED ELEVATION-1_LOUVRE

TESCO

FEASIBILITY PLANNING
 STORE PLANNING DEPARTMENT
 PROPERTY SERVICES
 HIGHWOODS BUILDING, KESTRAL WAY
 WELWYN GARDEN CITY, HERTFORDSHIRE, AL7 1GB UK
 TELEPHONE : 01707 395150

THE COPYRIGHT AND ALL OTHER RIGHTS IN AND RELATING TO THIS PUBLICATION BELONG TO AND ARE THE SOLE PROPERTY OF TESCO STORES LIMITED. ALL RIGHTS ARE RESERVED. NOTWITHSTANDING ANY FORM OR BY ANY ELECTRONIC OR MECHANICAL MEANS INCLUDING PHOTOCOPYING AND RECORDING OR FROM ANY RETRIEVAL SYSTEM WITHOUT THE PRIOR WRITTEN LICENCE FROM THE OWNER © 1997 TESCO STORES LIMITED