




AFR STUDIO LIMITED
173-A Dickenson Road, Longsight
Manchester, M13 0YN


PROJECT:
15 Lostock Street,
Manchester, M40 7LW, UK

DRAWING TITLE:
Proposed Boundary Wall
Detail Drawing


DRG NO :	A-07
DATE : AUGUST, 2022	SCALE: 1:100@A3

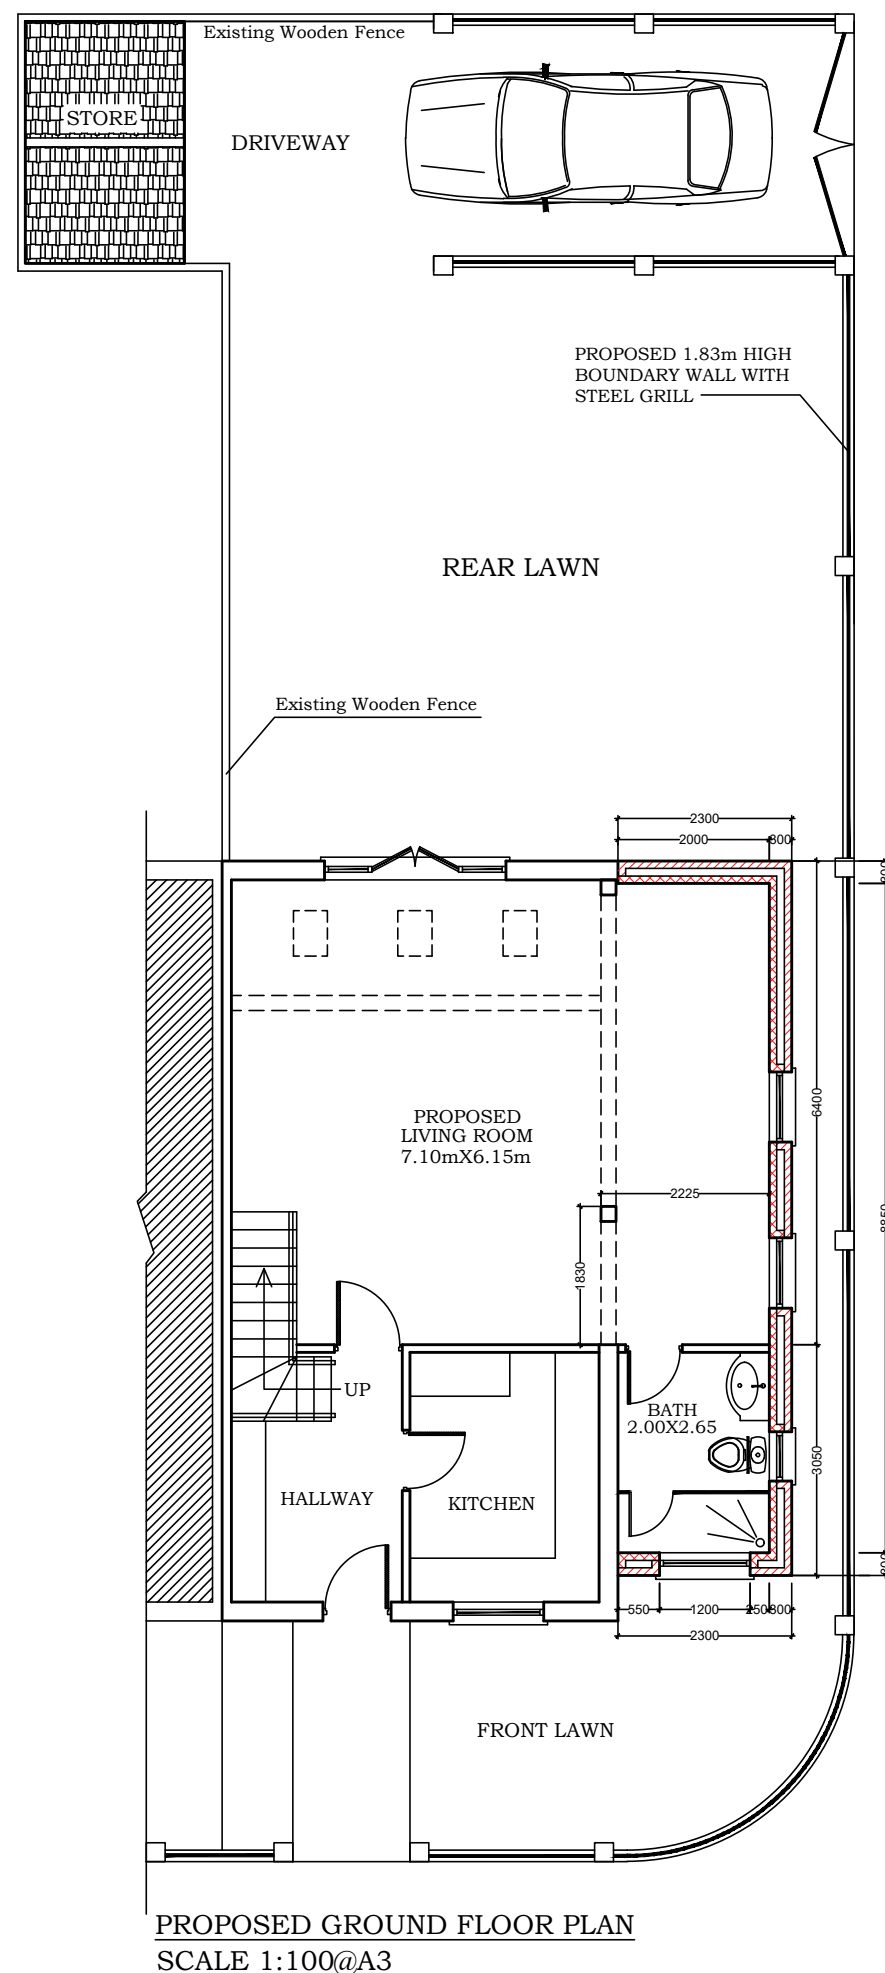


PROPOSED GROUND FLOOR PLAN
SCALE 1:100@A3

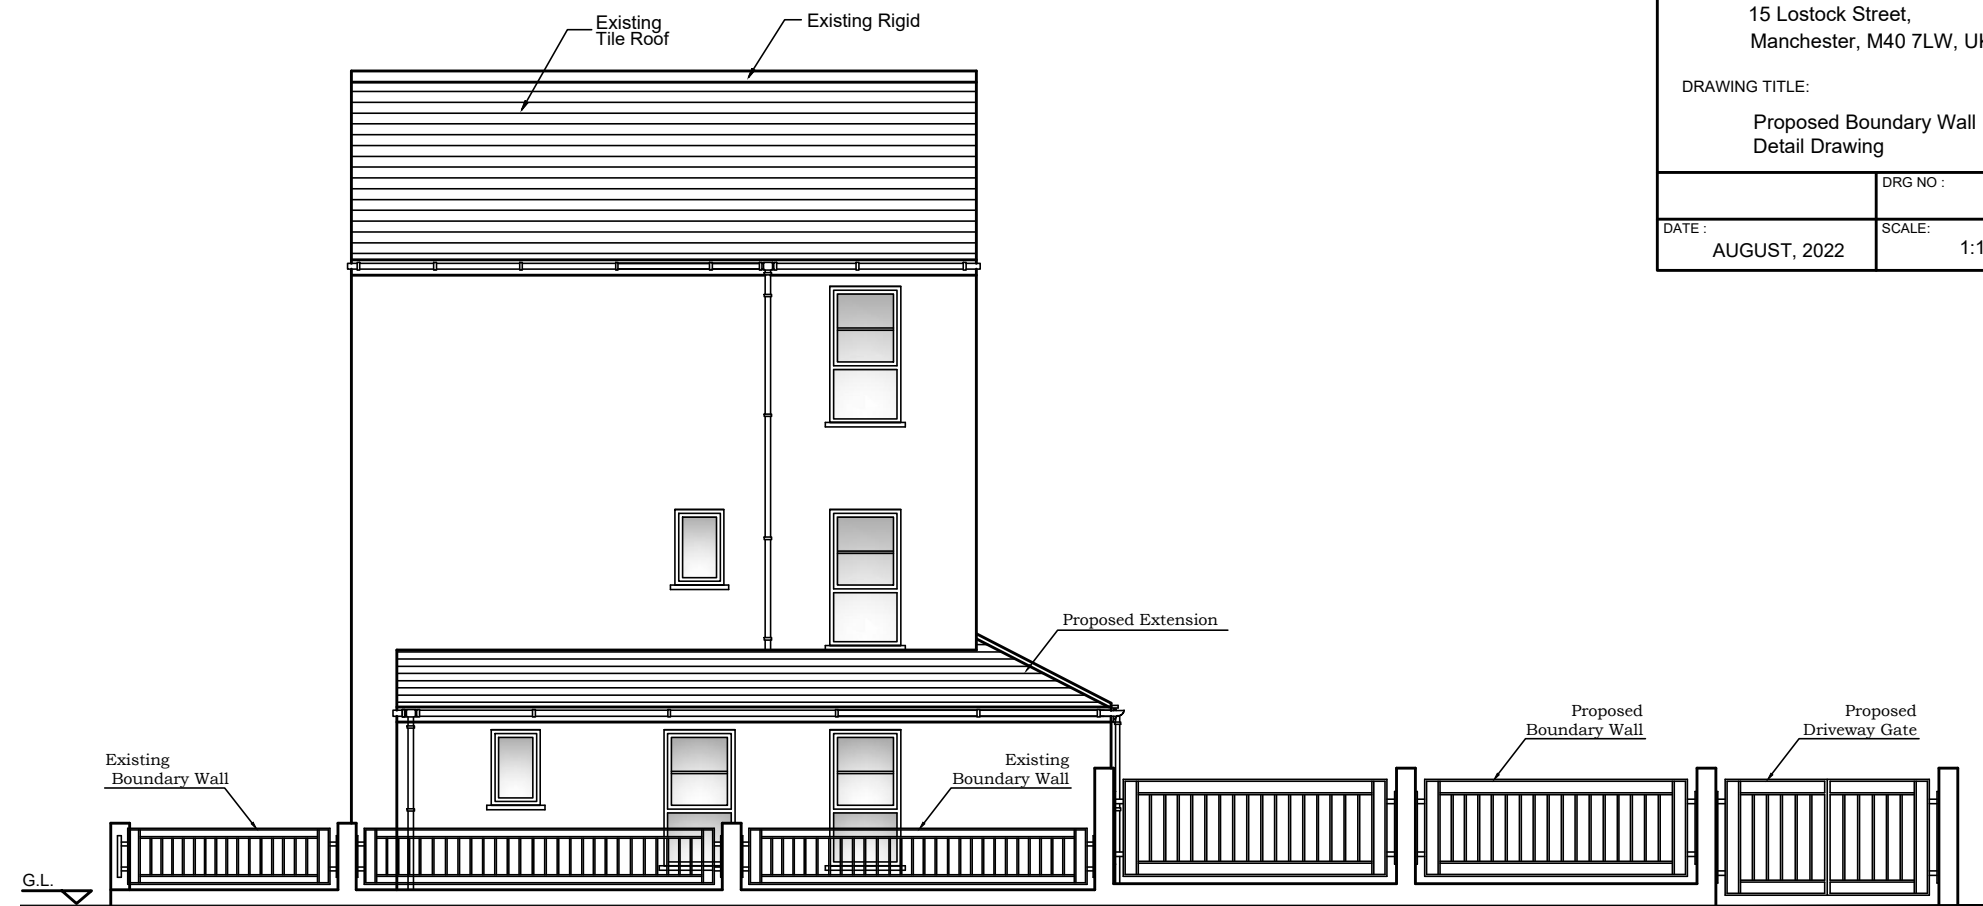

PROPOSED SIDE ELEVATION
(LOWERVICKERS STREET)
SCALE 1:100@A3

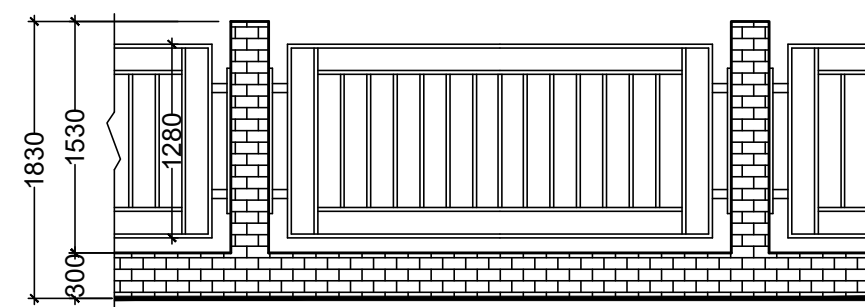

PROPOSED BOUNDARY
WALL WITH STEEL GRILL

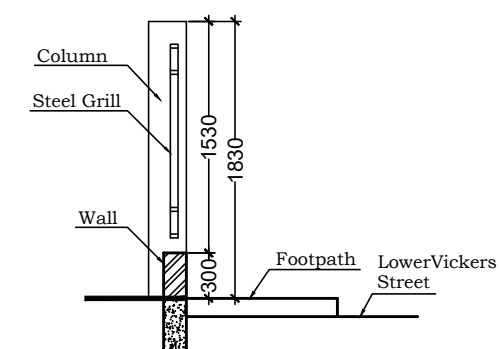

PROPOSED BOUNDARY WALL

DEATIL SECTION
SCALE 1:50@A3