




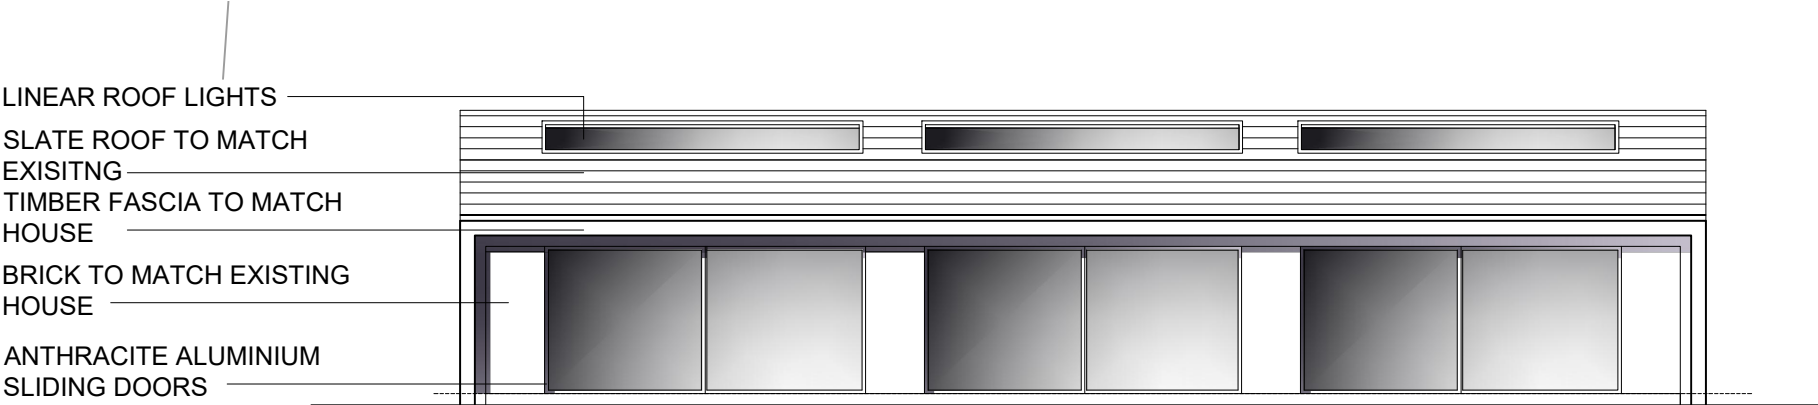


FRONT ELEVATION (SOUTH)  
SCALE 1:100 @ A3

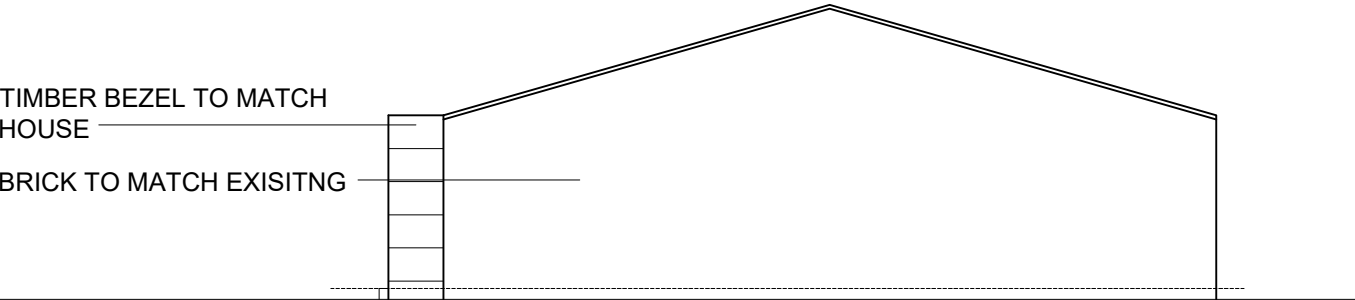

SIDE ELEVATION (EAST)  
SCALE 1:100 @ A3

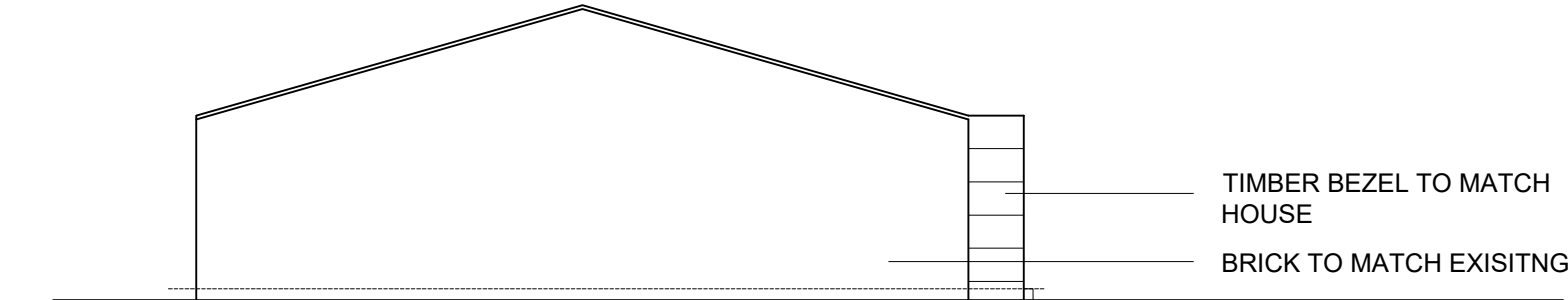

SIDE ELEVATION (WEST)  
SCALE 1:100 @ A3

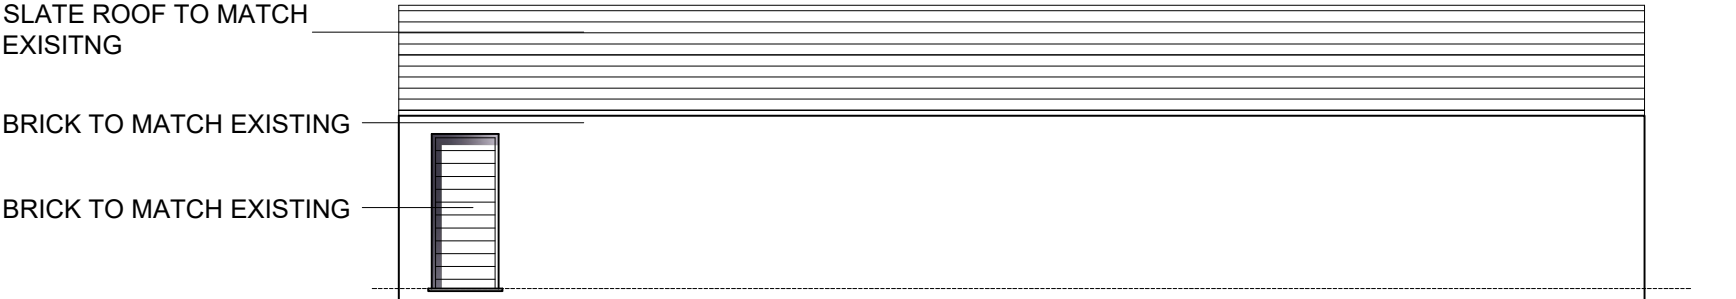

REAR ELEVATION (NORTH)  
SCALE 1:100 @ A3

the **CAVE**  
THE COLONY ALTRINCHAM RD WILMSLOW SK9 4LY  
01625 838 632    [www.the-cave.co.uk](http://www.the-cave.co.uk)    [mail@the-cave.co.uk](mailto:mail@the-cave.co.uk)

PROJECT :

1 NUTBANK LANE  
PROPOSED OUBUILDING

DRAWING TITLE :

PLAN & ELEVATIONS

|          |            |        |
|----------|------------|--------|
| SCALE :  | DRAWN BY : | DATE : |
| 1:100 A3 | CAJ        | APR 22 |

|             |            |           |
|-------------|------------|-----------|
| DWG N° :    | REVISION : | CHECKED : |
| 103.46-P102 | B          | JPH       |