



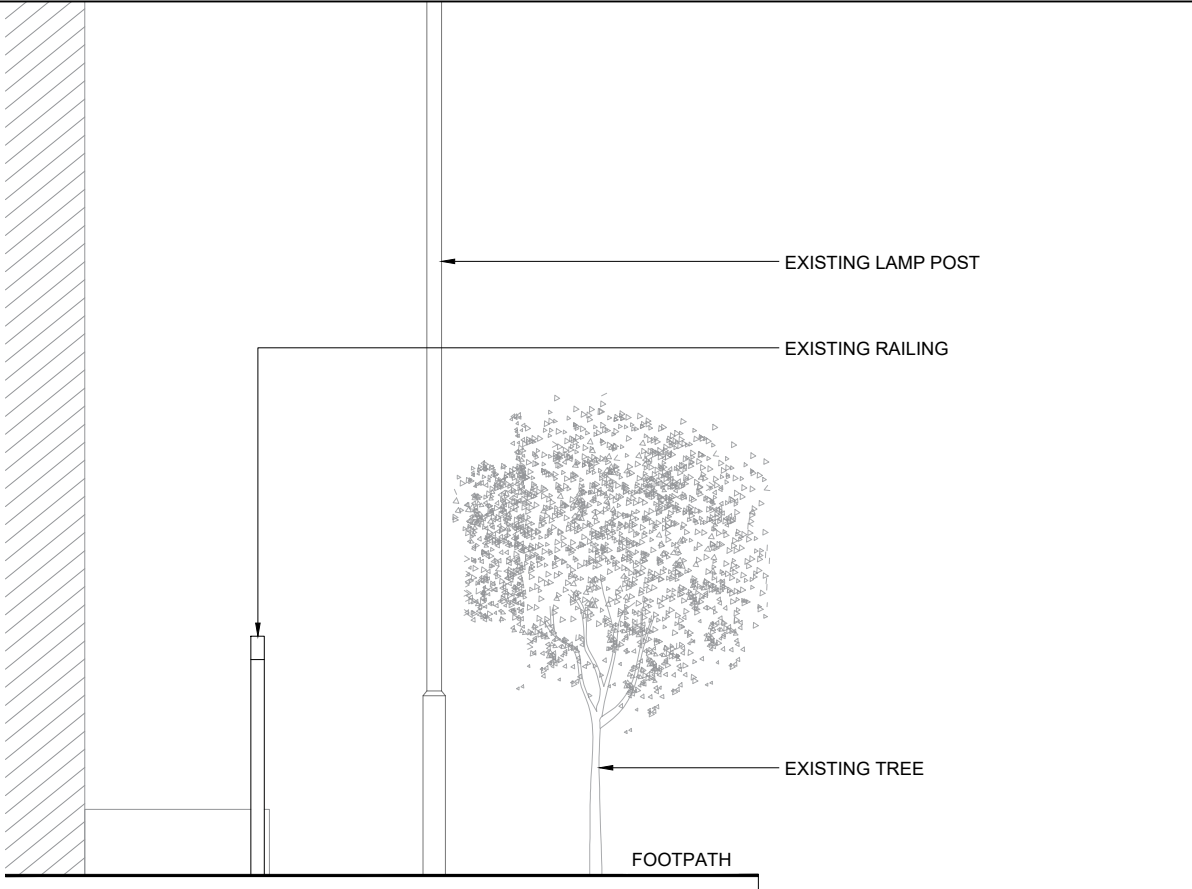



EXISTING FRONT ELEVATION
SCALE 1:50

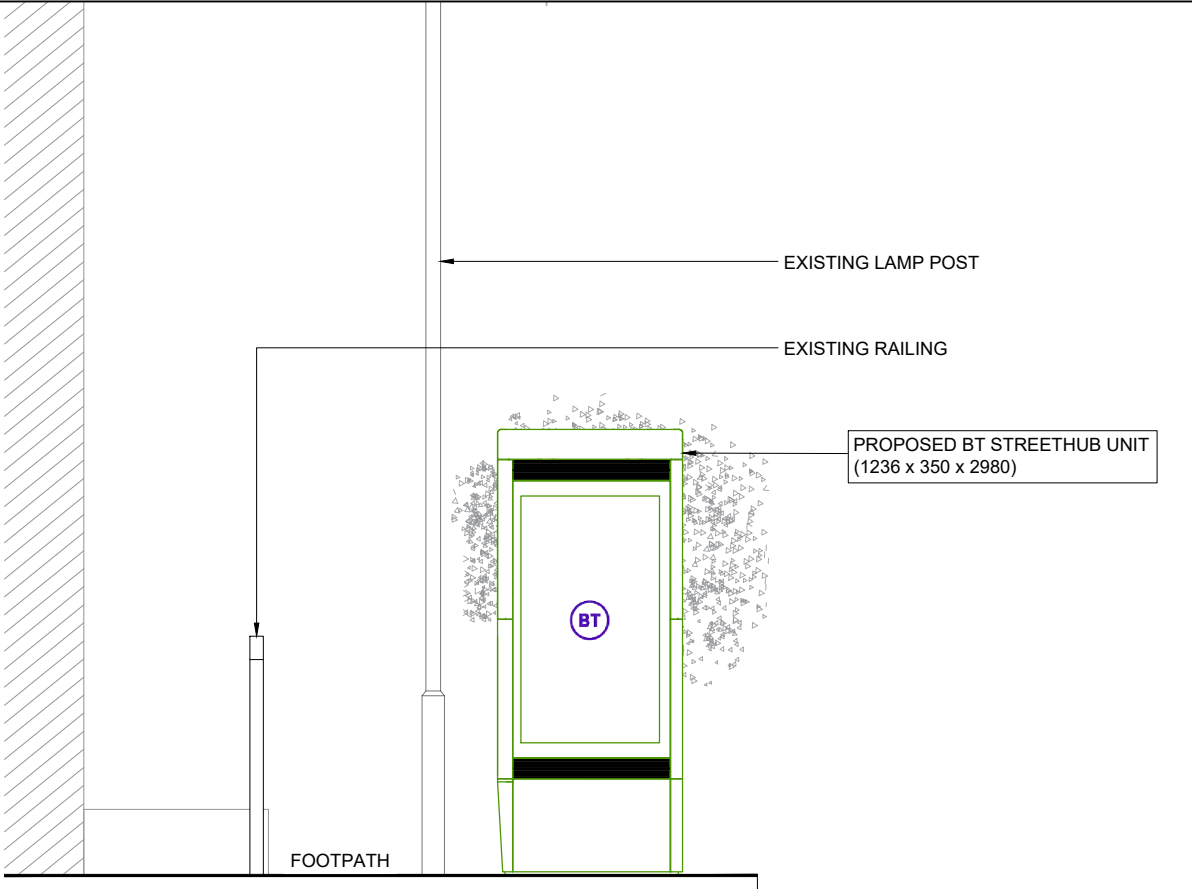

PROPOSED FRONT ELEVATION
SCALE 1:50



PROPOSED PHOTOMONTAGE
NTS

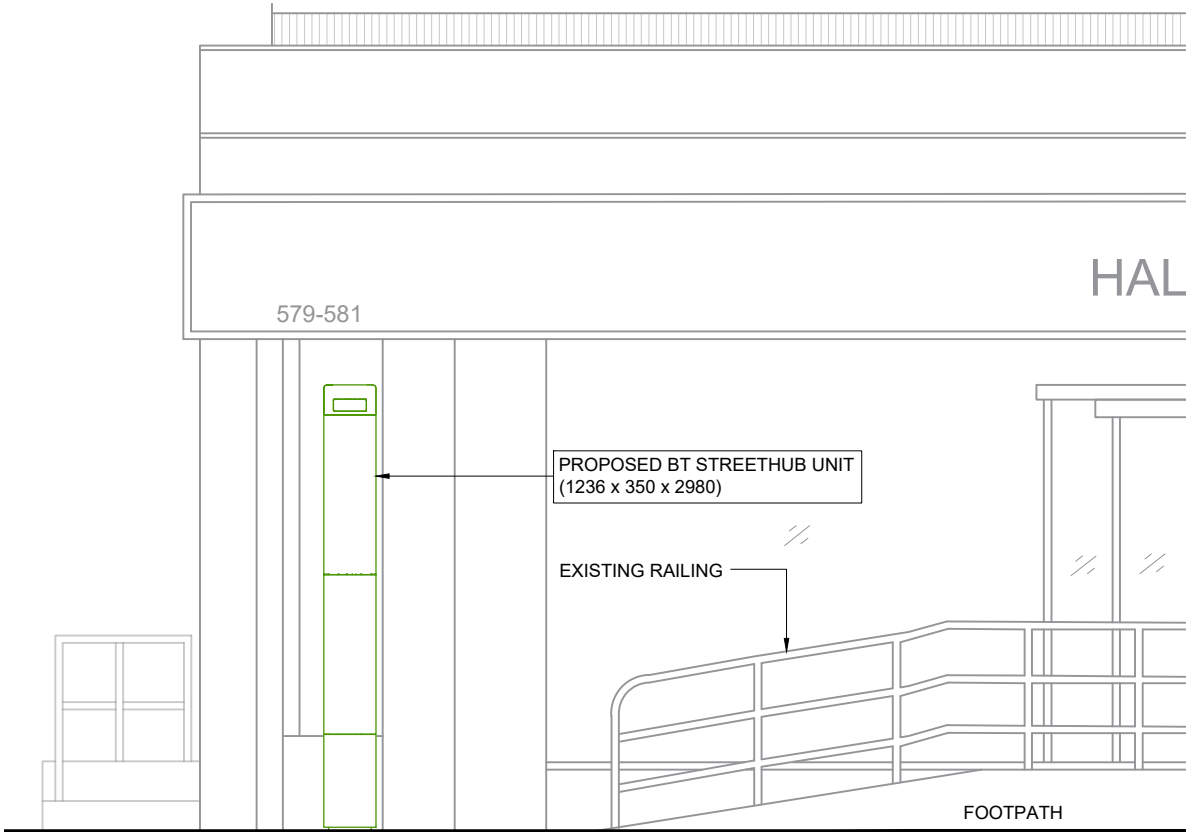 

PROPOSED SIDE ELEVATION
SCALE 1:50

GENERAL NOTES

Use written dimensions only, do not scale from drawing. Use latest revision of all referenced information.

A	19.10.22	New BT Streethub Structure	MD	JE
Rev	Date	Description	Drawn	Chkd



Solutions for New Technologies



Drg Status

PLANNING

Cell No. & Name

MAN116

Site Name & Address

Pavement o/s 579 Barlow Moor Road,
Chorlton-cum-Hardy,
Manchester M21 8AE

Drawing Title

EXISTING AND PROPOSED ELEVATIONS

Scale	1:50	Date	19.10.2022
Drawn By	MD	Checked By	JE

Drawing Number	Revision
003	A