


**AUGUST 2022 MINOR NON  
MATERIAL AMENDMENTS TO  
MCC PLANNING PERMISSION  
(REF. 132391/FH/2021)**

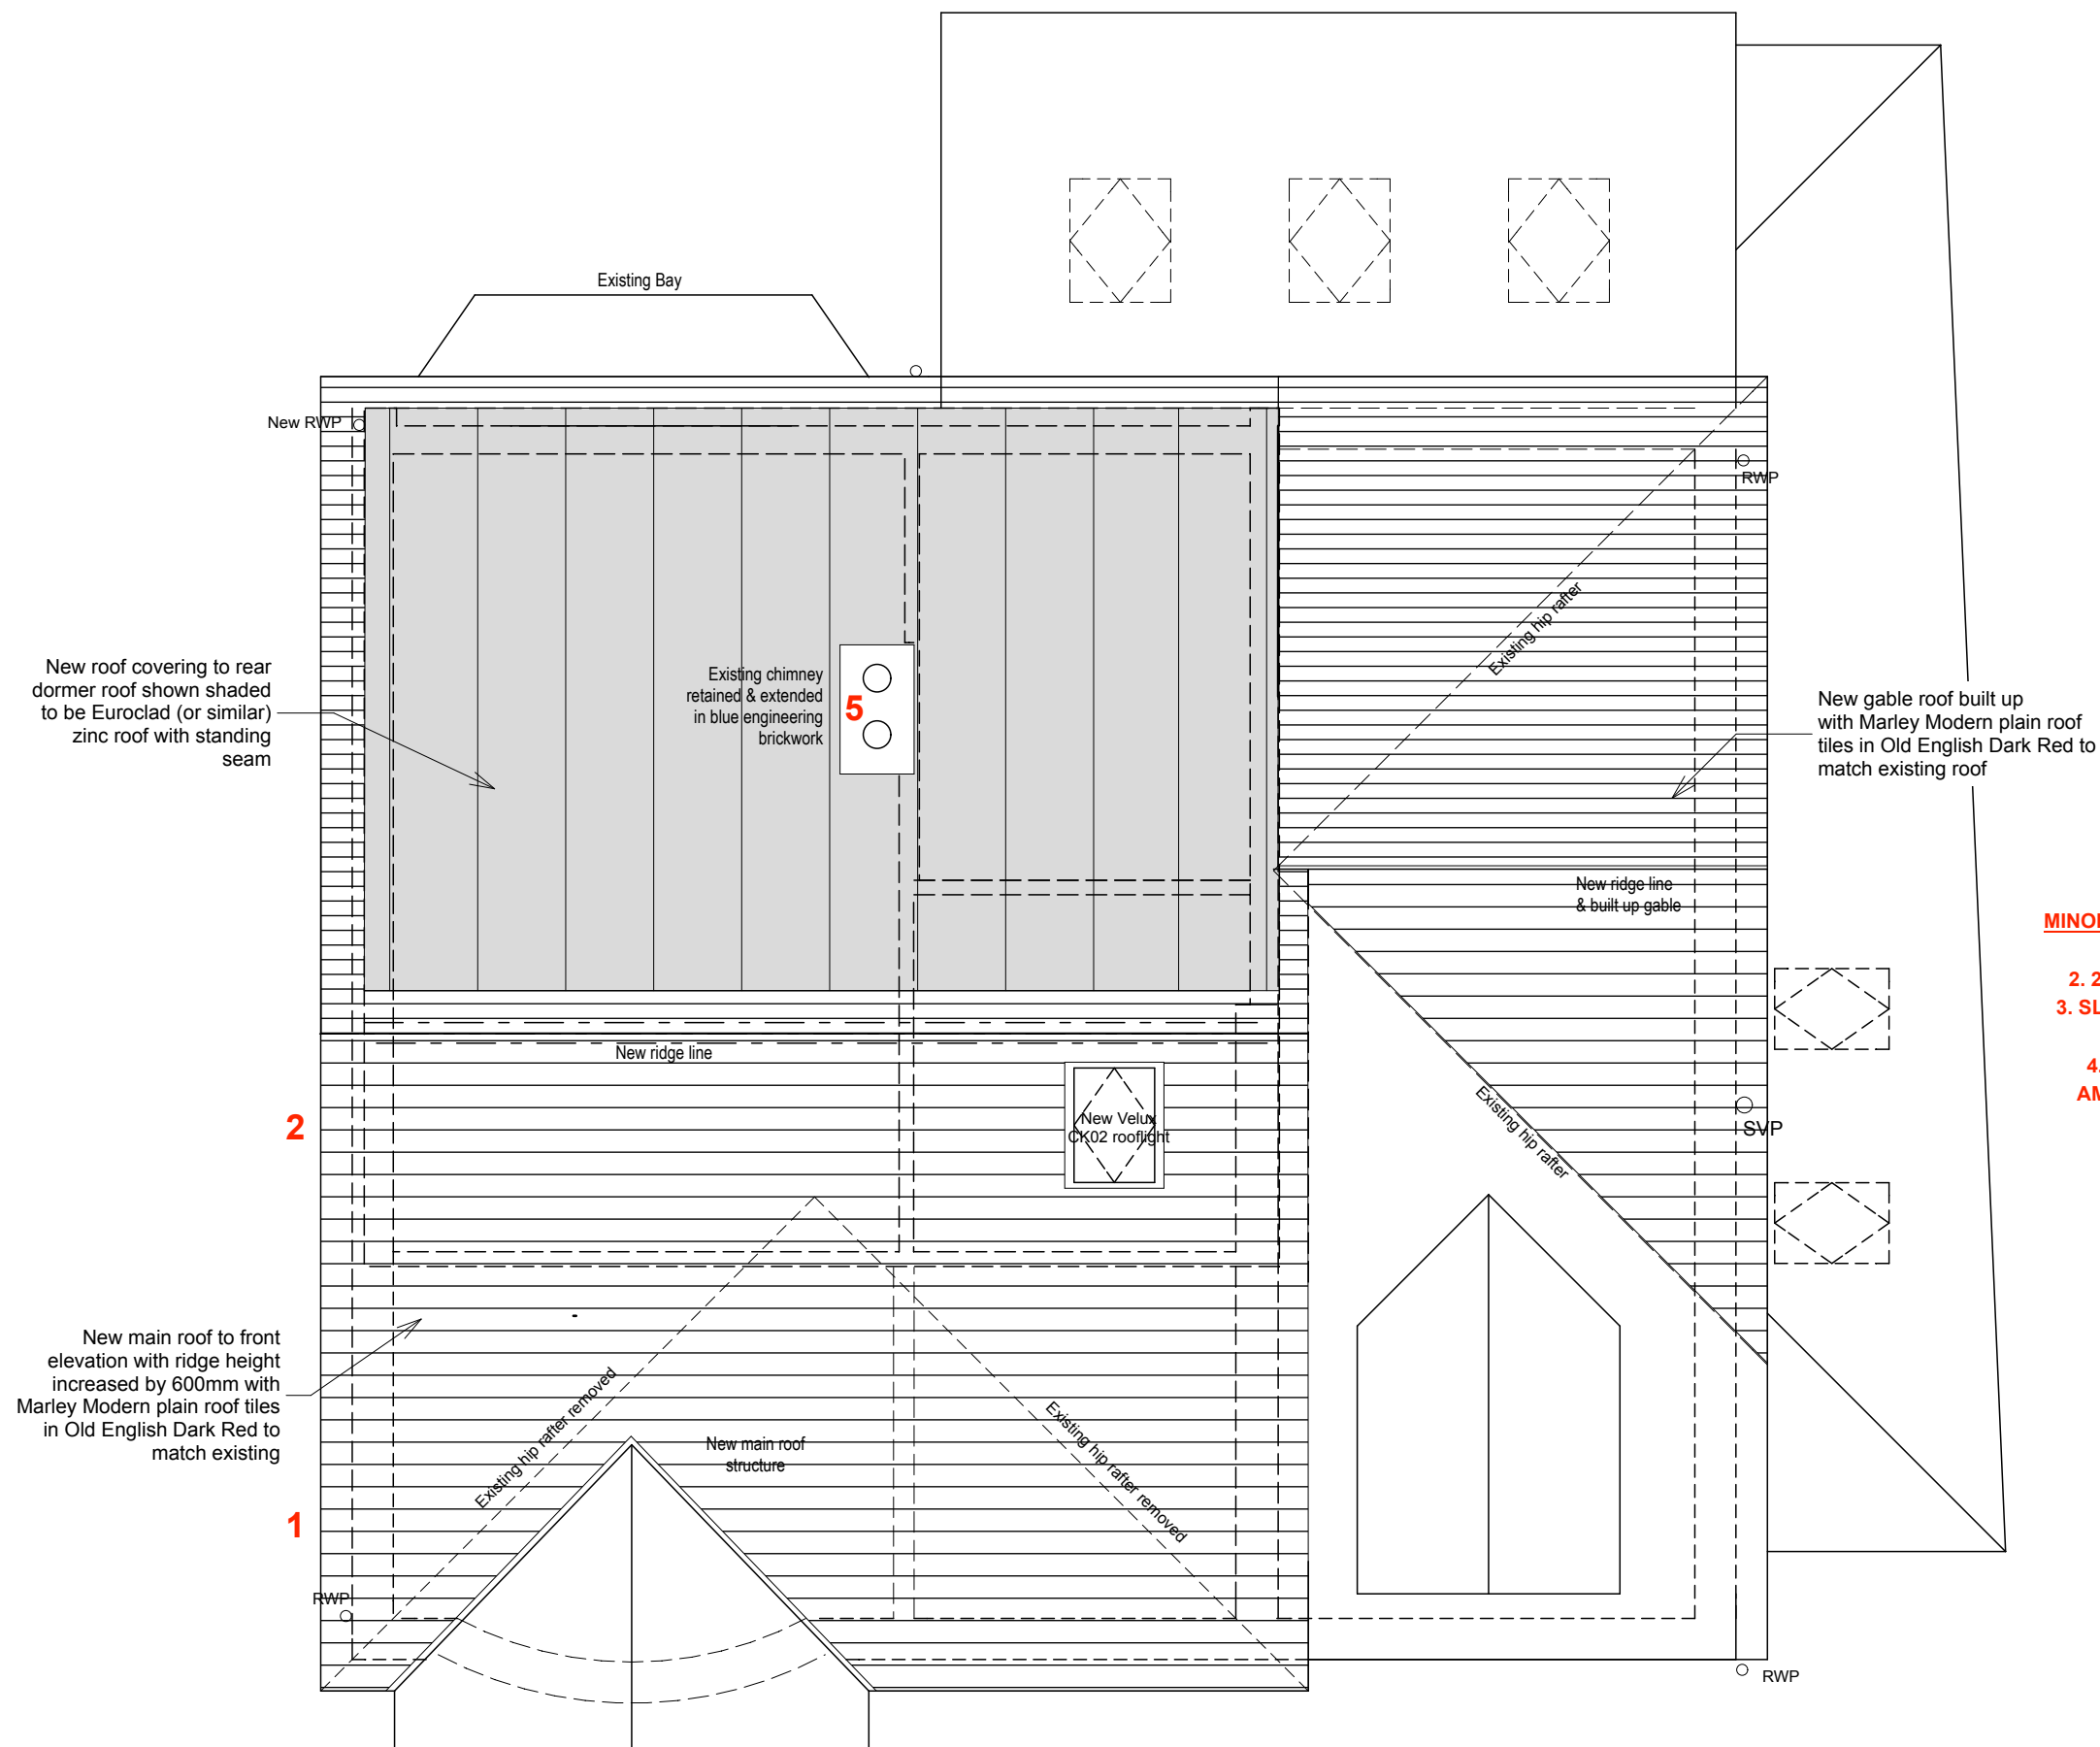

### MINOR ELEVATIONAL NON MATERIAL AMENDMENTS (AUGUST 2022)

1. SOLAR PANELS OMITTED TO FRONT ELEVATION ROOF
2. 2NO. VELUX WINDOWS OMITTED TO FRONT ELEVATION ROOF
3. SLIDING FOLDING DOORS PROVIDED TO SECOND FLOOR REAR ELEVATION IN LIEU OF GLAZED SCREEN/DOOR
4. CEDRAL CLADDING ON DORMER LOFT REAR ELEVATION AMENDED FROM DARK OAK TO CREAM WHITE (C07) COLOUR
5. EXISTING CHIMNEY BUILT UP IN BLUE ENGINEERING BRICKWORK 0.75m ABOVE NEW DORMER LOFT ROOF

B.

C. NMA Inner gable cladding changed back to facing brickwork to match extg 19.8.22

AA. Moduloft Issue 20.7.22

A. NMA Planning Amendments 19.7.22

REVISIONS


Scheme  
Loft Conversion Works  
466 Parris Wood Road  
Didsbury  
Manchester M20 5QQ  
Client  
Mr & Mrs Tennant

Title  
Proposed Roof Layout

|        |         |       |
|--------|---------|-------|
| Scale  | Date    | Drawn |
| 1:50   | 2.12.21 | MM    |
| Job No | Dwg No  | Rev   |
| P221   | 17      | B     |

Mike Macpherson **Architects**  
38 Reynard Road, Chorlton, Manchester M21 8DD

**T:** 0161 870 6129  
**E:** [mail@mikemacpherson-architects.co.uk](mailto:mail@mikemacpherson-architects.co.uk)  
[www.mikemacpherson-architects.co.uk](http://www.mikemacpherson-architects.co.uk)

 

## PROPOSED ROOF LAYOUT

**1:50@A3**

**AUGUST 2022 MINOR NON MATERIAL AMENDMENTS TO  
MCC PLANNING PERMISSION (REF. 132391/FH/2021)**