




DO NOT SCALE THIS DRAWING ALL DIMENSIONS TO
BE CHECKED ON SITE BEFORE WORK COMMENCES

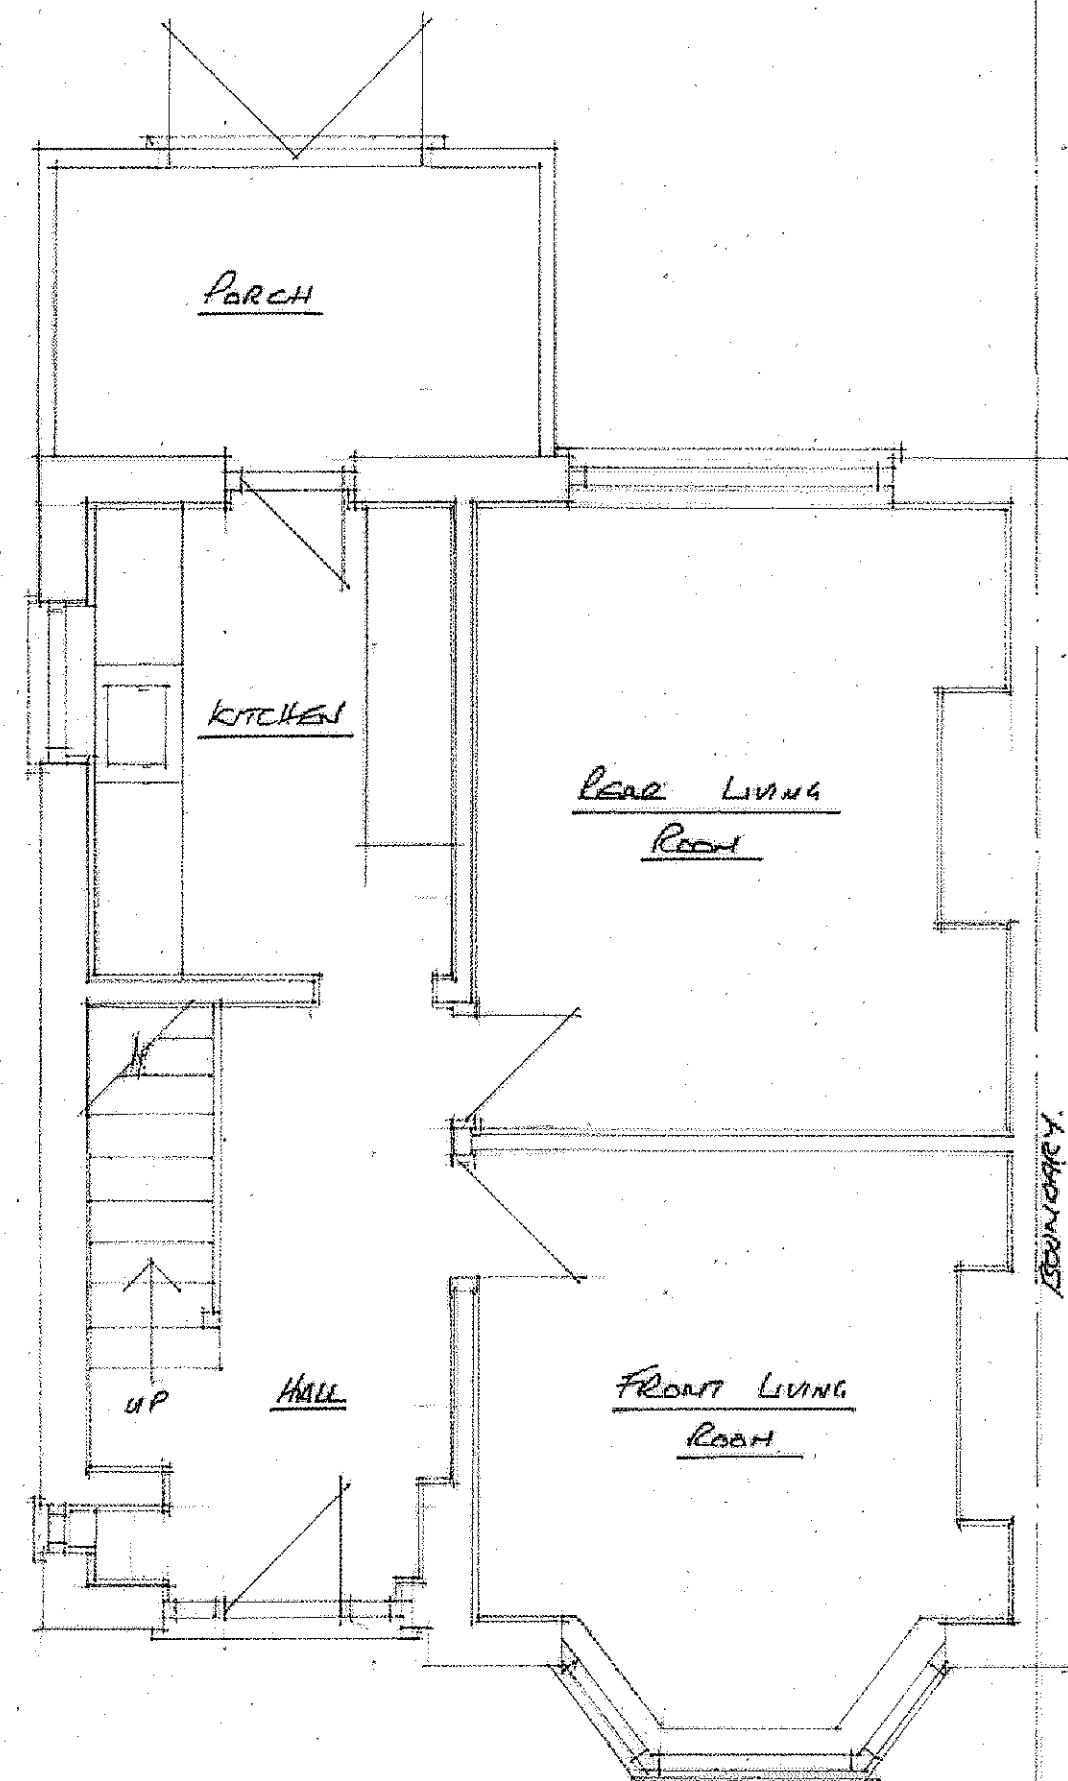


AS EXISTING GROUND FLOOR PLAN

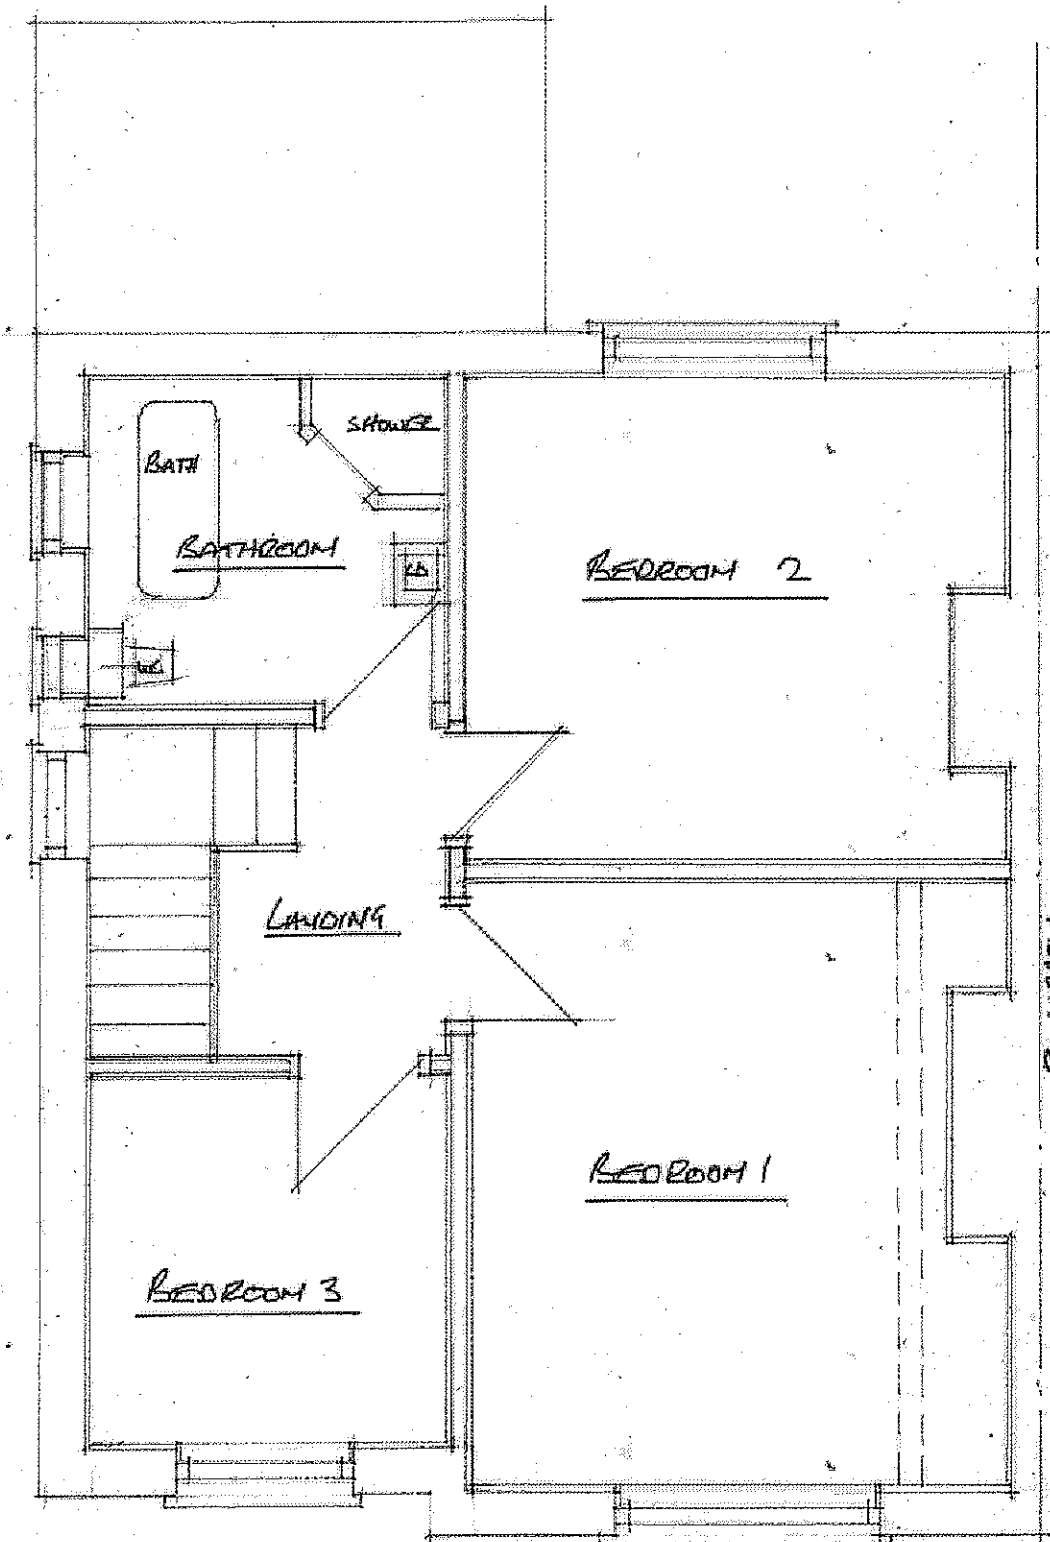

AS EXISTING FIRST FLOOR PLAN

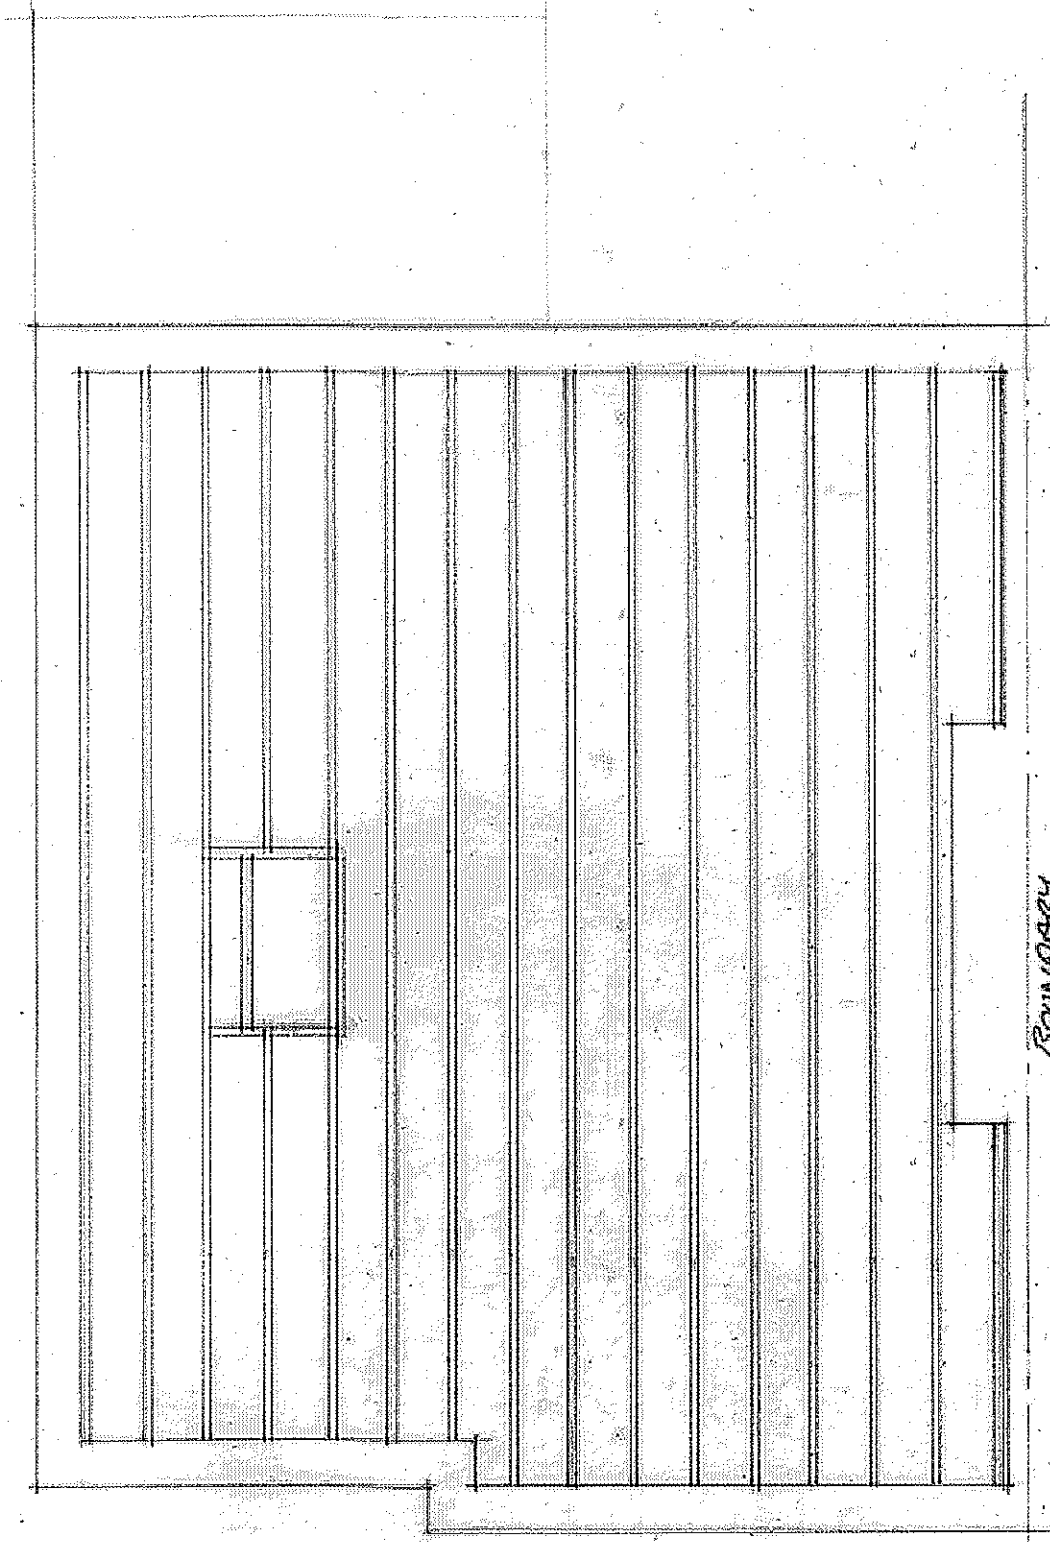


AS EXISTING ATTIC SPACE

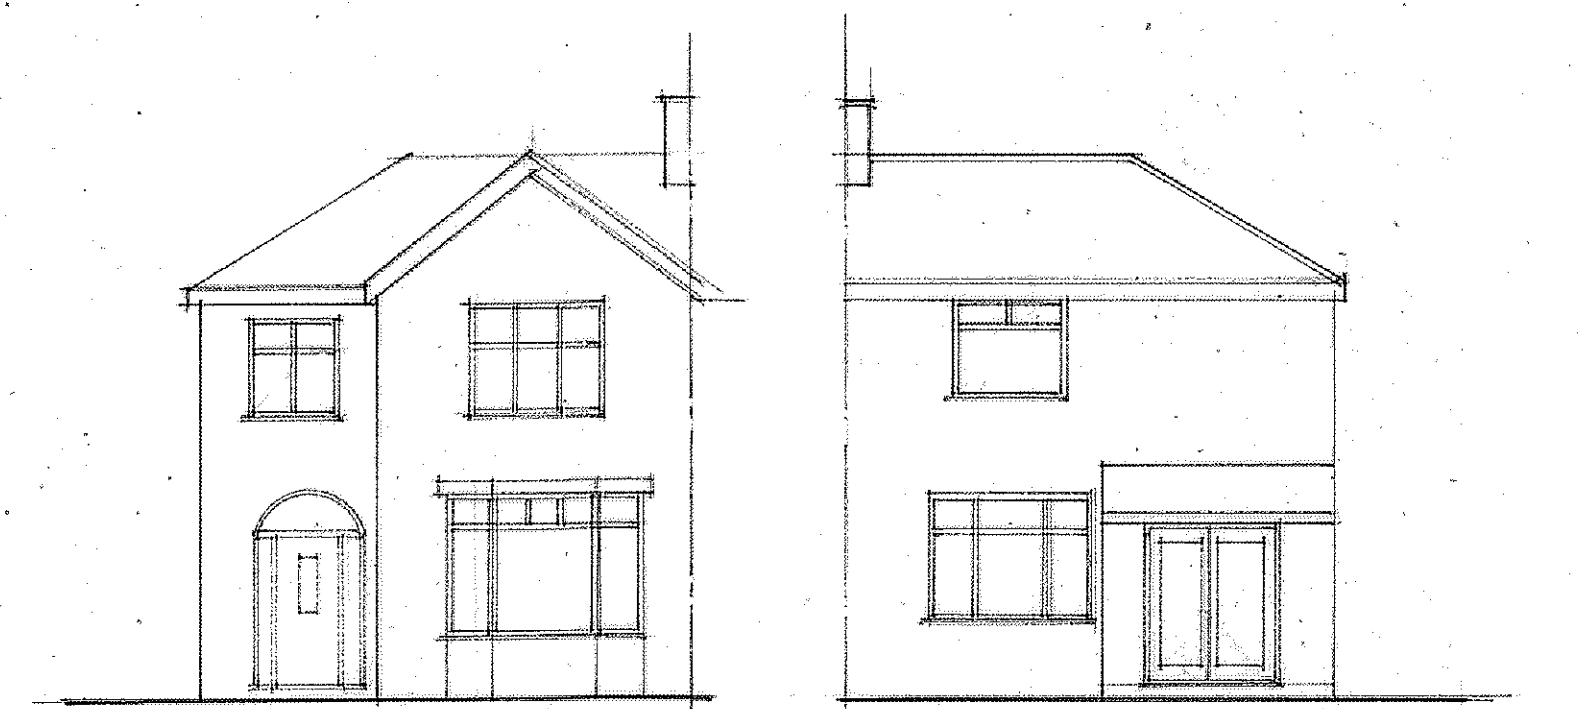


AS EXISTING FRONT ELEVATION

AS EXISTING REAR ELEVATION

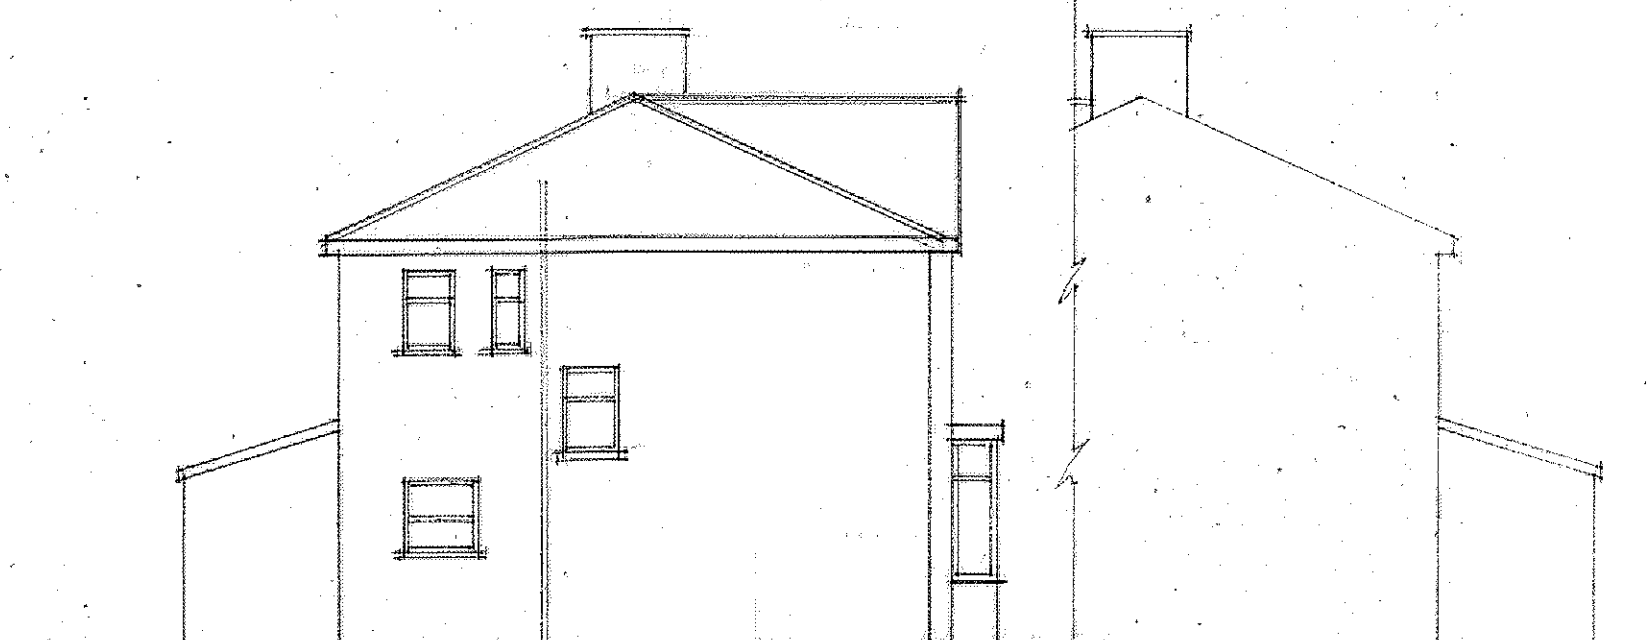


AS EXISTING SIDE ELEVATION

AS EXISTING SIDE ELEVATION

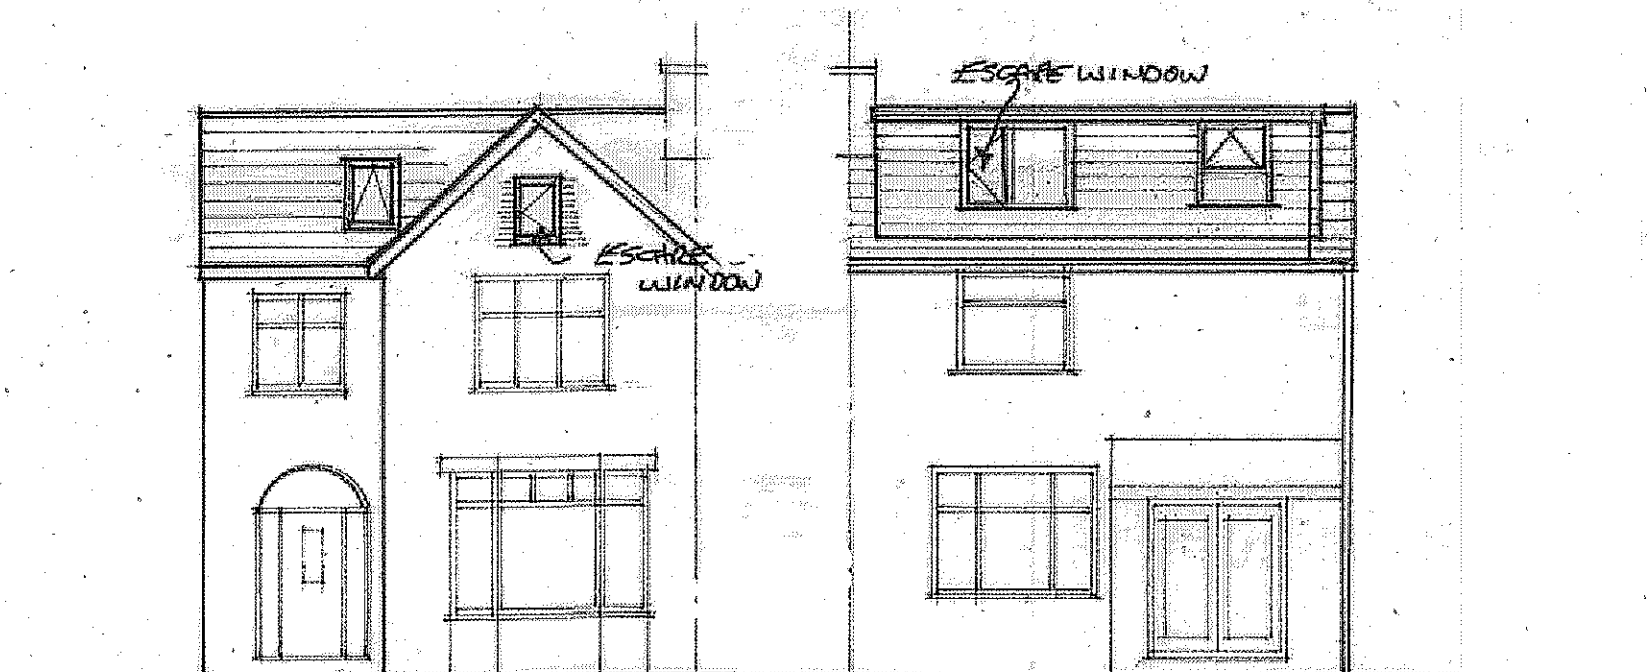


AS PROPOSED FRONT ELEVATION


AS PROPOSED REAR ELEVATION

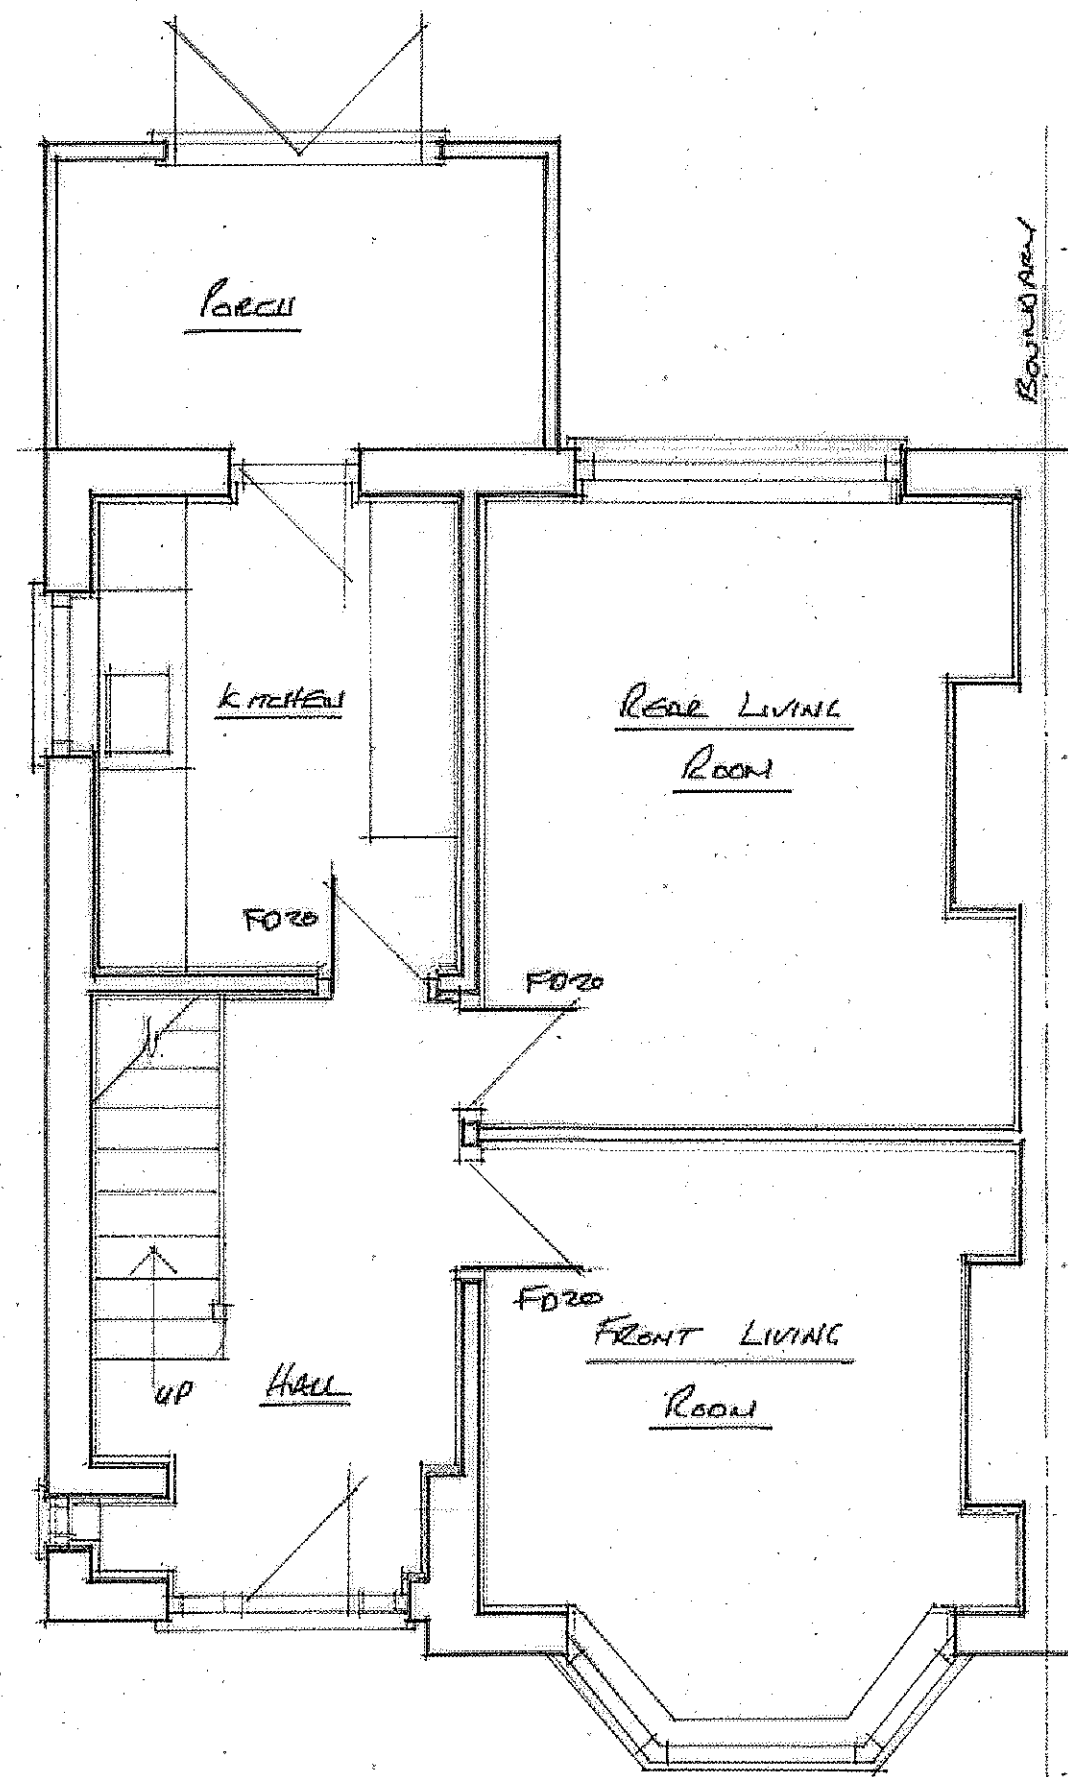


AS PROPOSED GROUND FLOOR PLAN

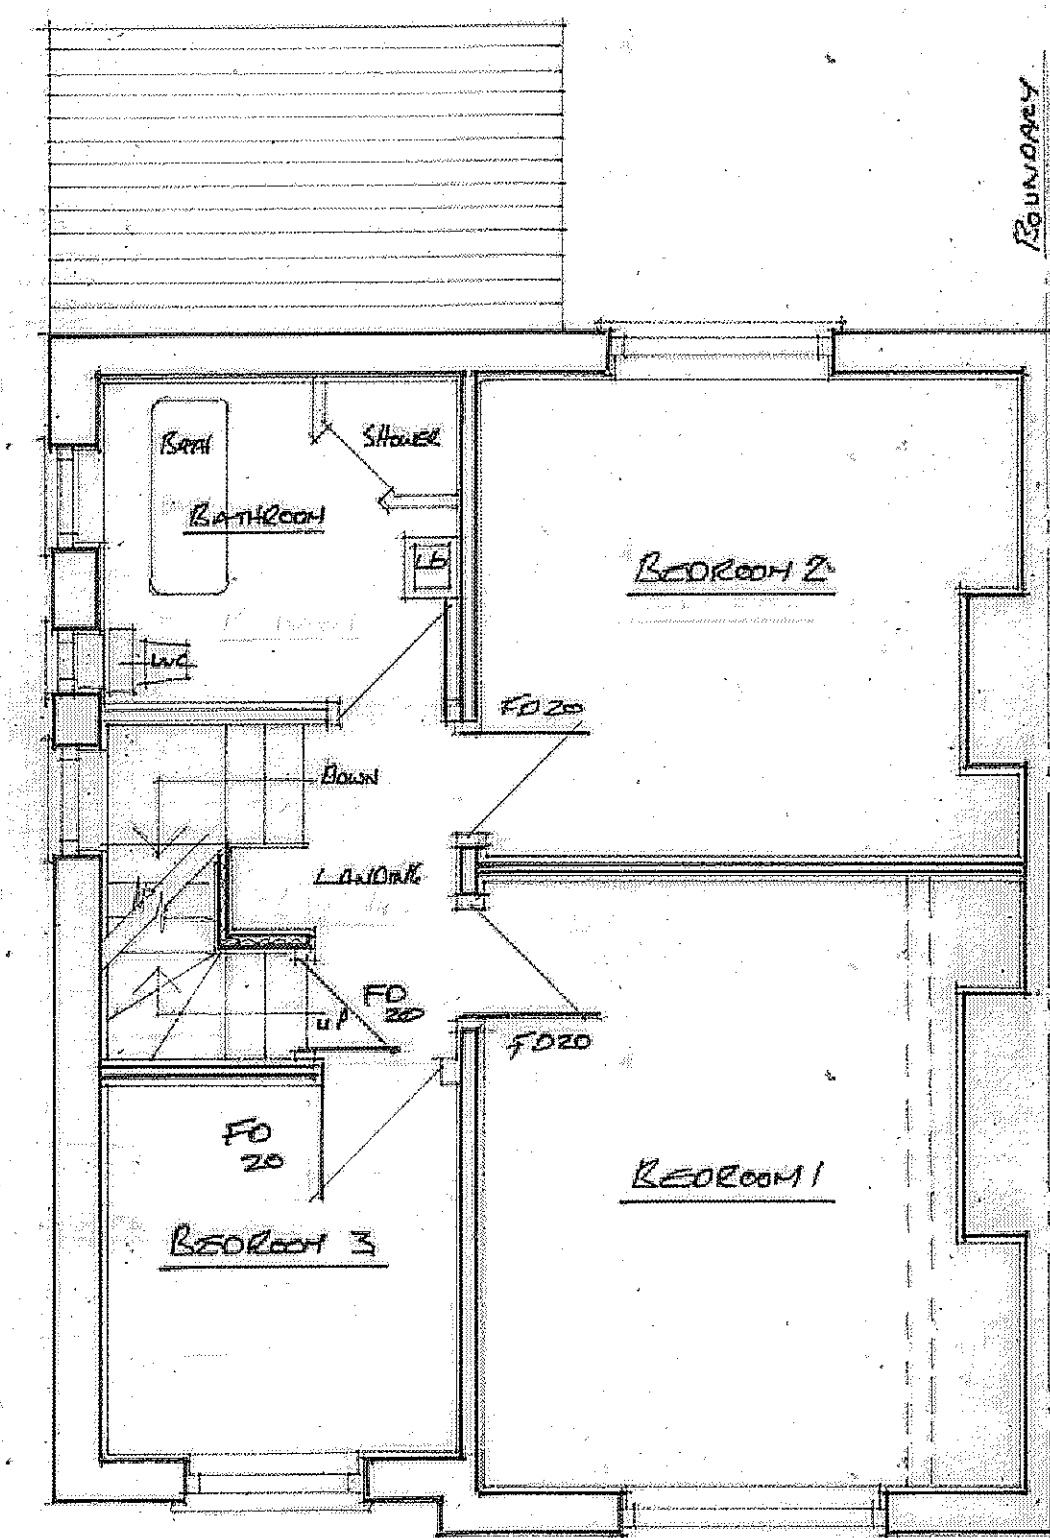

AS PROPOSED FIRST FLOOR PLAN

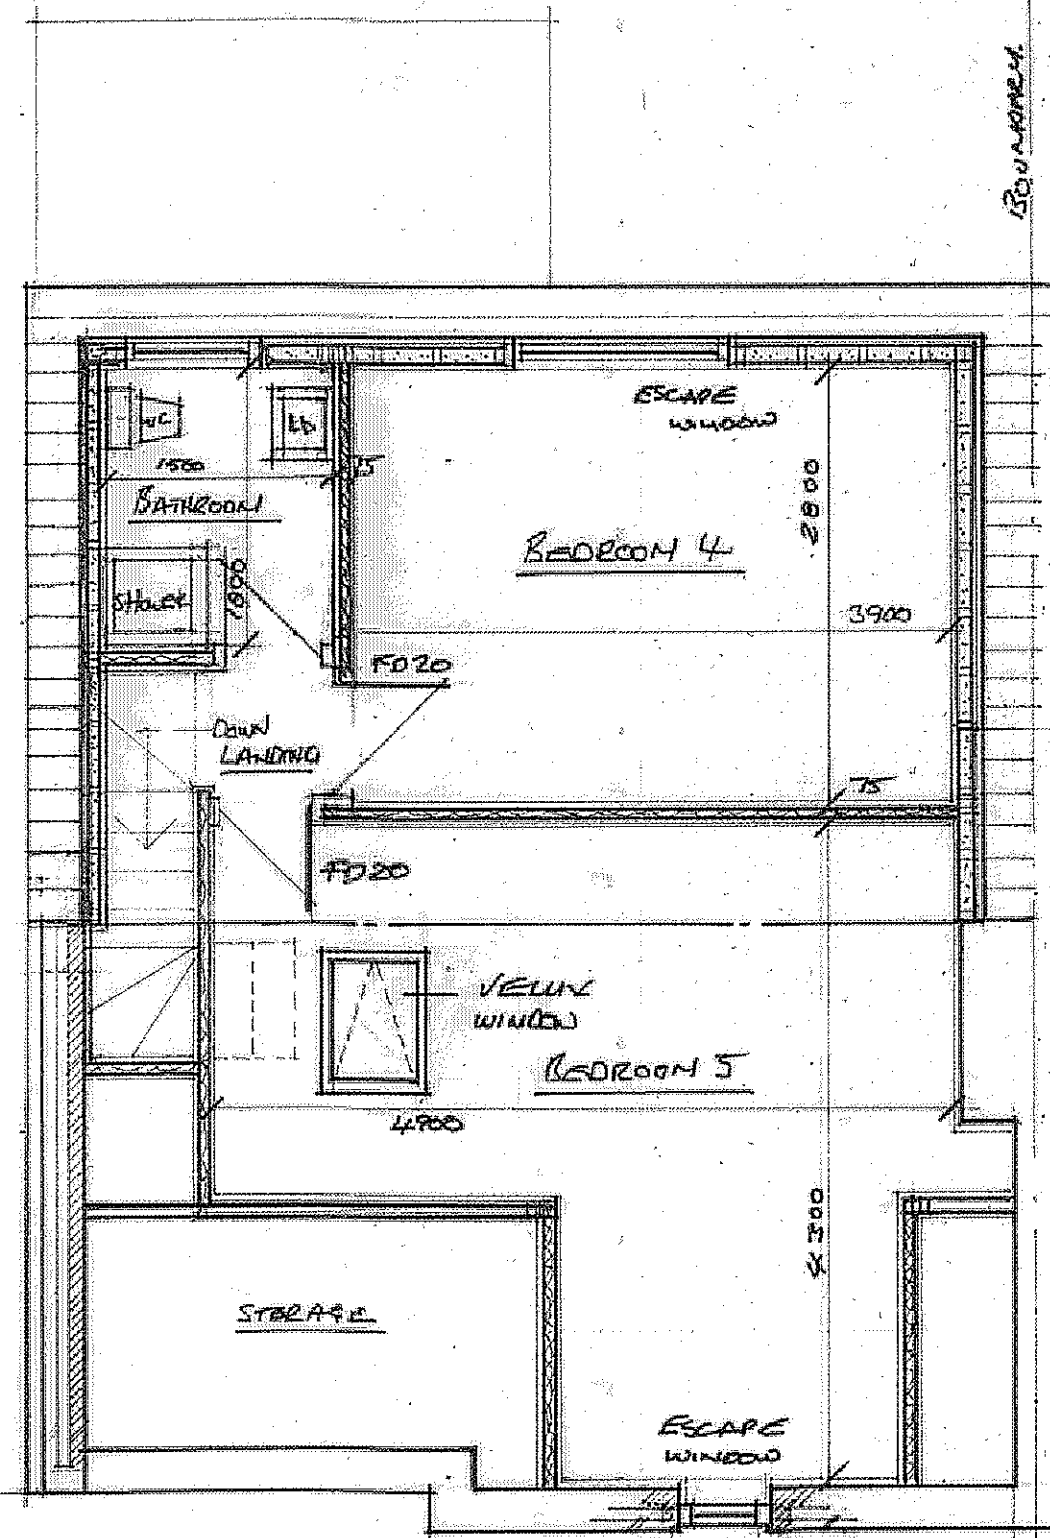

AS PROPOSED ATTIC ROOMS

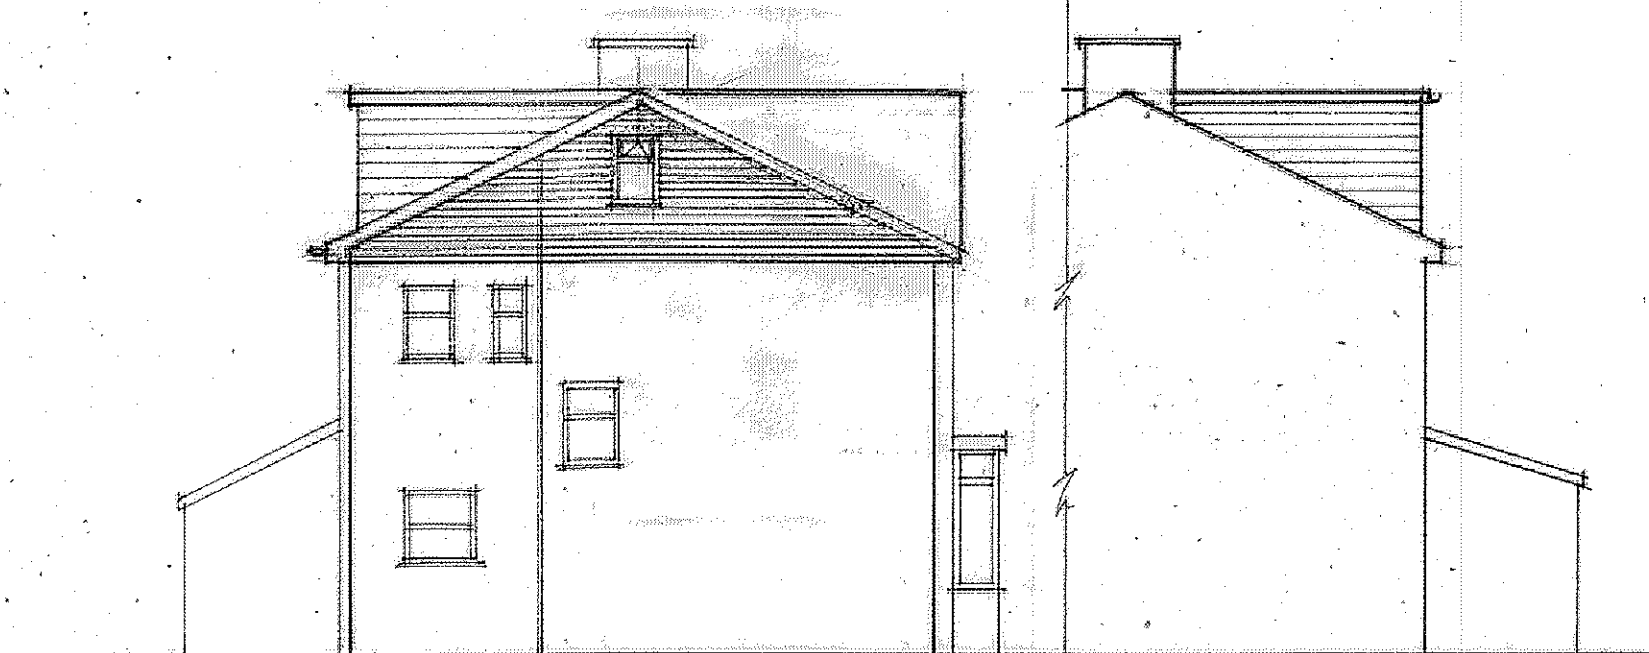

AS PROPOSED SIDE ELEVATION

AS PROPOSED SIDE ELEVATION

DATE: 24.9.22

DWG. No. 1 N. 2.

PROPOSED DORNER LOFT CONVERSION AT
23 NORTHFIELD ROAD, NEW HOSTON, MANCHESTER
M10 3SZ. FOR MR. NATHAN MC DONALD.

SCALE:- 1:50
1:100

DATE:- APRIL 2022.