


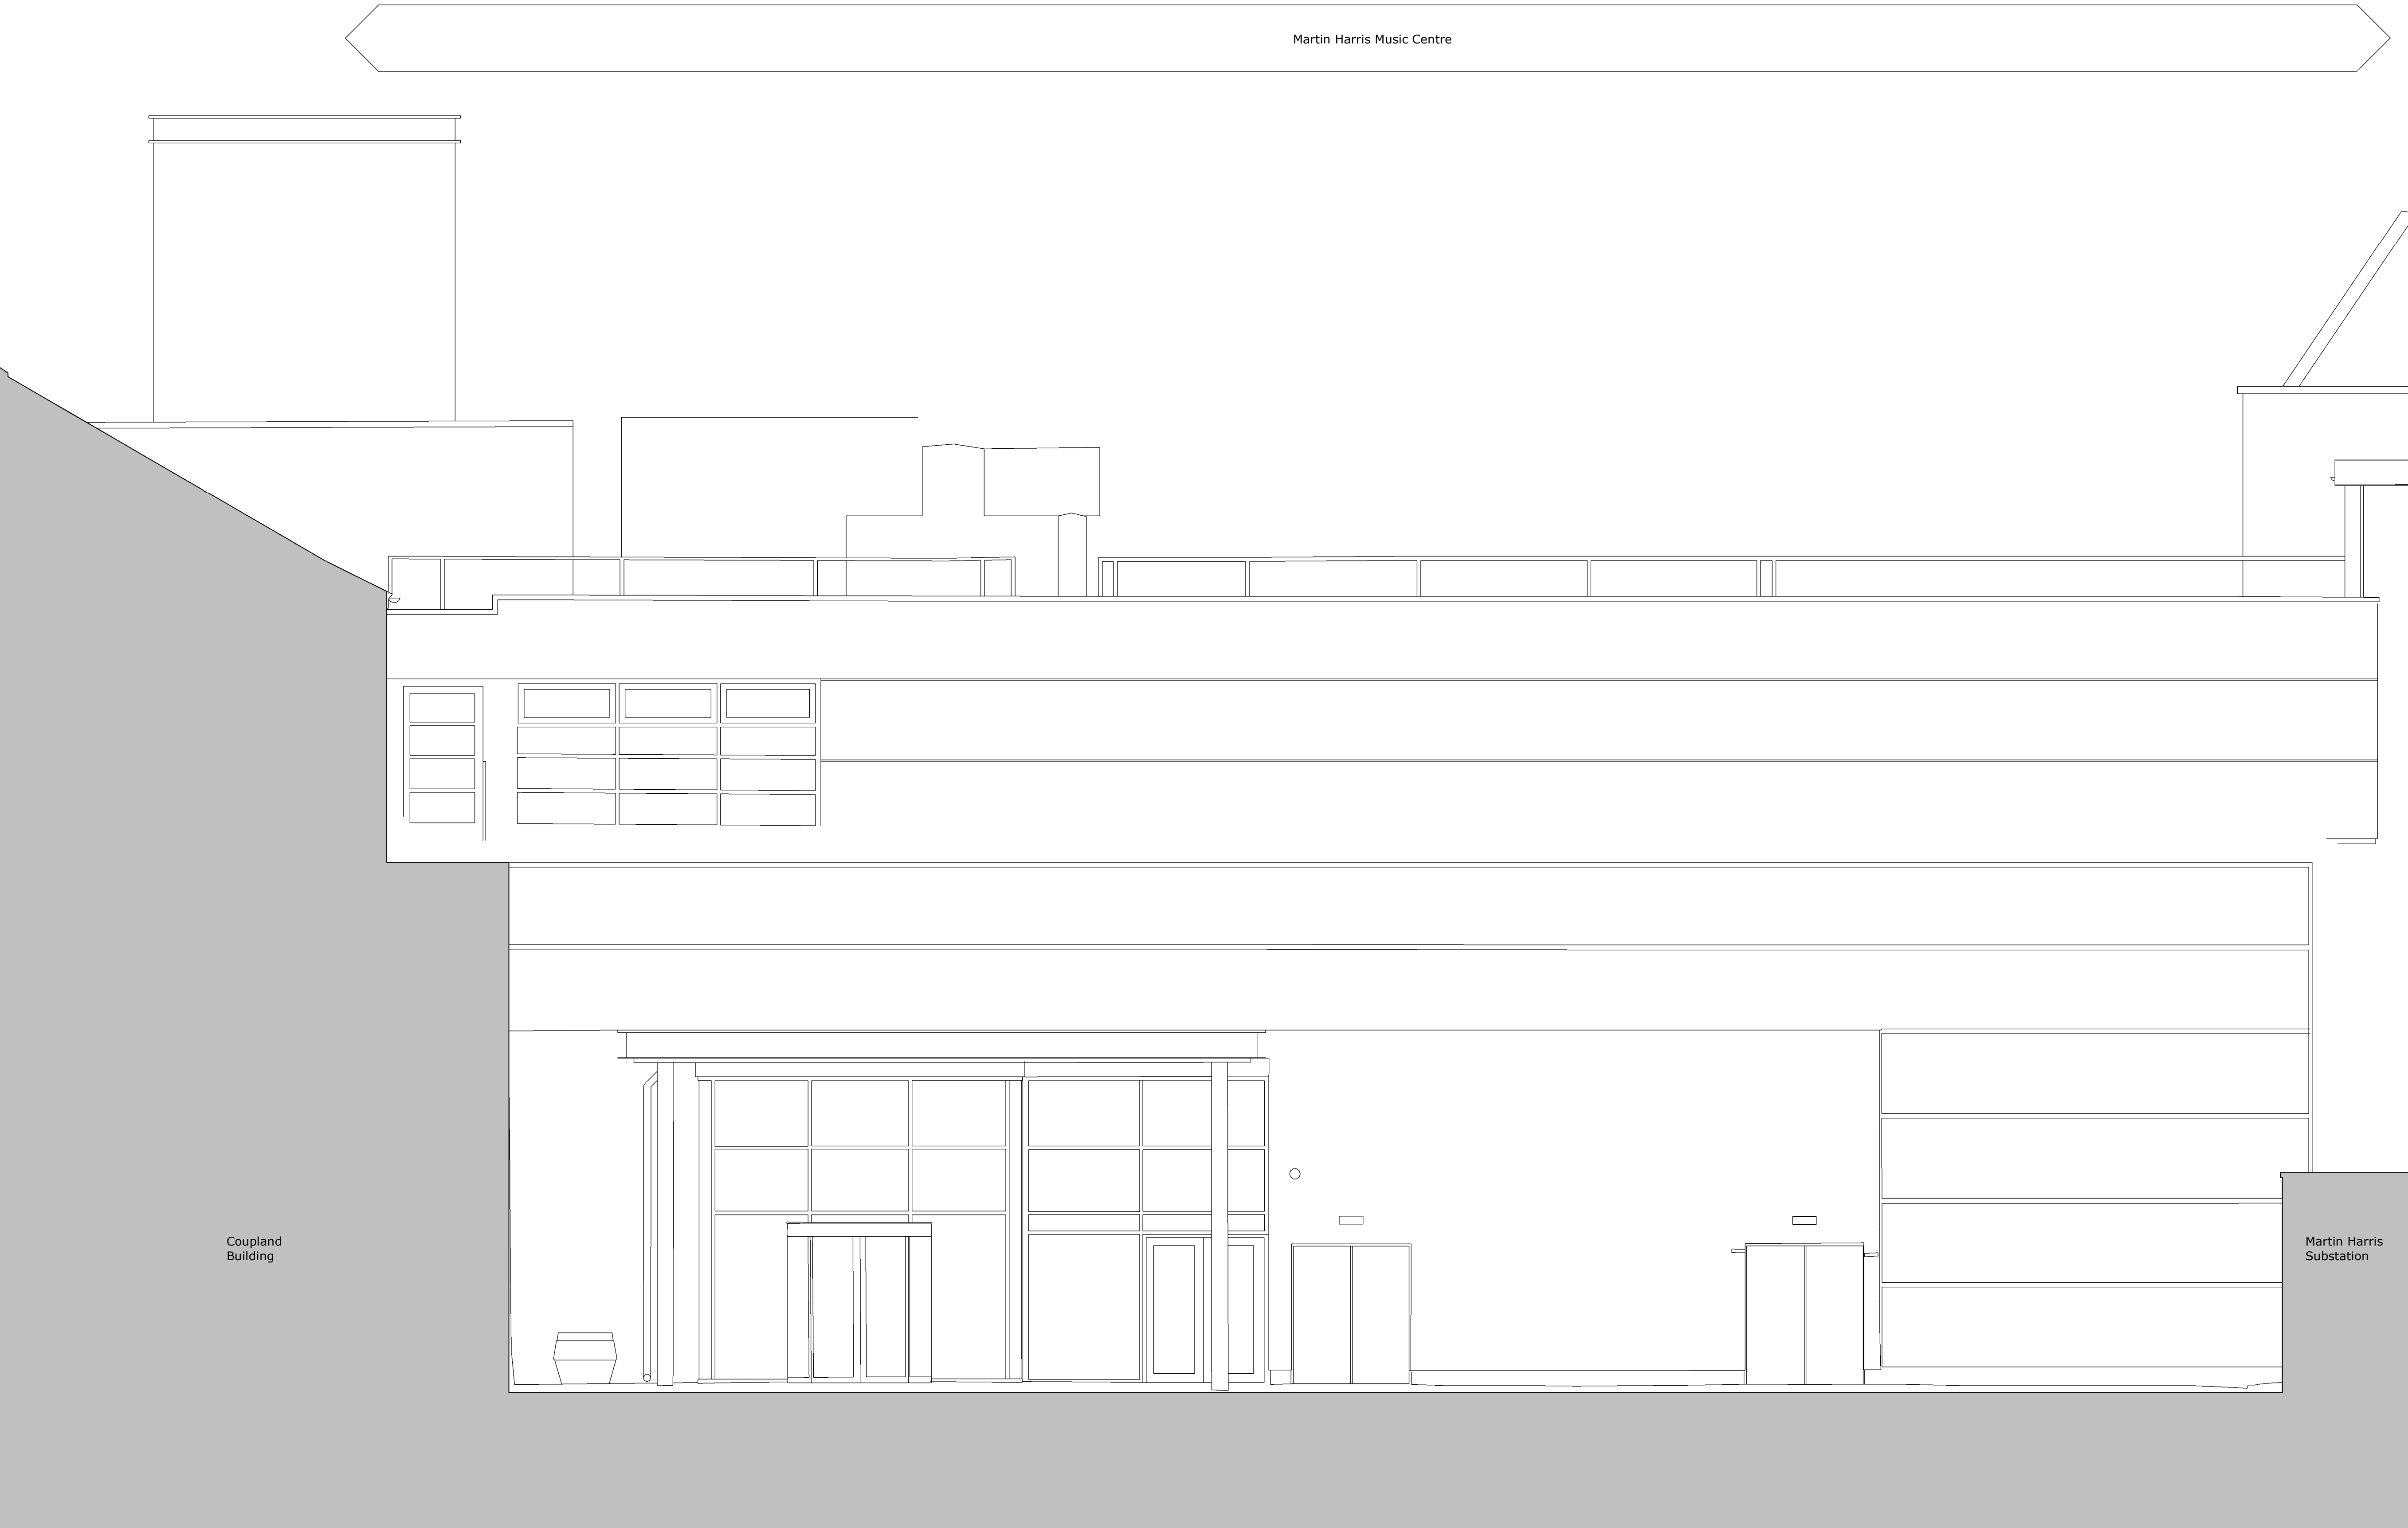

1 Existing Elevation North
SCALE: 1 : 50

P2	Issued as part of planning application	02/09/22	SB	CA
P1	Issued for pre-planning submission Stage 1 approval	01/06/22	SB	CA
Rev	Description	Date	By	Chk

1st Floor
3 Bleeding Heart Yard
London EC1N 8SJ
Telephone+44(0)203 8746707
Website www.jeffersonsheard.com

Jefferson Sheard Architects

Project
Martin Harris Music Practice Building

Drawing
GA Elevations - Existing North Elevation

Scale 1 : 50	Drawn SB	Date 07/15/22
Drawing Purpose PLANNING APPLICATION	Status S5	
Ref 2080-JSA-XX-XX-DR-A-04012	Rev. P2	