

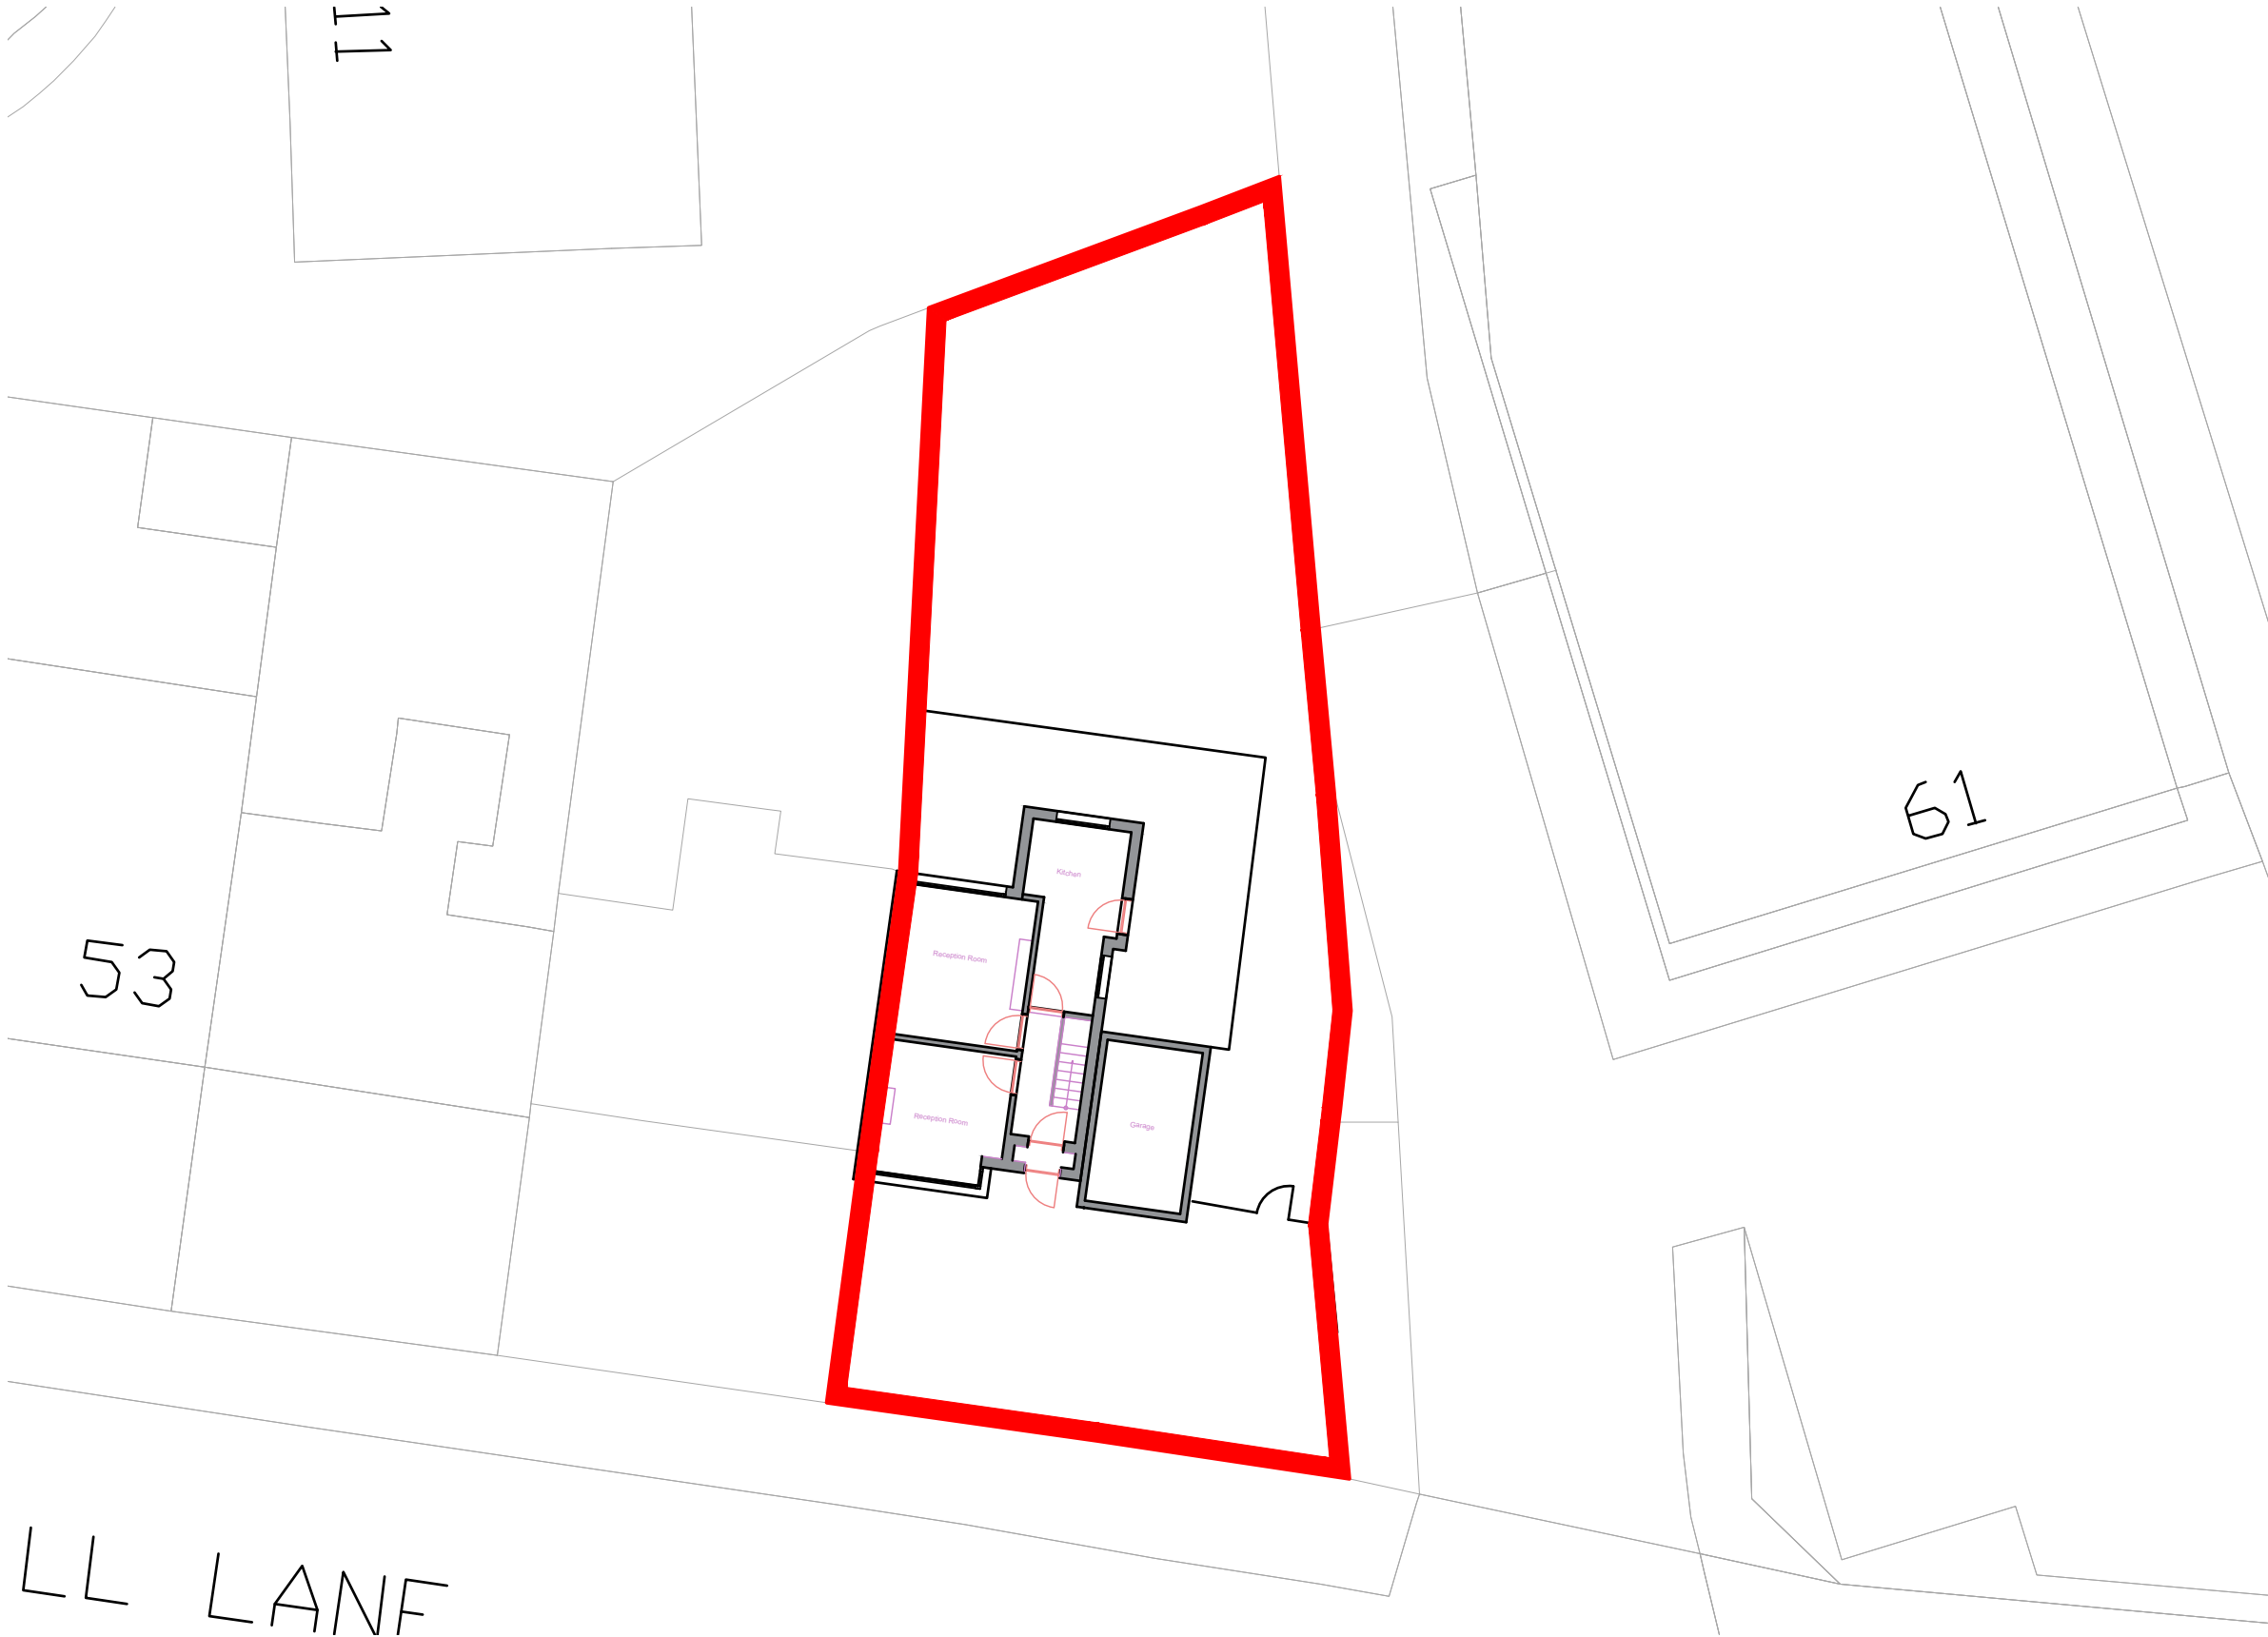


 

EXISTING BLOCK PLAN
SCALE: 1:200

 

General Notes

All site dimensions shall be verified by the Contractor on site prior to commencing any works.

Do not scale from this drawing.

Only work to written dimensions.

ARRON EL-AMMAR SHALL HAVE NO RESPONSIBILITY FOR ANY USE MADE OF THIS DOCUMENT OTHER THAN FOR THAT WHICH IT WAS PREPARED AND ISSUED.

ALL DIMENSIONS SHOULD BE CHECKED ON SITE. DO NOT SCALE FROM THIS DRAWING.

ANY DRAWING ERRORS OR DIVERGENCES SHOULD BE BROUGHT TO THE ATTENTION OF ARRON EL-AMMAR AT THE ADDRESS SHOWN BELOW.

THIS DRAWING IS THE PROPERTY OF ARRON EL-AMMAR. COPYRIGHT IS RESERVED. THIS DRAWING SHALL NOT BE COPIED, REPRODUCED OR OTHERWISE USED WITHOUT THE CONSENT OF ARRON EL-AMMAR.

 PLANNING BOUNDARY

Revision

Scale 1:200 @ A3
Status PLANNING ONLY
Drawn by AE
Date 15.10.2022
Client
A Rauf

Project
59 Crumpsall Lane

Drawing Description
Existing Block Site Plan

Drawing No. 22006-PL02 Rev. /

A|E

t ■ +44 (0)7714534517
e ■ arronelammar@outlook.com