




ROAD ELEVATION




SIDE ELEVATION



REAR ELEVATION

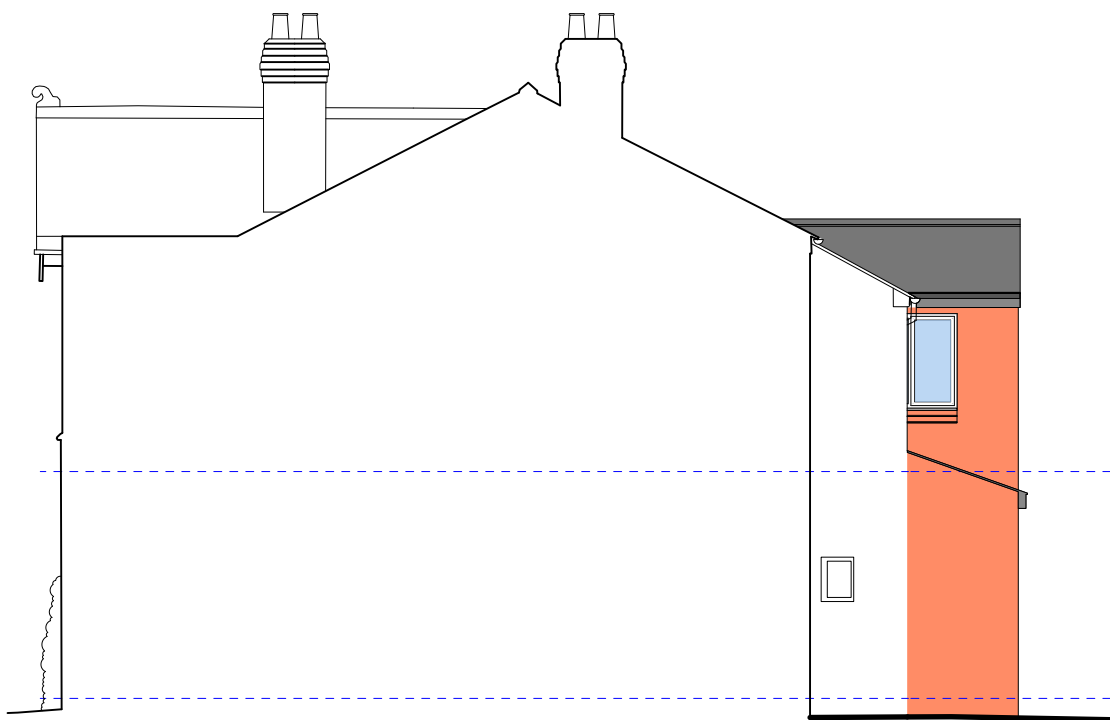

INTERNAL SIDE ELEVATION

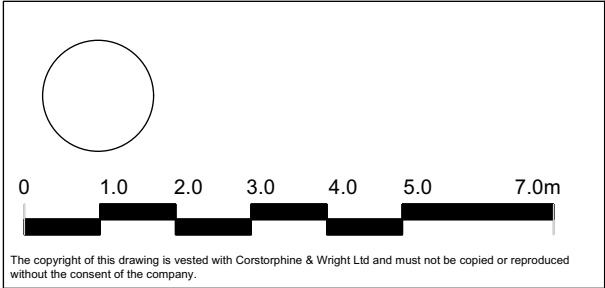

P-04 FURTHER ELEVATION ADDED		19.08.22	PR	KE
P-03 ENTRANCE DOOR RELOCATED TO SIDE OF PROPERTY		25.03.22	PR	KE
P-02 WINDOWS ADDED TO GABLE. SUN TUNNEL ADDED TO ROOF		18.03.22	PR	KE
P-01 MINOR AMENDMENTS AS CLIENT REQUEST		24.02.22	PR	KE
Rev.	Description	Date	Drawn	Chk.

Client
HELEN SHARMAN

Project
33 WILLOW WAY, DIDSBURY

Drawing Title
PROPOSED ELEVATIONS

Drawing Status
PRELIMINARY

Corstorphine & Wright

Manchester Studio
The Stables, Paradise Wharf, Ducie Street, Manchester, M1 2JN
0161 272 8100
corstorphine-wright.com

Drawing No. 21579-0004		Revision P-04	
Drawn PR	Checked KE	Paper Size A3	Scale 1:100
Date 14.12.21			