


TIMBER FENCE & GATE NOTES


GENERAL
CONTRACTORS TO ACCURATELY MEASURE DIMENSIONS & LEVELS ON SITE IN ORDER TO ACHIEVE A SATISFACTORY FIT OF GATES, FENCING & STEPPING PRIOR TO CONSTRUCTION.

TIMBER
ALL TIMBER TO BE HARDWOOD. SOFTWOOD IS ACCEPTABLE IF PRESSURE PRESERVATIVE TREATED OR TANAULISED TO BS 5599 SECTION 6. ALL TIMBER TO BE FSC CERTIFIED. CONTRACTOR TO ISSUE CERTIFICATE OF TREATMENT AND FSC CERTIFICATE TO THE CLIENT.


INSTALLATION
ALL FENCING TO BE INSTALLED TO BS1722-PART 5:2006 FOR CLOSE BOARDED AND WOODEN PALISADE FENCING. FENCE FRAME & INFILL PALES
SAWN TIMBER - TOP AND BOTTOM RAIL 2300mm (VARIABLE LENGTH) x 100 x 38mm, FIXED TO POSTS WITH GALVANISED BRACKETS.
VERTICAL PALES TO BE 100 x 38mm BOARDS SUPPORTED WITH INTERMEDIATE RAILS 100 x 38mm.
TIMBER CAPPING - 2300mm LONG x 65 x 38mm.
FOR PALISADE: VERTICAL PALES TO BE 75 x 20mm BOARDS SUPPORTED WITH TOP & BOTTOM RAIL 75 x 20mm.
TIMBER POSTS
2400mm HIGH x 100mm WIDE x 100mm WIDE (1.8m FENCE)
1600mm HIGH x 100mm WIDE x 100mm WIDE (1.0m FENCE)
ALL CUTS TO BE TREATED WITH PRESERVATIVE PRIOR TO INSTALLATION.
TIMBER GRAVEL BOARD
2300mm LONG x 150mm HIGH x 38mm WIDE.
GATES
GATES TO BE CONSTRUCTED AND FIXED WITH SAME MATERIALS AND SIZES AS FENCING.
POST FOUNDATION
500 x 450 x 450 mm CONCRETE.
500 x 300 x 300mm CONCRETE.
TIMBER STAIN
FOR SOFTWOOD ONLY:APPLY 2NR COATS OF JOTUN DEMIDEX OPAQUE WOODSTAIN, COLOUR 9095 MAHOGANY.
APPLY IN ACCORDANCE WITH MANUFACTURERS RECOMMENDATIONS. CONTRACTOR TO ENSURE TIMBER MOISTURE CONTENT 20% PRIOR TO APPLICATION.
FIXINGS
ALL FENCING TO BE HAND NAILED OR SCREWED TOGETHER. ALL METAL FIXINGS TO BE SHEPARDIZED OR GALVANISED.

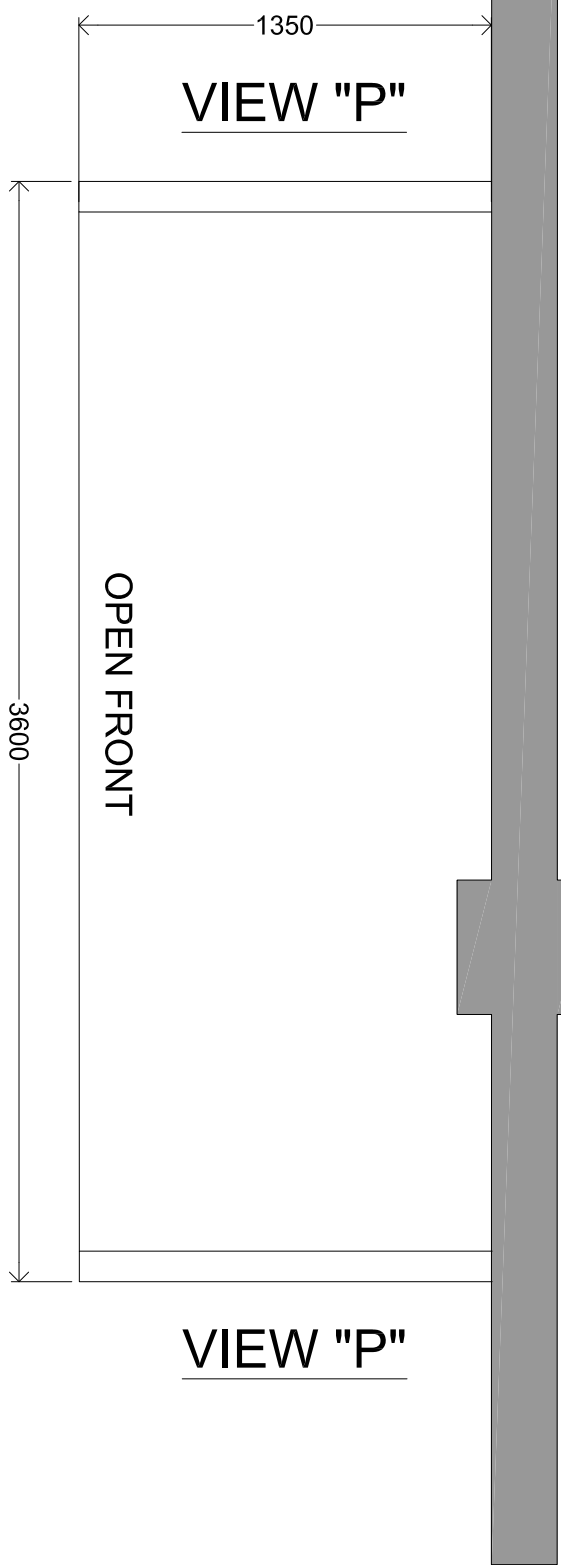


PLAN ON ENCLOSURE-1
SCALE 1:25 @ A1

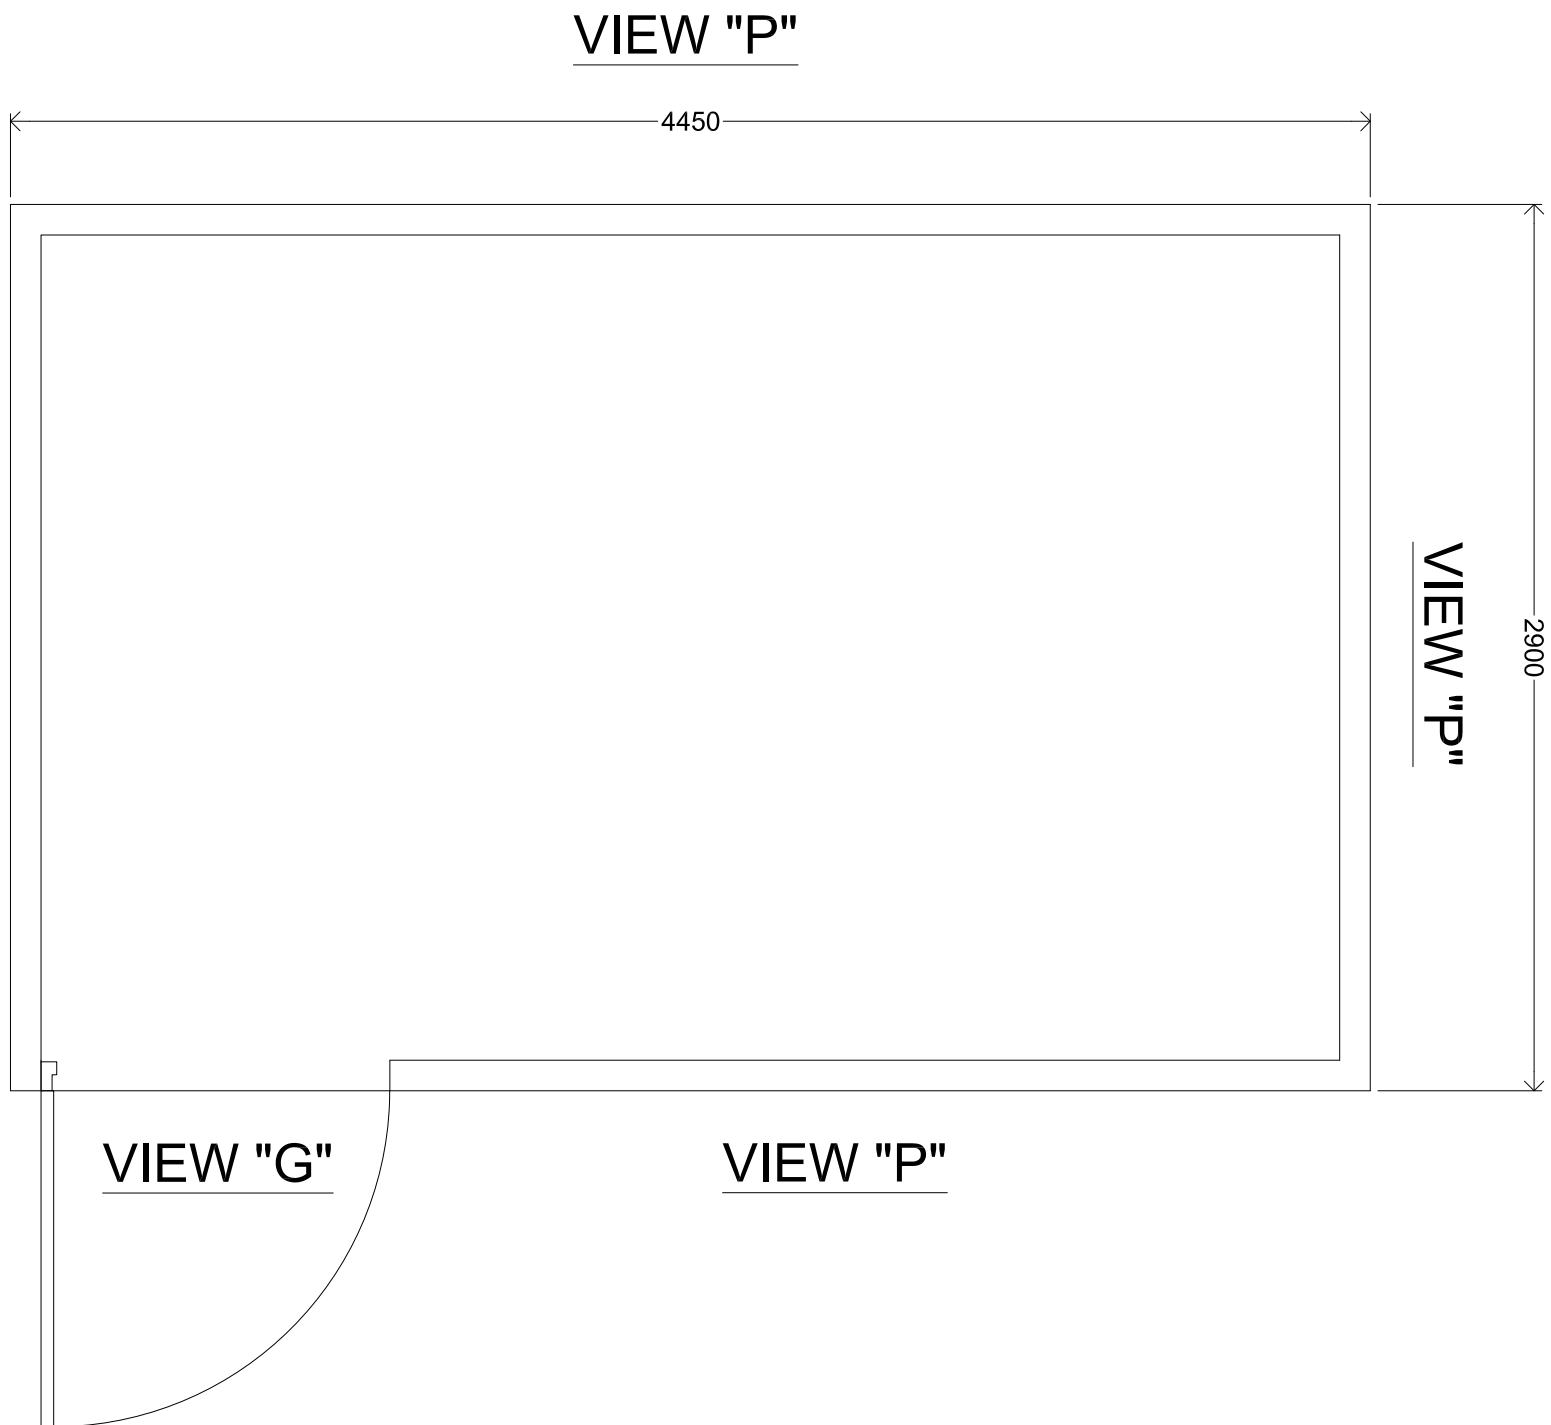


PLAN ON ENCLOSURE-2
SCALE 1:25 @ A1

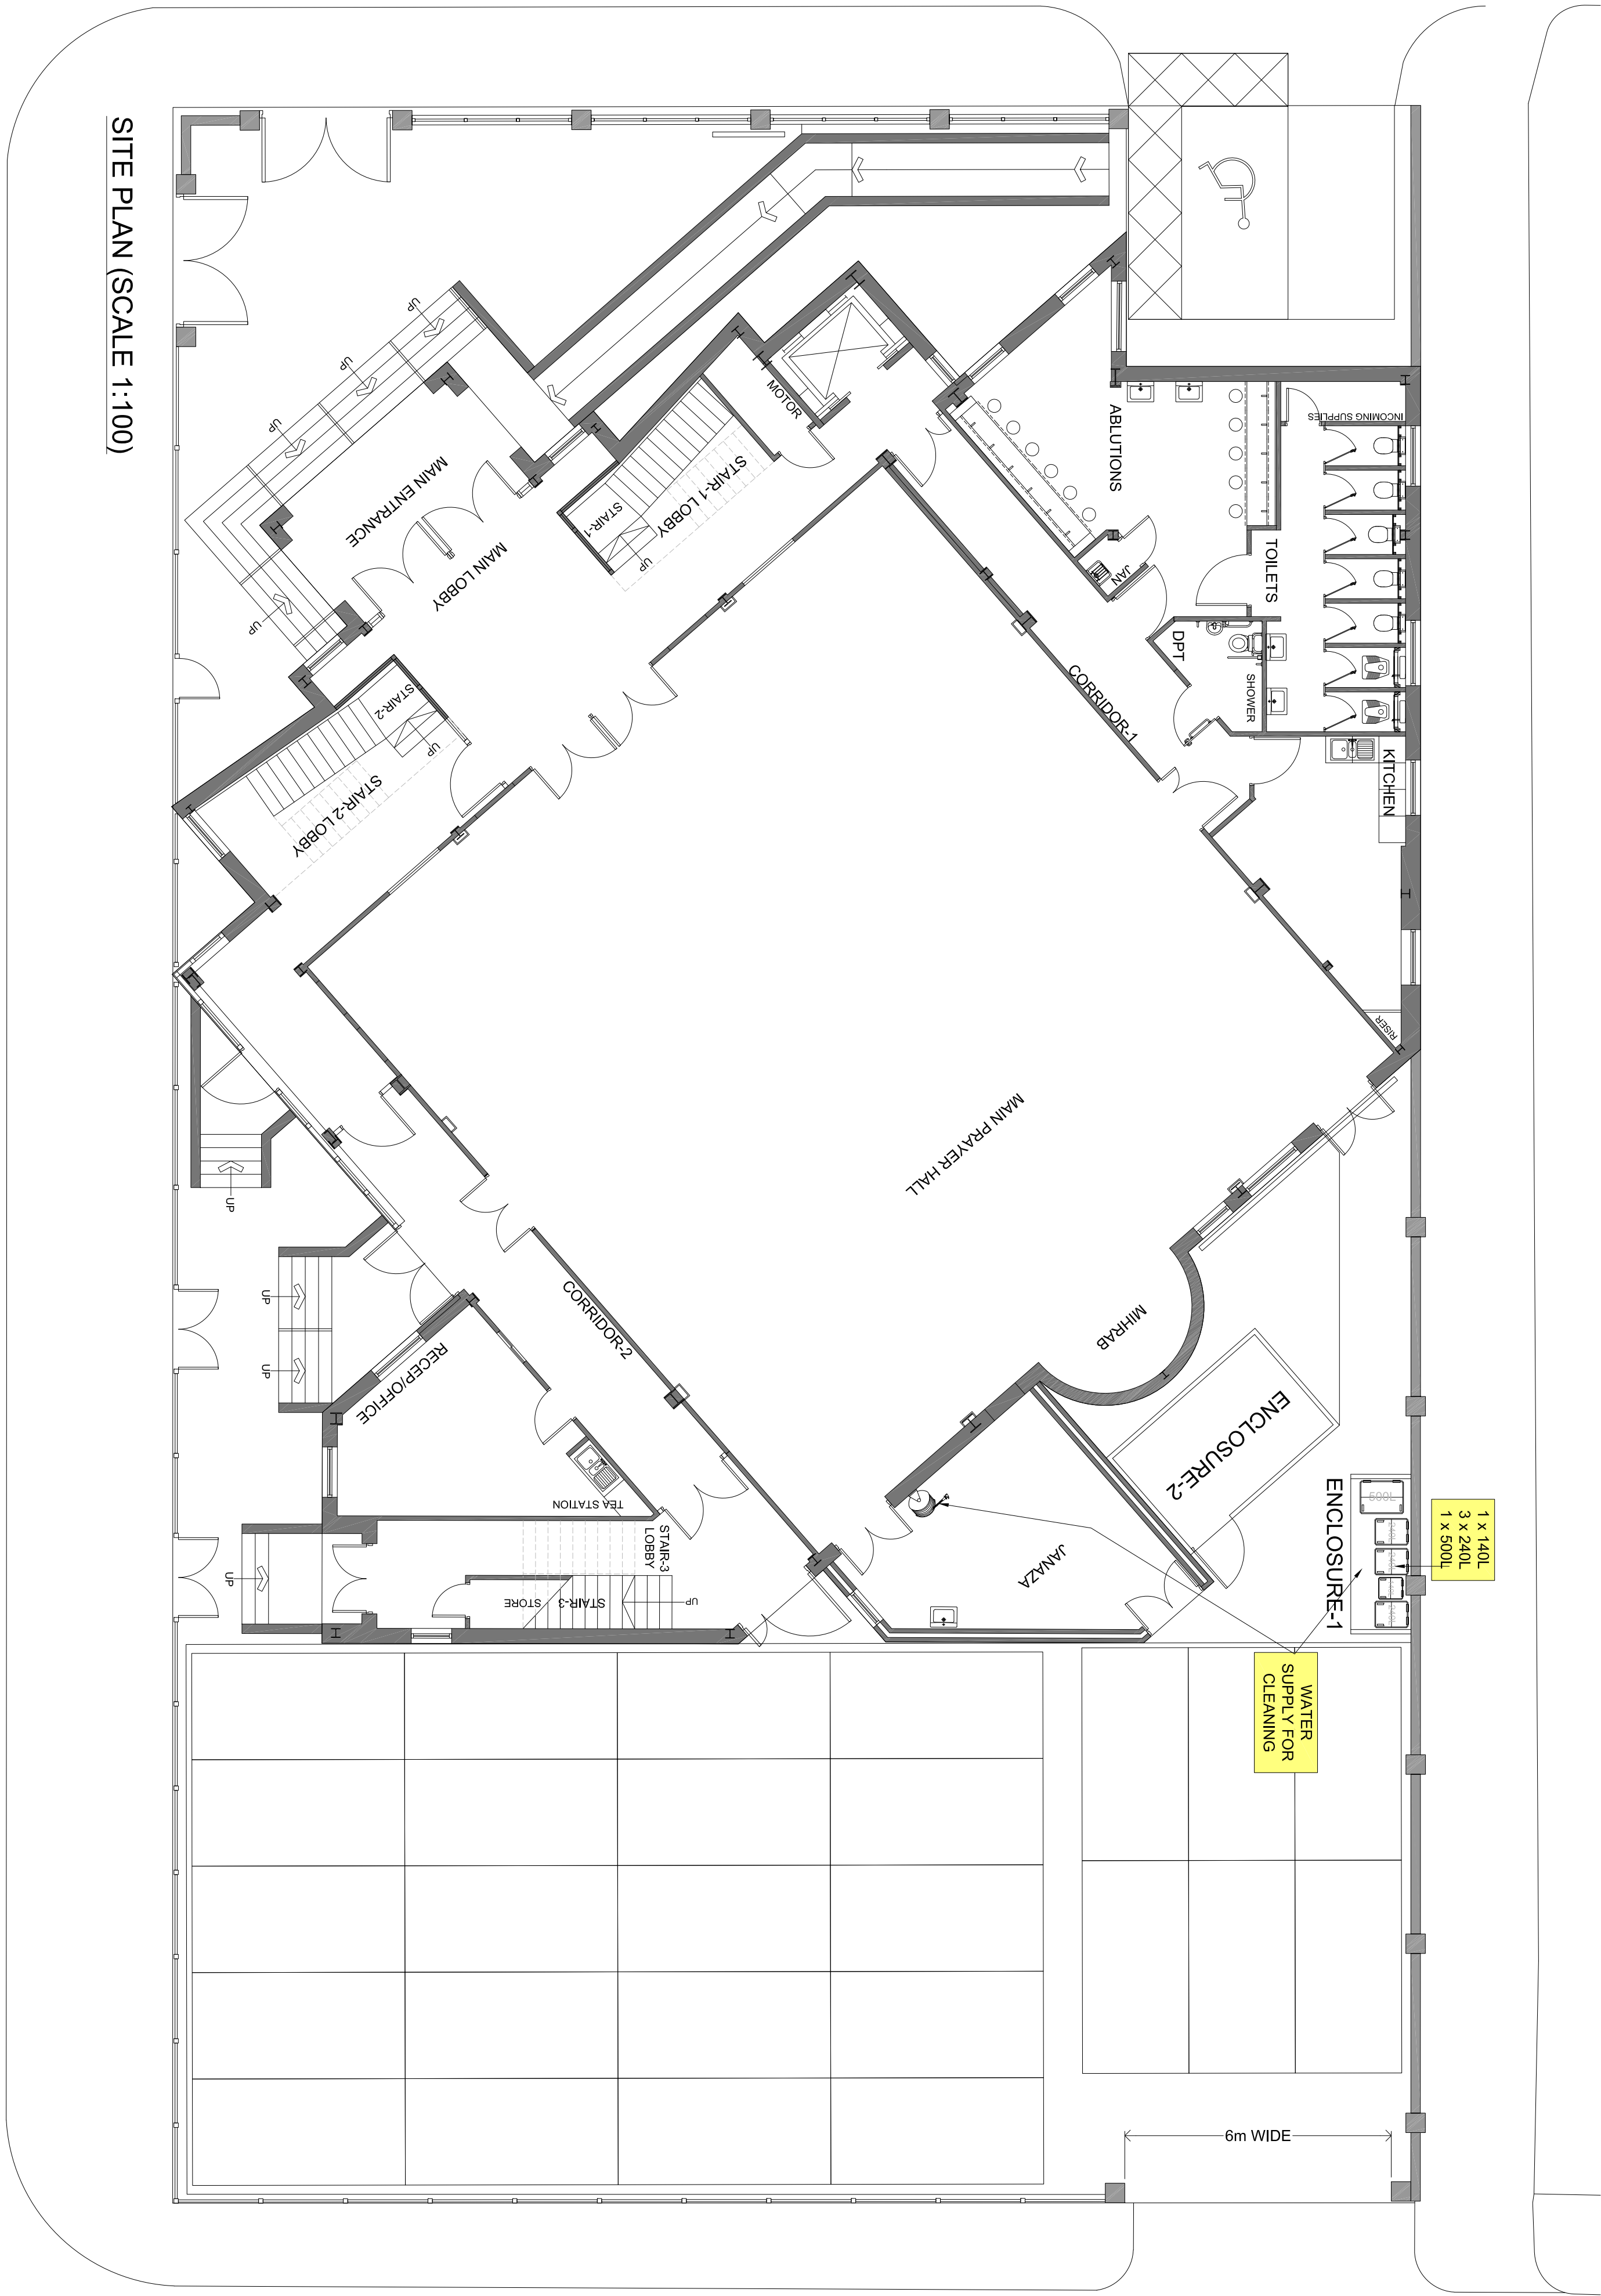


SITE PLAN (SCALE 1:100)

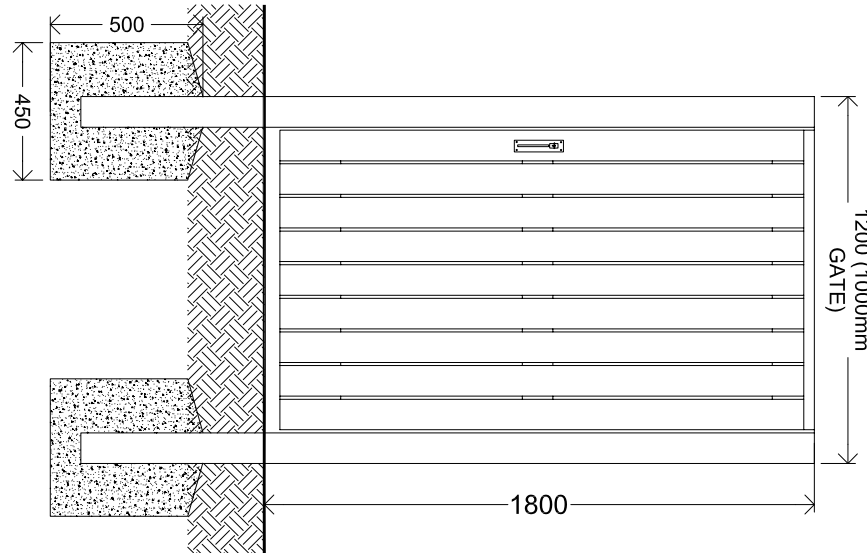


ELEVATION 'G' GATE
(FRONT)

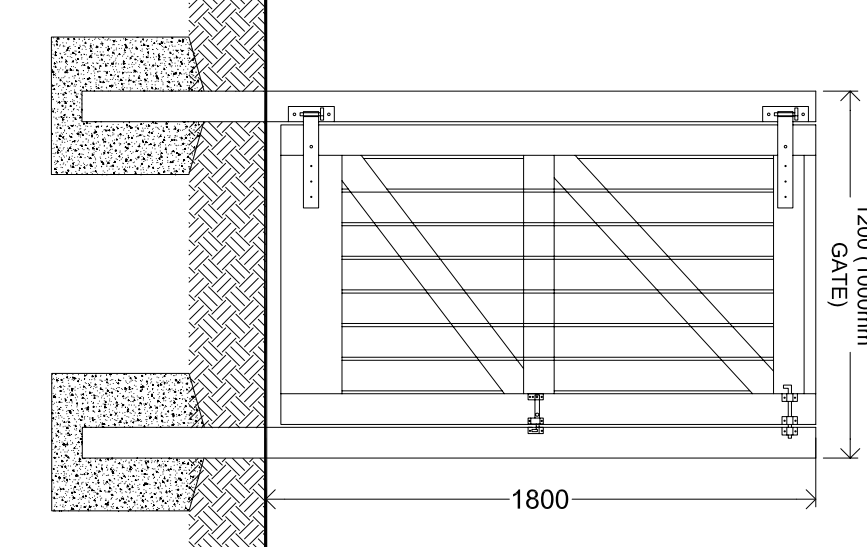


ELEVATION ON GATE
(REAR)

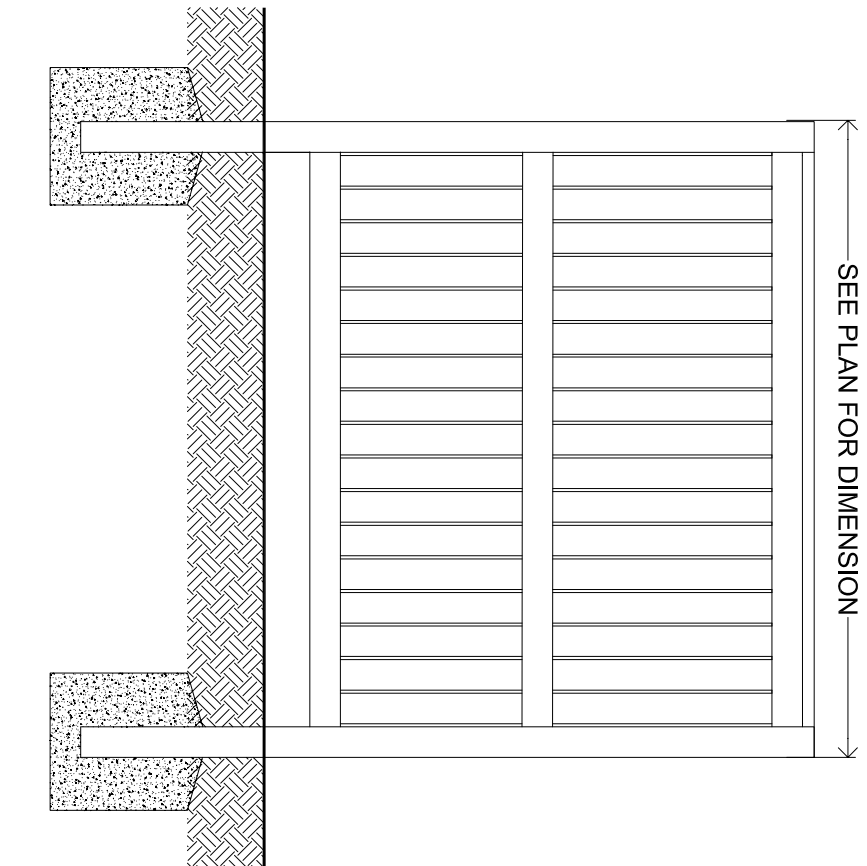


ELEVATION 'P' ON TYPICAL
PANEL (REAR)

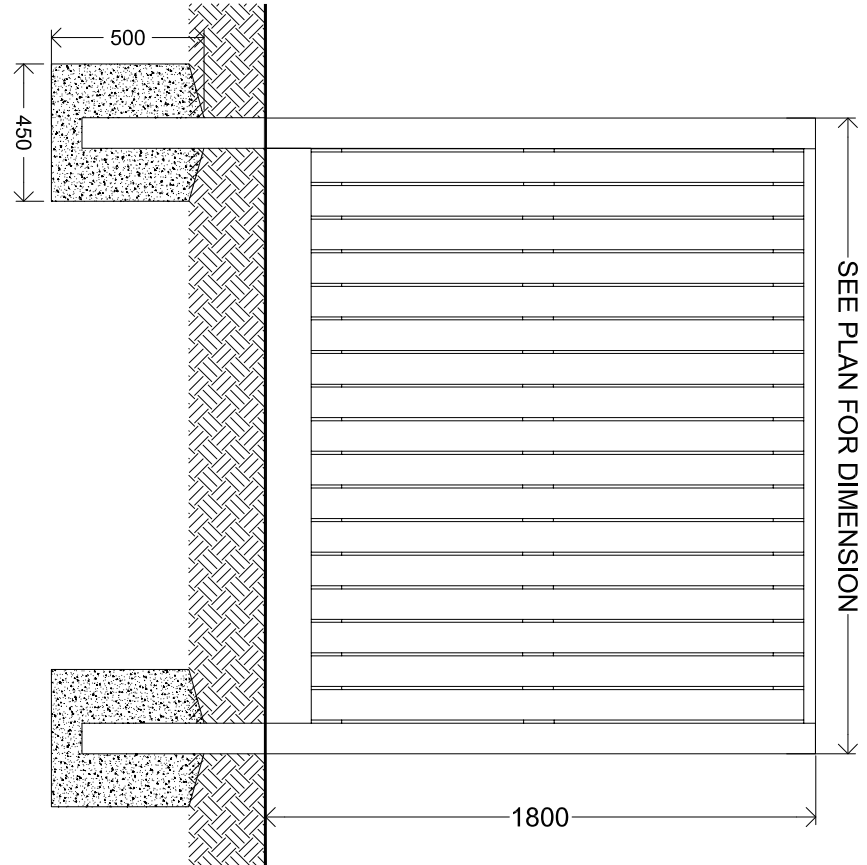

ELEVATION 'P' ON TYPICAL
PANEL (FRONT)

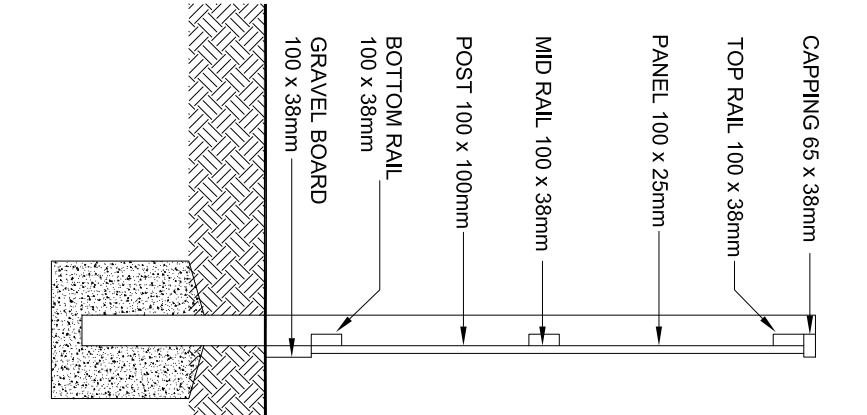

TYPICAL SECTION

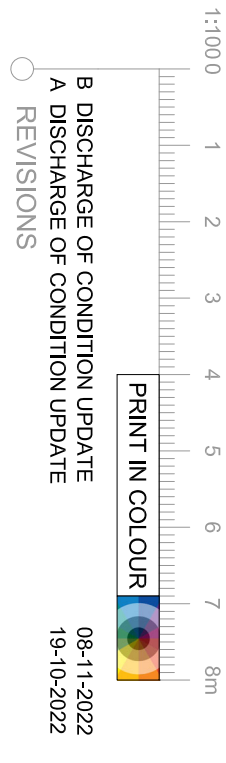

CLIENT
MAKKI MASJID TRUST

PROJECT NAME
THE NEW MAKKI MASJID
125 BERESFORD ROAD
MANCHESTER M13 0TA

DRAWING TITLE
SITE EXTERNAL WORKS
ENCLOSURES

DRAWN / CHECK
AS/GWC

PROJECT
218-185

SCALE
1:100 @ A1

DATE
JAN 2021

DRAWING No.
EW04

REV.
B