




FRONT ELEVATION

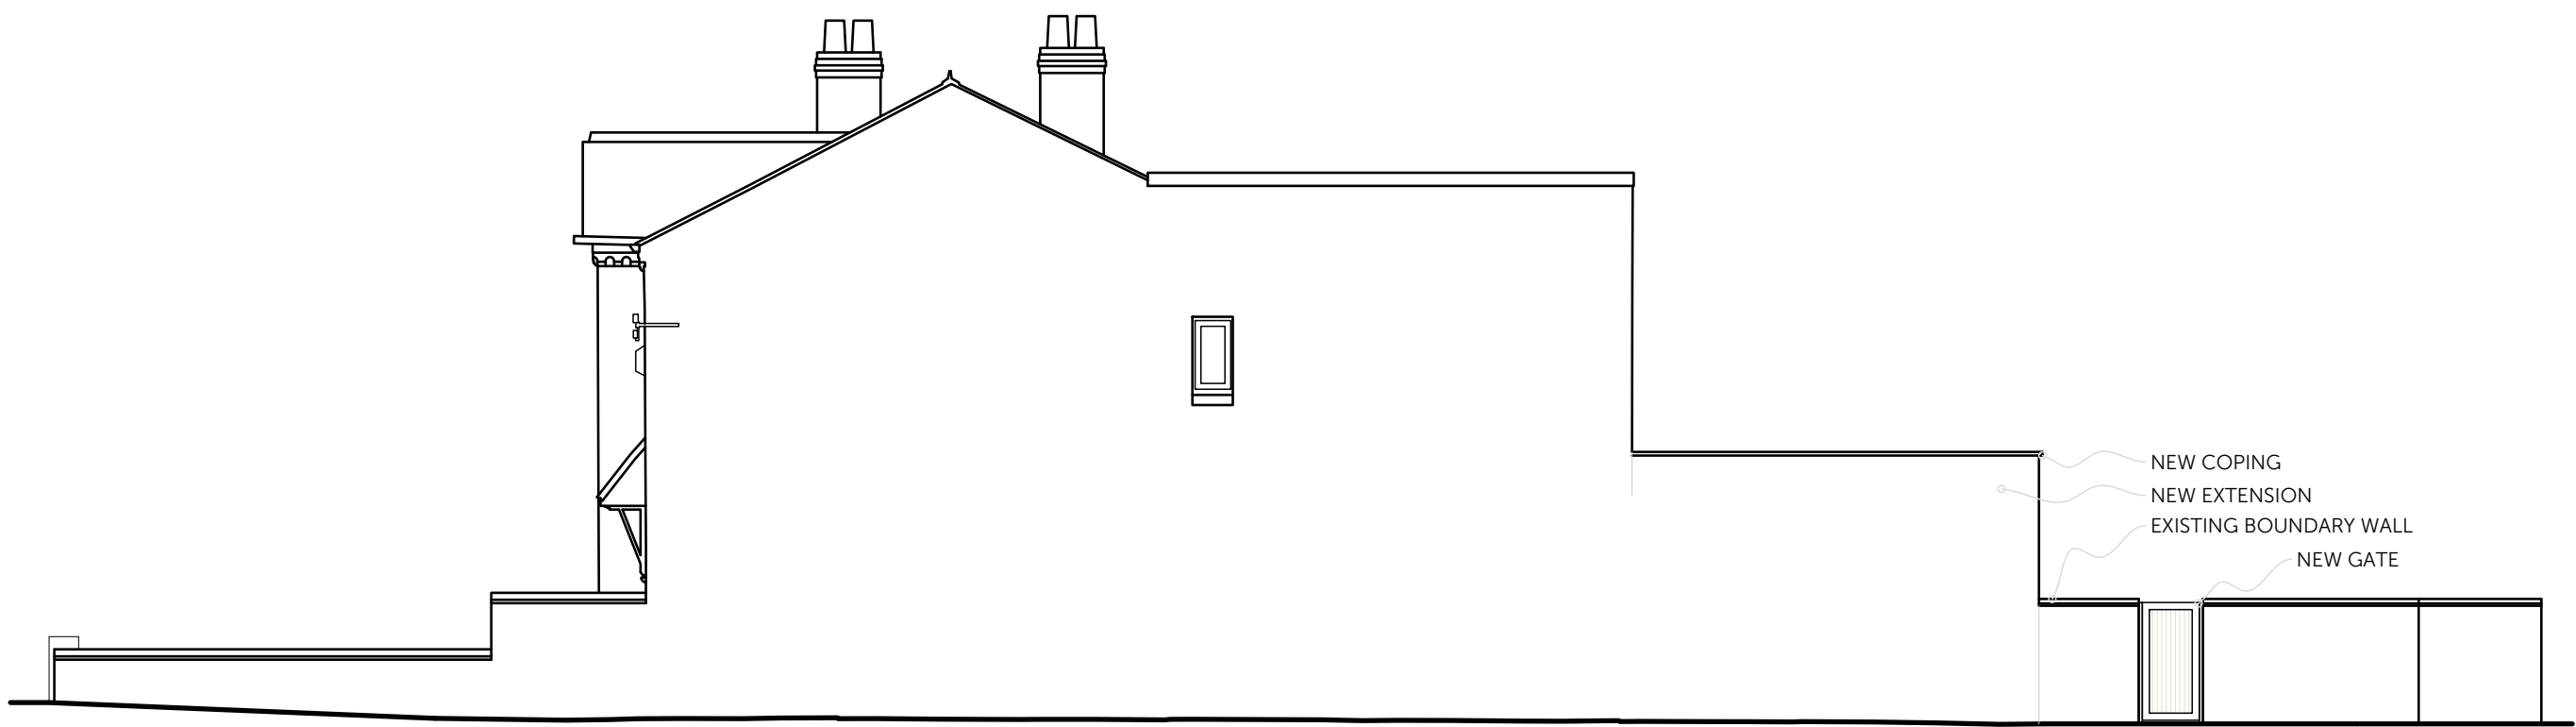

SIDE ELEVATION (ALLEY)



REAR ELEVATION



SIDE ELEVATION

SCALE 1:100 2000mm 4000mm 6000mm 8000mm 10000mm 12000mm 14000mm 16000mm 18000mm 20000mm

A 011122 Amended following planning comments
Amendments:



FASCIATO
ARCHITECTS

architecture & interiors

14a Regent Road, Altrincham, WA14 1RP
T: 0161 233 0668 @fasciato_design
architects@fasciato.co.uk fasciato.co.uk

SCALE AS INDICATED AT A1

Scale of Drawing: Date:

1:100 08.2022

Project:

53 ATWOOD ROAD, DIDSBURY

Drawing Title:

PROPOSED ELEVATIONS

Drawing Number:

1846.PL03A

NOTE:

© Fasciato Architects. Do not scale off this drawing.
All dimensions to be verified / checked before
commencement of construction/fabrication