


PICCADILLY GARDENS


NEW YORK STREET

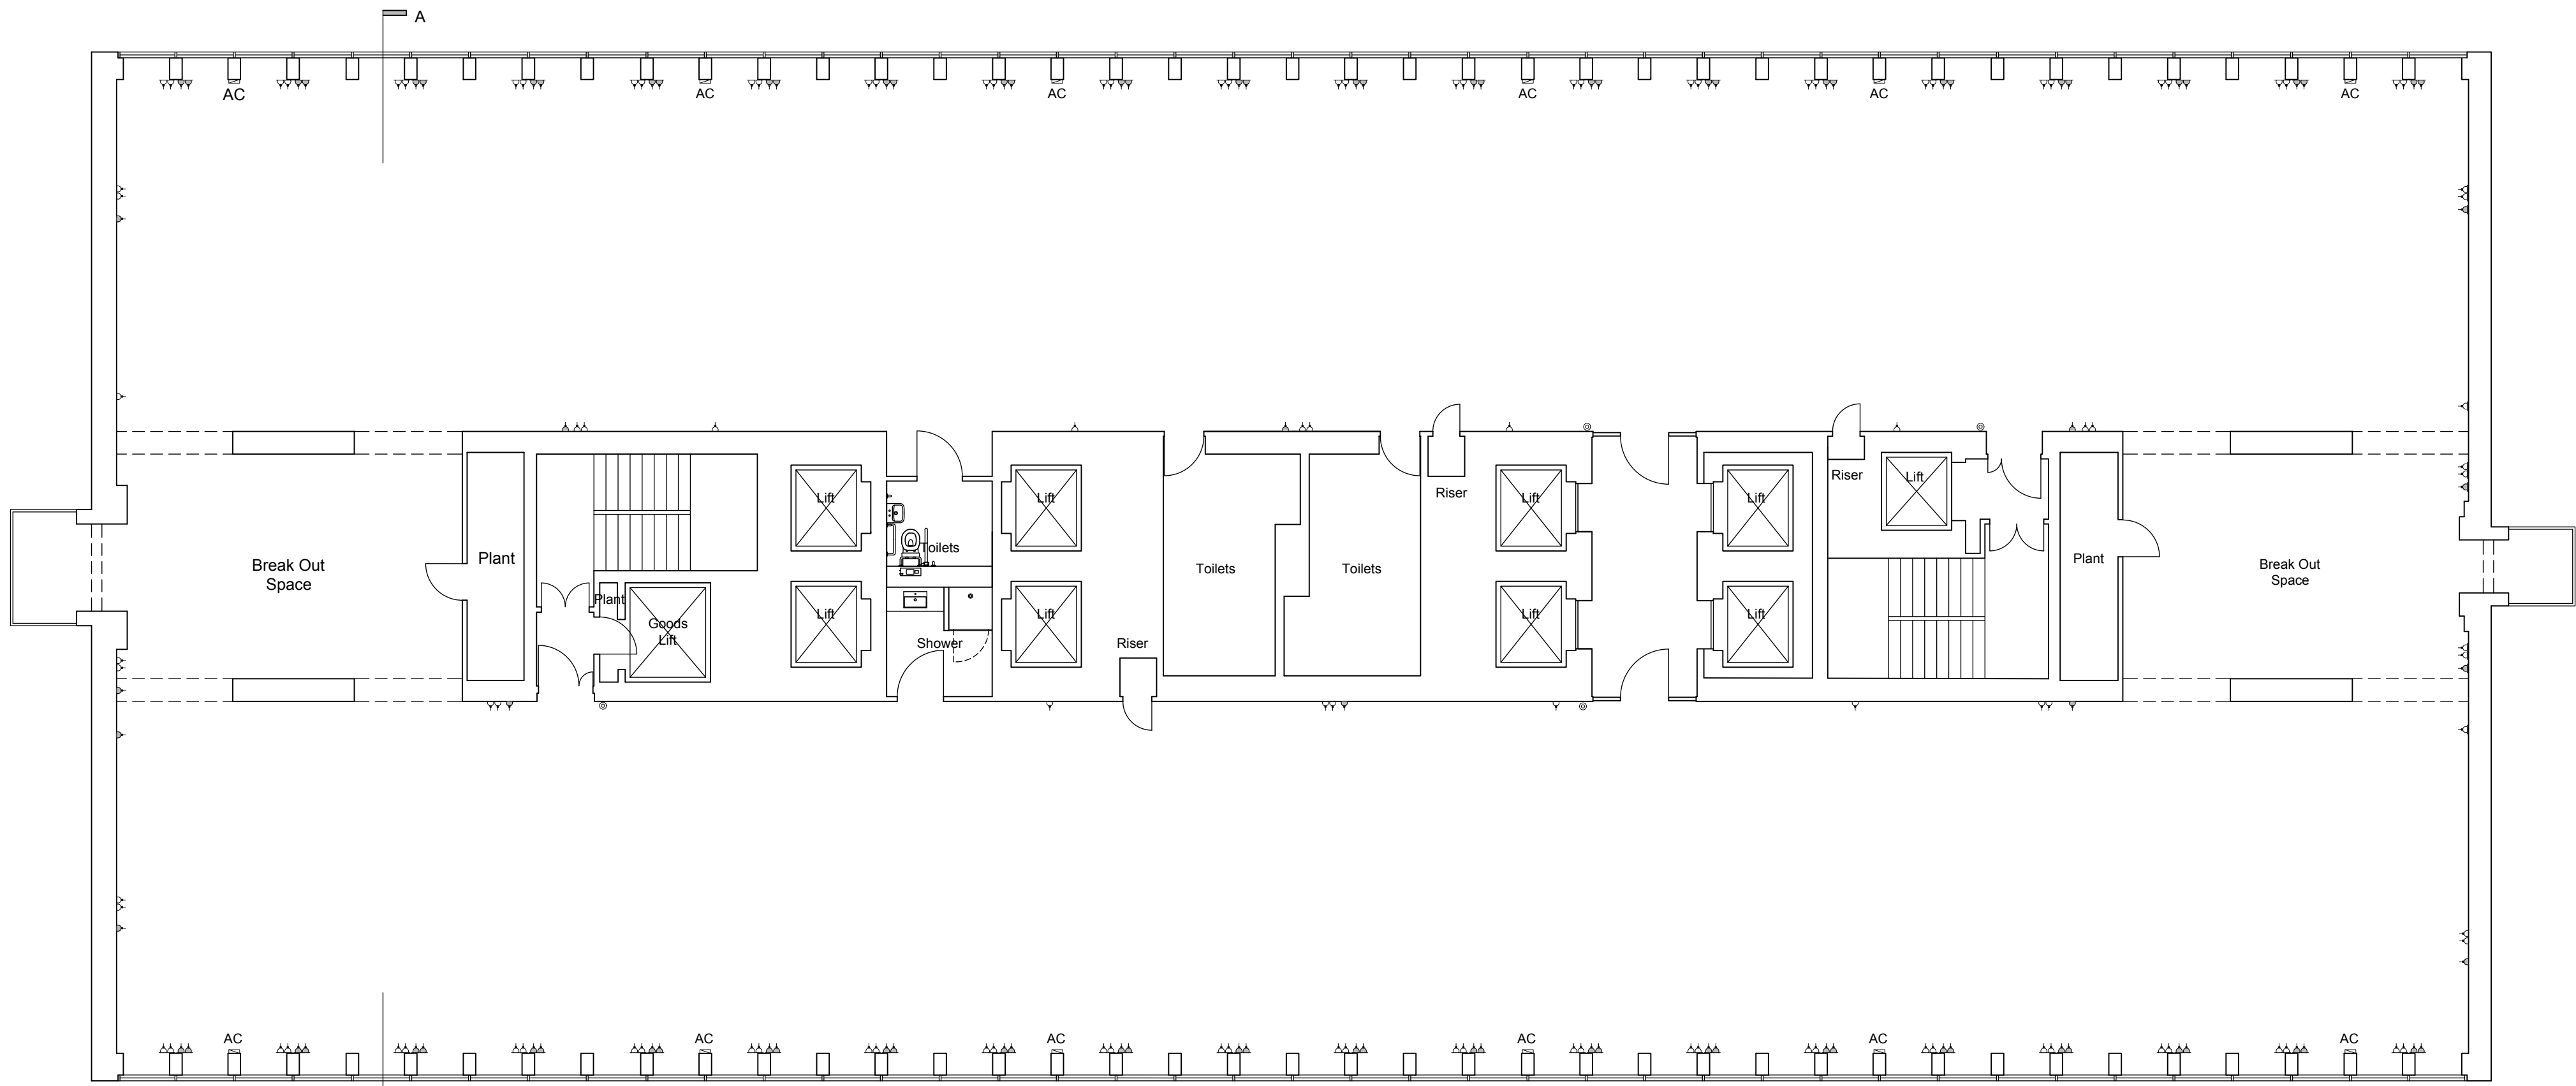


Existing Floor Plan

PICCADILLY GARDENS

NEW YORK STREET

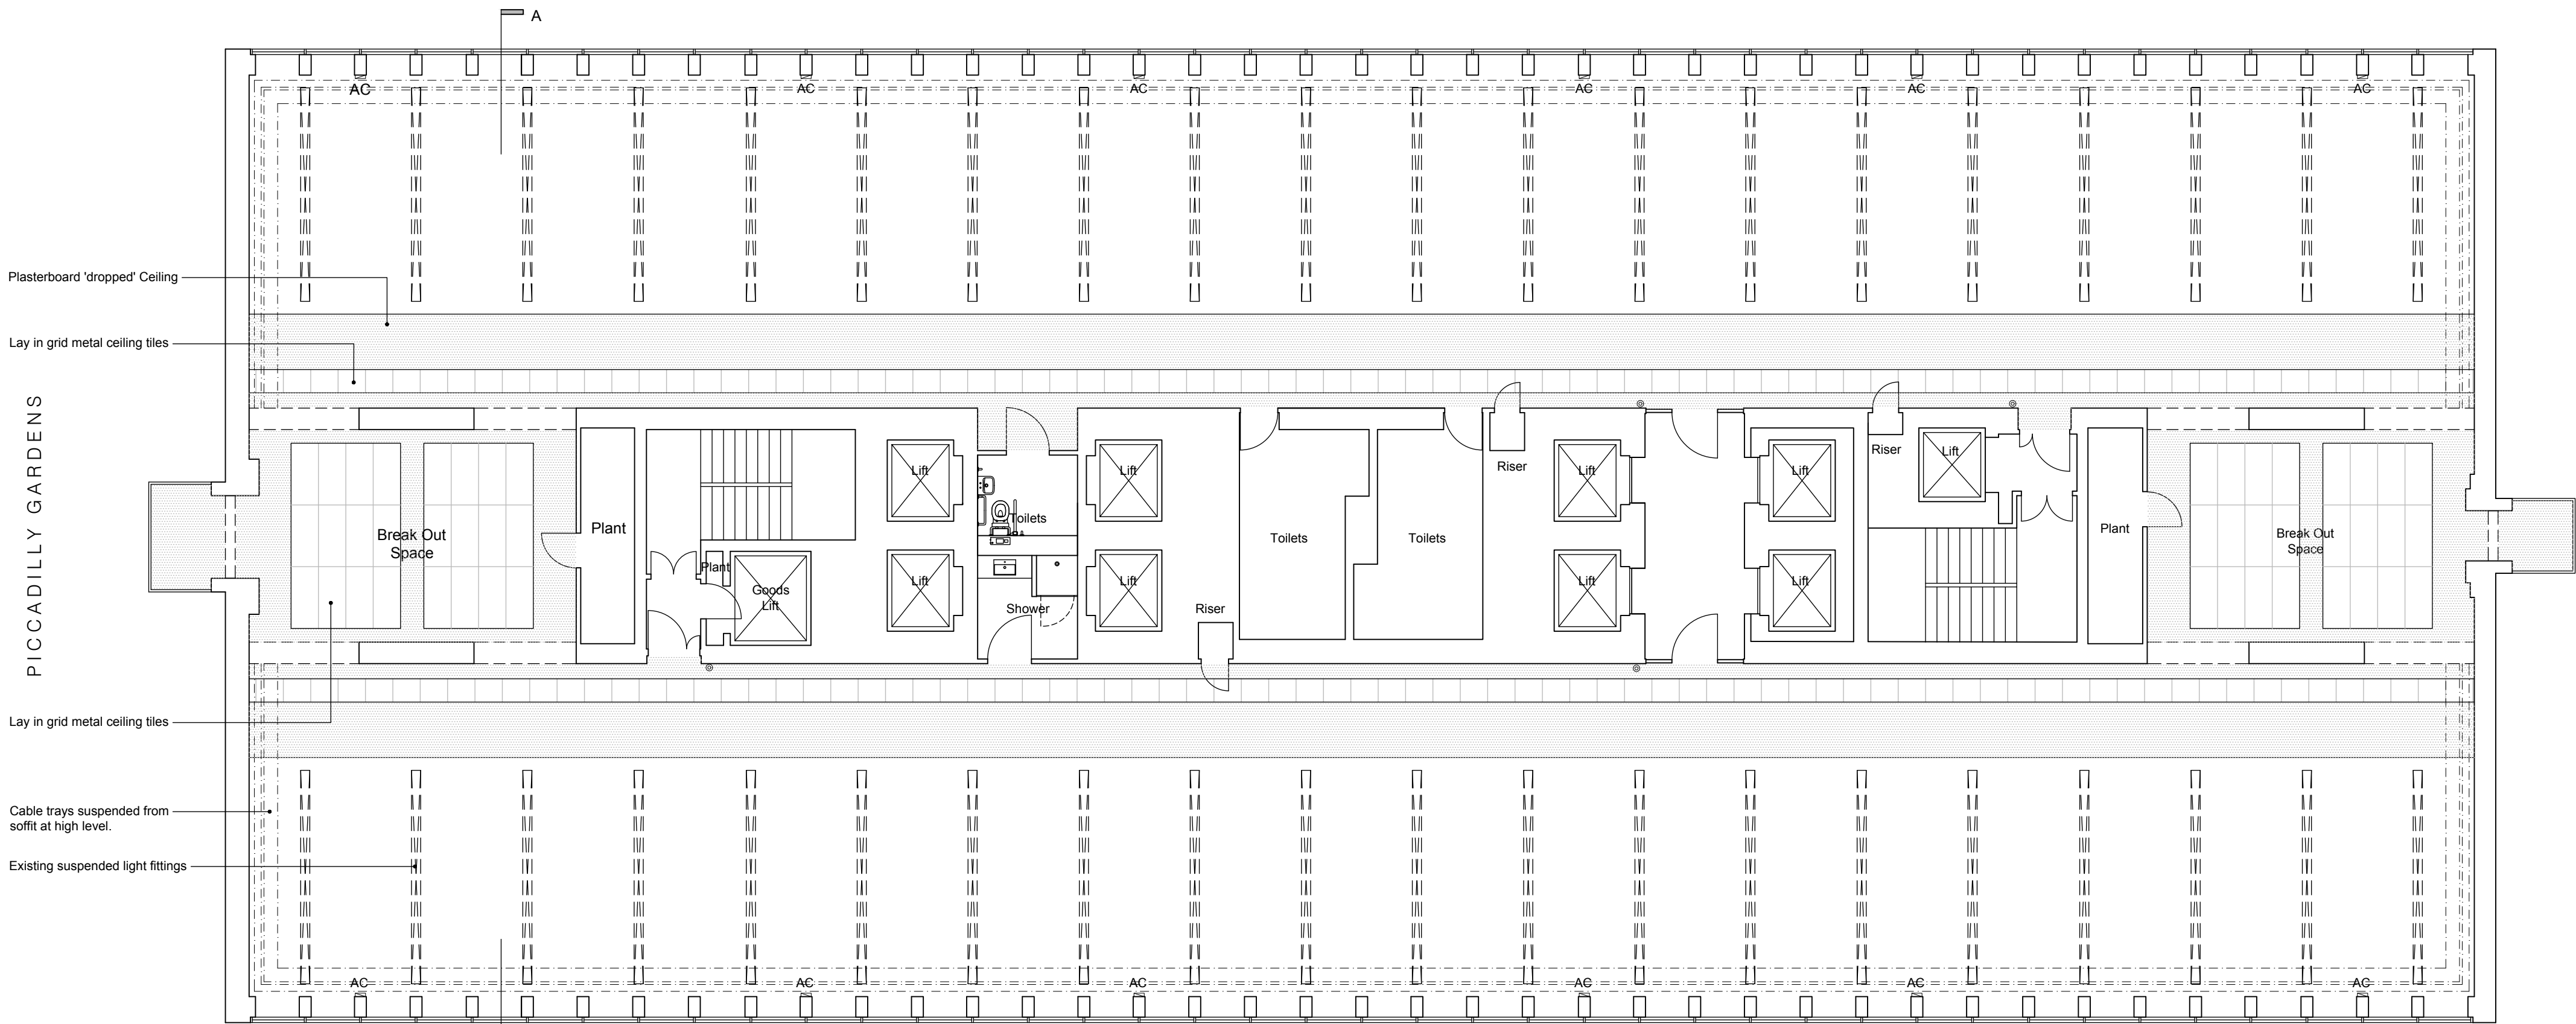

Existing Reflected Ceiling Plan

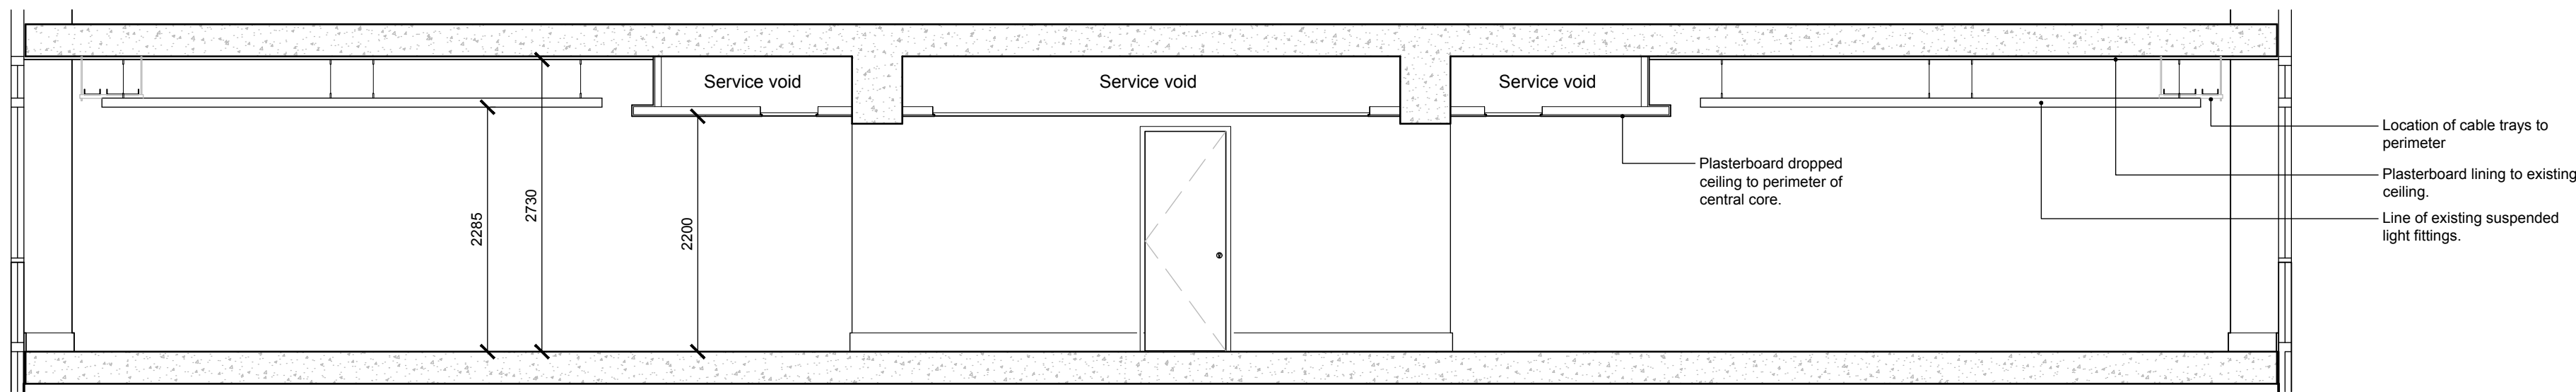

Section A - A
Scale 1:50

NOTES:
Copyright in all documents prepared by the architect and any works executed from these documents and drawings, shall unless otherwise agreed, remain the property of the architect and must not be reproduced by, lent or disclosed to, a third party without the written consent of Good and Tillotson.

DO NOT SCALE OFF THIS DRAWING.
All dimensions to be checked on site and any discrepancies to be referred to the architect before proceeding.

ALL LEVELS TO BE CHECKED ON SITE.
All discrepancies between information shown on the drawings and the information in the specification to be referred to the architect before proceeding.

All component sizes and references to be checked prior to the ordering of materials.

Positions and designation (i.e. combined, surface water or foul) of existing drain runs on site are to be checked / confirmed by the building contractor prior to commencement of any drainage works. Any existing drains, to which additional connections are to be made, are also to be checked as necessary to ensure they are suitable to accommodate additional capacity and the type of effluent being connected.

All relevant boundary positions are to be checked prior to proceeding.

Legend

- △ Existing Single 13a switched socket outlet
- △ Existing Single back box (assumed) with blanking plate
- △△ Denotes 1No. existing switched double socket located on every other column on external wall.
- △△ Denotes 1No. existing twin back box (assumed) located on every other column on external wall with blanking plate.
- △△ Denotes location of air conditioning / Heating controllers located on face of existing columns to external walls.

Note: Contractor and M & E designer to review existing service installations within existing perimeter bulkhead.

Rev	Revision	Int.	Date
-----	----------	------	------

Client:

University of Law

Project:

City Tower, Manchester - Additional Teaching Rooms

Location:

City Tower
8th Floor
2 New York St,
Manchester
M1 4HJ

Good & Tillotson Chartered Architects

2 The Studios,
318 Chorley Old Road,
Bolton,
BL1 4UJ

Tel: 01204 497700

Email : info@goodandtillotson.co.uk
Web: www.goodandtillotson.co.uk



Drawing Title:

Existing Floor Plan, Reflected Ceiling Plan & Section

G&T Job No:	Scale:	Drawn:	Checked:	Date:
-------------	--------	--------	----------	-------

2209 1:100 @ A1 MJG RPW 31.08.22

Drawing Purpose: Status: Revision:

Construction S4

BIM Project:	Origin:	Zone:	Level:	Type:	Role:	Dwg No:
--------------	---------	-------	--------	-------	-------	---------

2209-GTA-XX-08-DR-A-3001