


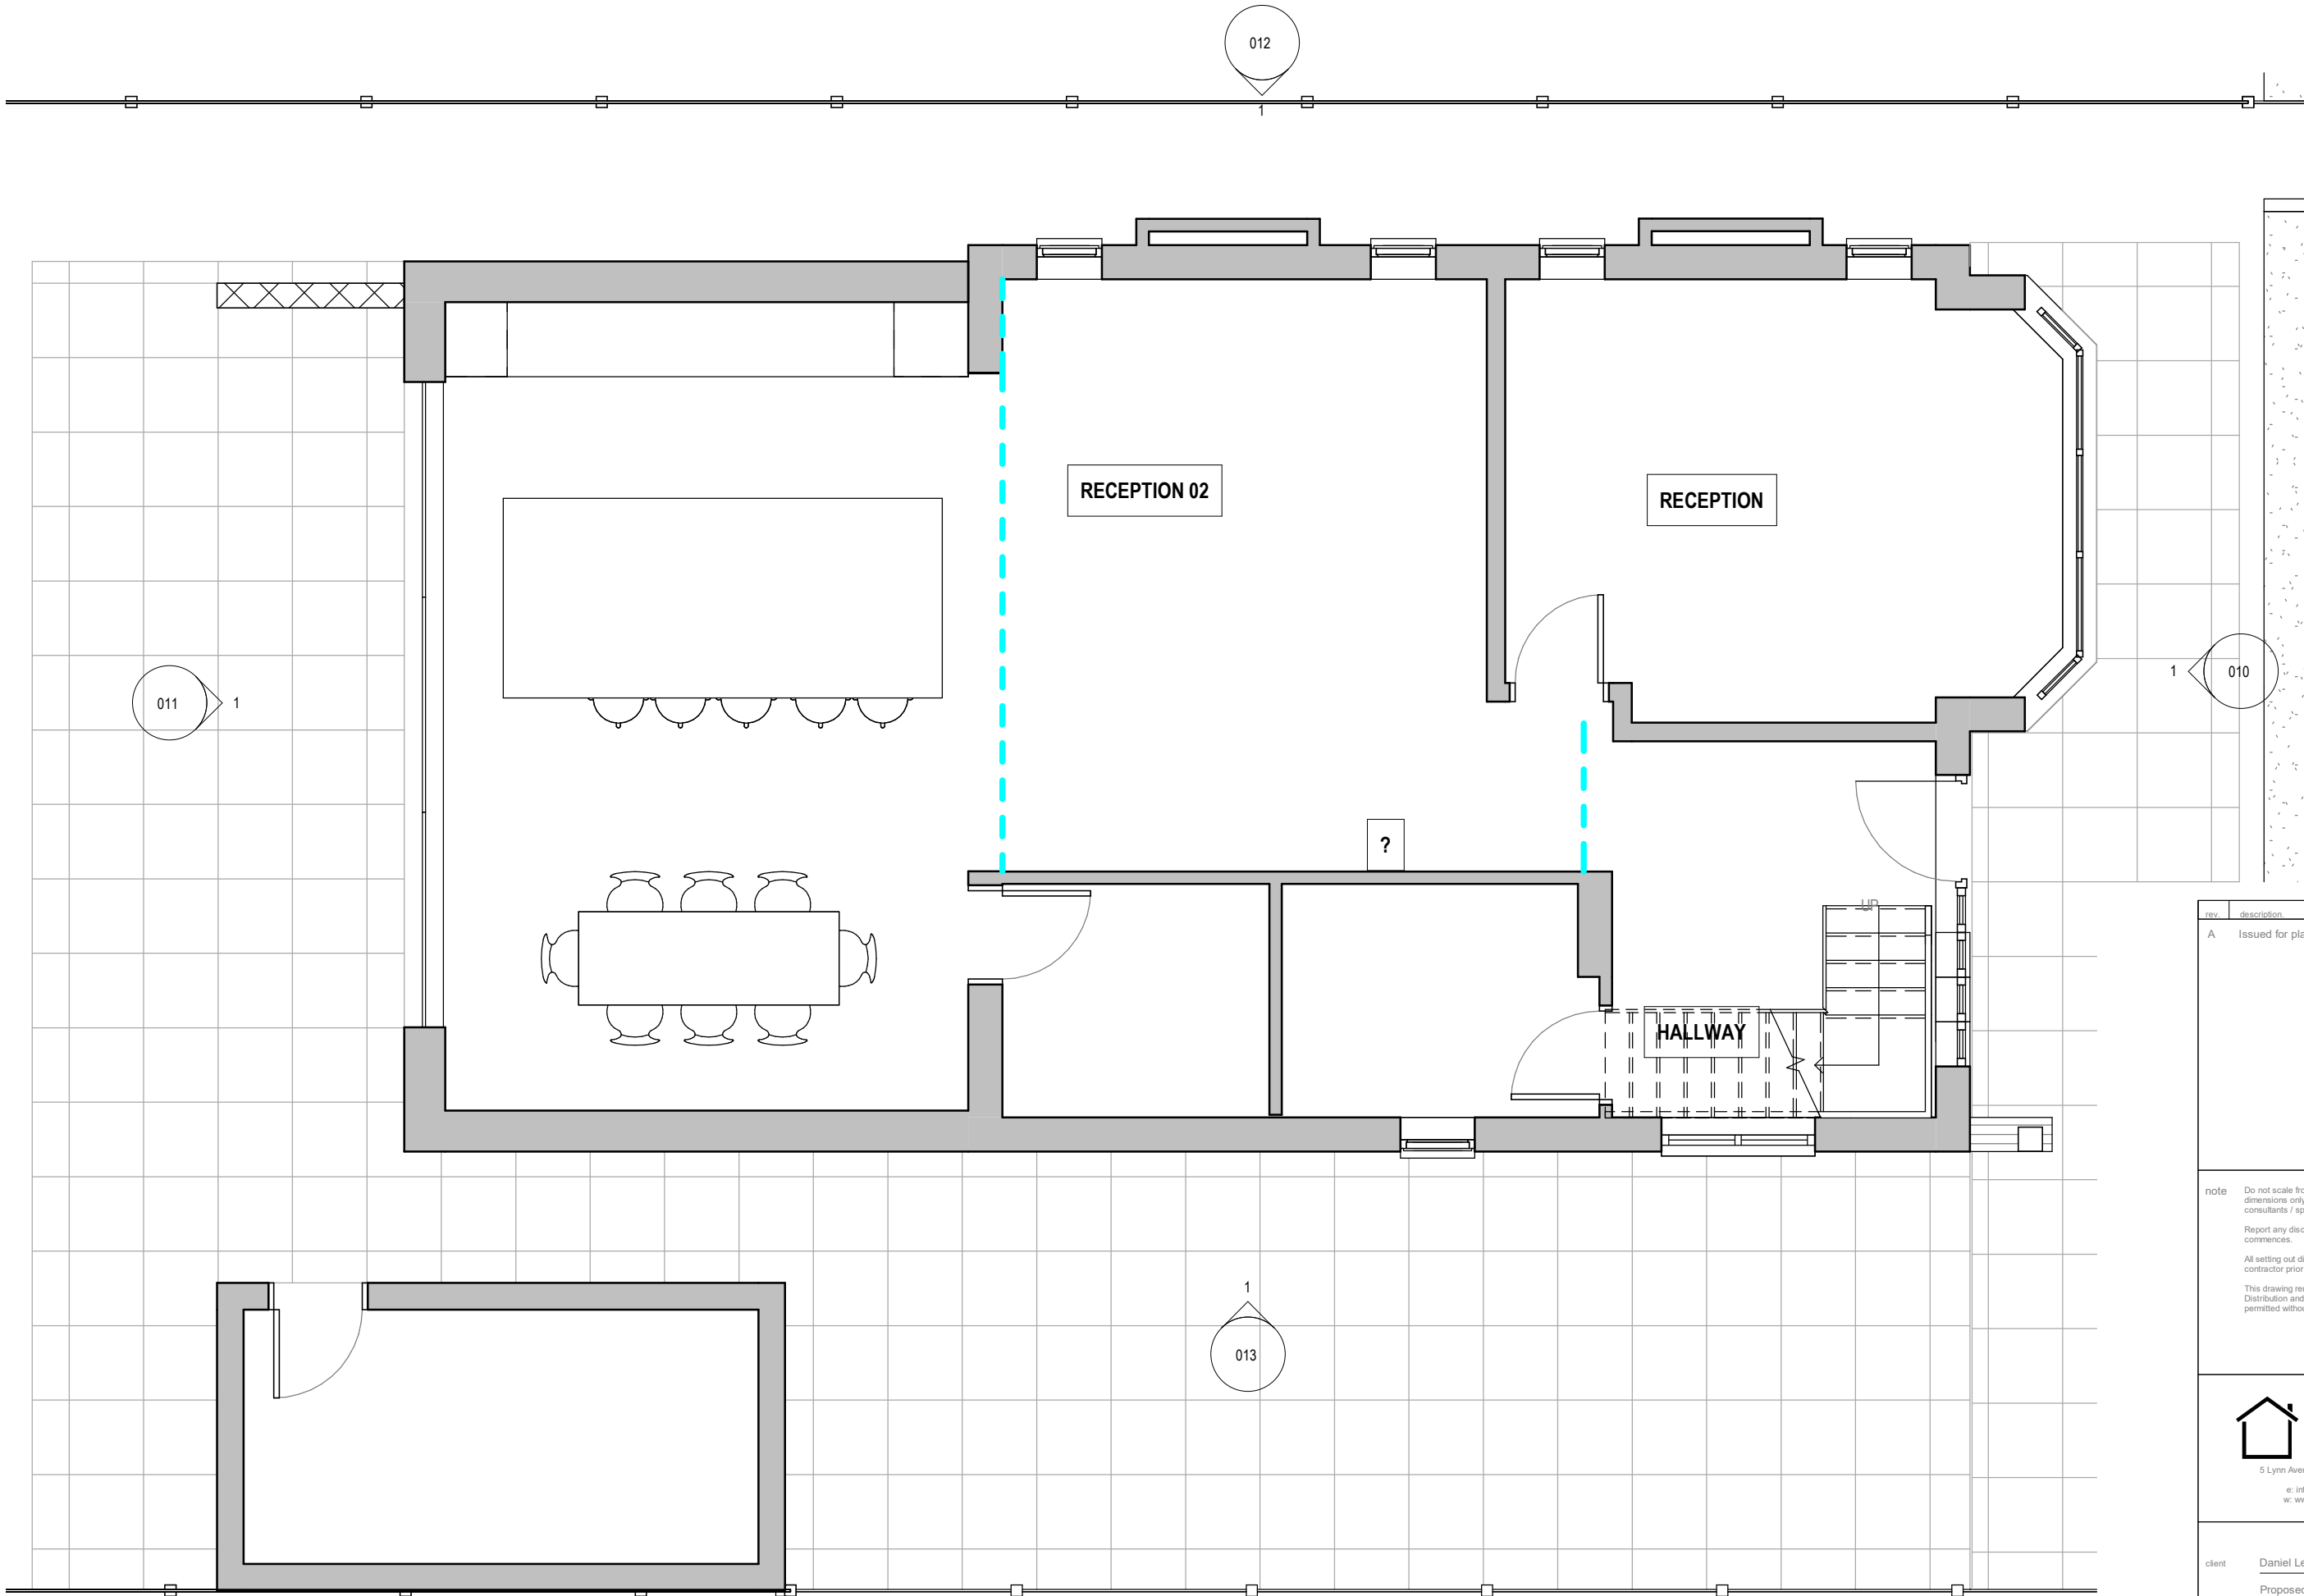

GROUND FLOOR PLAN



GRAPHIC SCALE: 1:50

rev.	description	date
A	Issued for planning	26.10.22

note

Do not scale from this drawing - use figured dimensions only. Read in conjunction with all other consultants / specialist drawings.


Report any discrepancies before affected work commences.

All setting out dimensions are to be checked on site by contractor prior to commencement of work.


This drawing remains copyright of Planning People. Distribution and duplication of the drawings is not permitted without consent of the author.



client	Daniel Lee
project	Proposed extension to 45 SANDHURST AVENUE
drawing title	Ground Floor Plan - Existing
job no.	Option 01
drawing no.	005
revision	A
scale	1 : 50
date	
status	PLANNING DOCUMENT

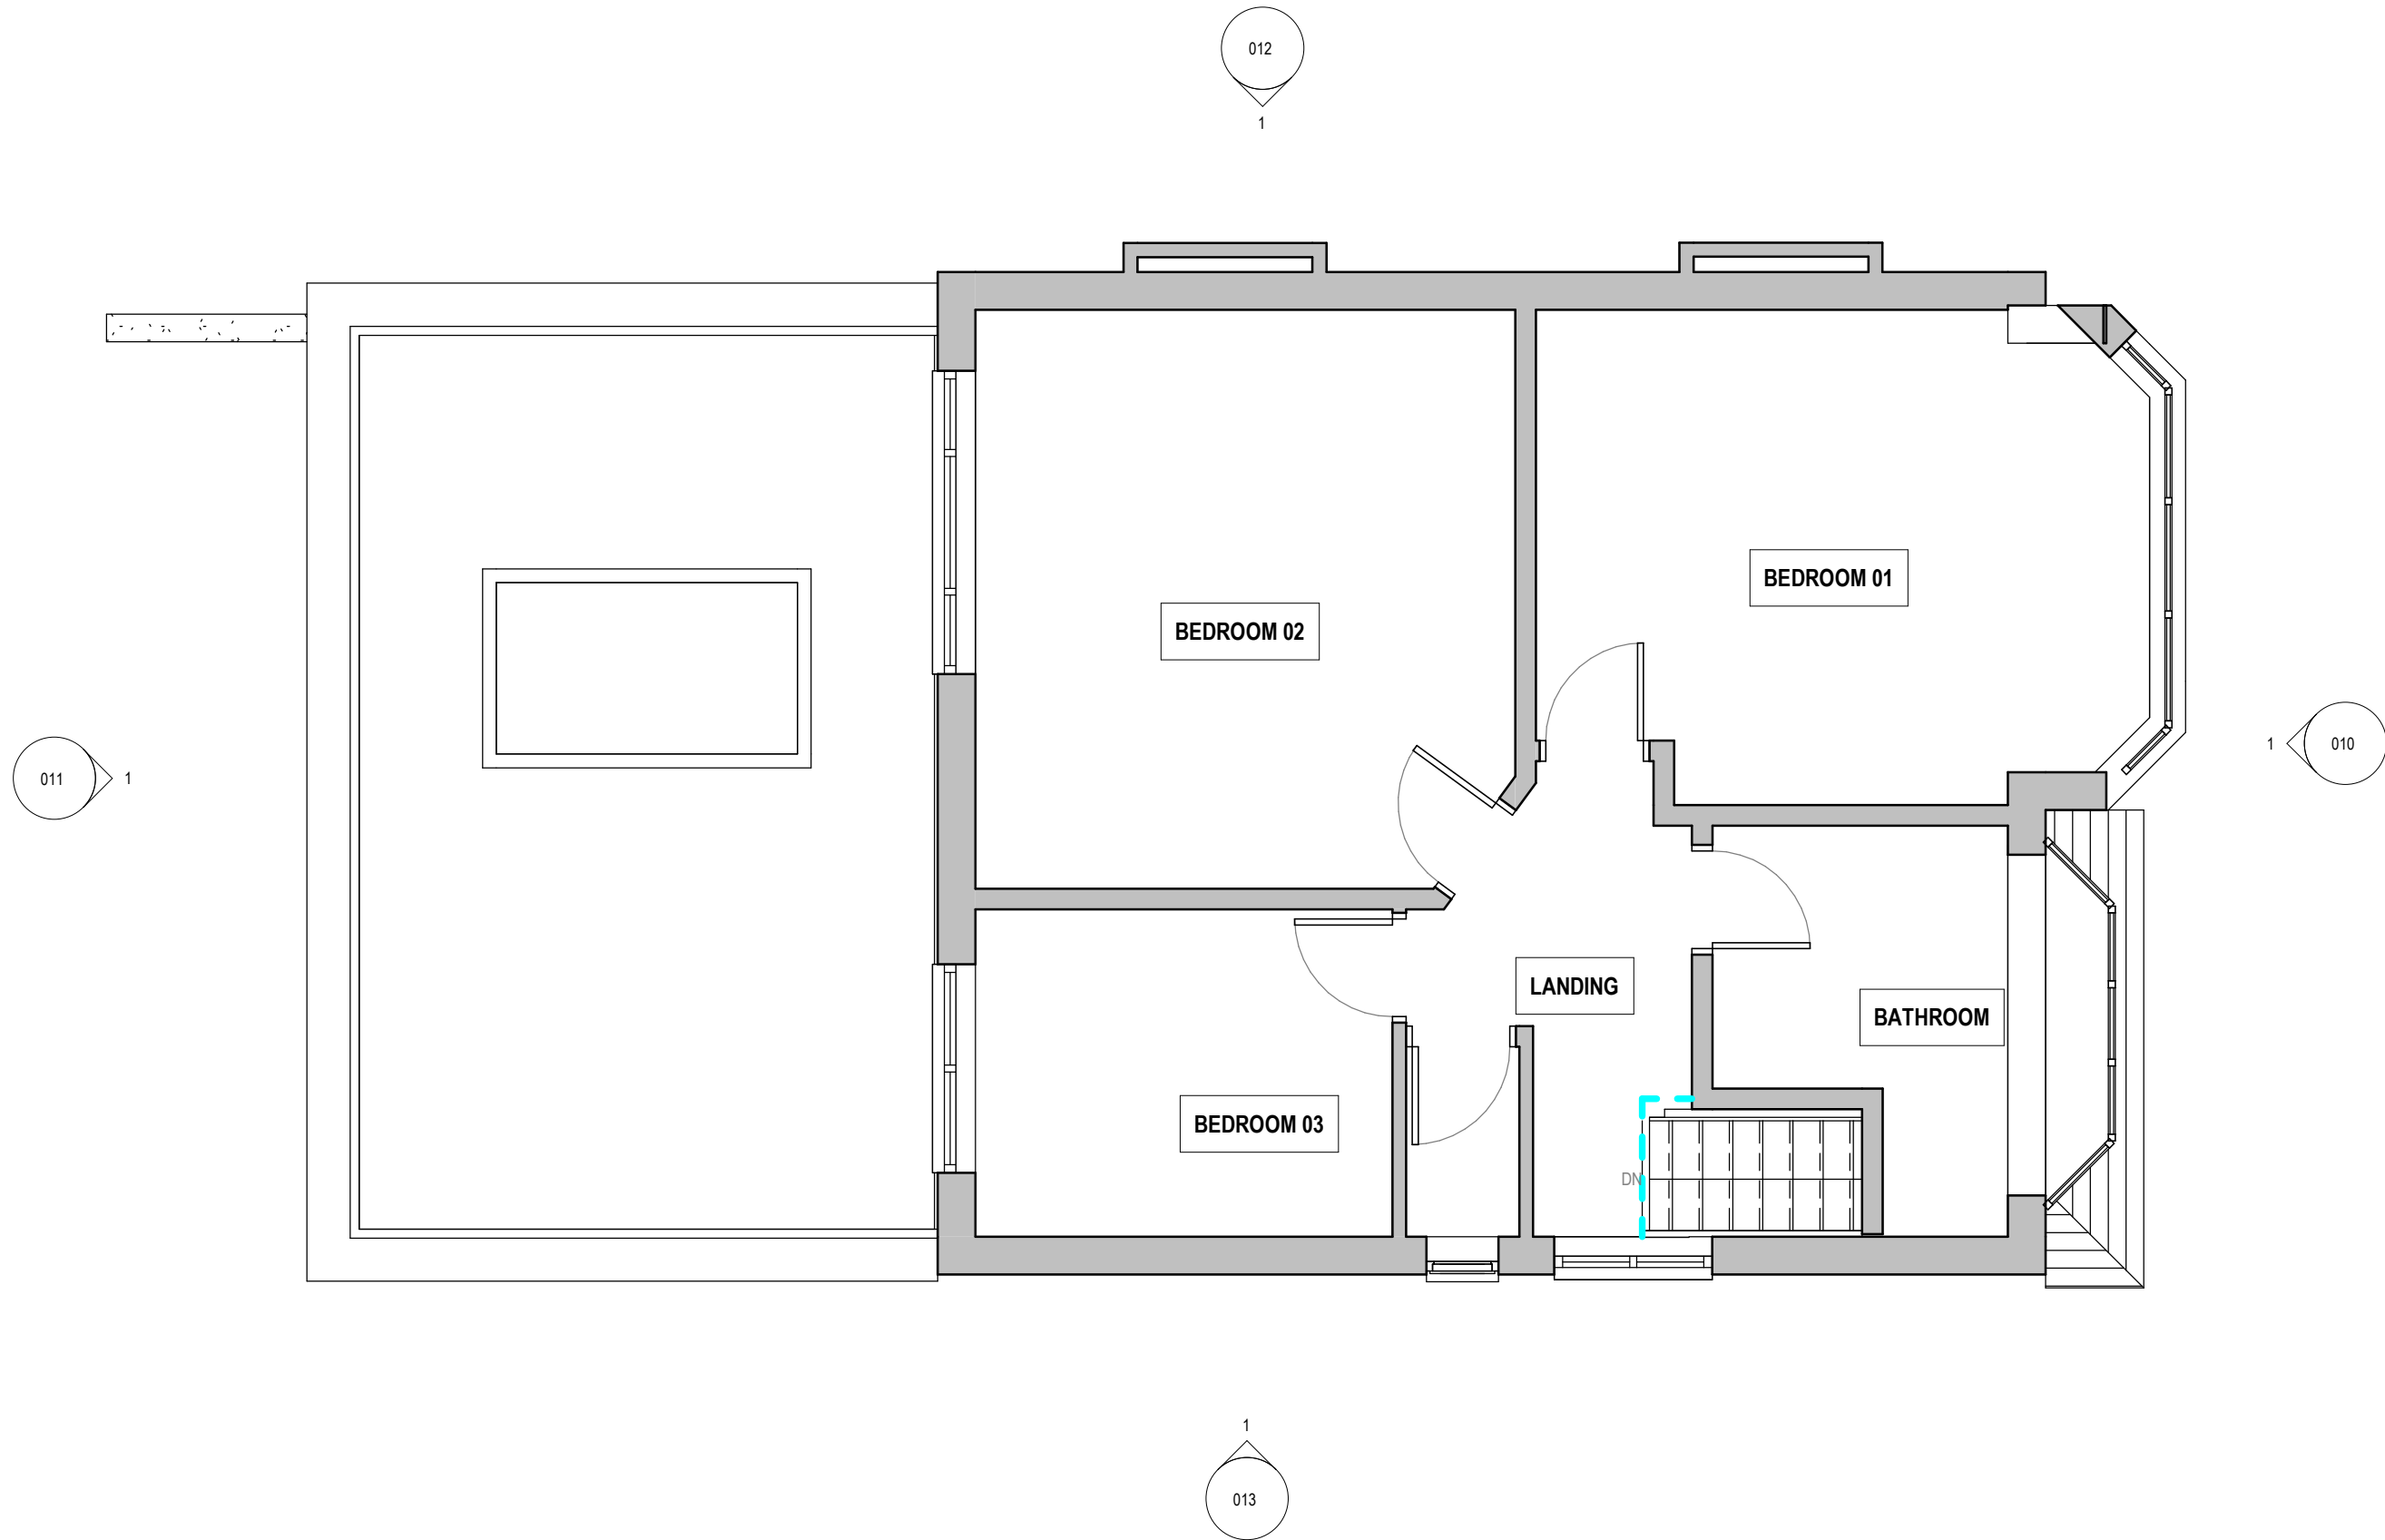

Level 1 Existing
1 : 50

 

rev.	description	date
A	Issued for client comment	10.01.21

note Do not scale from this drawing - use figured dimensions only. Read in conjunction with all other consultants / specialist drawings.

Report any discrepancies before affected work commences.

All setting out dimensions are to be checked on site by contractor prior to commencement of work.

This drawing remains copyright of Planning People. Distribution and duplication of the drawings is not permitted without consent of the author.



5 Lynn Avenue, Sale, Cheshire, M33 7BN
t: 07824332432
e: info@planningpeople.co.uk
w: www.planningpeople.co.uk

client	Daniel Lee
project	Proposed extension to 45 SANDHURST AVENUE
drawing title	First Floor plan - as existing
job no.	Option 01
drawing no.	006
revision	A
scale	1 : 50
date	
status	PLANNING DOCUMENT



FRONT ELEVATION



rev.	description	date
A	Issued for planning	26.10.22
note Do not scale from this drawing - use figured dimensions only. Read in conjunction with all other consultants / specialist drawings. Report any discrepancies before affected work commences. All setting out dimensions are to be checked on site by contractor prior to commencement of work. This drawing remains copyright of Planning People. Distribution and duplication of the drawings is not permitted without consent of the author.		
 5 Lynn Avenue, Sale, Cheshire, M33 7BN t: 07824332432 e: info@planningpeople.co.uk w: www.planningpeople.co.uk		
client	Daniel Lee	
project	Proposed extension to 45 SANDHURST AVENUE	
drawing title	front elevation - as existing	
job no.	Option 01	
drawing no.	010	revision A
scale	1 : 50	date
status	PLANNING DOCUMENT	




REAR ELEVATION



rev.	description	date
A	Issued for planning	26.10.22
note Do not scale from this drawing - use figured dimensions only. Read in conjunction with all other consultants / specialist drawings. Report any discrepancies before affected work commences. All setting out dimensions are to be checked on site by contractor prior to commencement of work. This drawing remains copyright of Planning People. Distribution and duplication of the drawings is not permitted without consent of the author.		
5 Lynn Avenue, Sale, Cheshire, M33 7BN t: 07824332432 e: info@planningpeople.co.uk w: www.planningpeople.co.uk		
client	Daniel Lee	
project	Proposed extension to 45 SANDHURST AVENUE	
drawing title	Rear Elevation - as existing	
job no.	Option 01	
drawing no.	011	revision A
scale	1 : 50	date
status	PLANNING DOCUMENT	



GABLE ELEVATION 02

 

rev.	description	date
A	Issued for planning	26.10.22


note	Do not scale from this drawing - use figured dimensions only. Read in conjunction with all other consultants / specialist drawings. Report any discrepancies before affected work commences. All setting out dimensions are to be checked on site by contractor prior to commencement of work. This drawing remains copyright of Planning People. Distribution and duplication of the drawings is not permitted without consent of the author.
------	--

client	Daniel Lee
project	Proposed extension to 45 SANDHURST AVENUE
drawing title	Gable elevation 01 - as existing
job no.	Option 01
drawing no.	012
scale	1 : 50
status	PLANNING DOCUMENT

revision	A
date	



GABLE ELEVATION 01

 

rev.	description	date
A	Issued for client comment	10.01.21

note

Do not scale from this drawing - use figured dimensions only. Read in conjunction with all other consultants / specialist drawings.

Report any discrepancies before affected work commences.

All setting out dimensions are to be checked on site by contractor prior to commencement of work.

This drawing remains copyright of Planning People. Distribution and duplication of the drawings is not permitted without consent of the author.

 **planning people**
5 Lynn Avenue, Sale, Cheshire, M33 7BN
t: 07824332432
e: info@planningpeople.co.uk
w: www.planningpeople.co.uk

client	Daniel Lee
project	Proposed extension to 45 SANDHURST AVENUE
drawing title	Gable elevation 02 - as existing
job no.	Option 01
drawing no.	013
revision	A
scale	1 : 50
date	
status	PLANNING DOCUMENT