




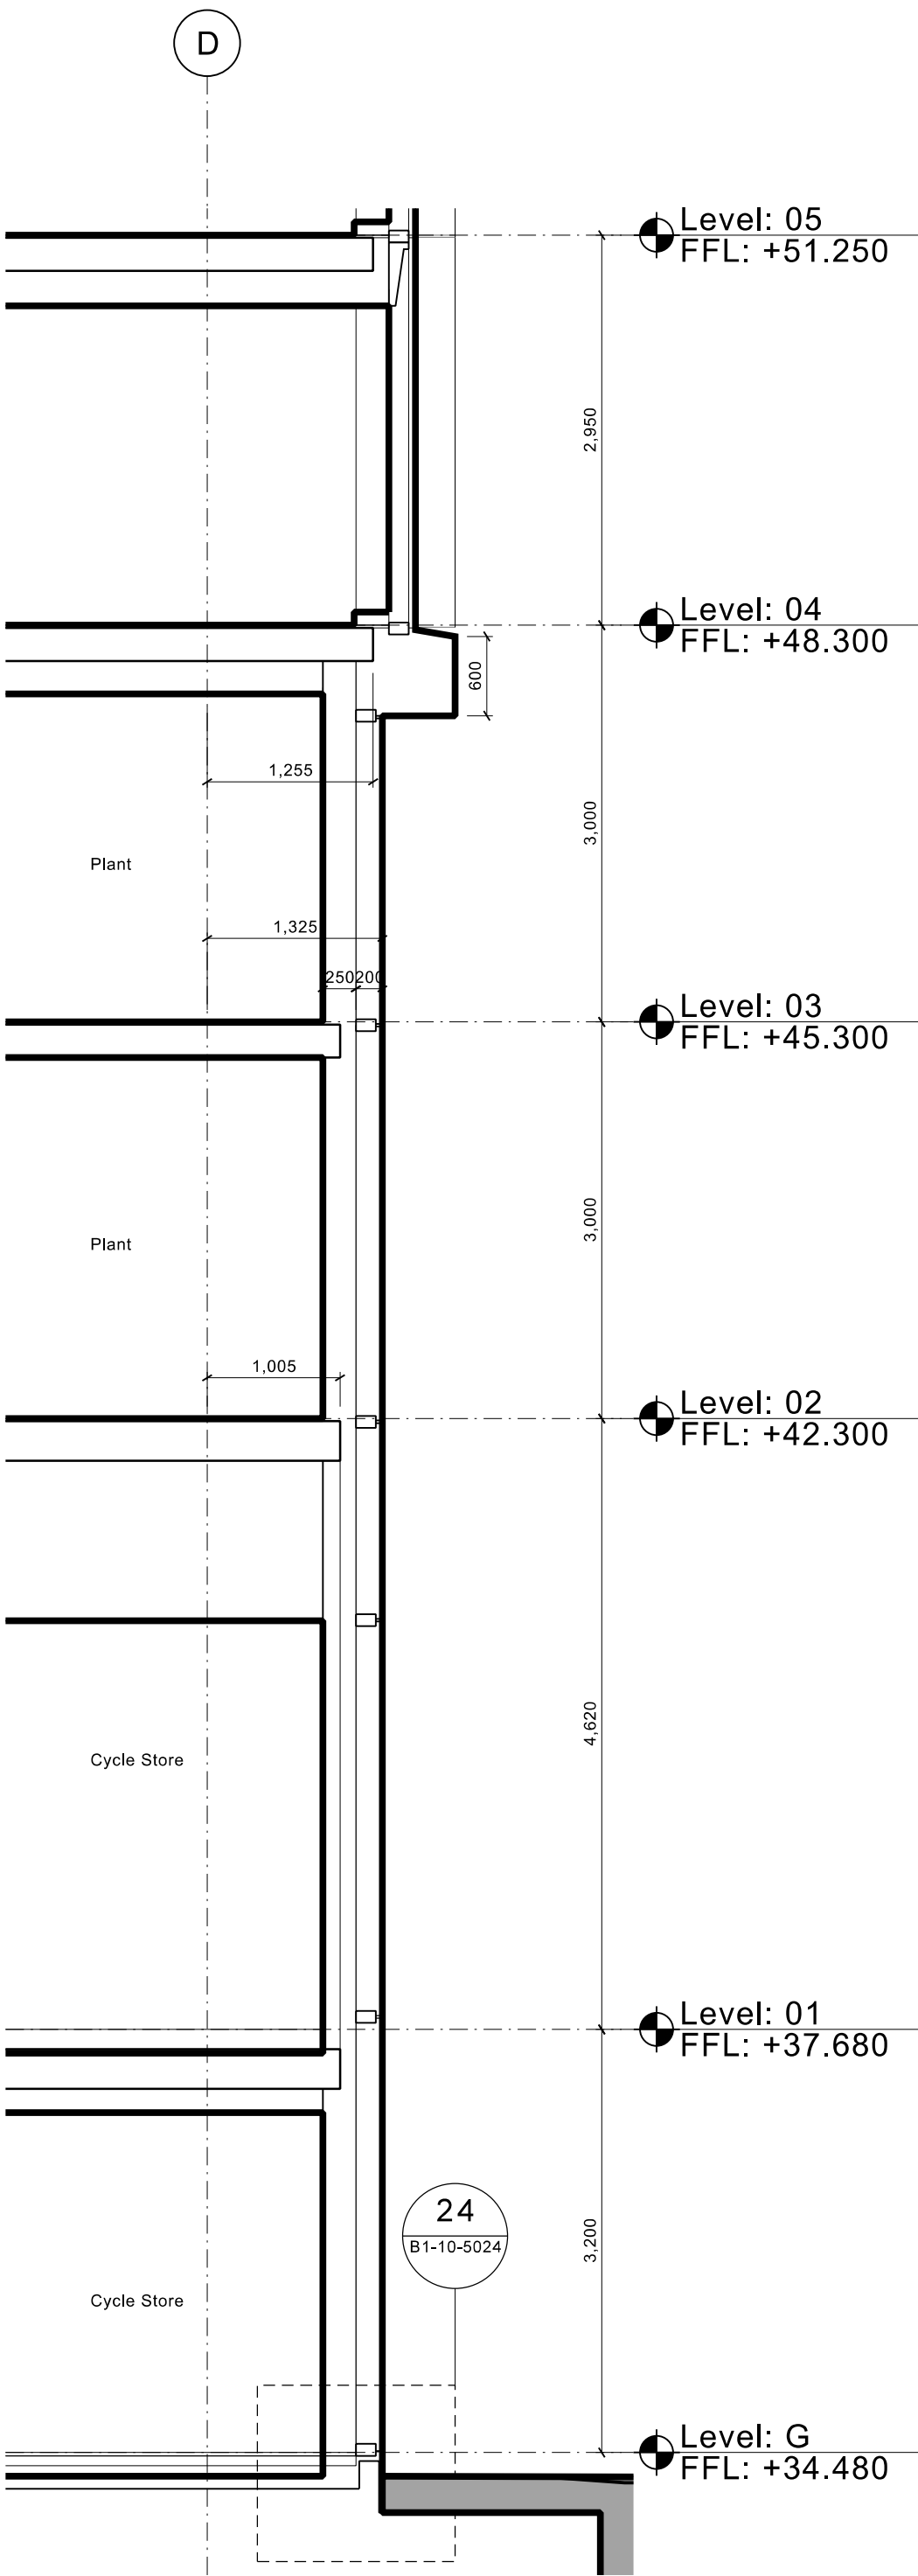


01 Section through solid southern plant screen

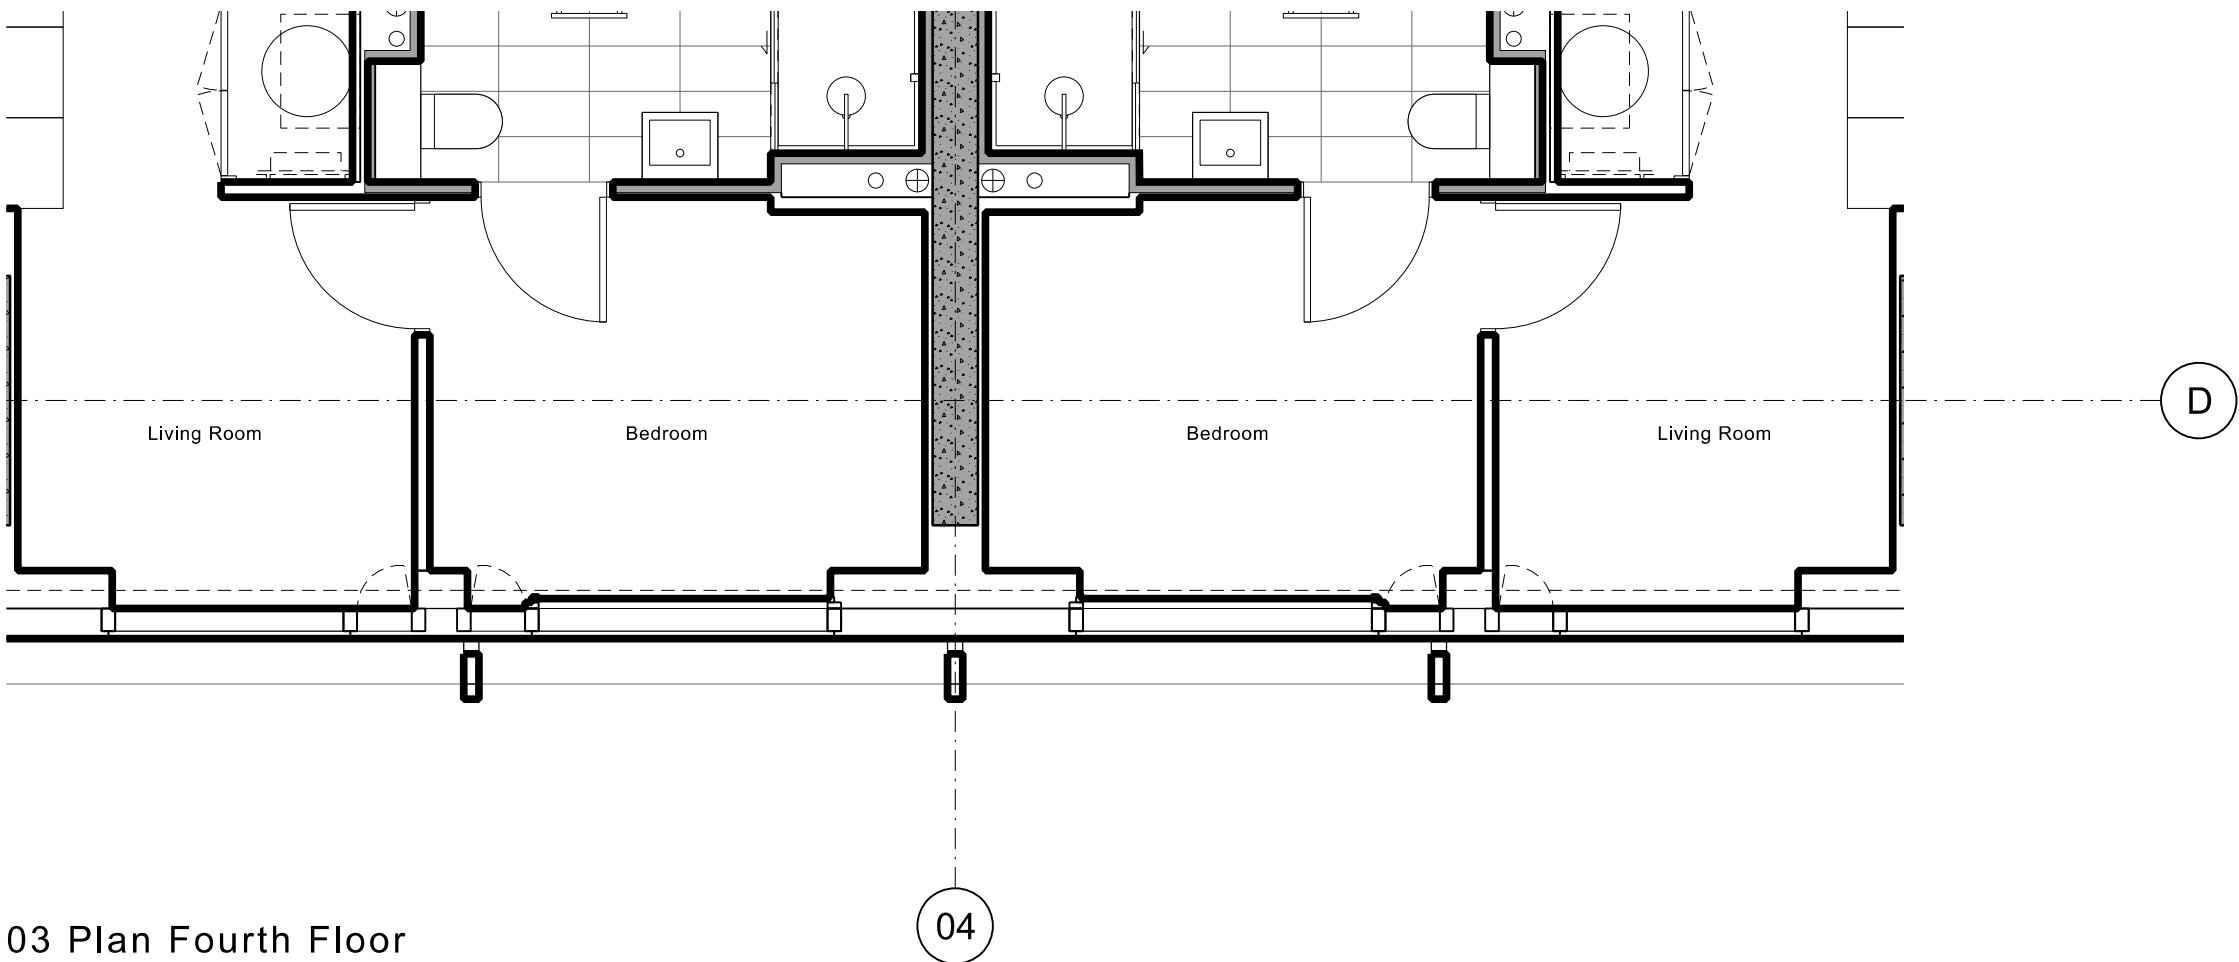

03 Plan Fourth Floor

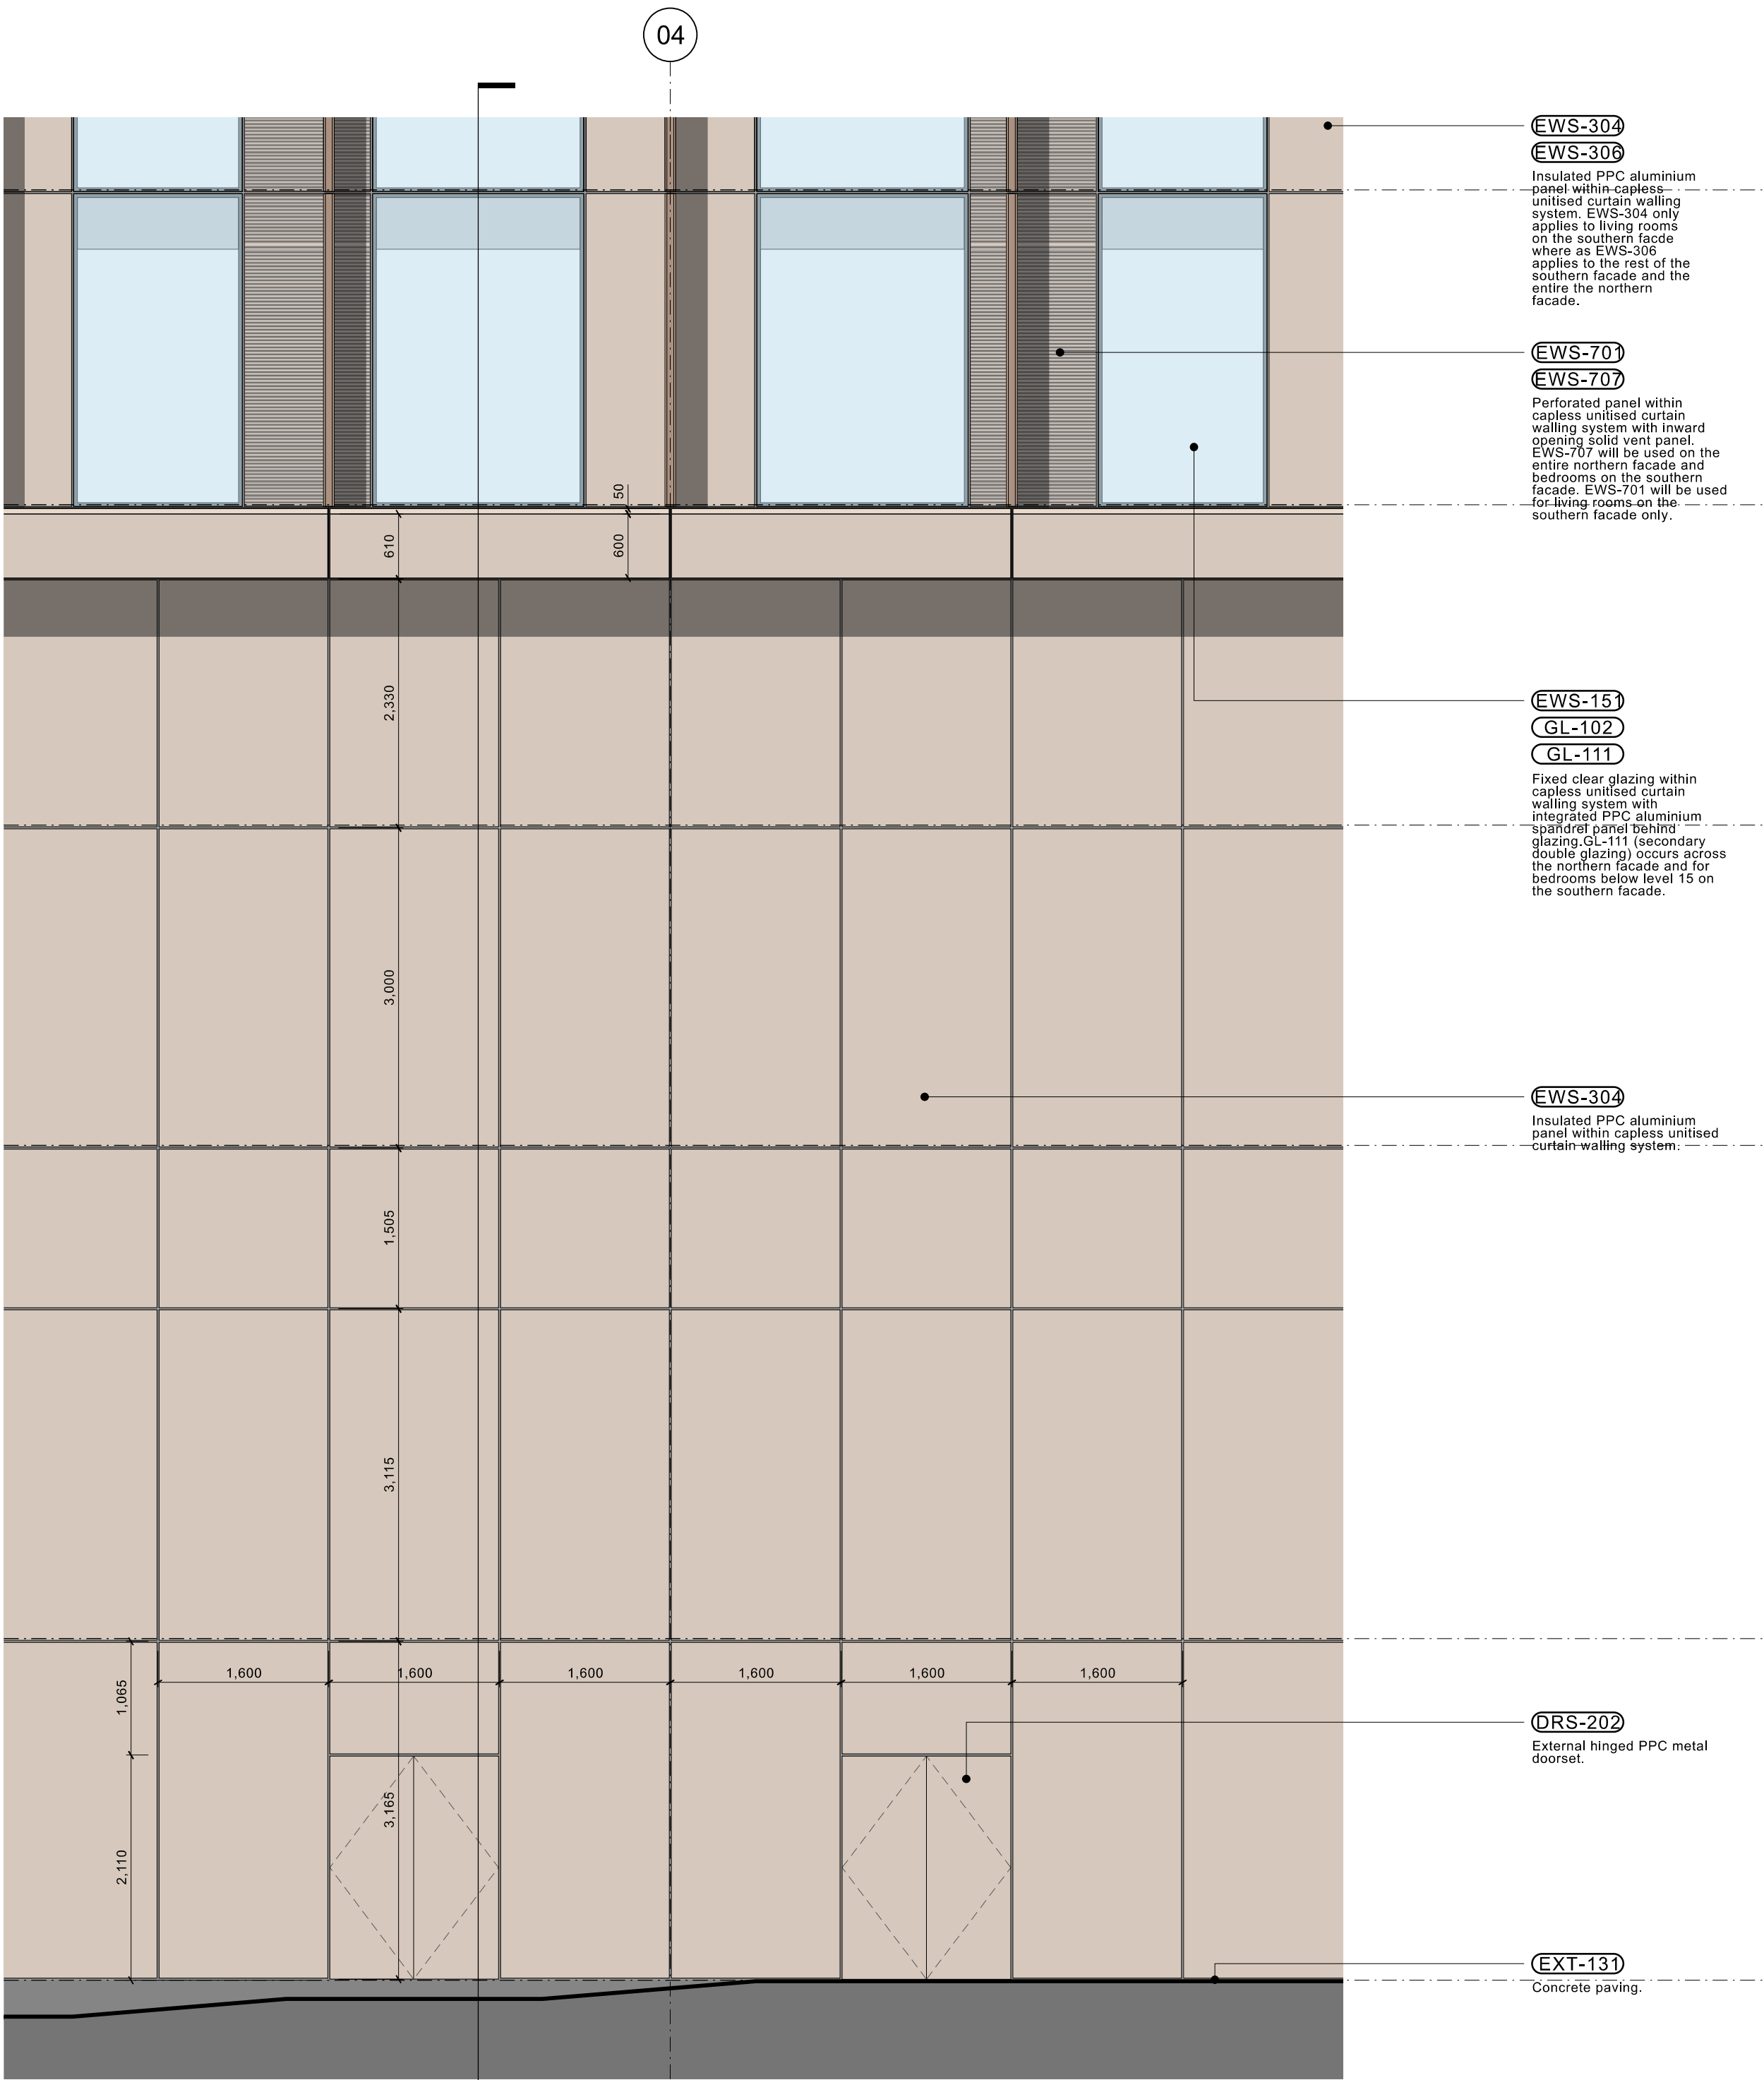

02 Elevation

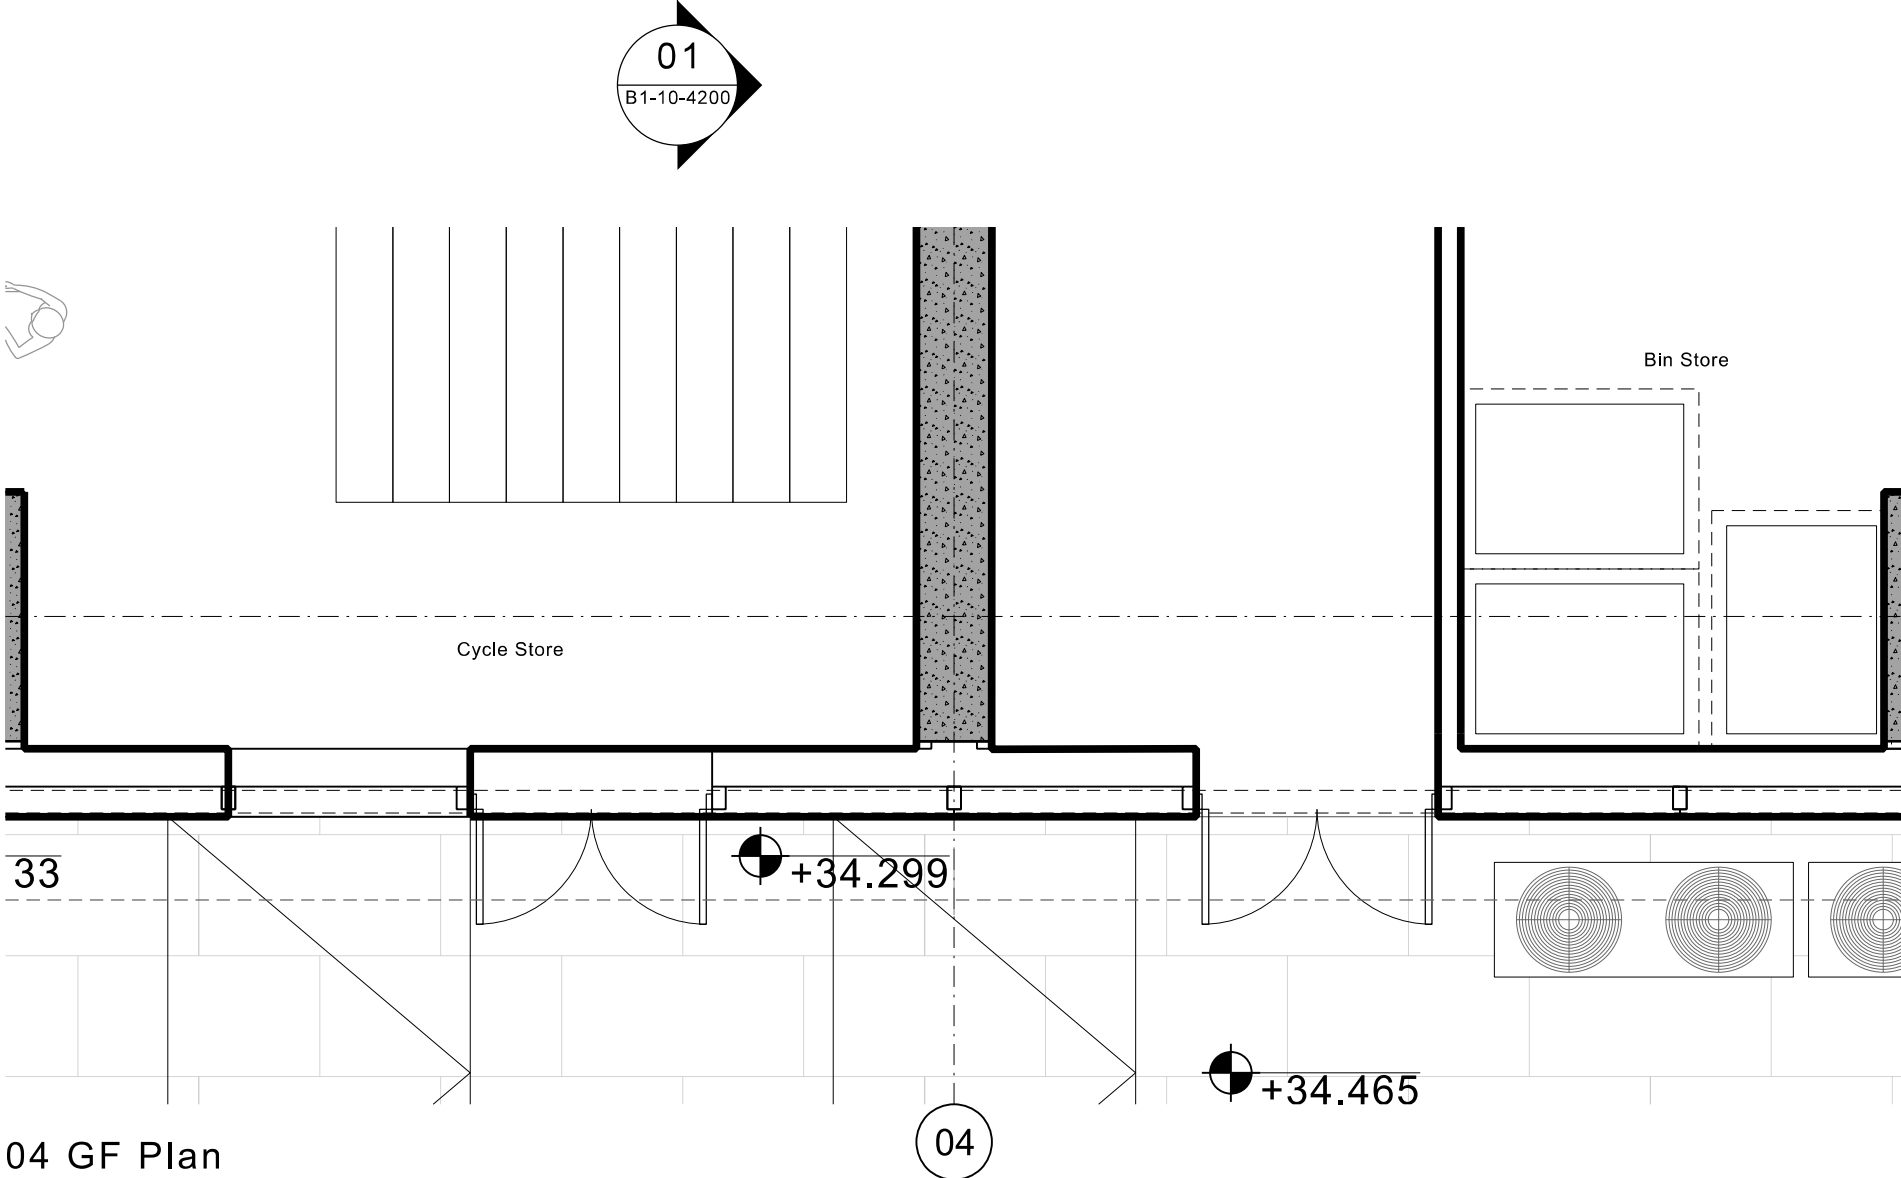


04 GF Plan

Copyright of this drawing is vested in Jon Matthews Architects and must not be copied or reproduced without written consent. Signed dimensions only are to be taken from this drawing. Do not copy from this drawing.  
All dimensions must be taken from the drawings and are responsible for taking and checking all dimensions relate to their work. Jon Matthews Architects are to be advised of any variation between drawings and site conditions.  
Dimensions given in parentheses are to be used only as a guide and are not to be used for measurement. All dimensions and levels should be read only from those values stated first, on the drawing.

CONSTRUCTION: It is considered that the proposed works are within the scope of a competent contractor and as such no special methods have been identified, other to relevant key structural Designers Data Assessment.

Key Plans:

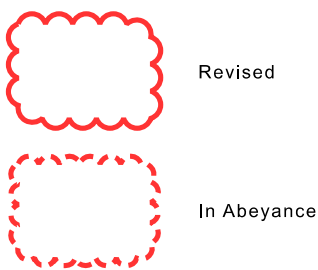

|      |          |                                                              |
|------|----------|--------------------------------------------------------------|
| F    | 08.07.22 | Issued for planning                                          |
| E    | 22.04.22 | Updated Levels                                               |
| D    | 15.02.22 | Updated with new floor to floor values/acoustic requirements |
| Rev. | Date:    | Details:                                                     |

Jon Matthews Architects  
Unit 2, 10 Albert Square, Manchester, M2 6LW

Project:  
10-12  
Whitworth Street West  
Title:  
Bay Study 09 South Elevation

Scale: 1:50 @ A3  
Origin Date: 11.02.16  
Drawn: DM  
Checked: MH

Status:  
Information

Project: 05247  
Drawing No: \_B1-10-4209  
Rev: F