


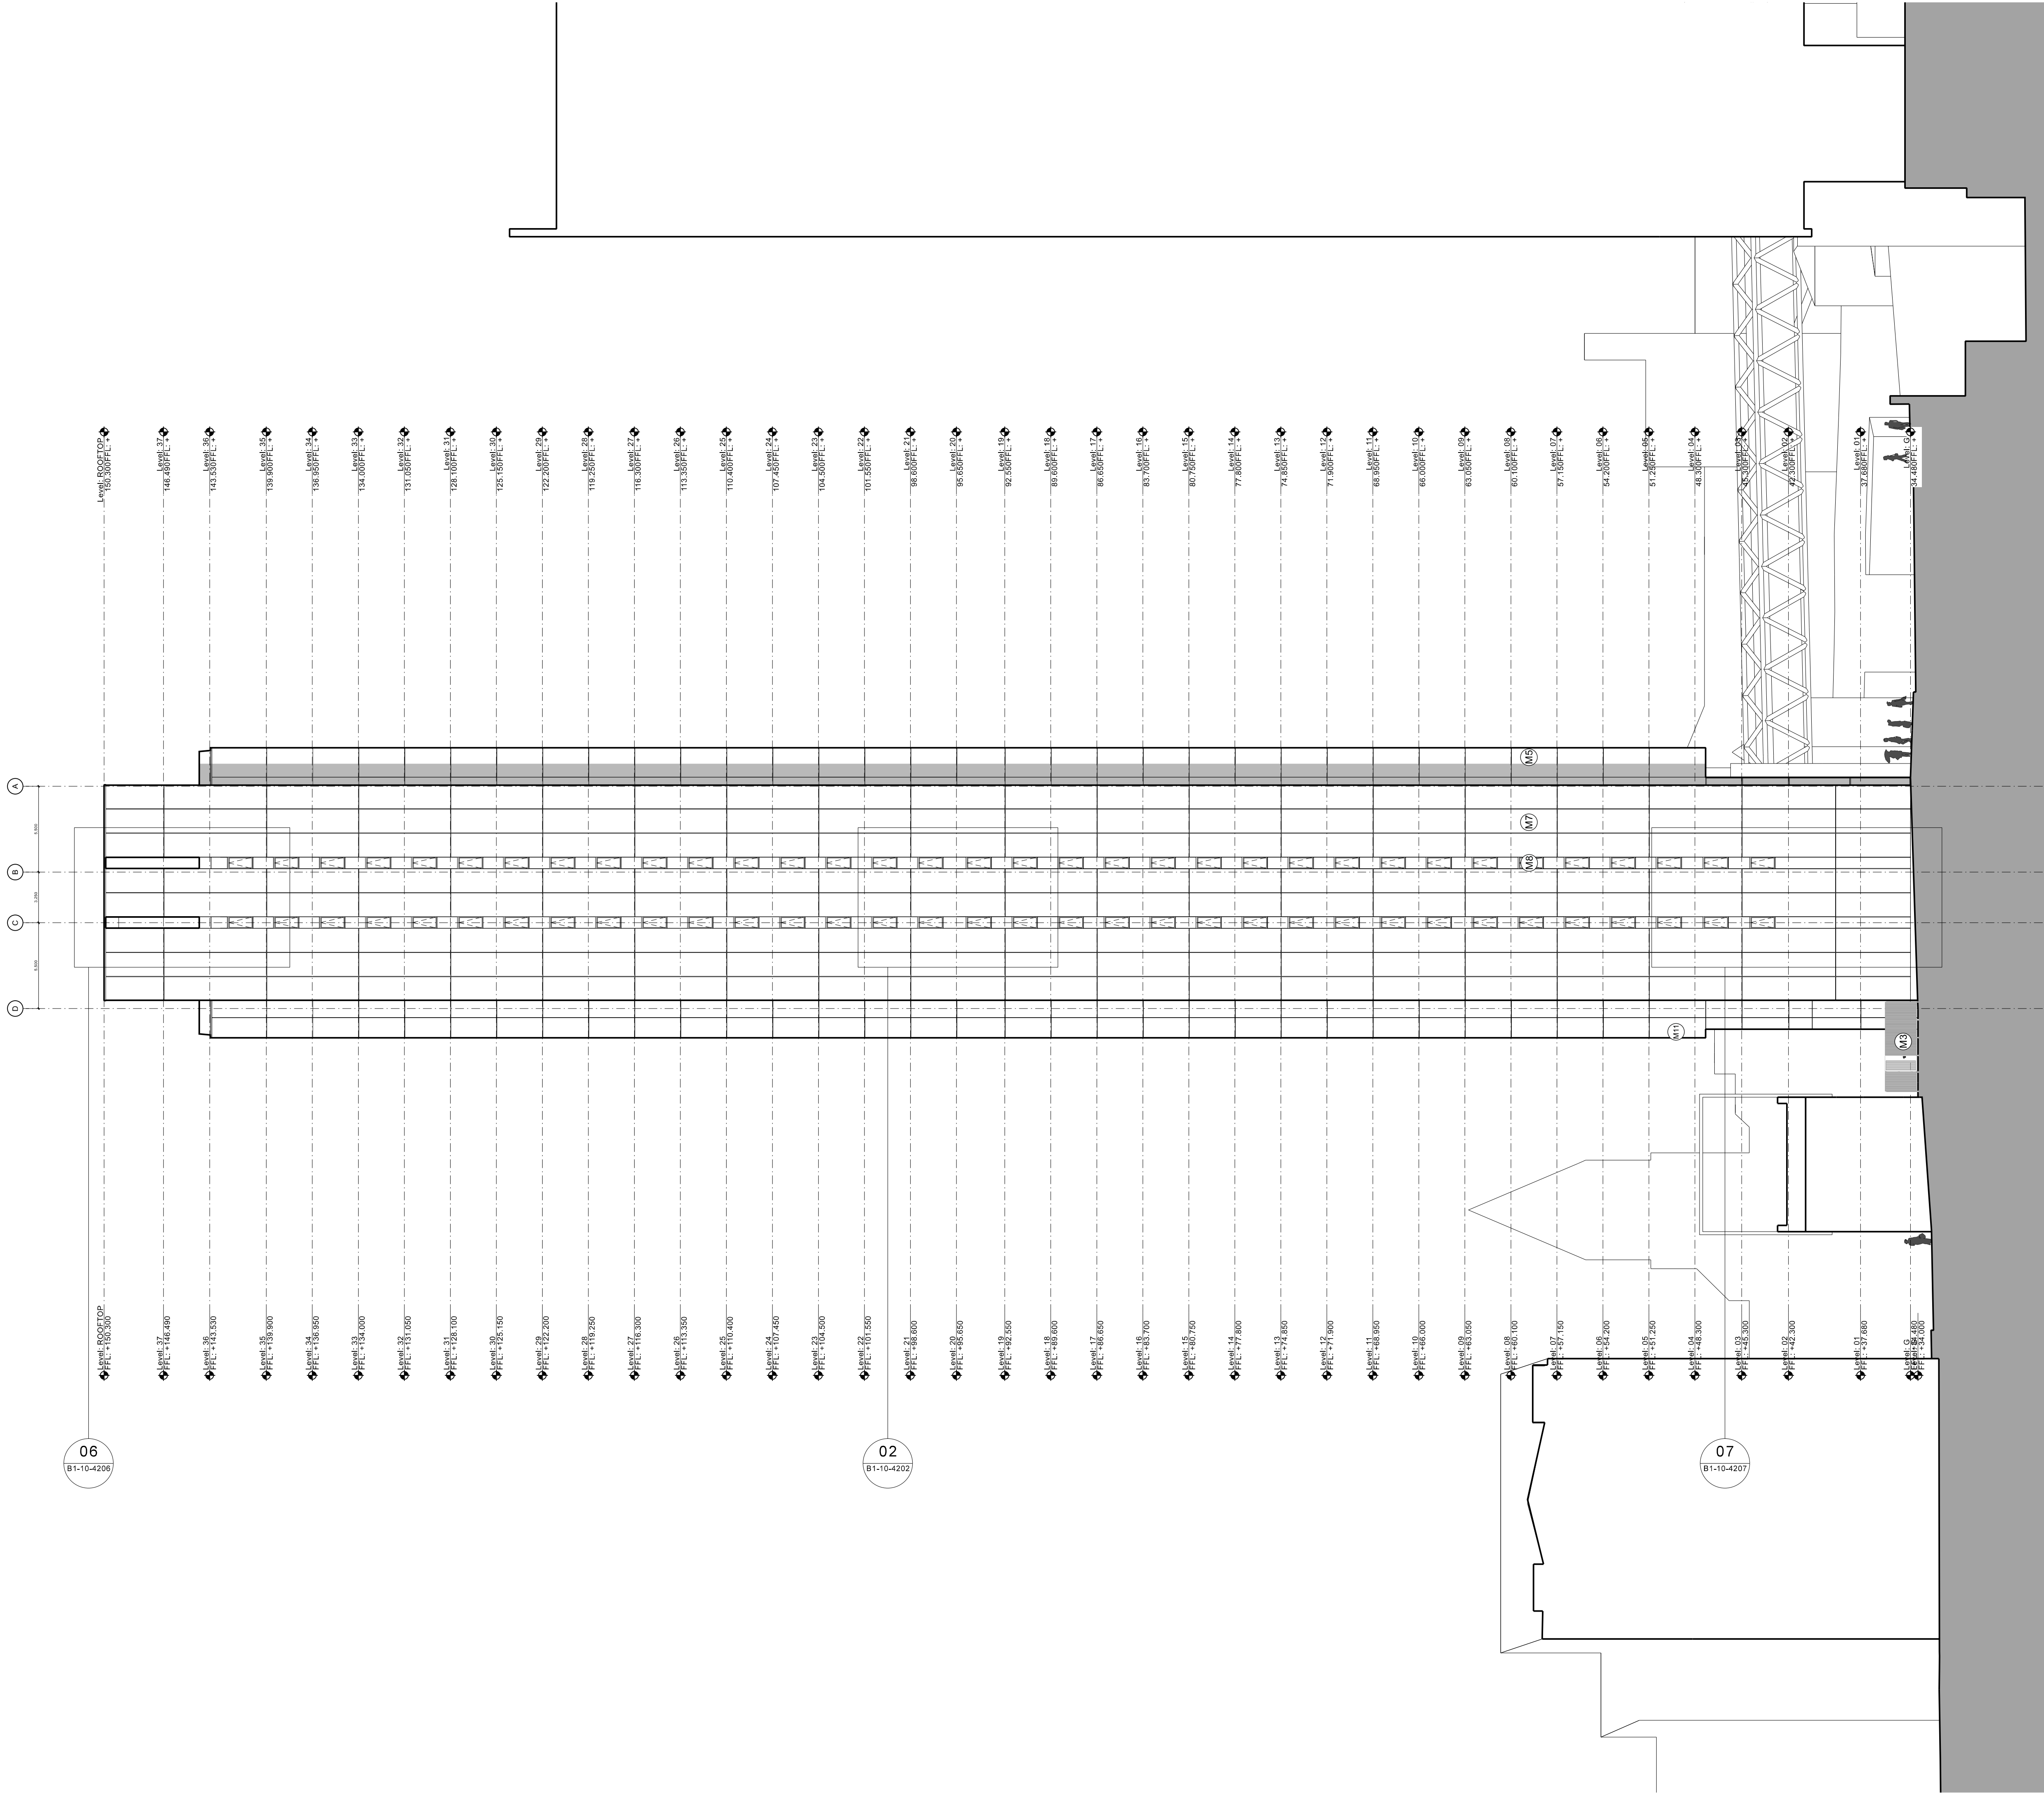

Copyright of this drawing is vested in Jon Matthews Architects and must not be copied or reproduced without written consent. Signed dimensions only are to be taken from this drawing. Do not copy from this drawing.

All dimensions must take the rise and are responsible for taking and checking all dimensions relate to their work. Jon Matthews Architects are to be advised of any variation between drawings and site conditions.

Revisions under heading 'Revisions' must only be used and must be the responsibility of the designer. All alterations and notes should be read only from these notes (insert text) on this drawing.

CONSTRUCTION - It is considered that the proposed works are within the scope of a competent contractor and as such no special methods have been identified other than relevant Key Schedule Designers Data Assessment.

Key Plan:
Back Painted Glass between 2 strips of opening lights

MATERIAL KEY

- M3 Solid, bronze coloured metallic PPC aluminium fence and gate. Height to be with GMP.
- M4 Flush fixed, capless, floor to floor, clear, fixed, glazed windows with PPC aluminium frame in a unitised system and metal panel behind the glazing to mask floor construction.
- M5 Flush fixed, solid, bronze coloured metallic PPC aluminium insulated cladding panel in a unitised system.
- M6 Flush fixed, perforated or louvred (to achieve a 40% clear area), bronze coloured metallic PPC aluminium cladding panel with an operable vent behind in a unitised system.
- M7 Mid-dark grey, mechanically brick slip system with shadow gap detail.
- M8 Flush fixed, capless, operable windows PPC aluminium frame in a unitised system.
- M9 Flush fixed, silicon sealed, clear glazed curtain walling and entrance doors with PPC aluminium frame and manifestation. Metal panel behind the glazing to mask floor construction.
- M10 In situ concrete columns.
- M11 Flush fixed, solid, bronze coloured metallic PPC aluminium insulated cladding panel system.
- M15 Bronze coloured metallic PPC metal box section.
- M16 Back painted, flush fixed, capless, floor to floor, fixed, glazed windows with PPC aluminium frame in a unitised system.
- M17 Flush fixed, perforated or louvred (to achieve a 40% clear area), bronze coloured metallic PPC aluminium cladding panel in a unitised system.
- M19 Glass Balustrade with brushed stainless steel handrail.
- M20 PPC louvred metal doors, colour to match item M7.
- M21 PPC metal doors, colour to match item M11.
- M22 Flush fixed, capless, operable windows in PPC aluminium frame.
- M24 Bronze coloured metallic PPC plant louvres.
- M25 Flush fixed, perforated or louvred (to achieve a 40% clear area), silver grey coloured metallic PPC aluminium cladding panel with an operable vent behind in a unitised system.
- M26 PPC metal doors, to match item M24.

- Revisions.
- In Abeyance.

R	17.06.22	Issued for planning
Q	22.04.22	Updated levels and parapet height
P	28.02.22	Updated panel setting out and extent of southern elevation
N	12/01/22	Issued for Information

Rev.	Date:	Details:
------	-------	----------

Jon Matthews Architects

Unit 6, 2-10 Albert Square, Manchester, M2 6LW

Project:
10-12
Whitworth Street West
Title:
East Elevation

Scale:	Origin Date:	Drawn:	Checked:
1:200@A1	19.12.14	MH	JM

Status:
Information

Project:	Drawing No:	Rev:
05247	_B1_04_2201	R