




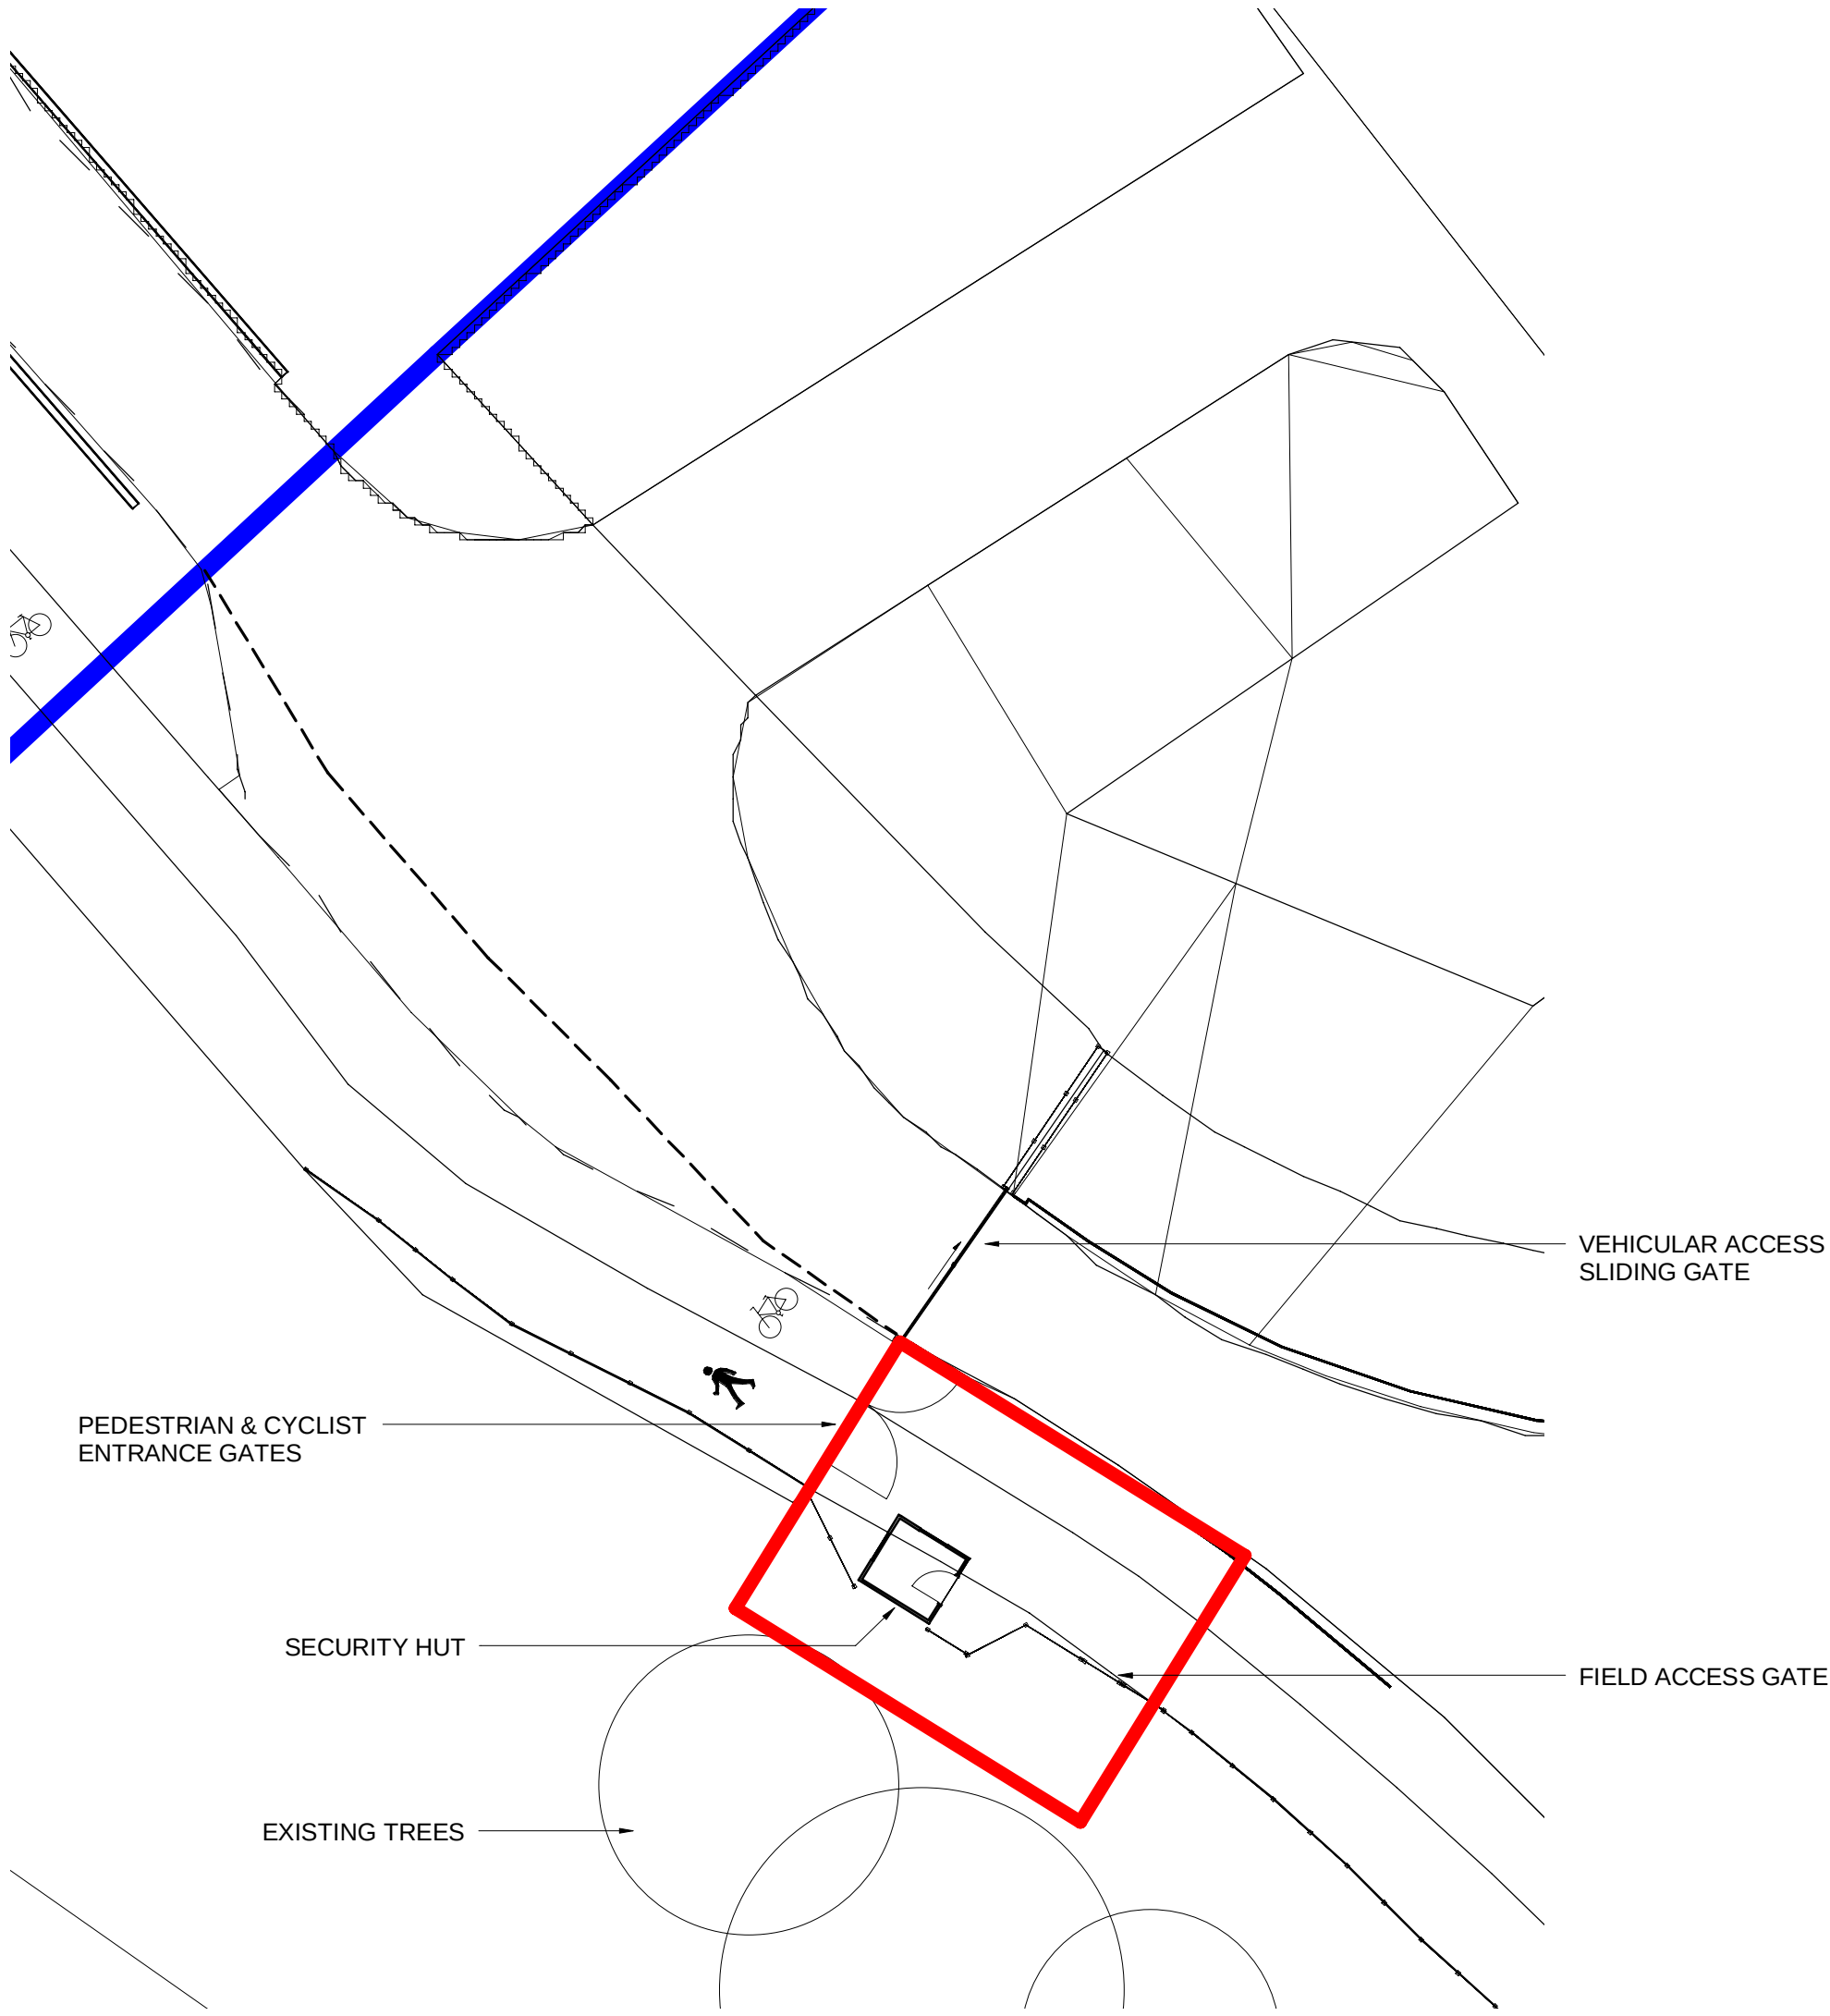

1 Existing Site Plan  
0003 1 : 200

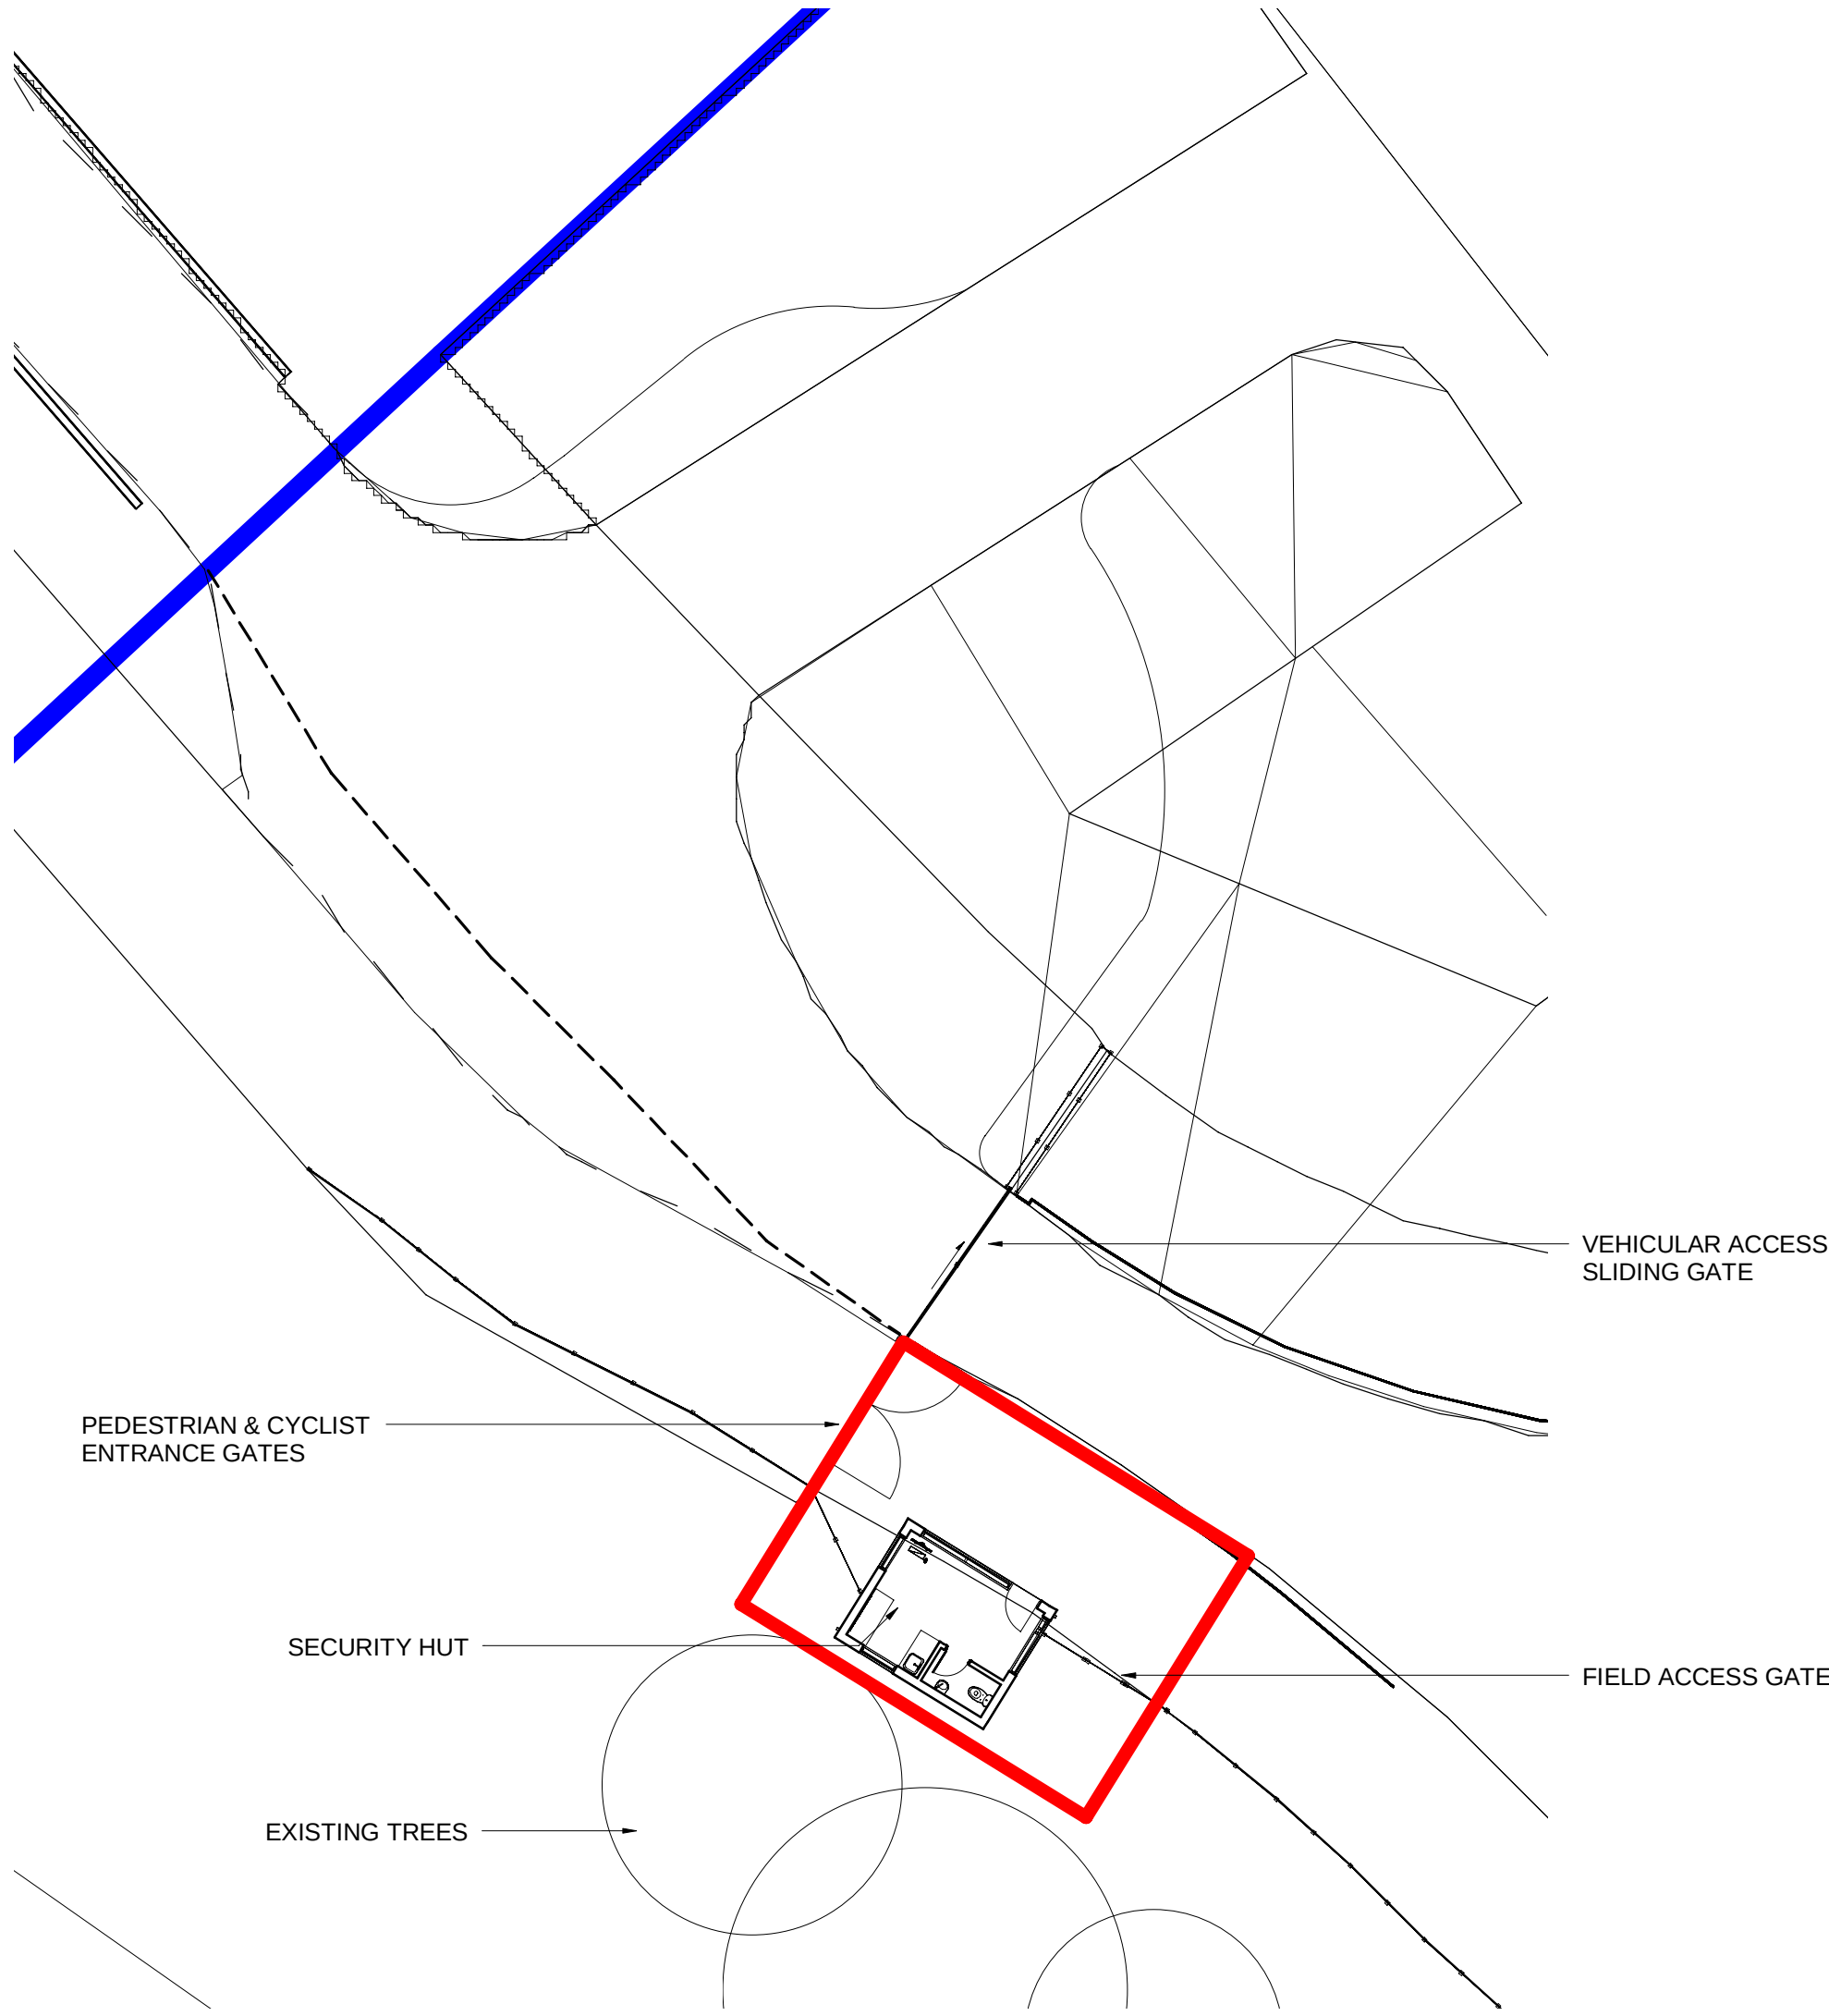

2 Proposed Site Plan  
0003 1 : 200

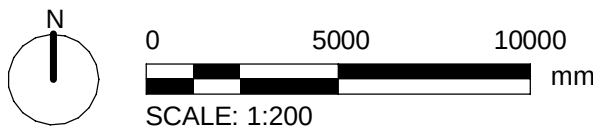

**Project**  
**WRIGHT ROBINSON COLLEGE SECURITY HUT**  
Abbey Hey Ln, Gorton,  
Manchester M18 8RL

**Client**  
WRIGHT ROBINSON COLLEGE



**Consultant**  
**AECOM**  
2 Leman Street  
Aldgate Tower  
London E1 8FA  
United Kingdom  
Tel +44 (0)20 7061 7000  
www.aecom.com

- Notes**
- KEY**
- Red Line denotes Site Boundary
  - Blue Line denotes Land Ownership Boundary

Work In Progress

| Issue/Revision |  |  |  |
|----------------|--|--|--|
|                |  |  |  |
|                |  |  |  |
|                |  |  |  |
|                |  |  |  |
| Key Plan       |  |  |  |
|                |  |  |  |
|                |  |  |  |
|                |  |  |  |
|                |  |  |  |

**Suitability Status**  
S2 - Suitable For Information

**Project Number**  
60233177

**Sheet Title**  
Existing & Proposed Site Plan

**Sheet Number**  
60233177-ACM-XX-XX-DR-A -0002

**Scale:** As indicated@A1      **Rev:** 01