
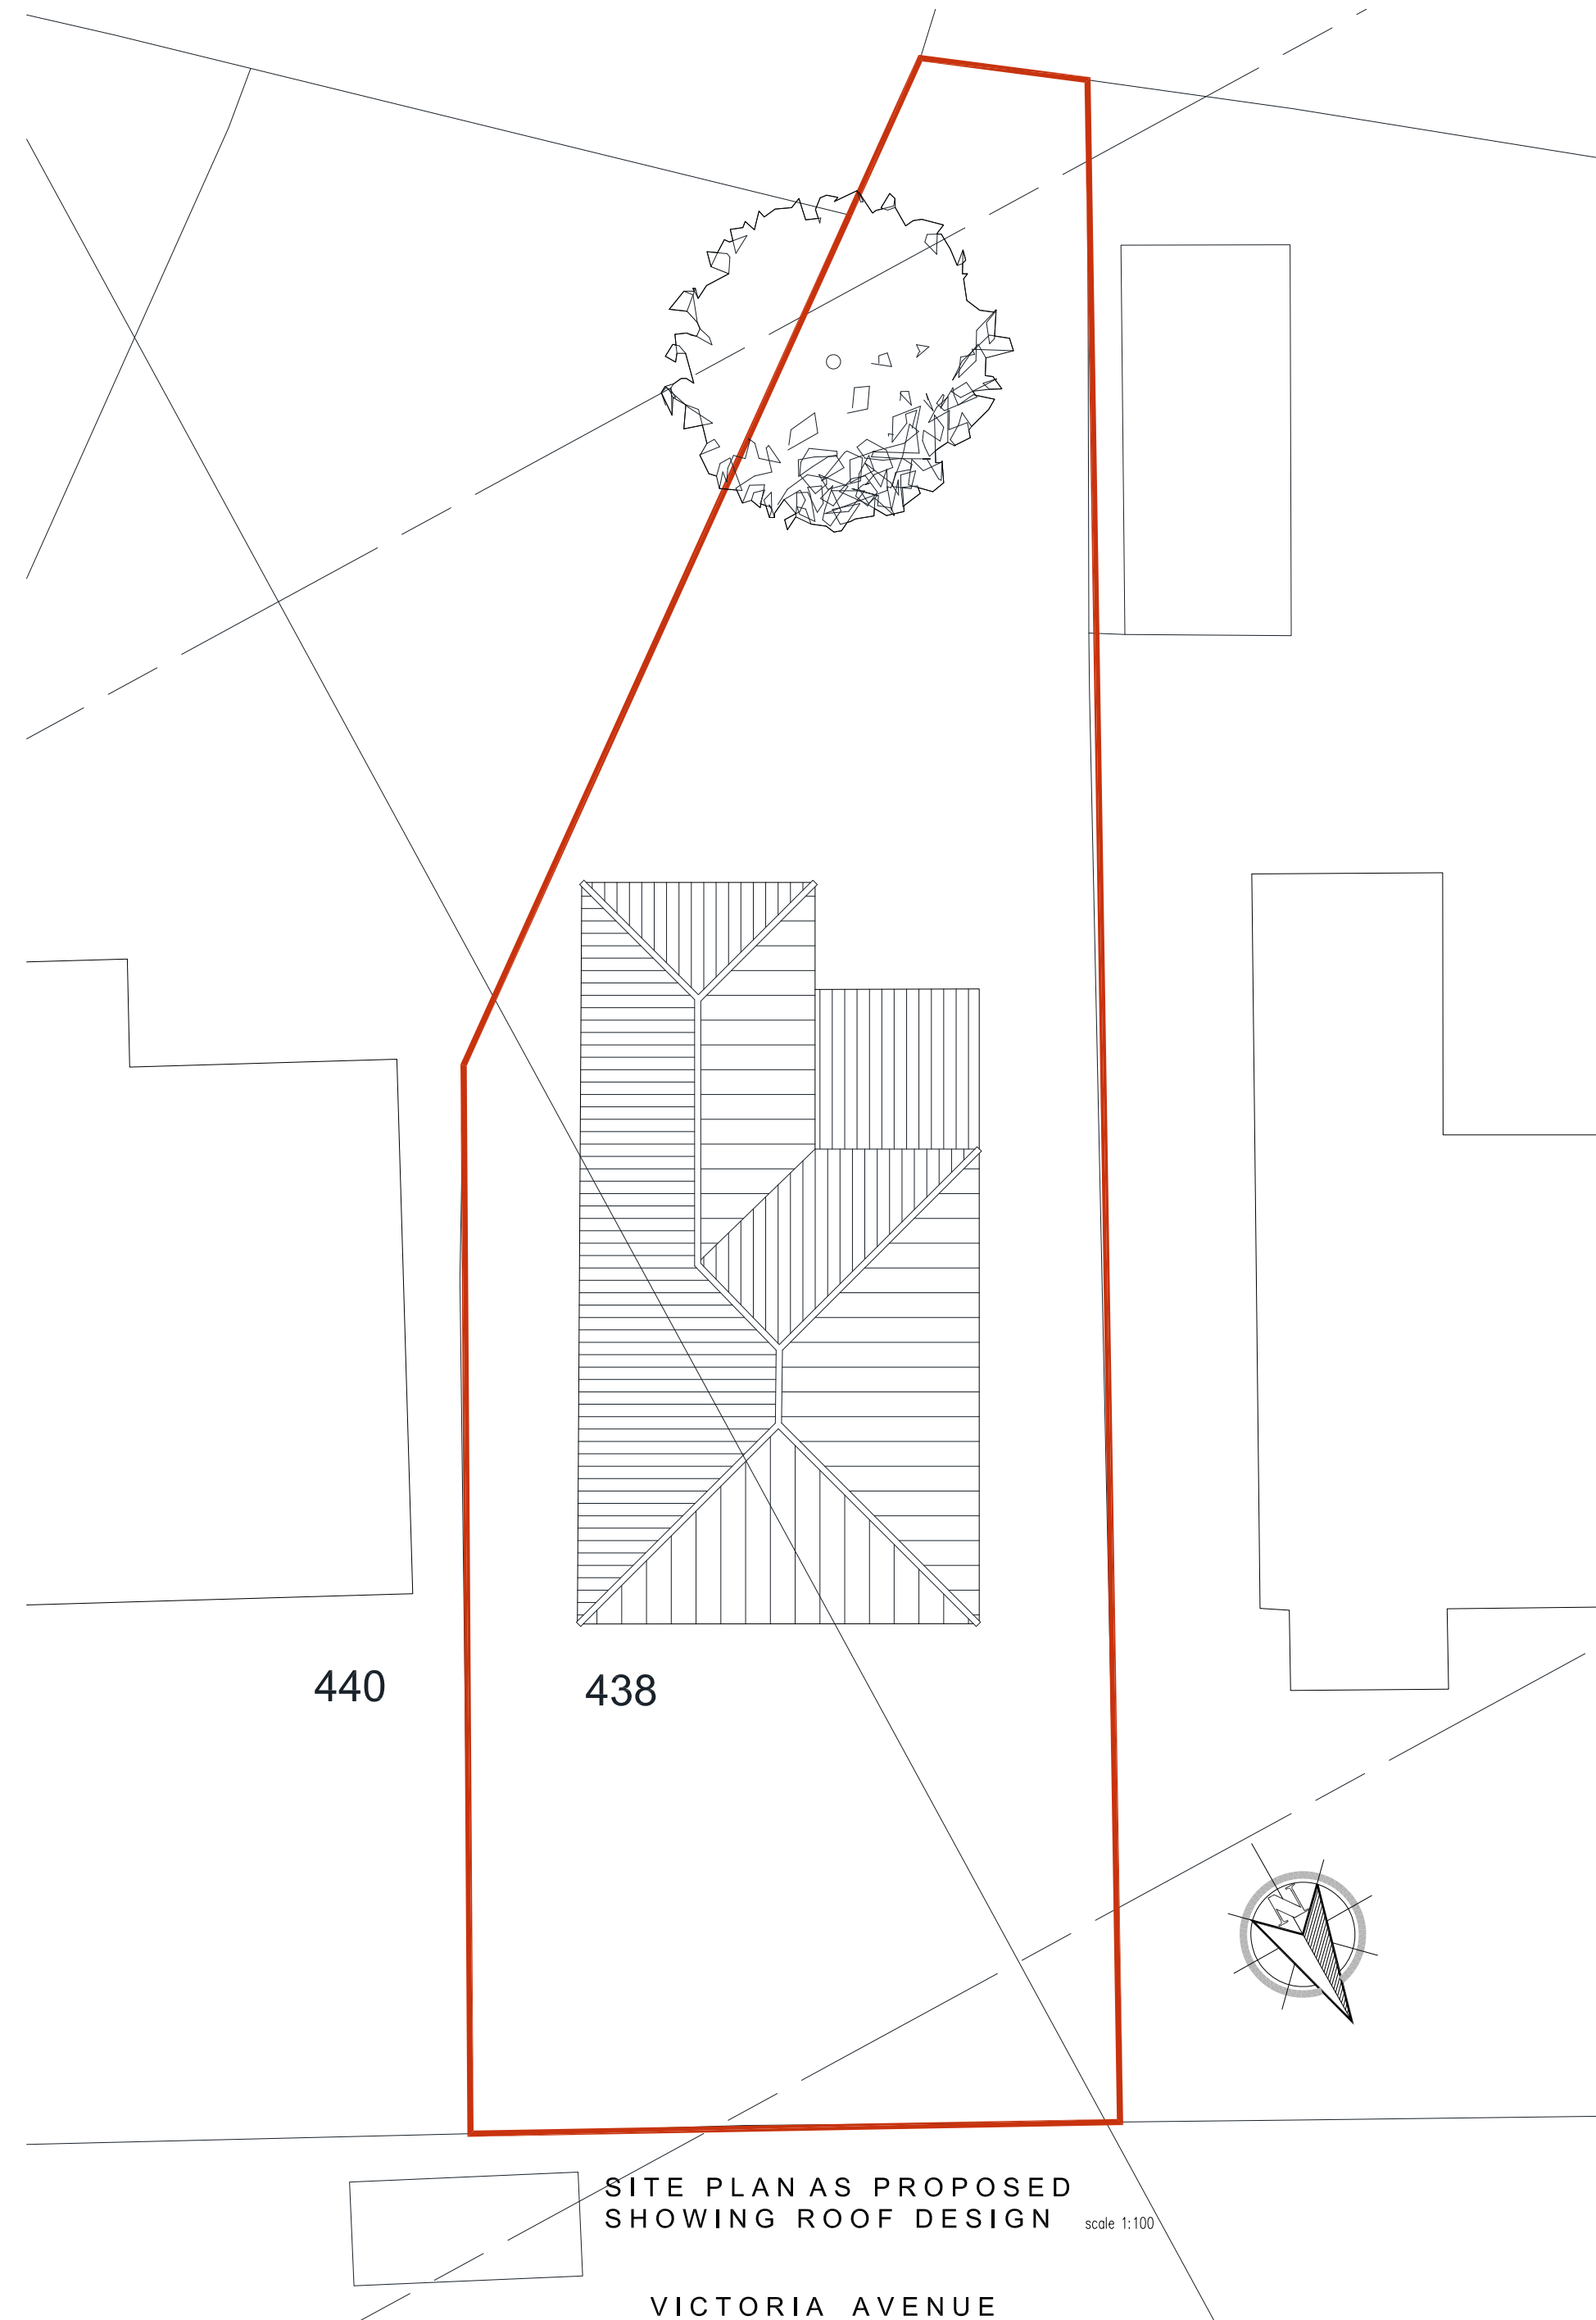
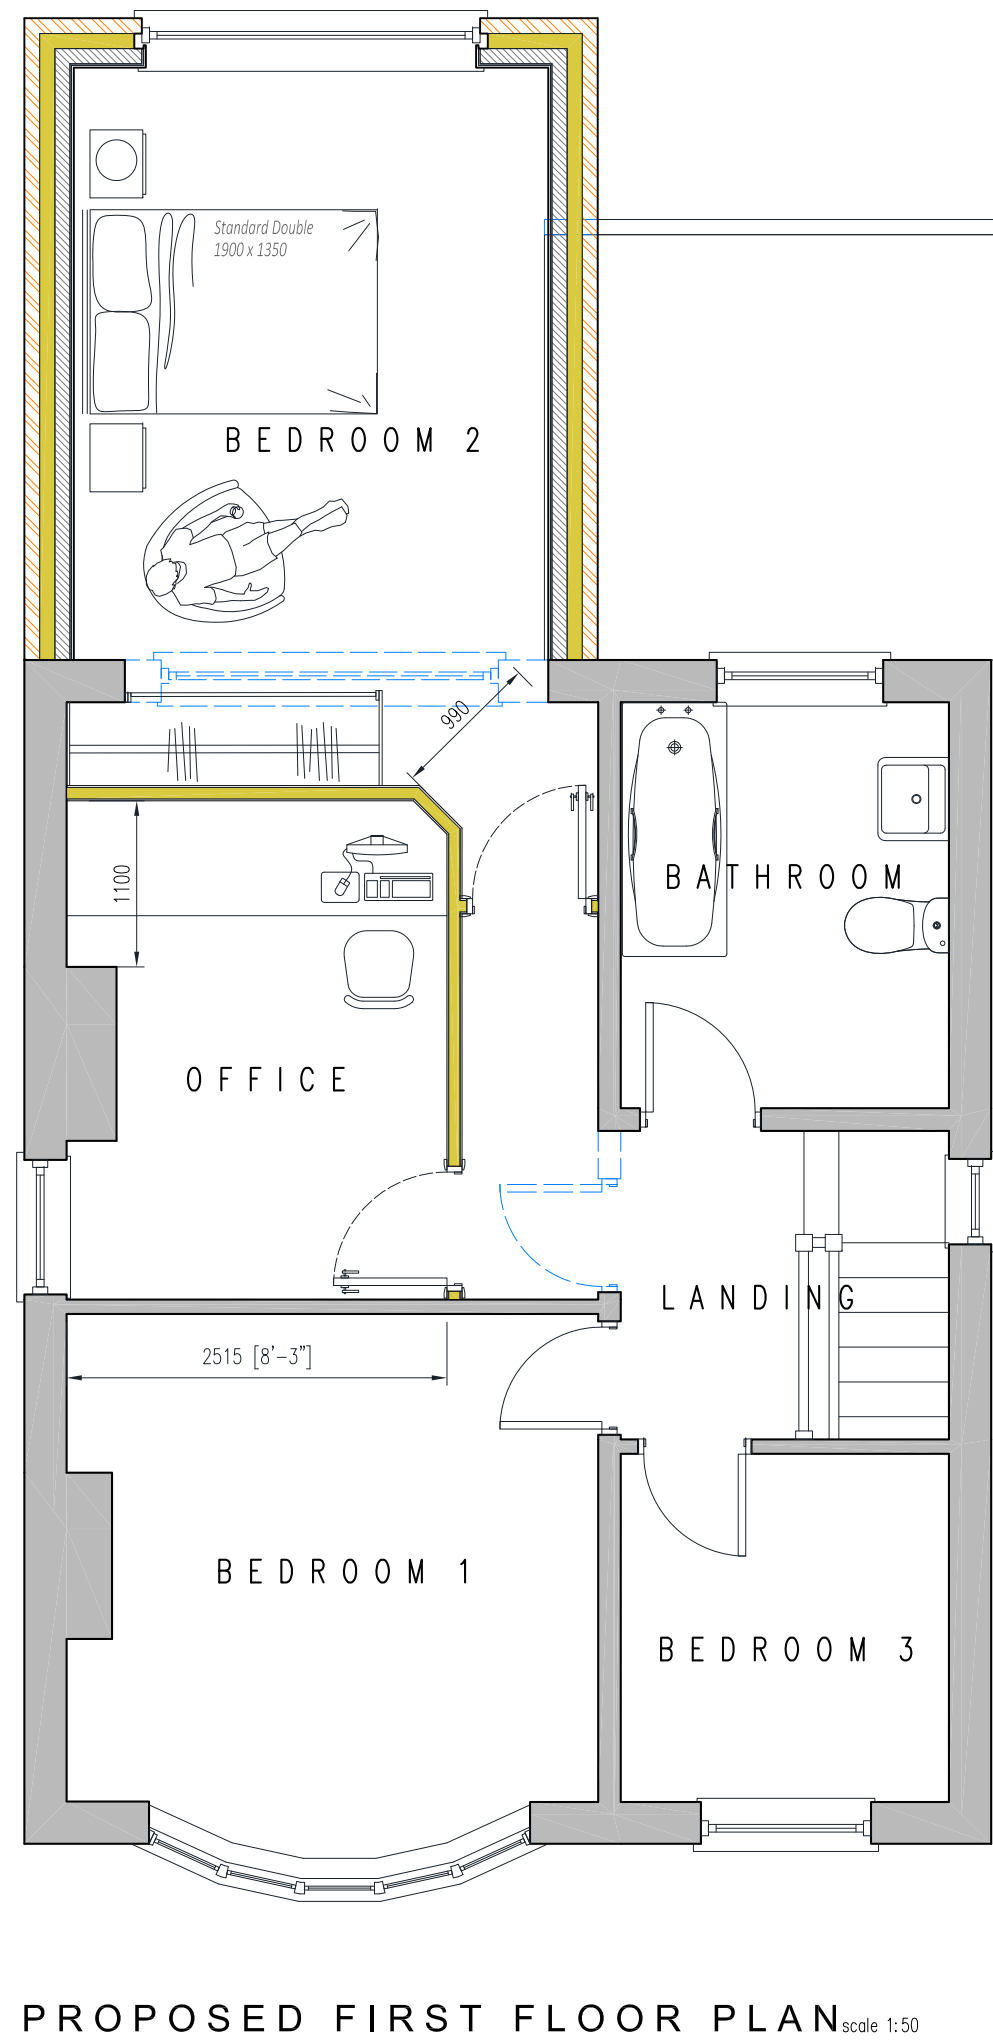
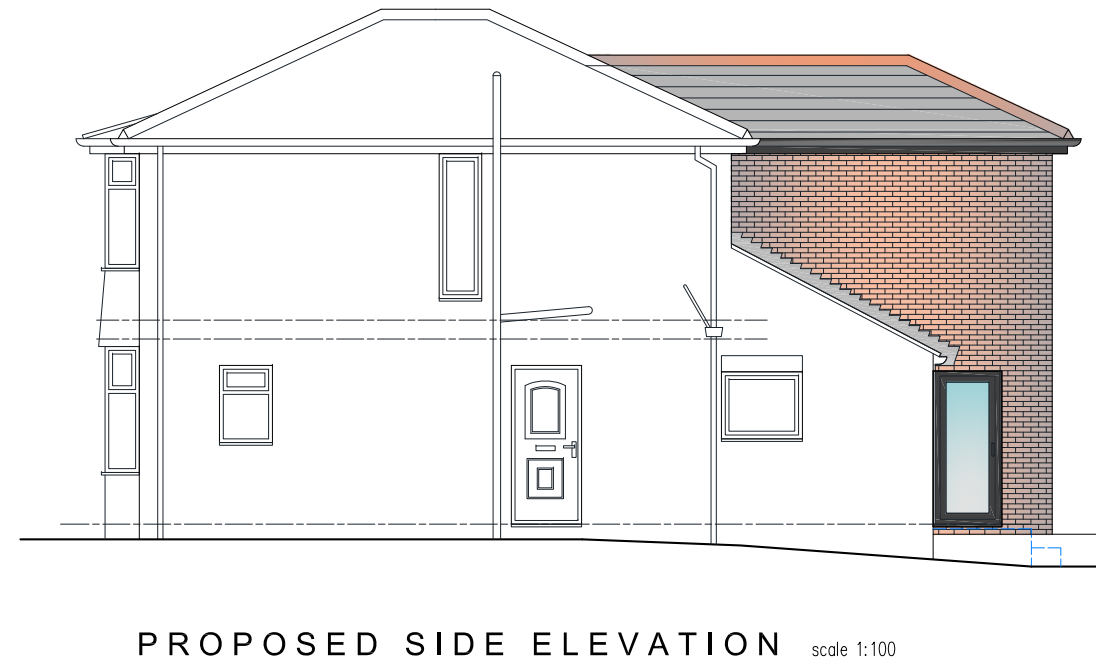
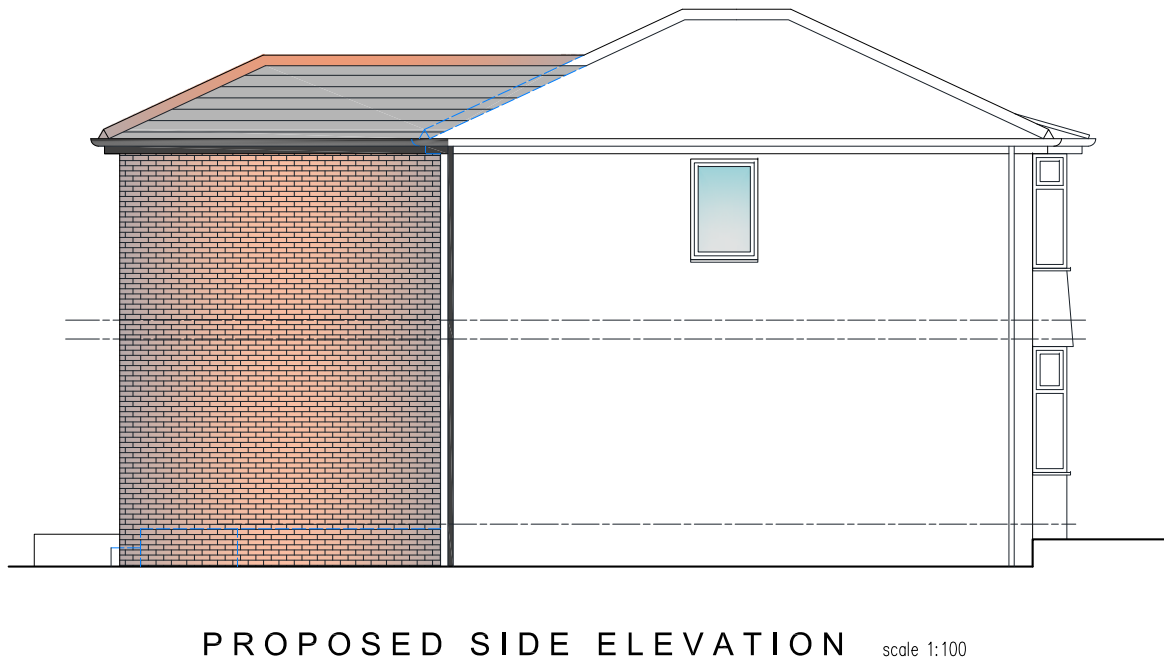


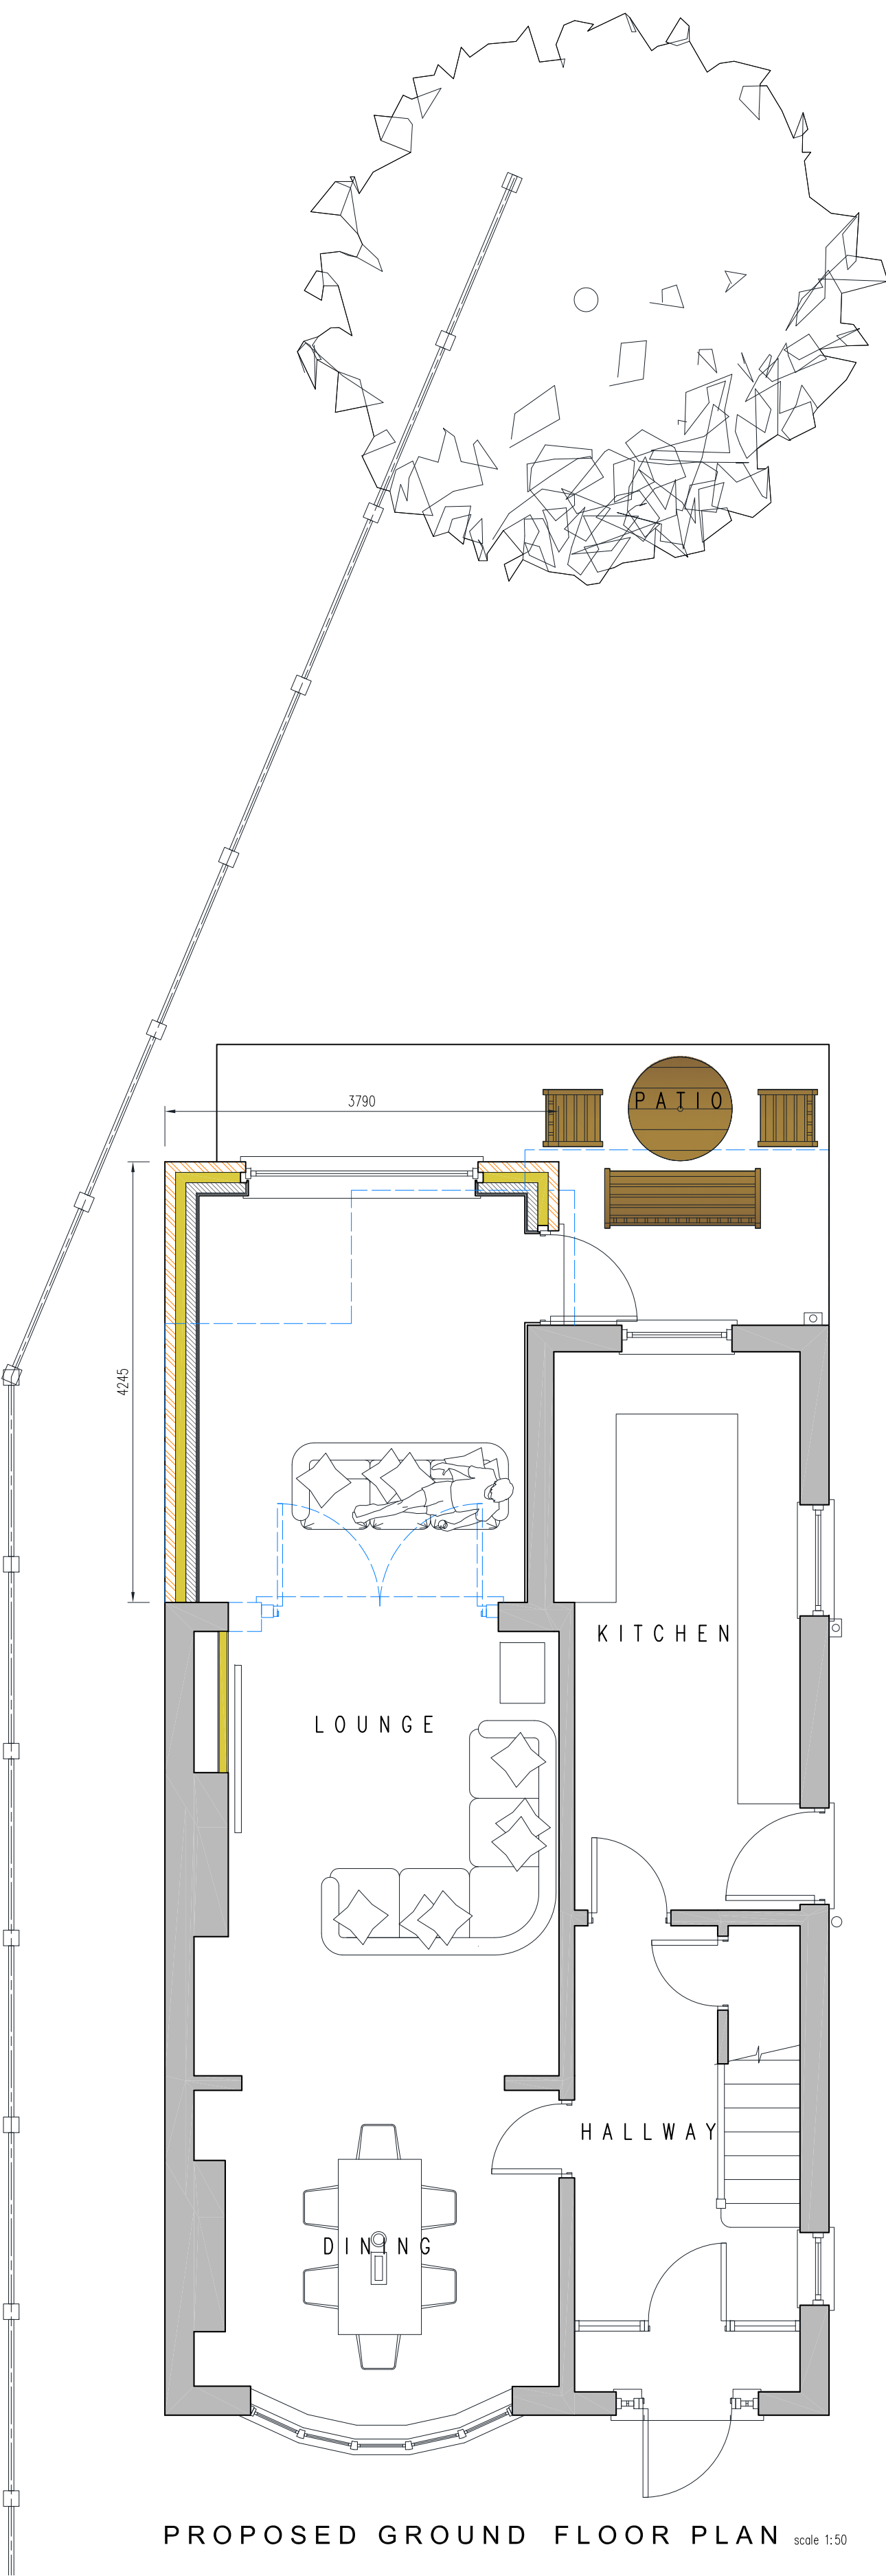

B Site plan amended to show hipped roof 20.07.22

| Rev                                                   | Description            | Drawn            | Chk | App | Date        |
|-------------------------------------------------------|------------------------|------------------|-----|-----|-------------|
|                                                       |                        |                  |     |     |             |
| Contact: Stuart Broadhurst Tel: 07783693374           |                        |                  |     |     |             |
| Client: MR PAUL COPE                                  |                        |                  |     |     |             |
| Project Title: 438 VICTORIA AVENUE MANCHESTER M40 5SH |                        |                  |     |     |             |
| Drawing Title: PROPOSED PLANS                         |                        |                  |     |     |             |
| Scale @ A1: 1:50                                      | Date drawn: 20.05.2022 | Status: Planning |     |     |             |
| Drawing no: 892-22-02                                 |                        |                  |     |     | Revision: B |