



Drawing Status

- ☐ PRELIMINARY FOR APPROVAL
- ☐ AGREED LAYOUT -SIGNED OFF
- ☒ **PLANNING DRAWING**
- ☐ BUILDING CONTROL DRAWING
- ☐ TENDER DRAWING
- ☐ CONTRACT DRAWING
- ☐ CONSTRUCTION DRAWING
- ☐ AS-BUILT DRAWING

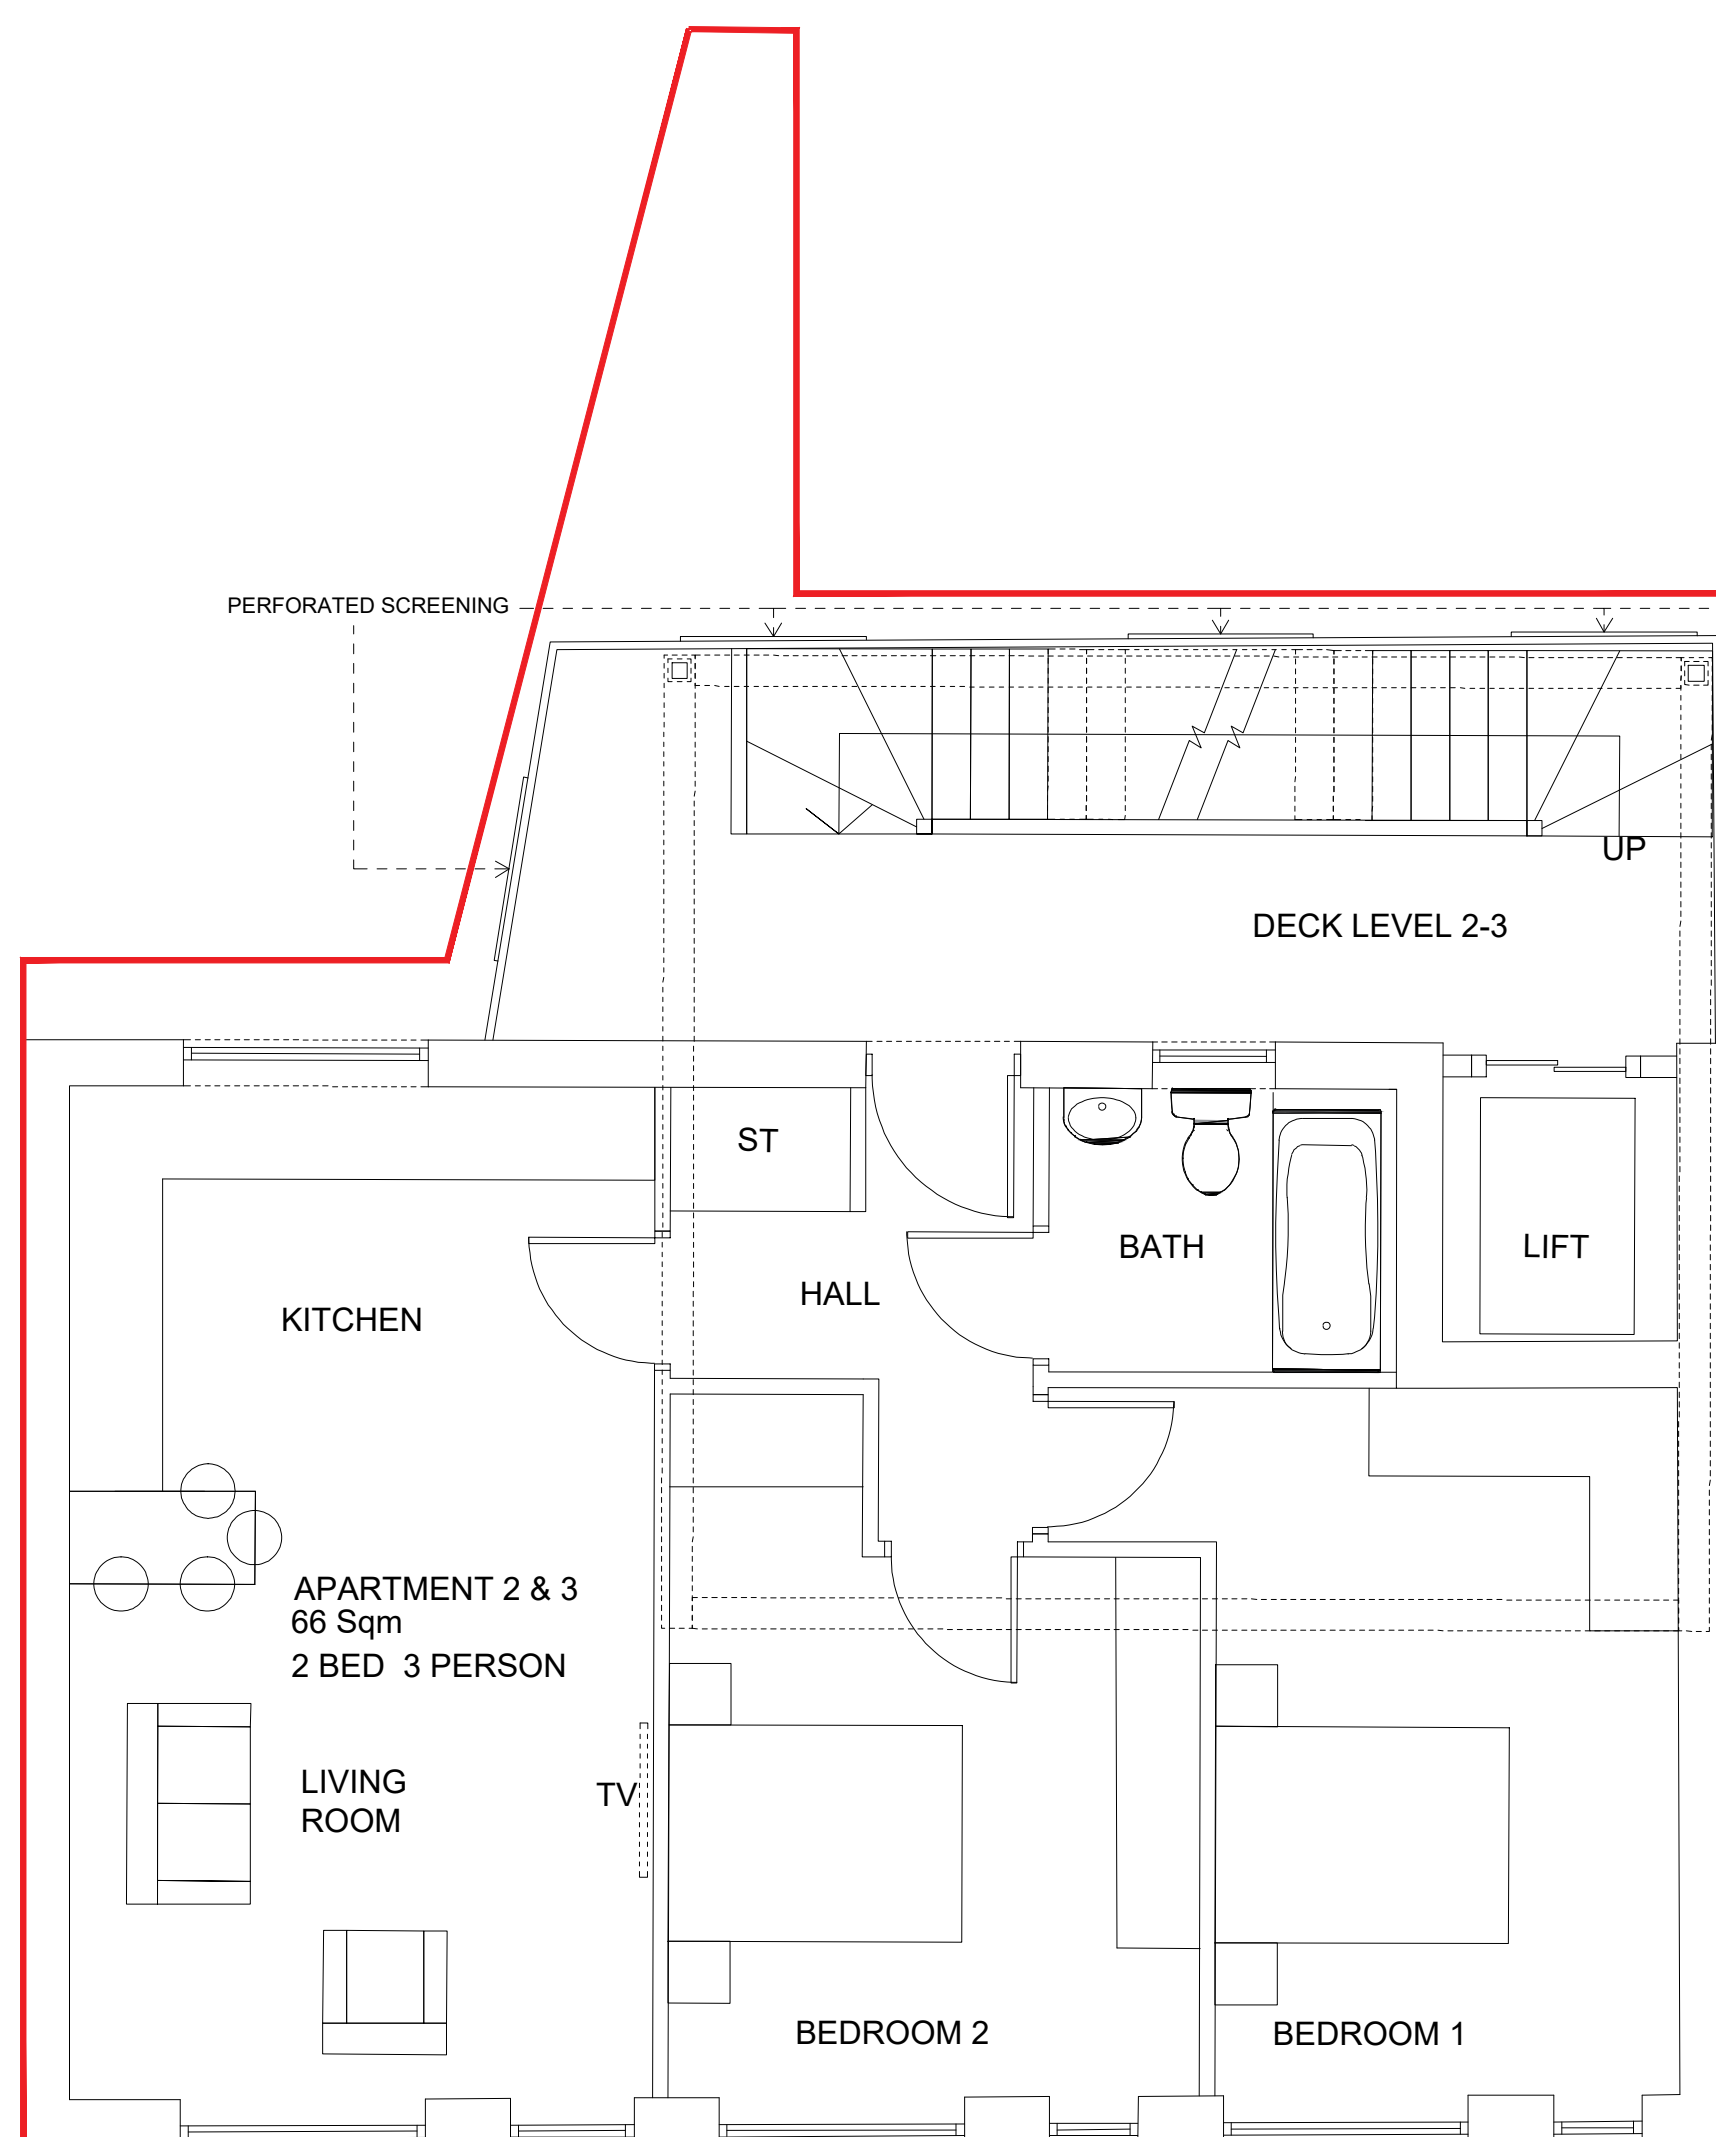

Proposed Second & Third Floor Plan

Scale 1:50 @ A1

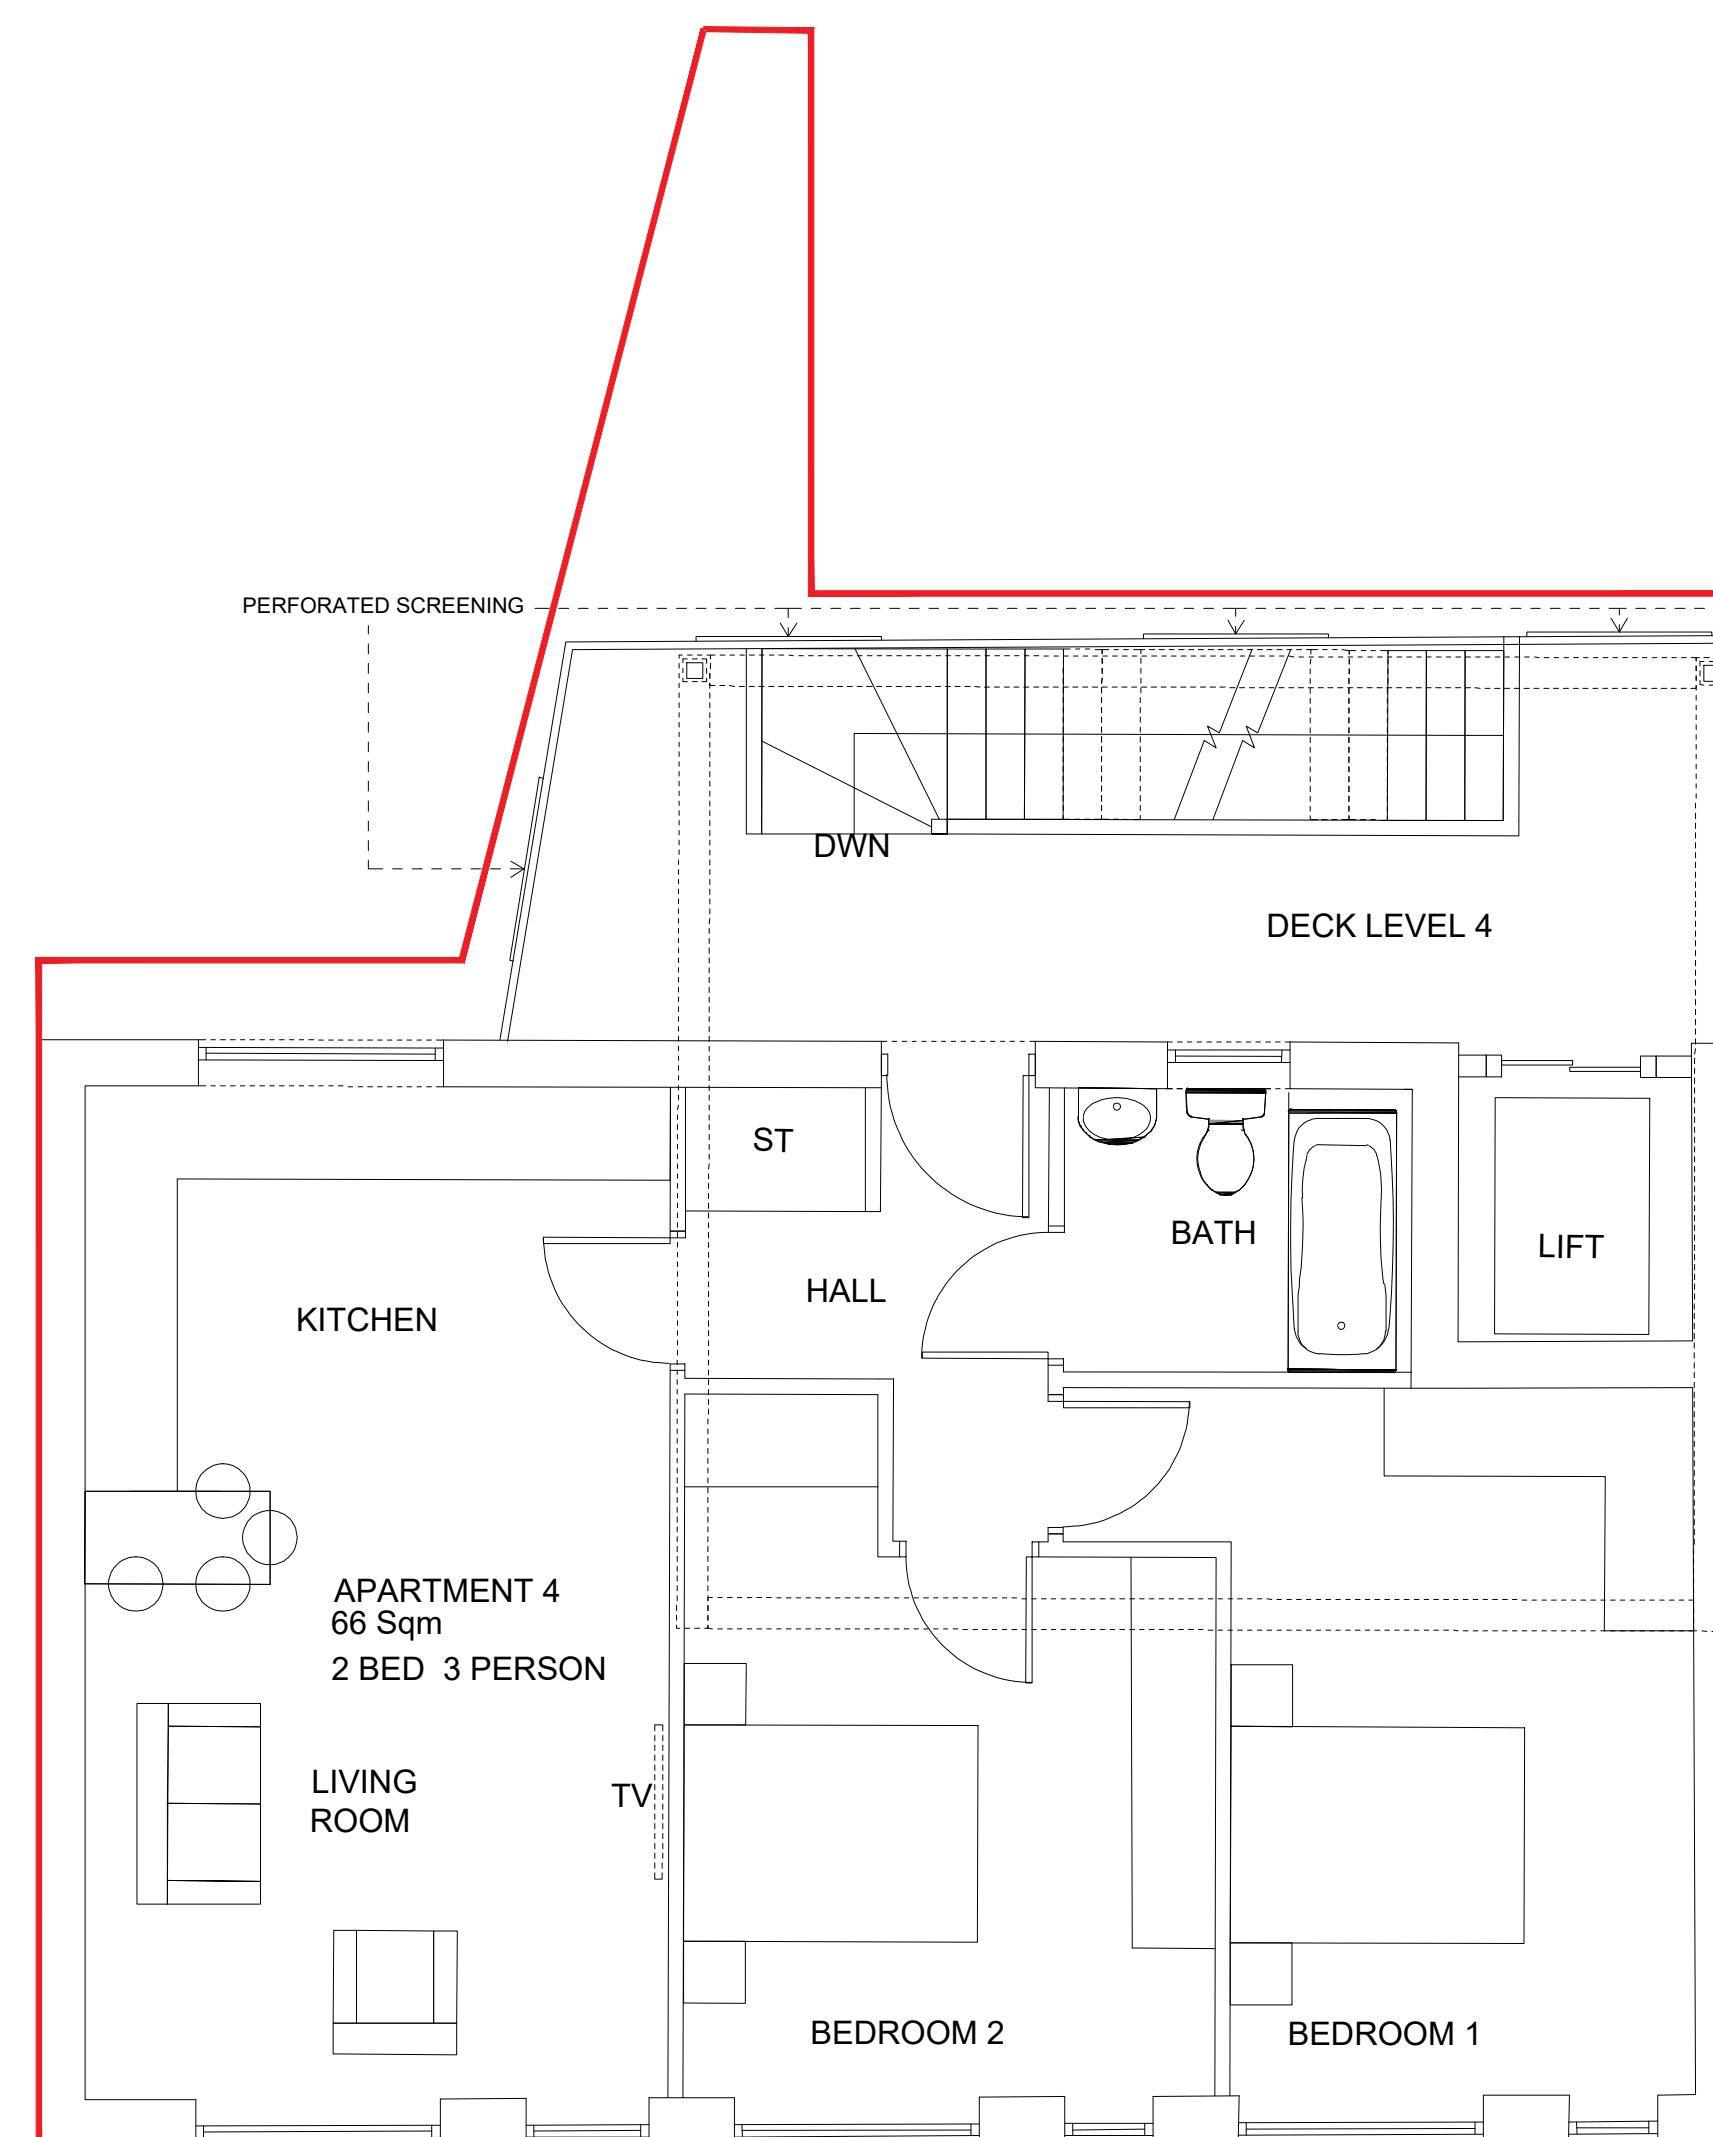

Proposed Fourth Floor Plan

Scale 1:50 @ A1