



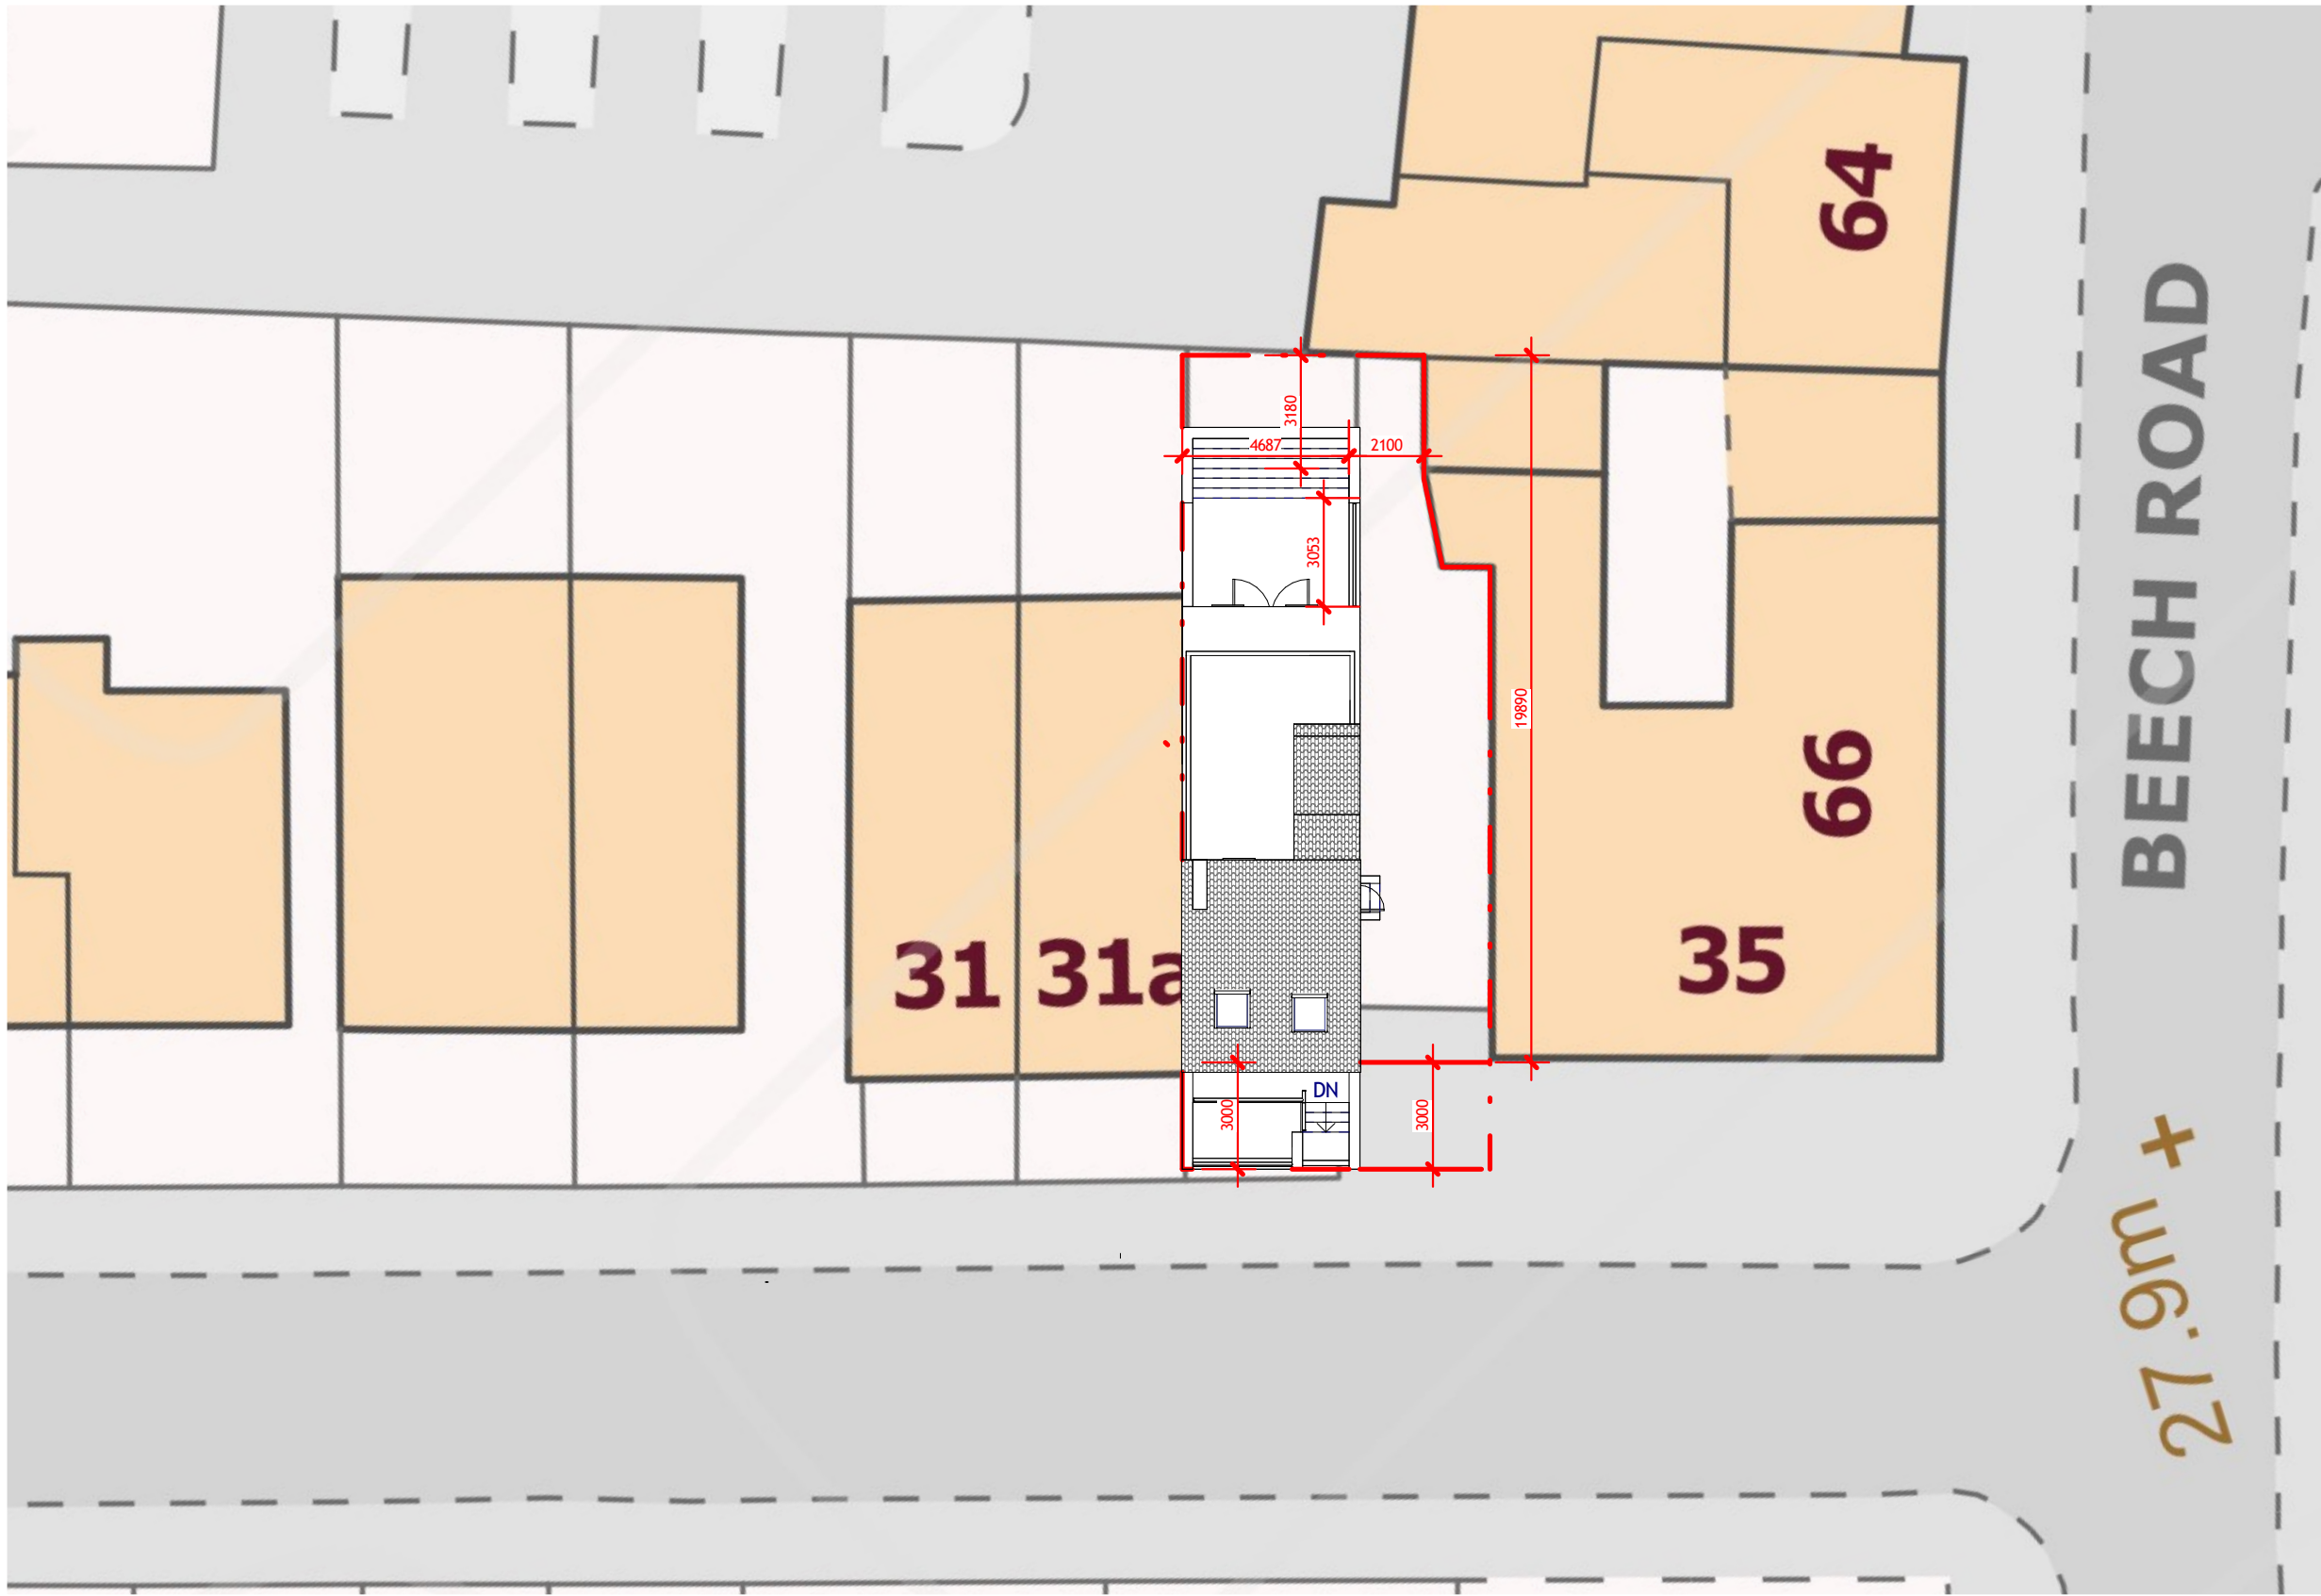

This drawing is the copyright of LDM Deisgn.
All dimensions to be checked on site.
Do not scale.
All levels to be checked on site and refer to Ordnance Survey Datum Newlyn unless alternative datum given.
All errors and omissions to be reported to the Architect prior to commencement.
This drawing must be read in conjunction with the relevant specification clauses.
This drawing must not be used on site unless issued for construction.

1 Existing Site Plan
1 : 200

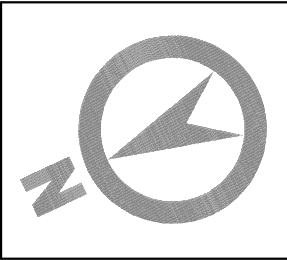

LDM Design

PROJECT	33 Stockton Road, Manchester, M21 9FB			CLIENT			Patrick Cai		
SHEET	Existing Site Plan			Scale (@ A3)			1 : 200		
				Drawn by		DRAWING NUMBER		REV	
				Checked by		A111		N	