


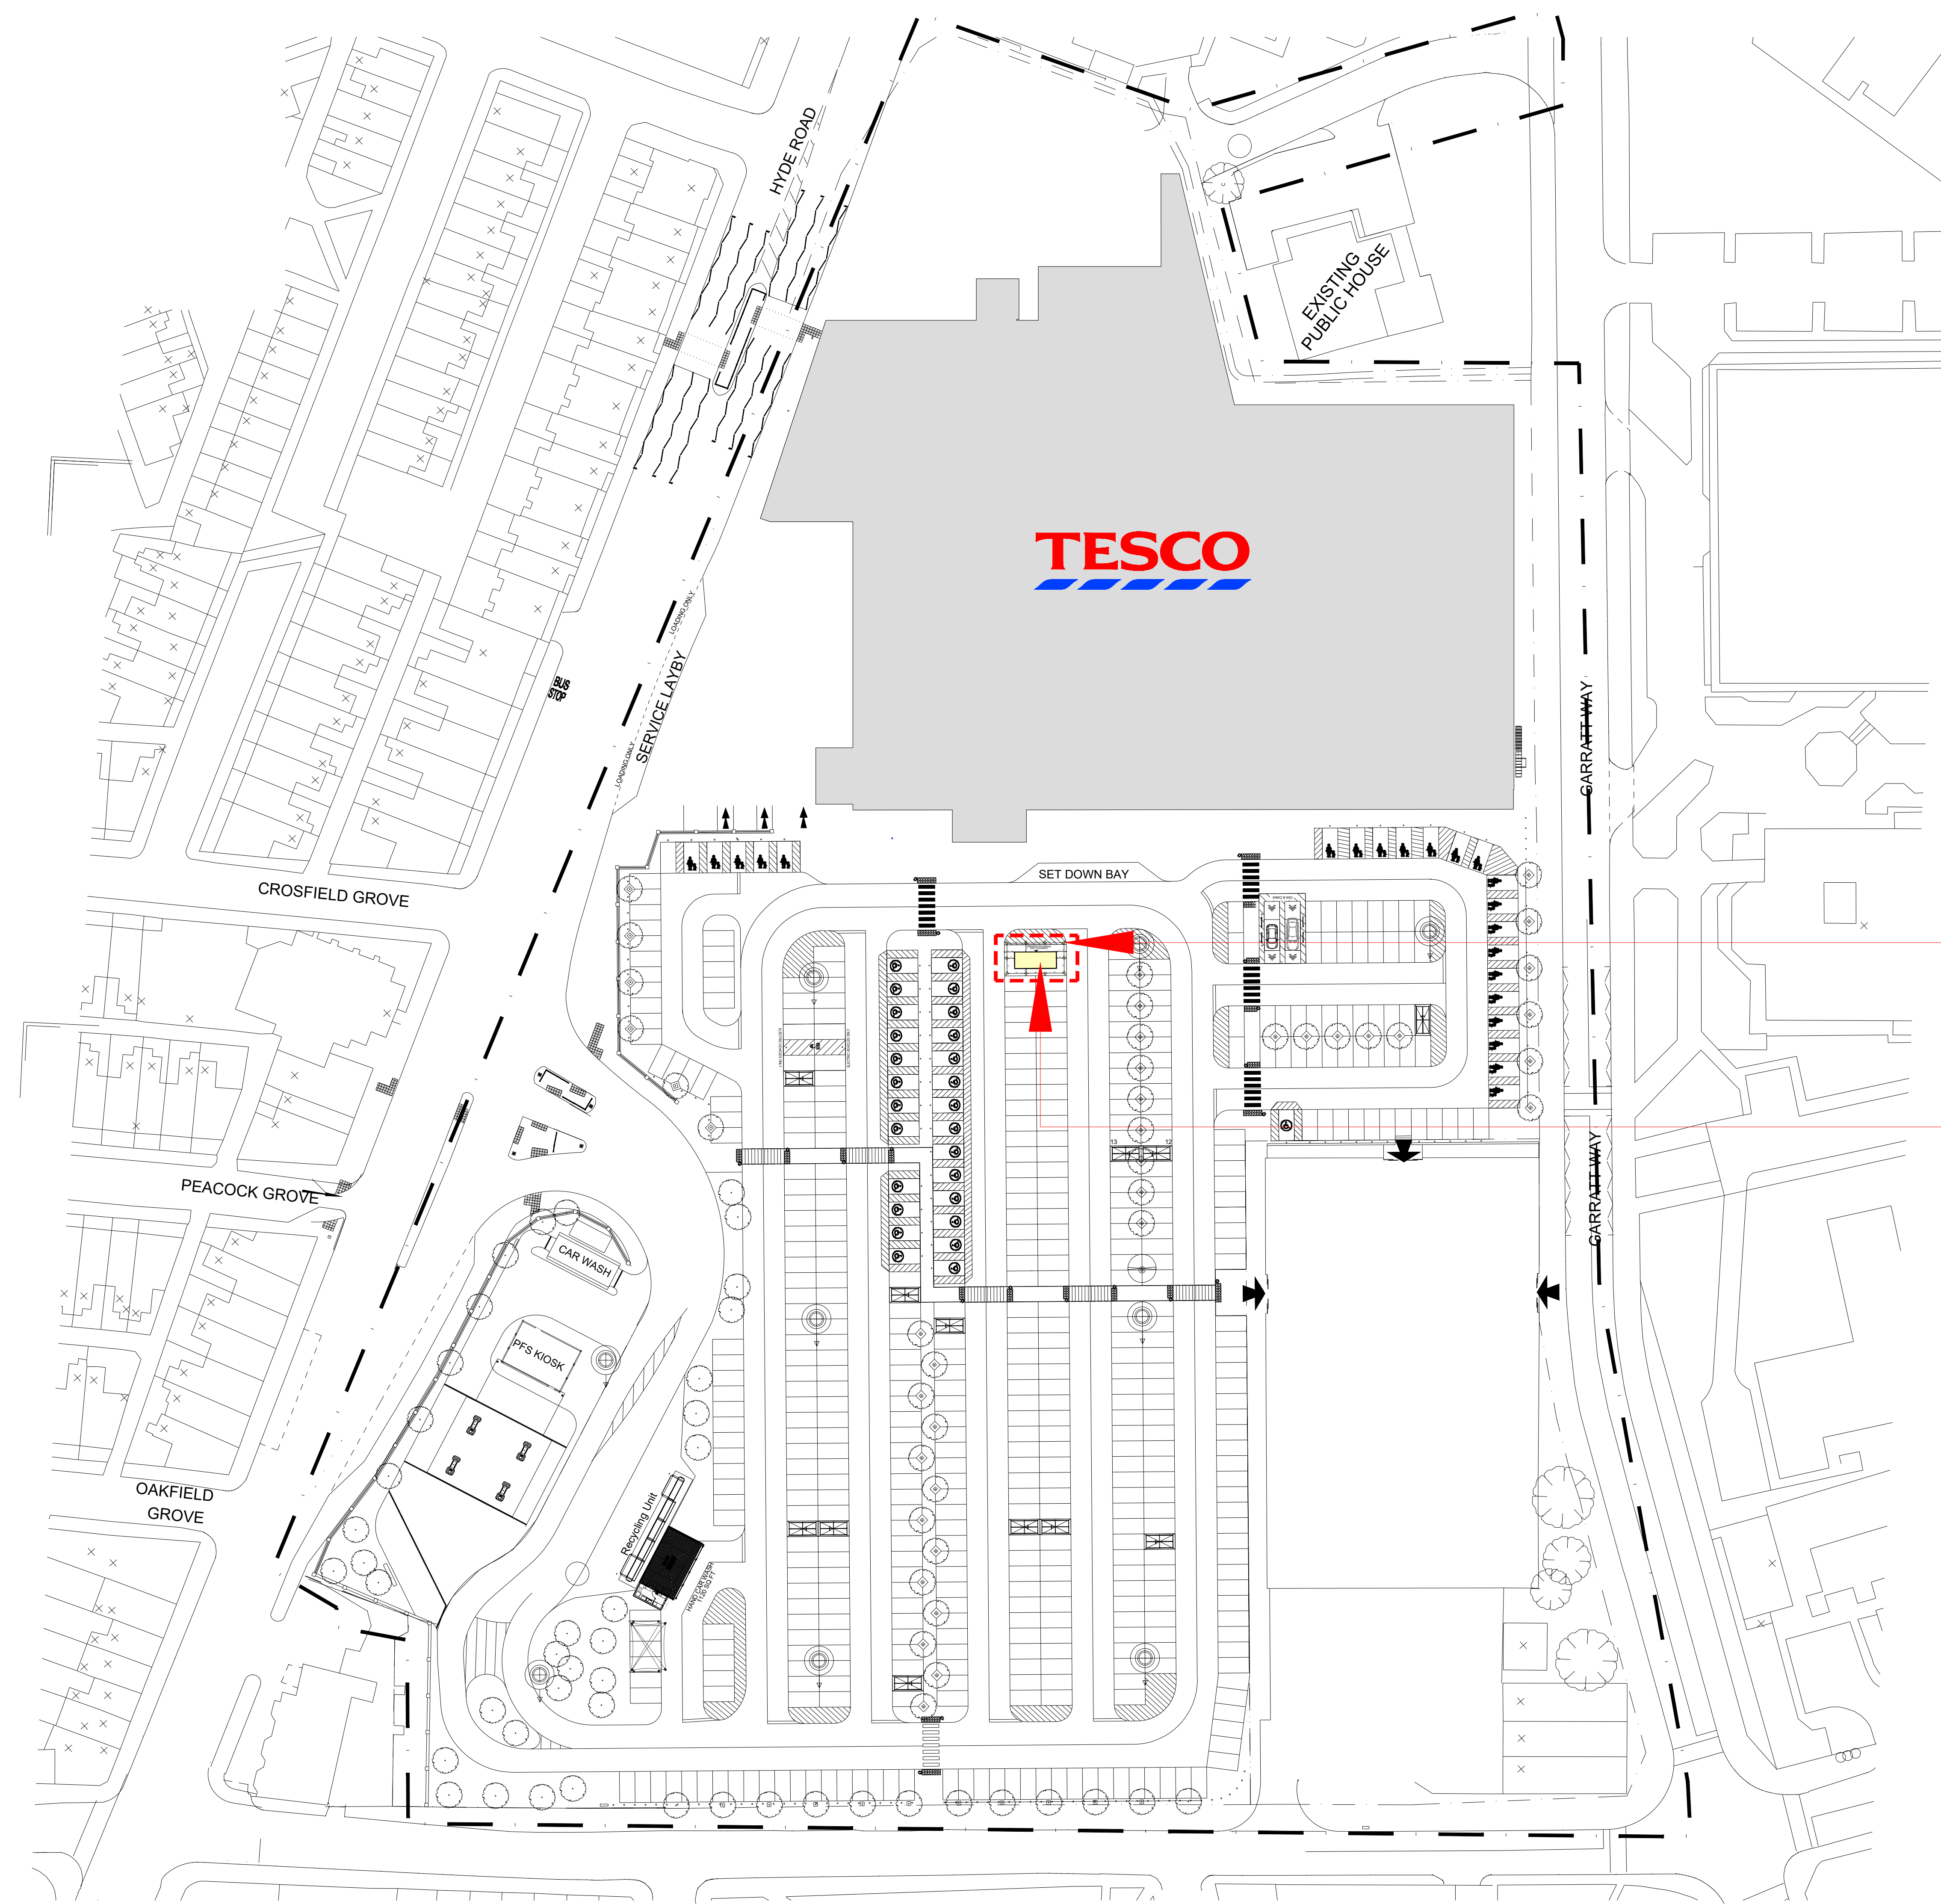


Proposed 10x Ramraid
Bollards 1m high

Proposed New Timpson Pod
Area-16.8 Sq.m
Refer Timpsons Pod Details

NOTE:SIGNAGE FOR POD IS SUBMITTED AS A SEPARATE APPLICATION

SCALE BAR

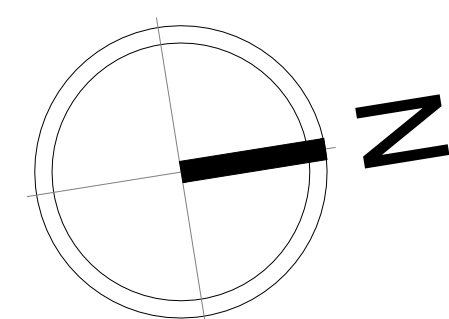

DRAWING NO
02_5566_02C

SCALE
1:500@A0

CHECKED BY
RITESH
DRAWN BY
NAVYA

DATE
28.09.2022

STORE TYPE
EXTRA

STORE NAME
MANCHESTER GORTON

CONTENT
PROPOSED SITE PLAN_POD

TESCO
FEASIBILITY PLANNING
STORE PLANNING DEPARTMENT
PROPERTY SERVICES
HIGHWOODS BUILDING, KESTREAL WAY
WELWYN GARDEN CITY, HERTFORDSHIRE, AL7 1GB UK
TELEPHONE : 01707 395150
THE COPYRIGHT AND ALL OTHER RIGHTS IN AND RELATING TO THIS PUBLICATION
BELONG TO AND ARE THE SOLE PROPERTY OF TESCO STORES LIMITED.
ALL RIGHTS ARE RESERVED. NEITHER THE WHOLE NOR ANY PART OF THIS
PUBLICATION MAY BE REPRODUCED OR TRANSMITTED IN ANY FORM OR BY ANY
ELECTRONIC OR MECHANICAL MEANS INCLUDING PHOTOCOPYING AND RECORDING
OR FROM ANY RETRIEVAL SYSTEM WITHOUT THE PRIOR WRITTEN LICENCE FROM THE
OWNER © 1997 TESCO STORES LIMITED