



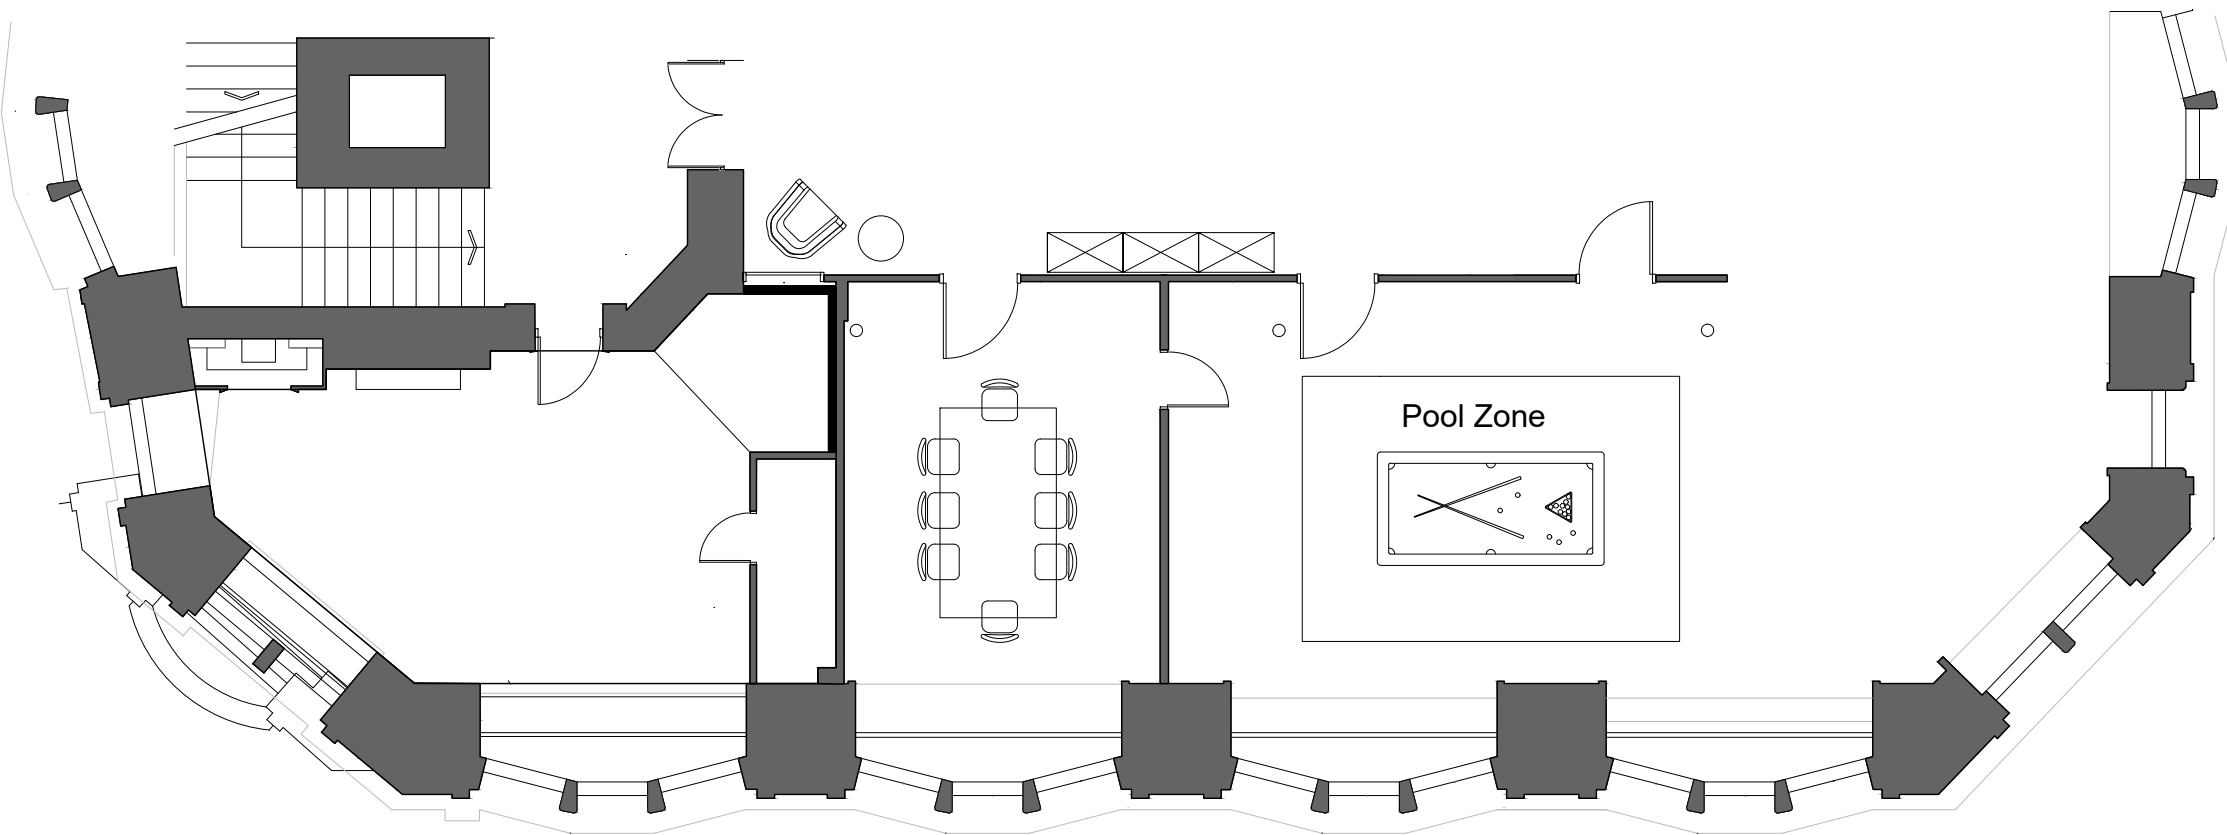


EXISTING PLAN

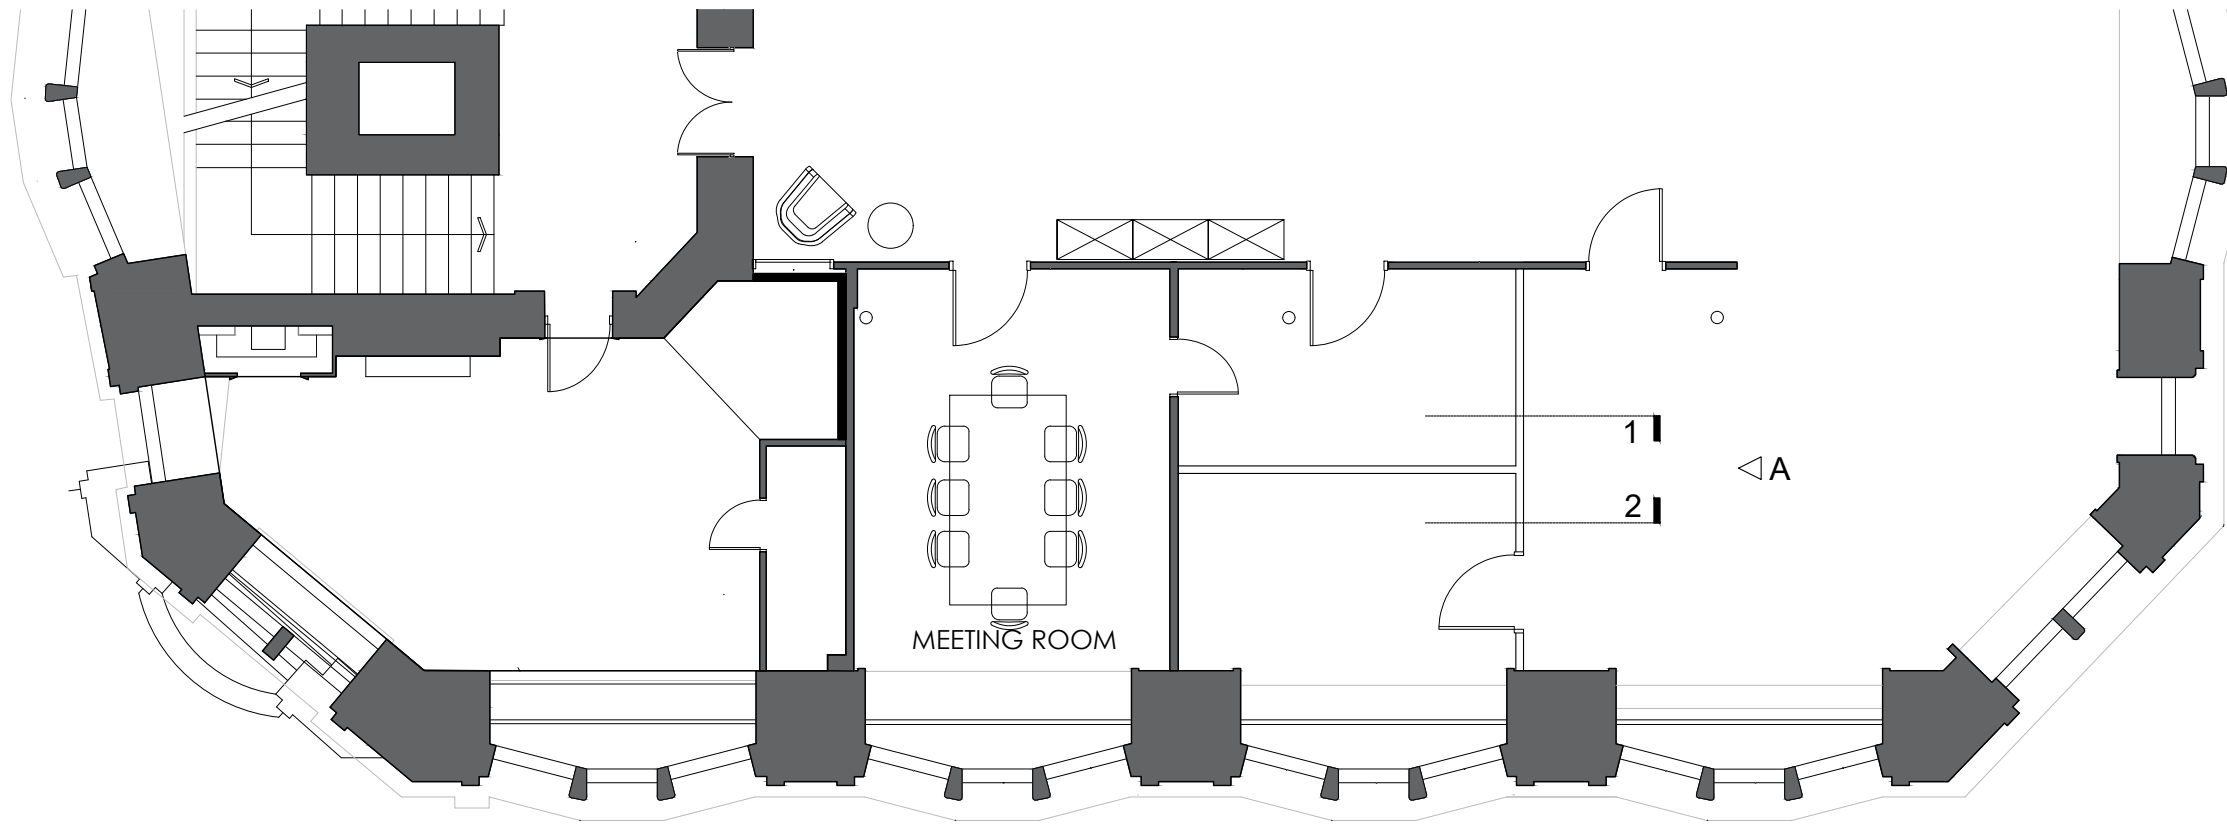


Dale Street

PROPOSED PLAN


Tariff Street

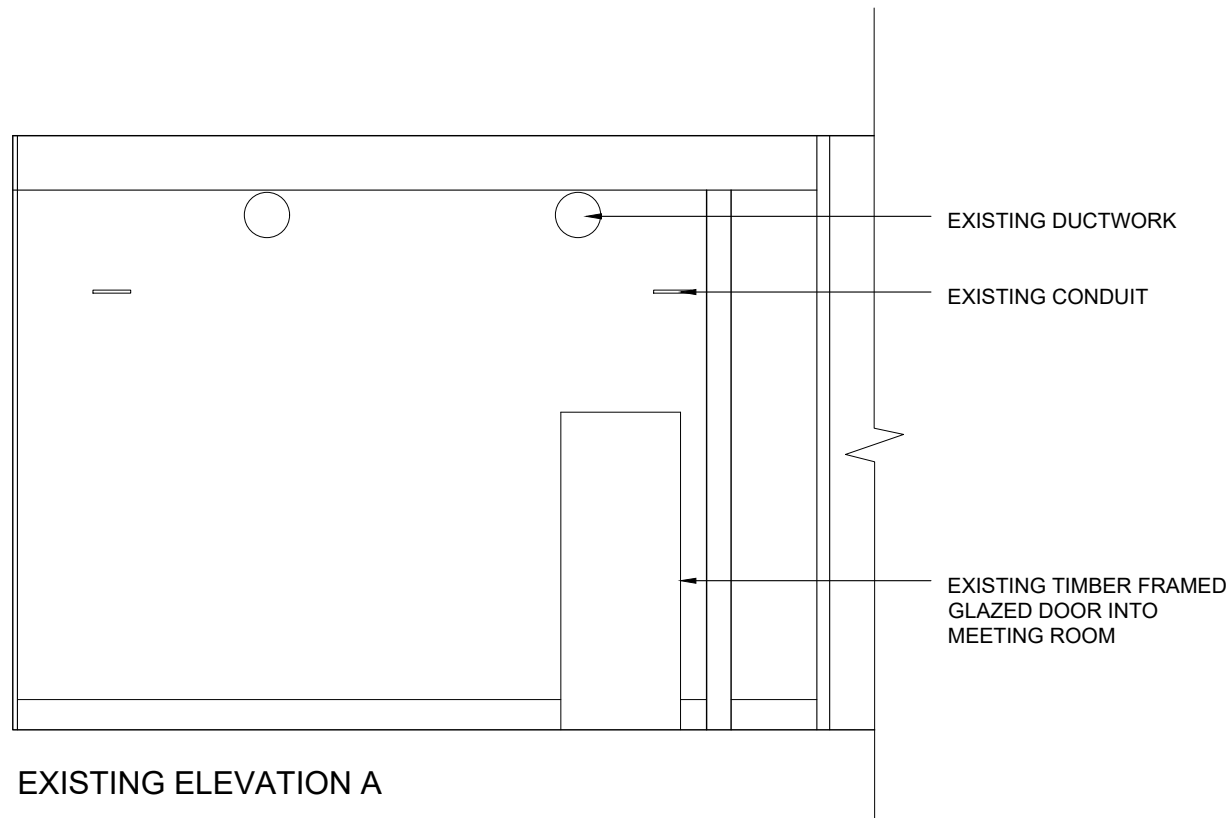


EXISTING ELEVATION A

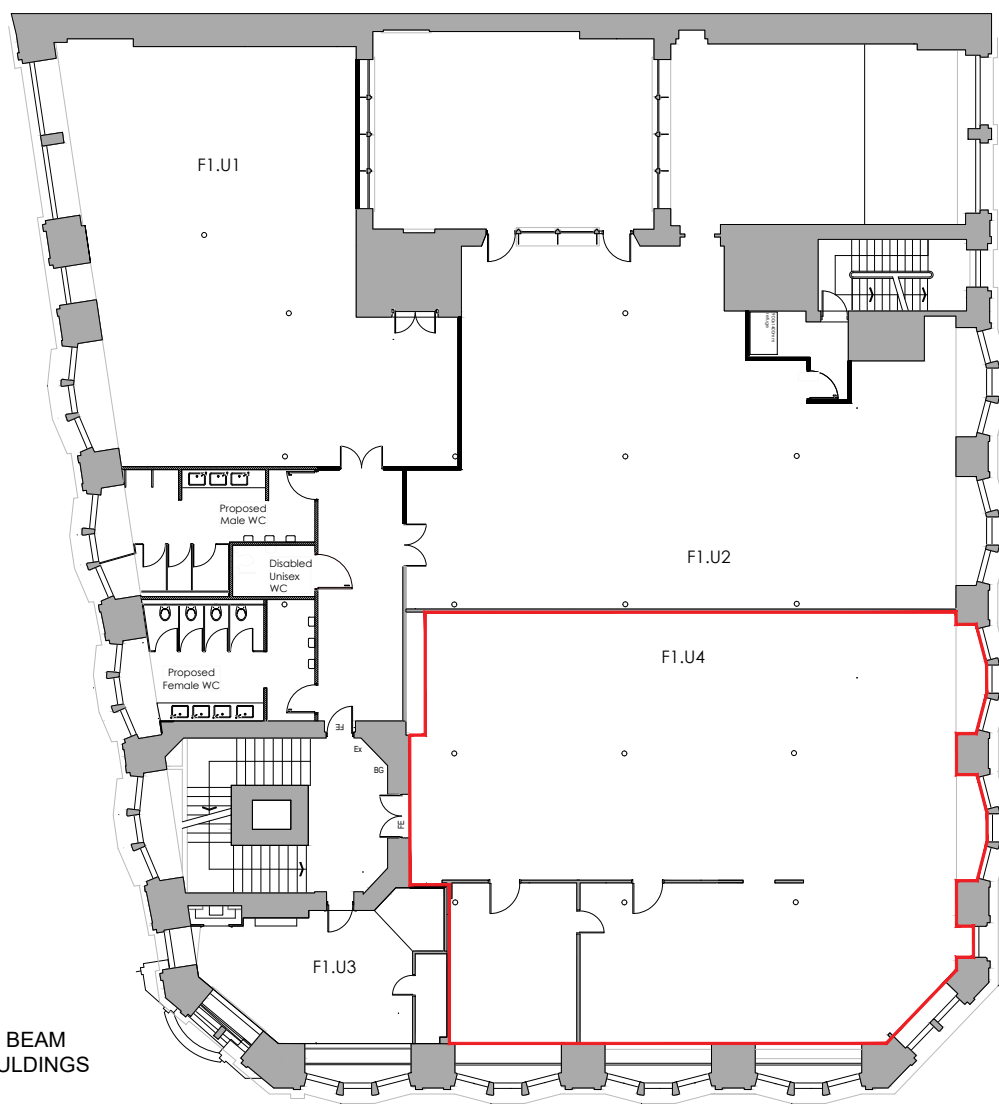


SITE PLAN

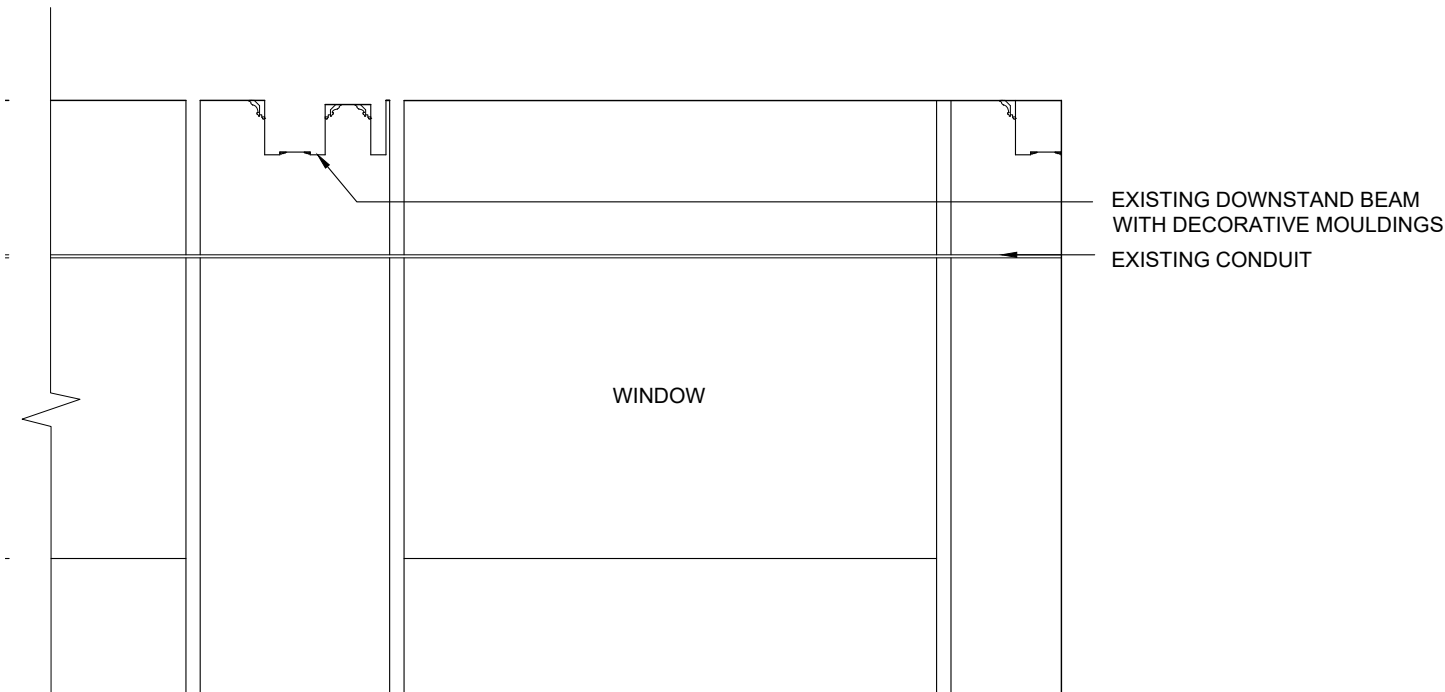


EXISTING SECTION 1

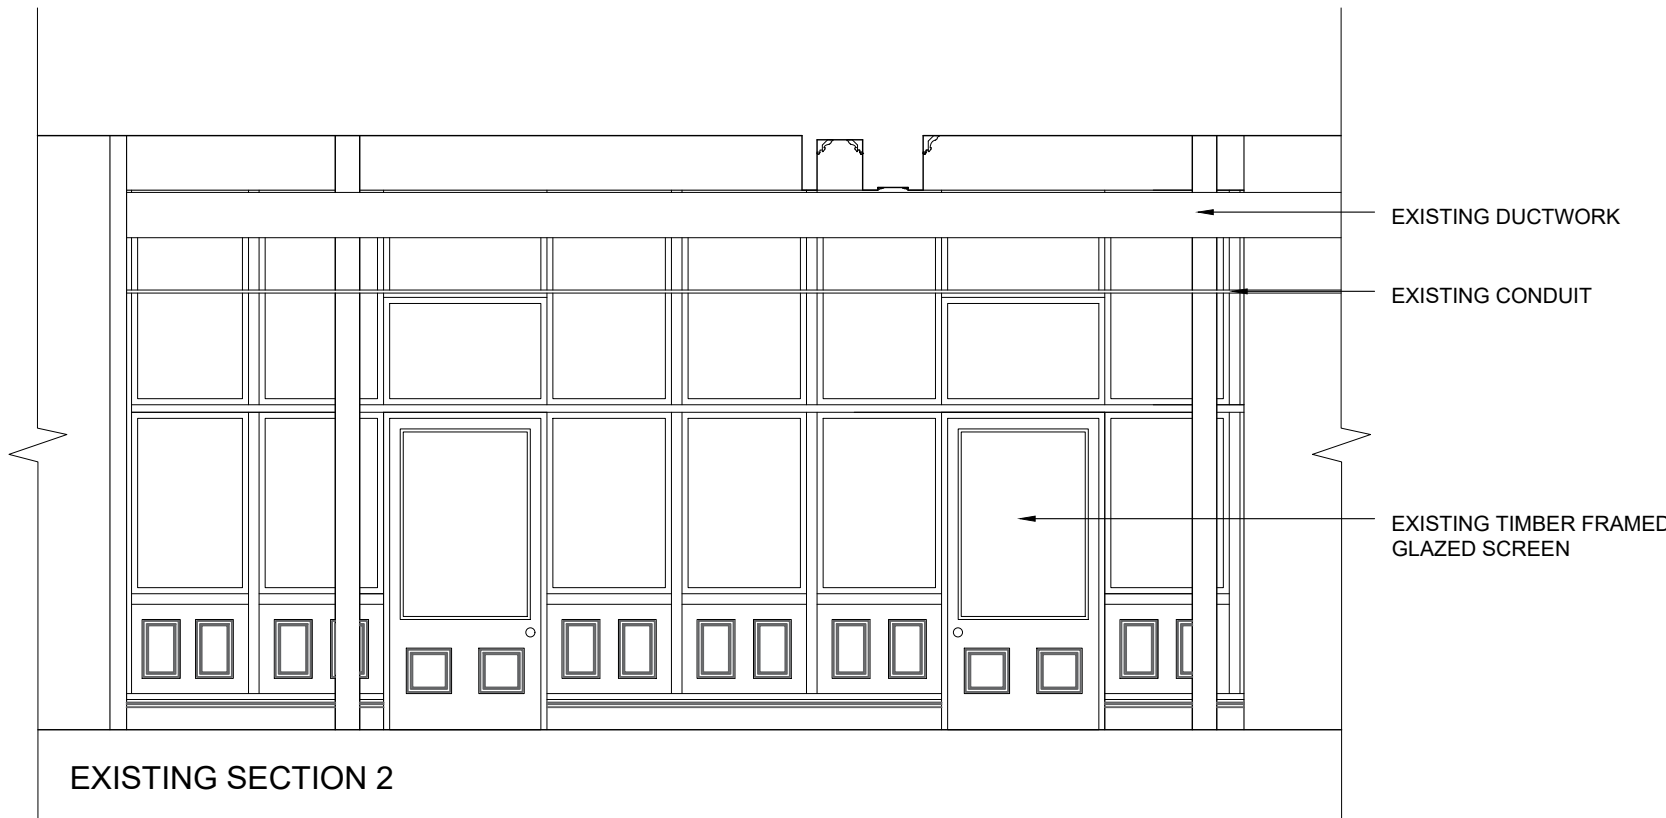


EXISTING SECTION 2

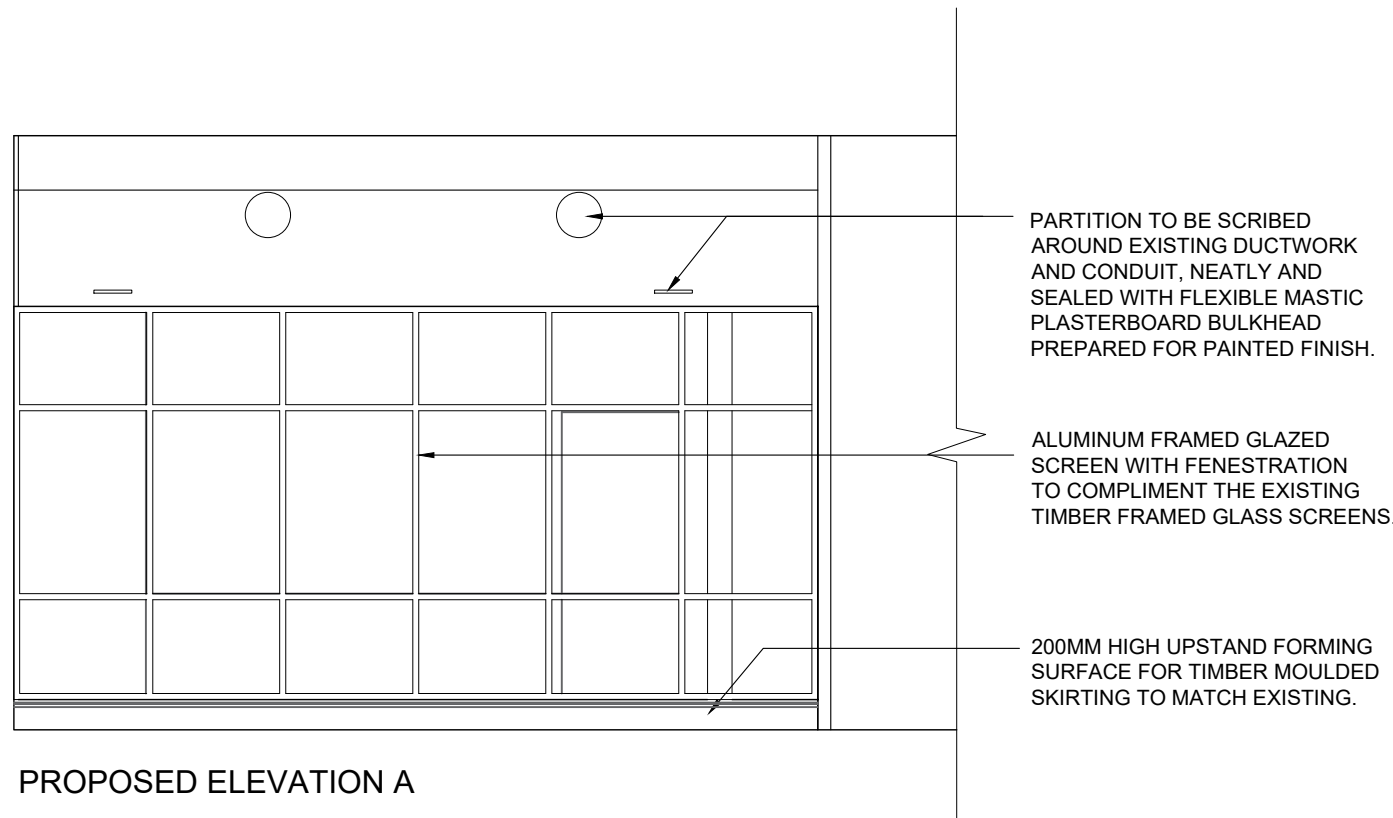

PROPOSED ELEVATION A

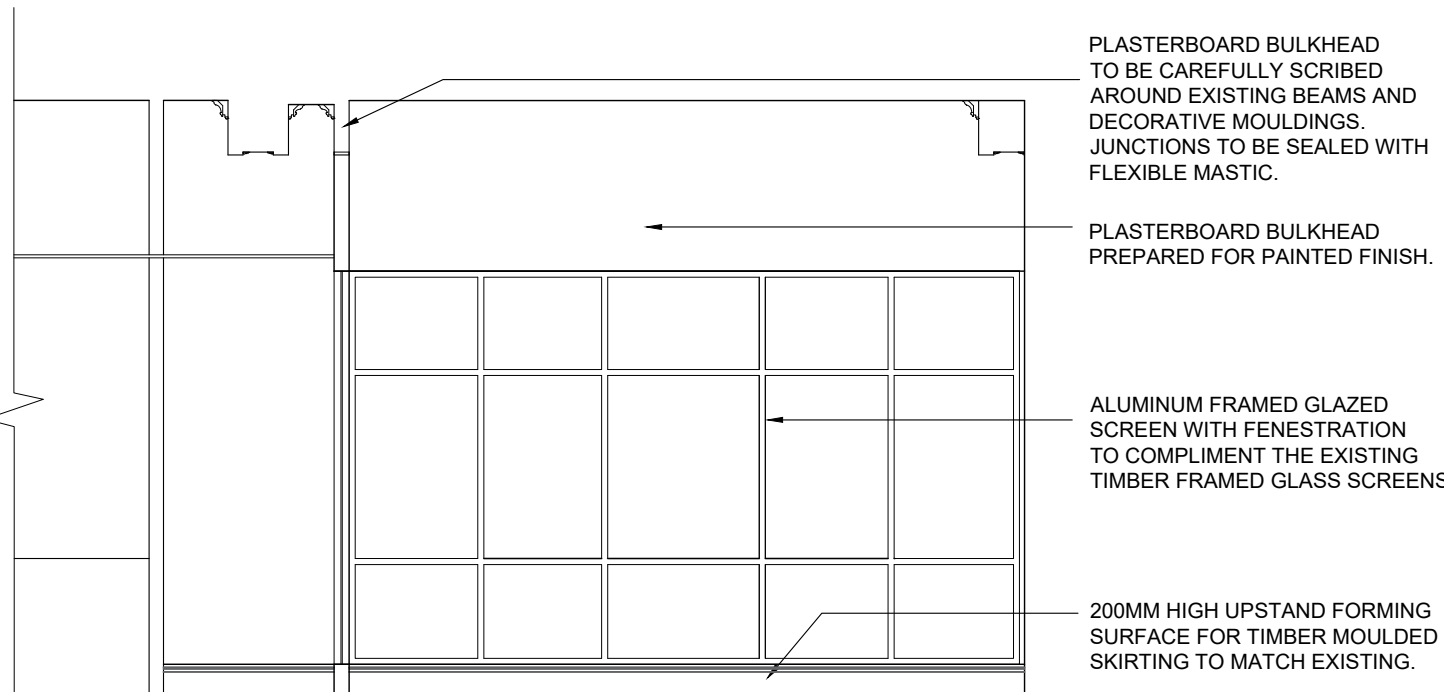

PROPOSED SECTION 1

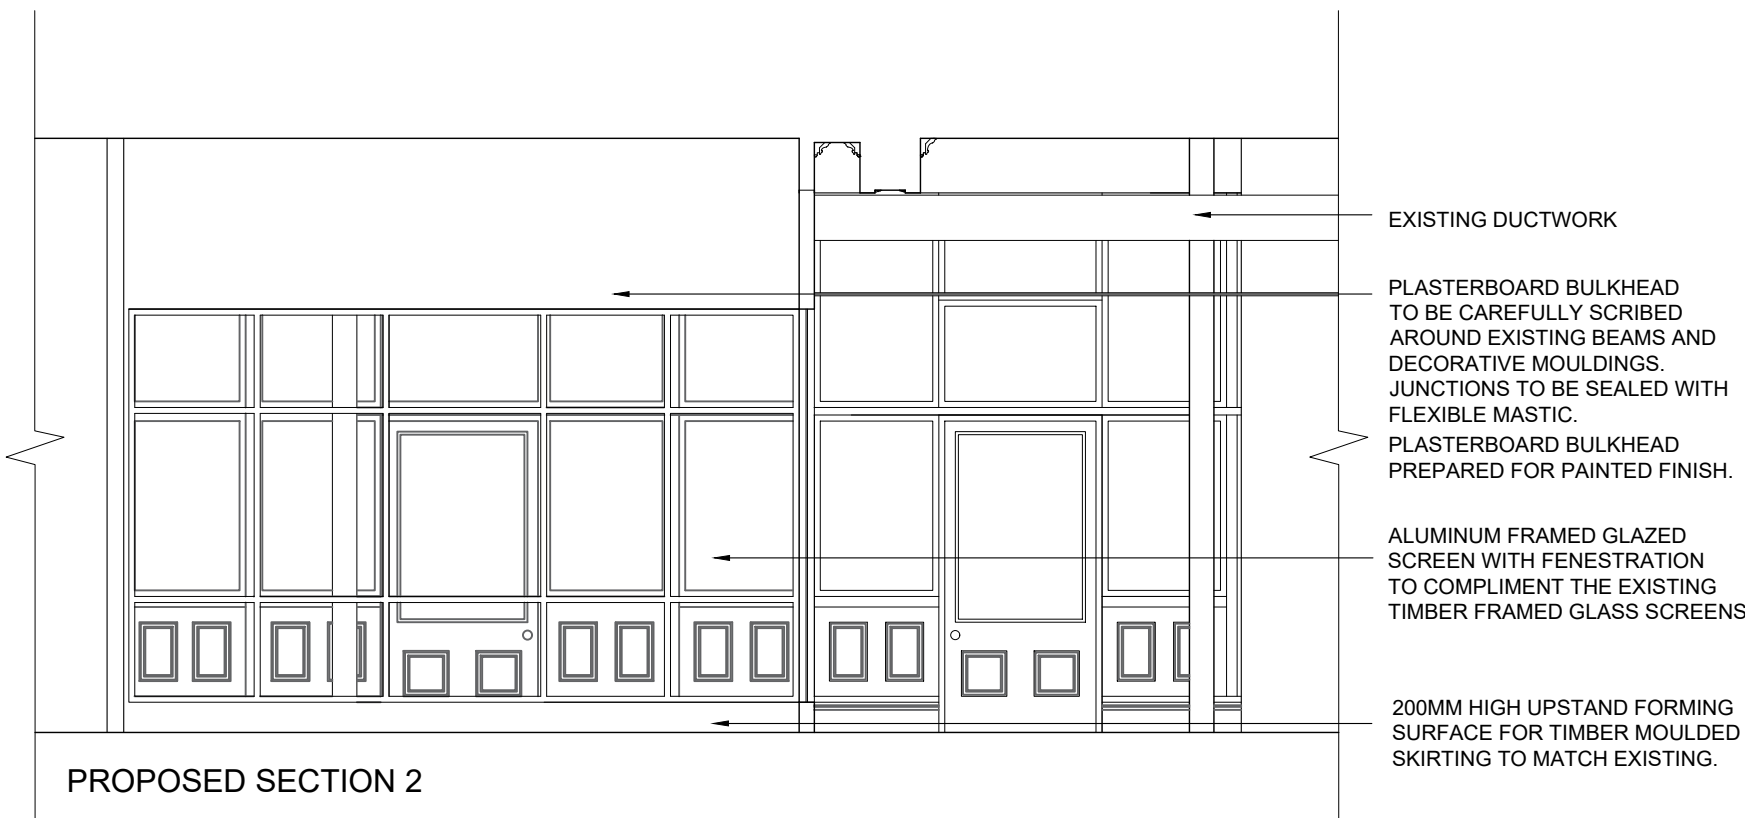

PROPOSED SECTION 2

NOTES:

© TMT 2019

Copyright of this drawing is vested in the Contractor and it must not be copied or reproduced without consent.

All dimensions are in Millimeters (mm) unless indicated. Contractor to check all dimensions prior to commencing work onsite & adopt responsibility for dimensional accuracy prior to works.

Drawing to be read in conjunction with all relevant information. Any discrepancies found between information on this drawing, given elsewhere or recorded onsite shall be reported to the Contractor immediately.

DO NOT SCALE FROM THIS DRAWING...
If unsure ask!

A PARTITION LINE ALTERED & SITE PLAN ADDED LJ - 14/09/22
- FIRST ISSUE LJ - 29/05/22

rev. description by checked date

client logo:

client

A

project

35 DALE ST

stage

CONSTRUCTION

drawing title

EXISTING & PROPOSED FF ELEVATIONS

drawing no. AV01 date 29 MAY 22 scale 1:50@A1 rev. -

TMT Group
Cheshire House, Green Lane
Romiley, Stockport,
SK6 3JG

TMT Group
3 Hardman Square,
Spinningfields,
M3 3EB

TMT