



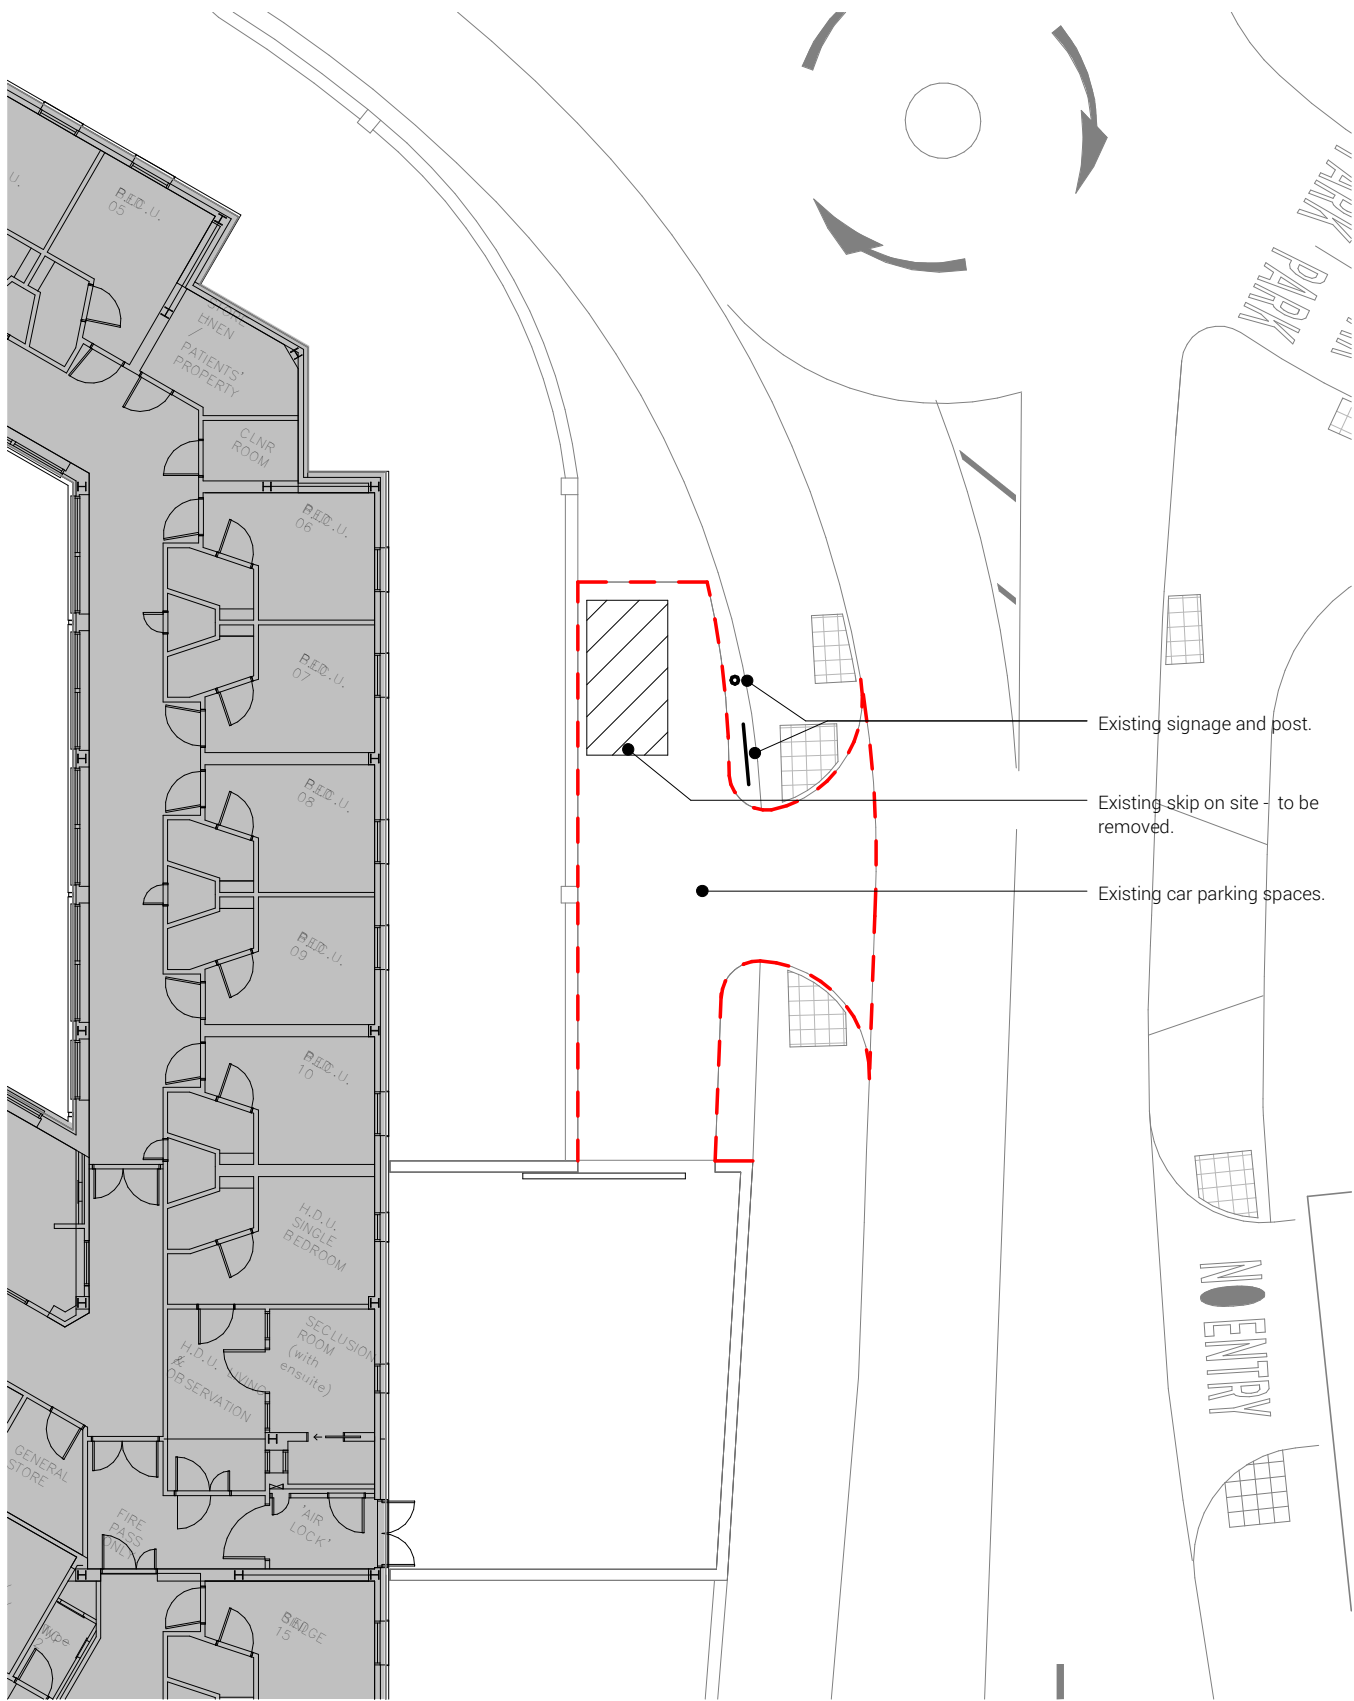

Change to existing parking bays - Existing
1 : 200

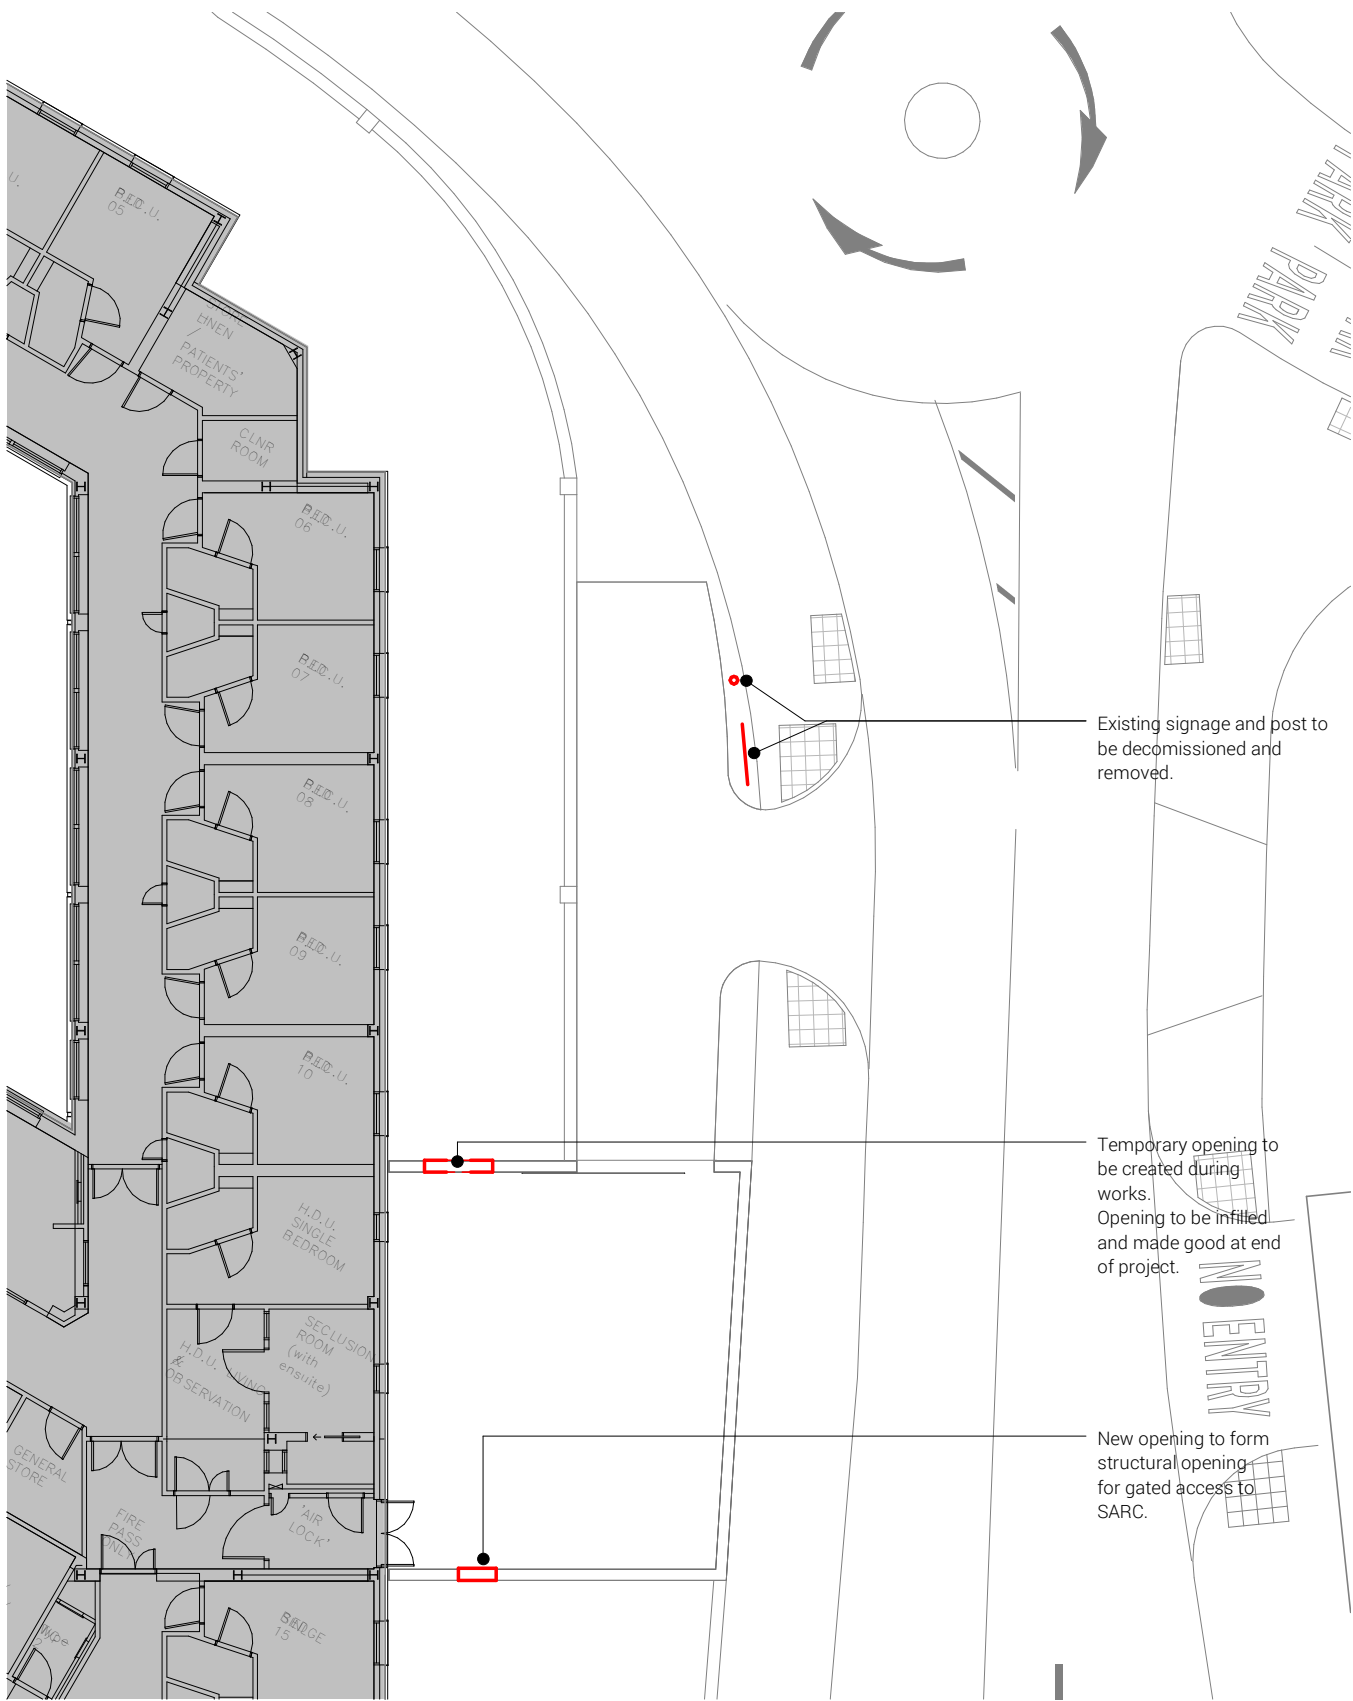

Change to existing parking bays - Demolition
1 : 200



Change to existing parking bays - Proposed
1 : 200

GENERAL NOTES:

DAY Architectural Ltd accepts no responsibility for any costs, losses or claims whatsoever arising from these drawings, specifications and related documents unless there is full compliance with the Client or any unauthorised user of the following:

- 1 All boundaries, dimensions and levels are to be checked on site before construction and any discrepancies reported to the Architect / Designer.
- 2 Partial Service: Any discrepancies with site or other information is to be advised to the Architect / Designer and direction and / or approval is to be sought before the implementation of the detail.
- 3 Block and site plans are reproduced under license from the Ordnance Survey.
- 4 Do not scale this drawing.
- 5 For the purpose of coordination, all relevant parties must check this information prior to implementation and report any discrepancies to the Architect / Designer.

P1	Drawing issued for NMA	26.08.2022	GAB
REV	DESCRIPTION	DATE	REV BY

CLIENT
Manchester University Hospital NHS Foundation Trust

PROJECT
SARC - Level 1 Peter Mount Building

DRAWING
Works to existing Car Park Spaces

SCALE						FIRST ISSUED	
1 : 200 @ A2						26/08/22	
PROJECT		CLIENT REF		DRAWN BY		CHECKED BY	
1117-20		MUHFT		HMW		CB	
ORIGIN	VOLUME	LEVEL	TYPE	ROLE	NUMBER	REVISION	
DAY	XX	XX	DR	A	070102	P1	
SUITABILITY							
PLANNING							

DAY

DAY Architectural Ltd.
Studio 1, Lancaster Buildings
77 Deansgate, Manchester, M3
2BW

T: 0161 834 9703
W: www.day-architectural.com

Information contained on this drawing is the sole copyright of DAY Architectural Ltd, and is not to be reproduced without their permission.