



1:100

PROPOSED EAST ELEVATION



1:100

PROPOSED NORTH ELEVATION




1:100

PROPOSED WEST ELEVATION




1:100

PROPOSED SOUTH ELEVATION

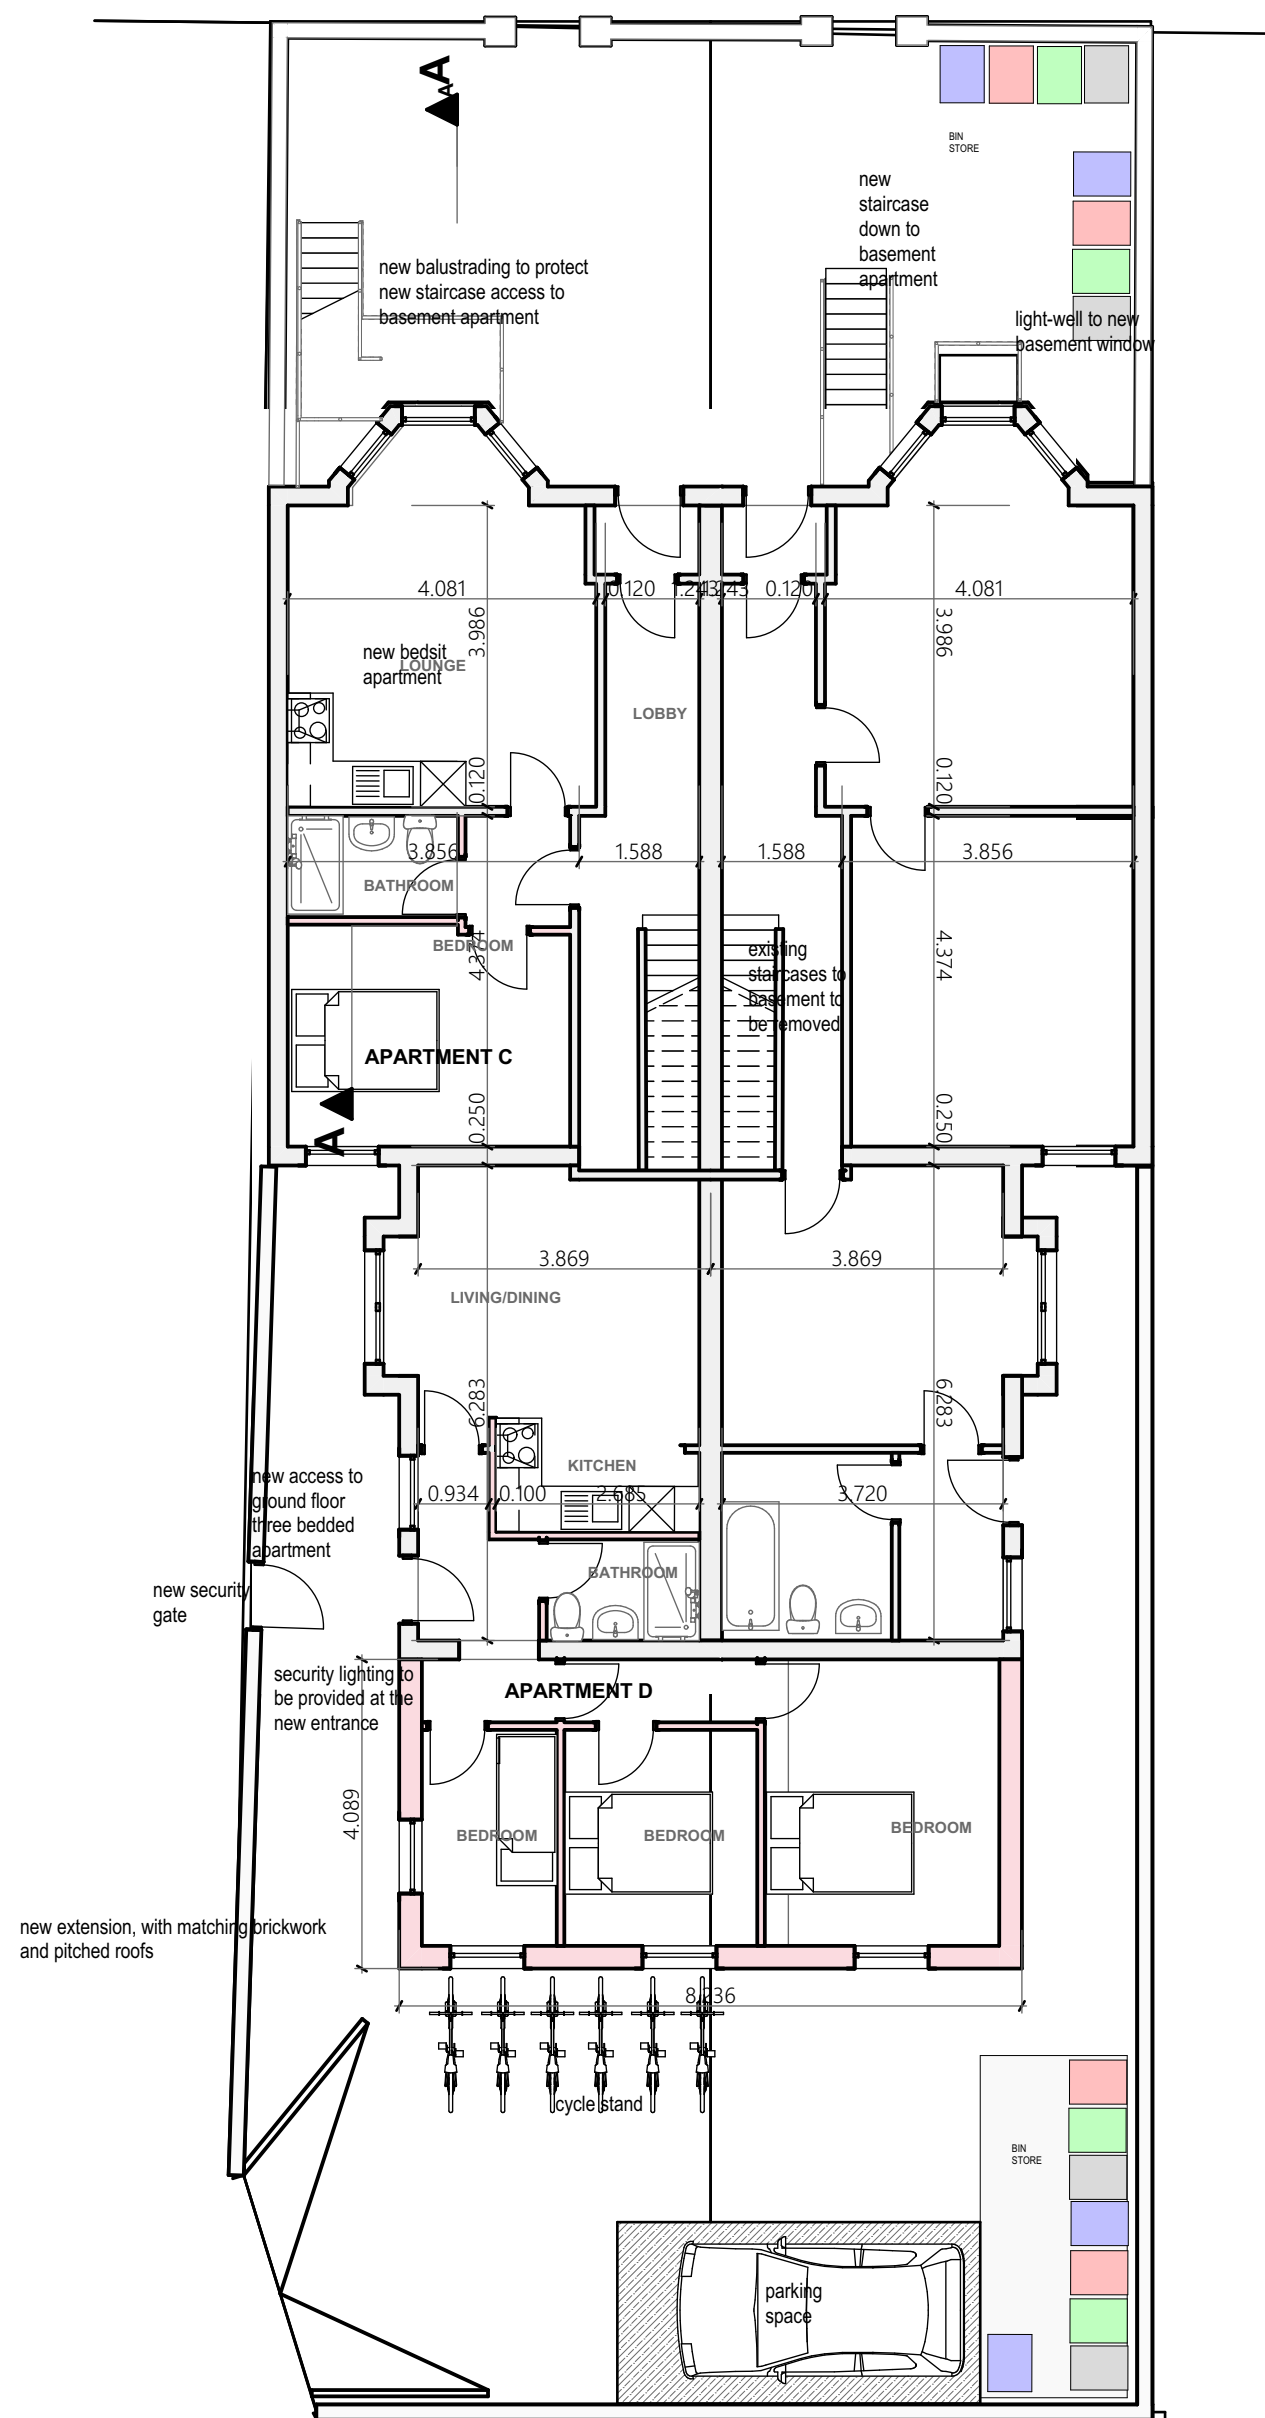


1:100

PROPOSED GROUND FLOOR

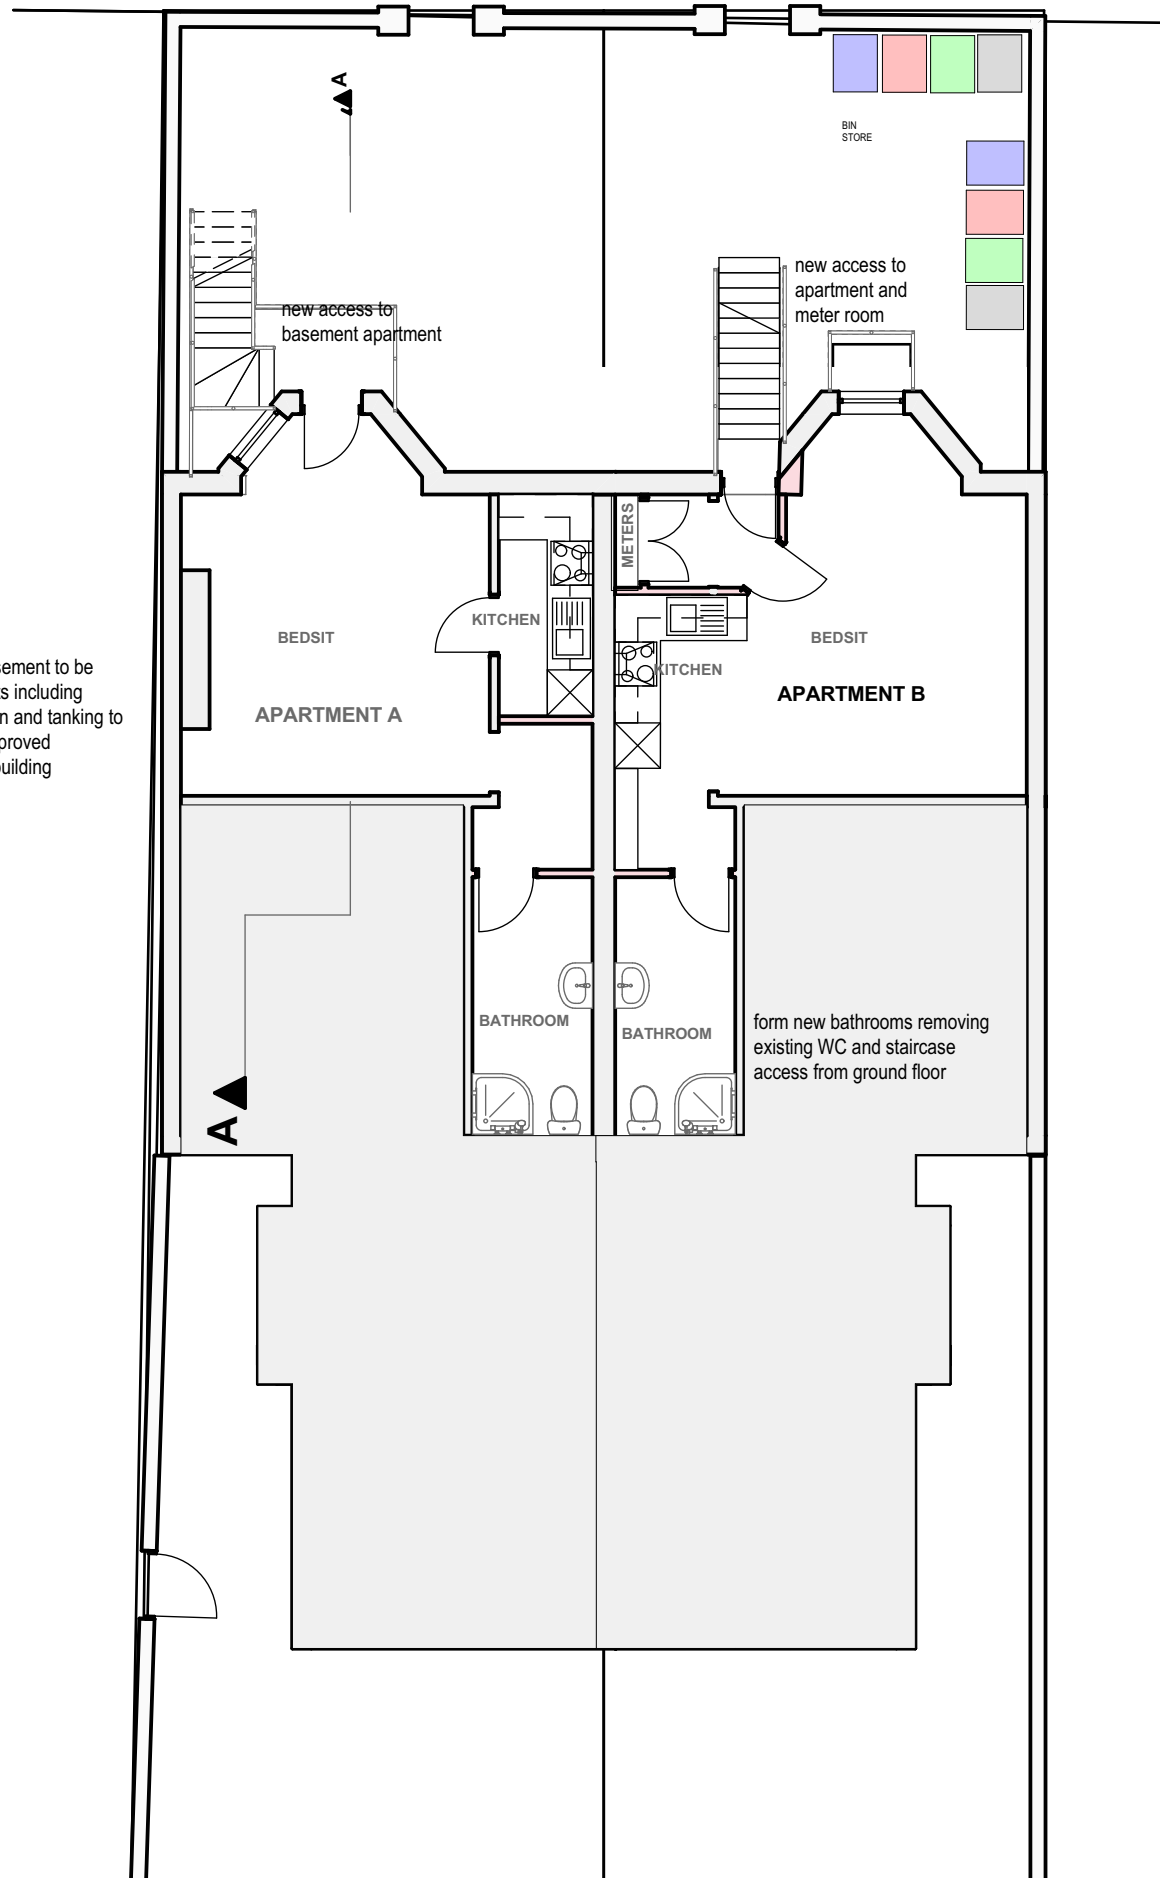

1:100

PROPOSED BASEMENT

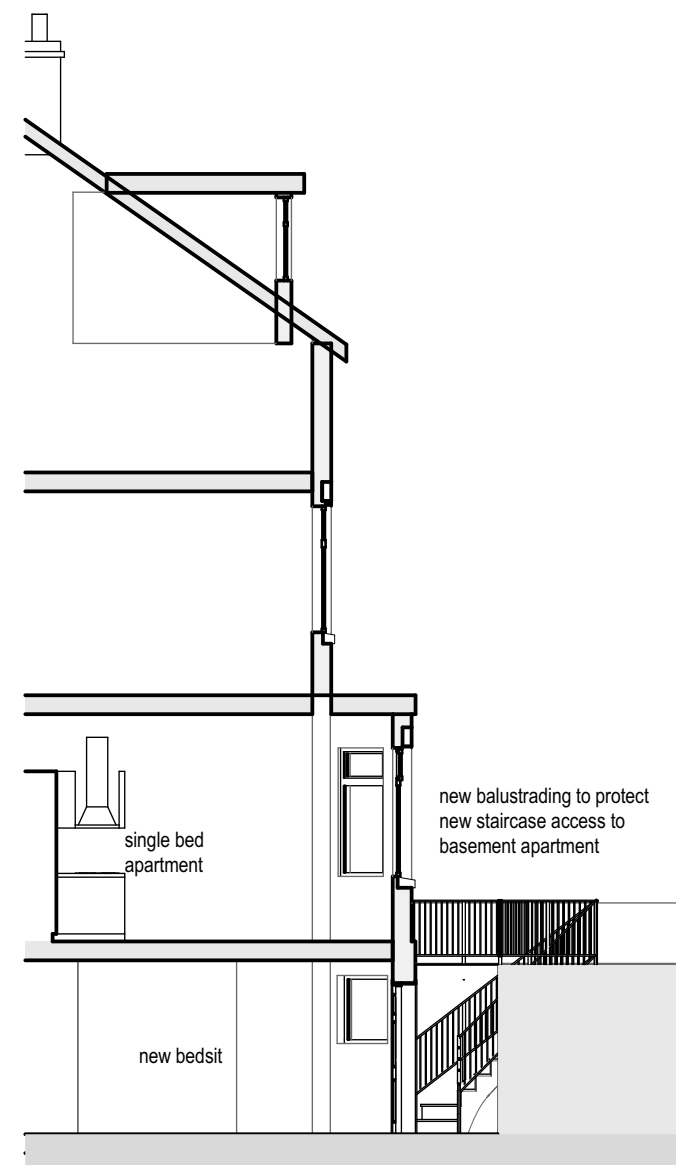

1:100 PROPOSED SECTION A

**DENOVALE LTD.**  
TEL: 0161 941 7417 MOBILE 0774 988480

**gonshaw associates**  
chartered architect

3 KENDAL DRIVE GATLEY CHEADLE SK8 4QJ  
TEL: 0161 408 4882 MOBILE 0771583075  
Email: ron@gonshaw-associates .com

PLANNING ISSUE

|               |   |       |          |
|---------------|---|-------|----------|
| CLIENT        | DR QASIM ABBASALI   |       |          |
| SITE/CONTRACT | CONVERT BASEMENT TO 2 BEDSITS, GROUND FLOOR<br>CONVERT 2 BED APARTMENT TO 2No. 1 BED<br>1458-1460 ASHTON OLD ROAD, M11 1HL |       |          |
| TITLE         | PROPOSED PLANS AND ELEVATIONS                                                                                              |       |          |
| DATE          | JULY 2022   | SCALE | AS SHOWN |
| CHECKED       |   | DRAWN |          |
| DRG No.       | 40371   | / 05  | /        |