



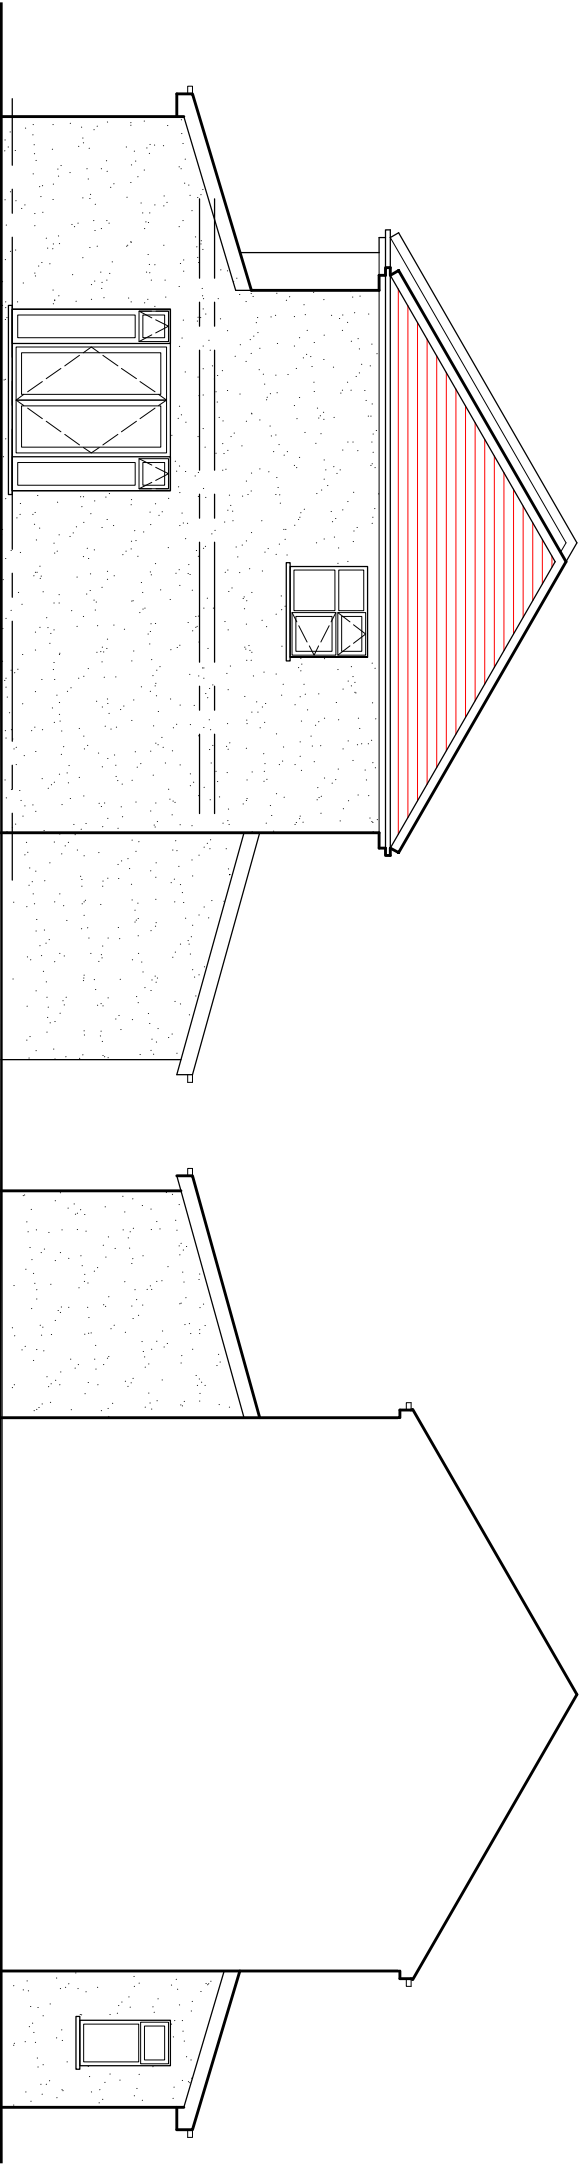

PROPOSED SIDE ELEVATION

PROPOSED SIDE ELEVATION

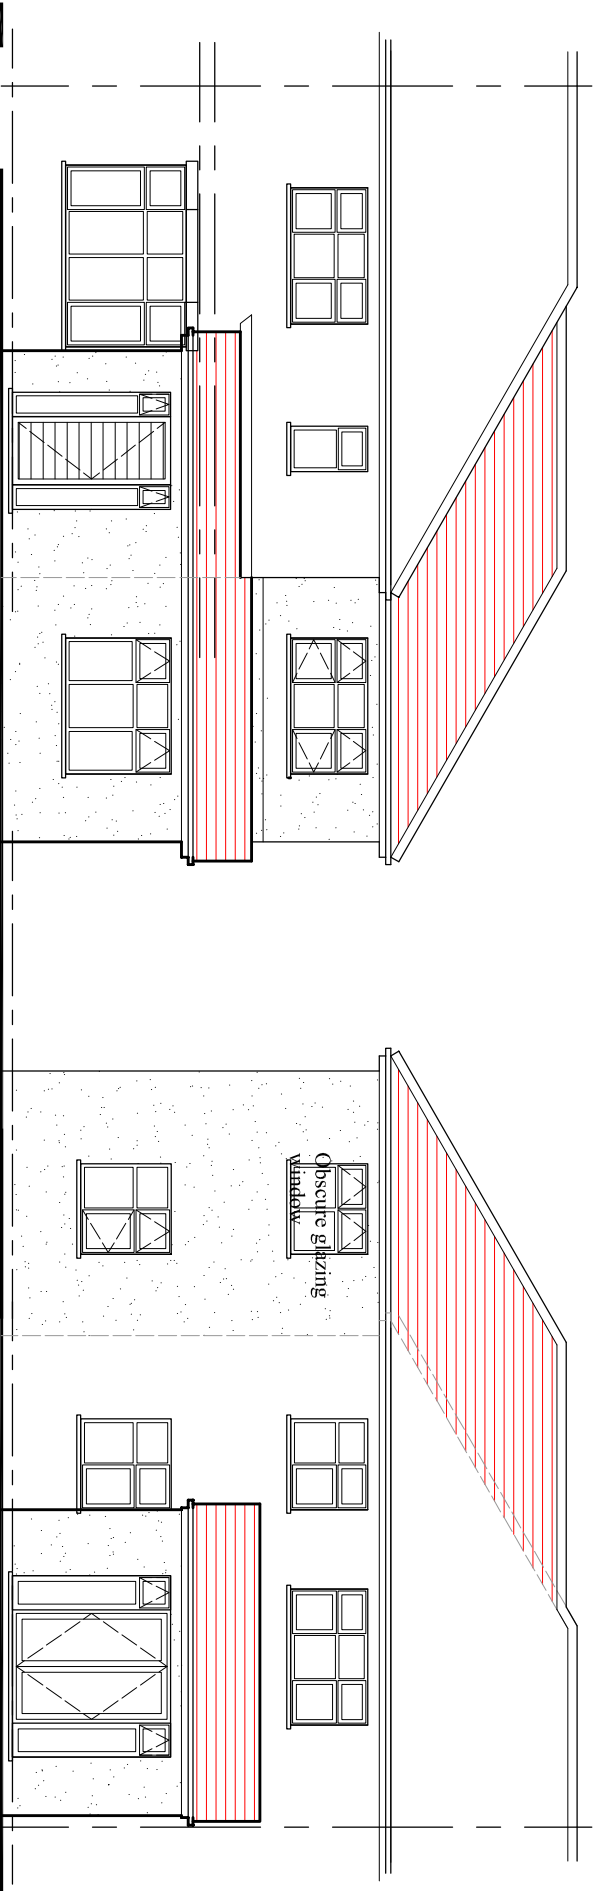

PROPOSED FRONT ELEVATION

PROPOSED REAR ELEVATION

PROJECT
3 Overlea Drive, Burnage

CLIENT
Mrs. Sindhu Sibin

DRAWING TITLE
Proposed Elevation

JOB No
NA-P03

SCALE DATE REVISION
1:100@A3 June 2022 -
DRAWN CHECKED BY
NA

t: 0782 895 3405
e: niamat@hotmail.co.uk