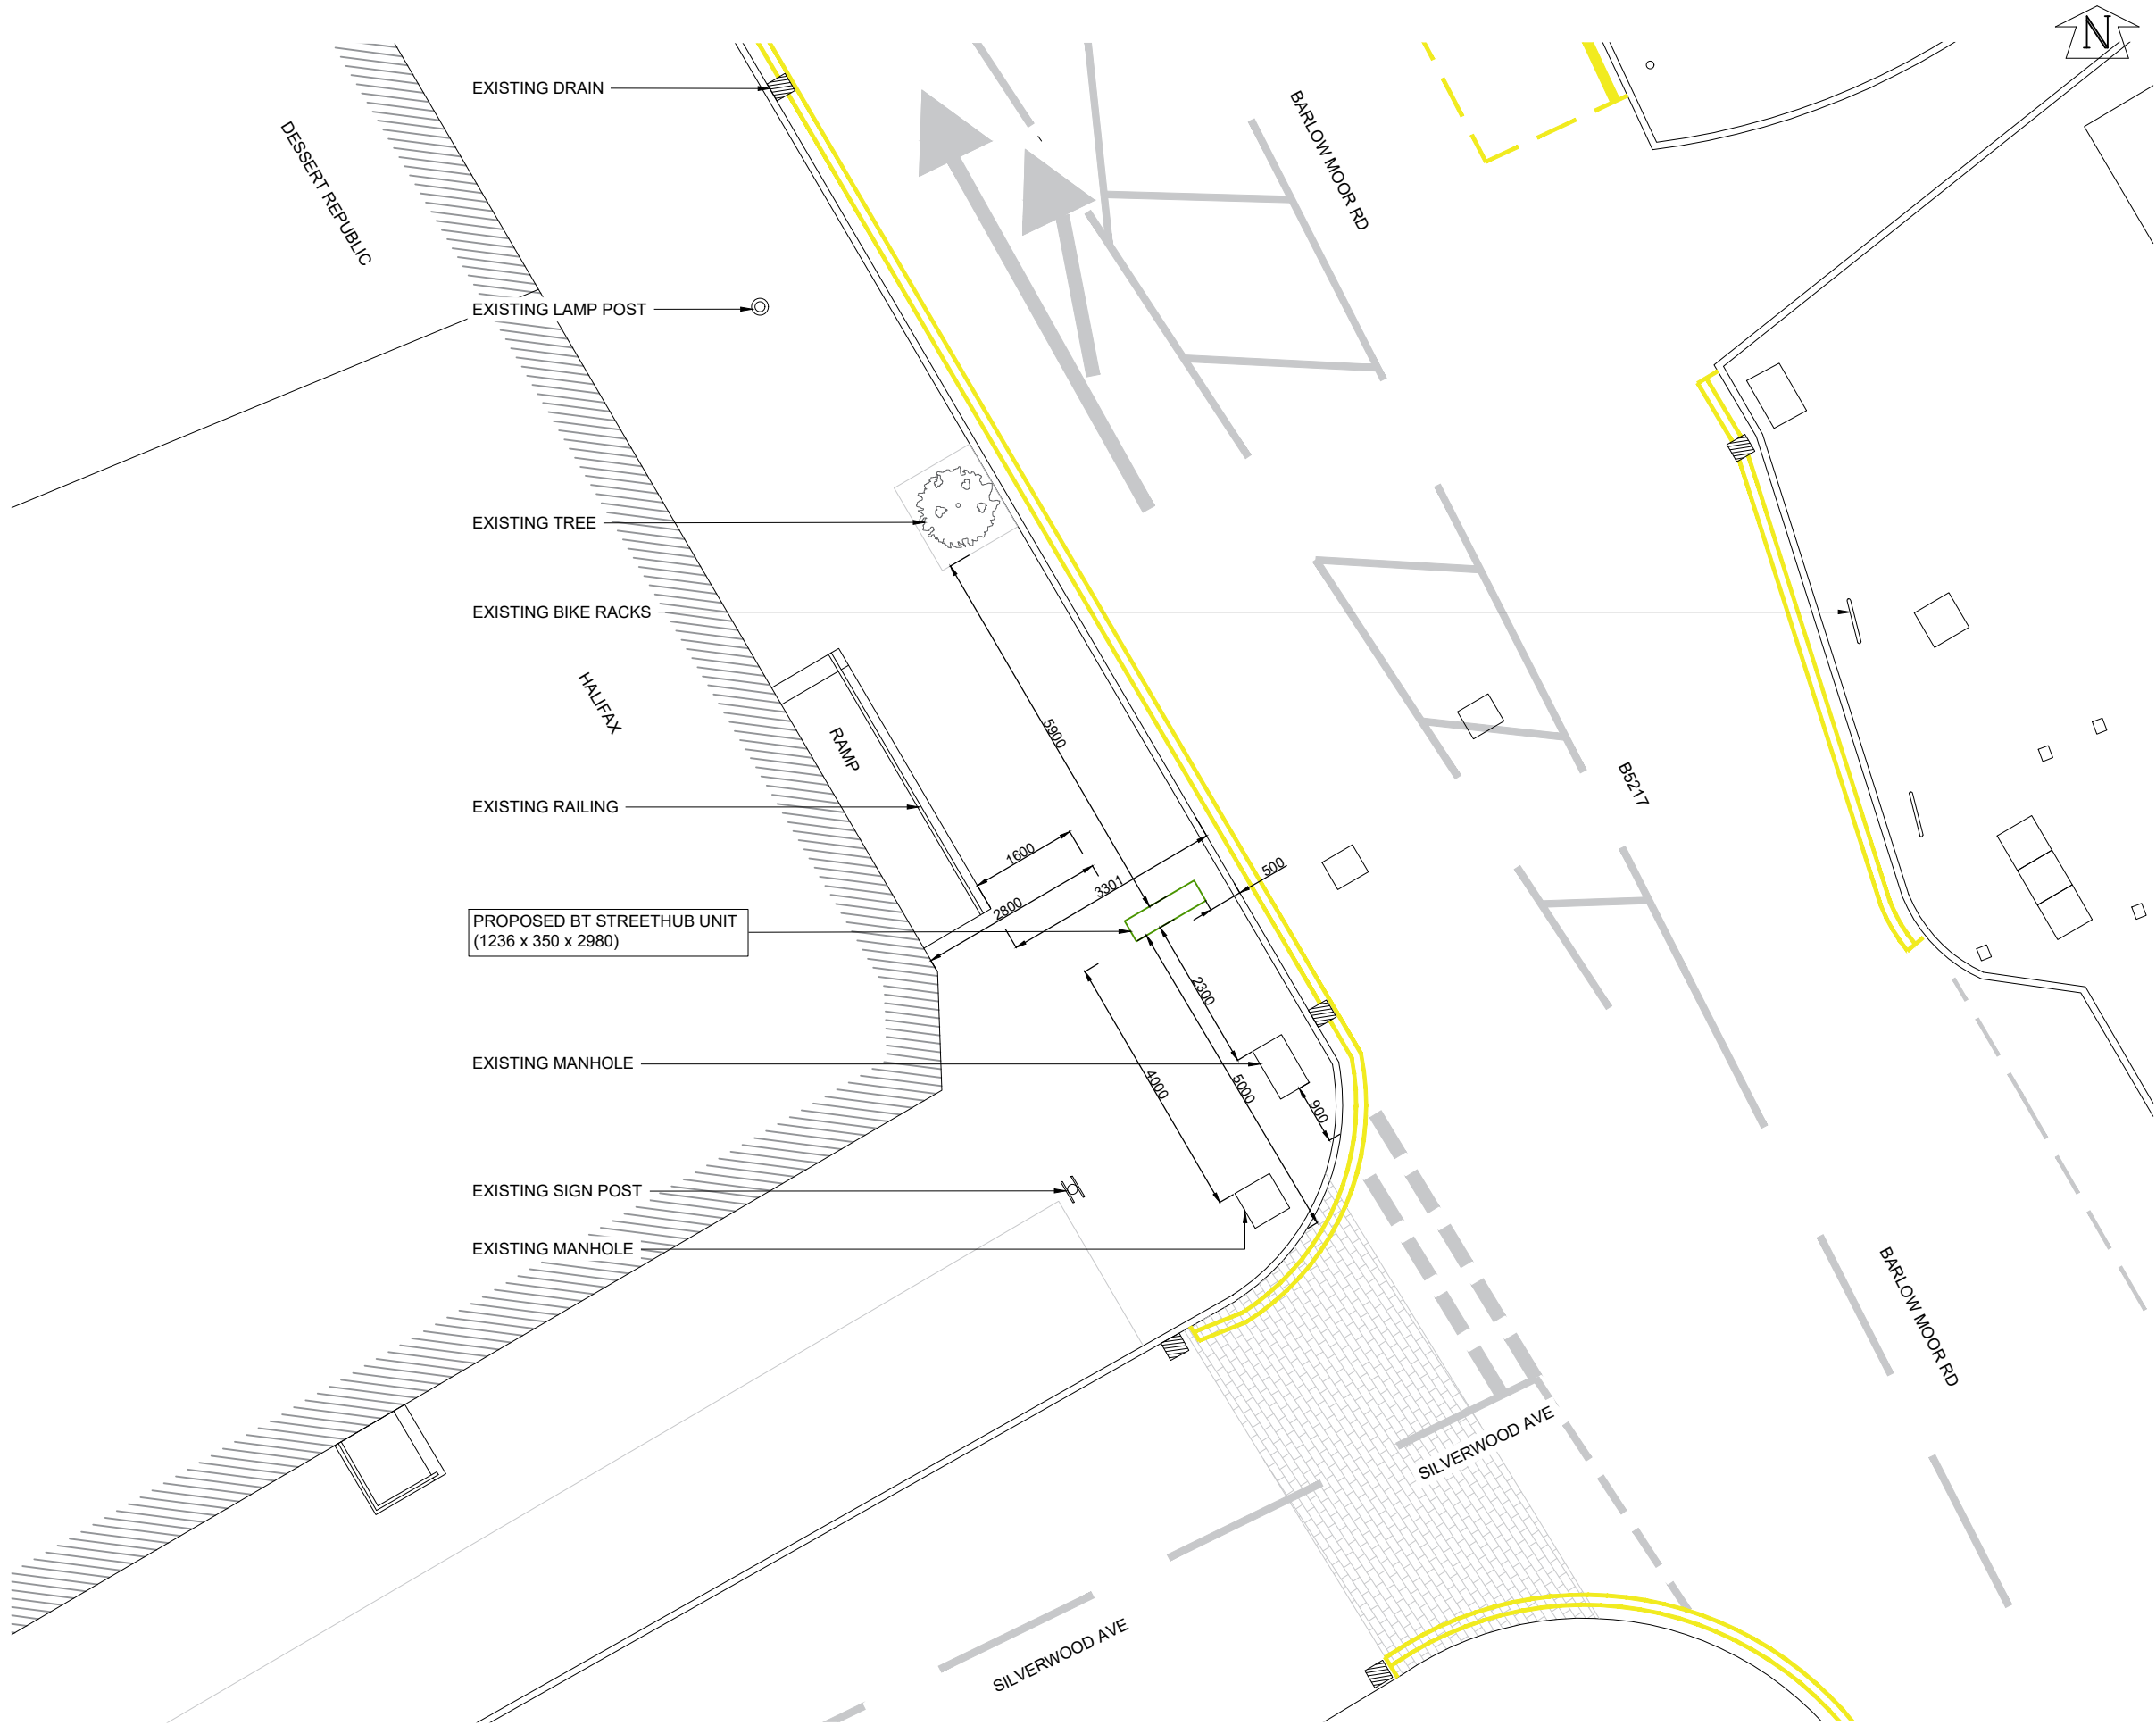


PROPOSED SITE PLAN
SCALE 1:100

GENERAL NOTES

Use written dimensions only, do not scale from drawing. Use latest revision of all referenced information.

A	19.10.22	New BT Streethub Structure	MD	JE
Rev	Date	Description	Drawn	Chkd

Solutions30
Solutions for New Technologies

BT

Drg Status
PLANNING

Cell No. & Name
MAN116

Site Name & Address
Pavement o/s 579 Barlow Moor Road,
Chorlton-cum-Hardy,
Manchester M21 8AE

Drawing Title
PROPOSED SITE PLAN

Scale	1:100	Date	19.10.2022
Drawn By	MD	Checked By	JE

Drawing Number 002	Revision A
------------------------------	----------------------