



REVISION	DATE	DESCRIPTION
P01	26/08/2022	INITIAL ISSUE

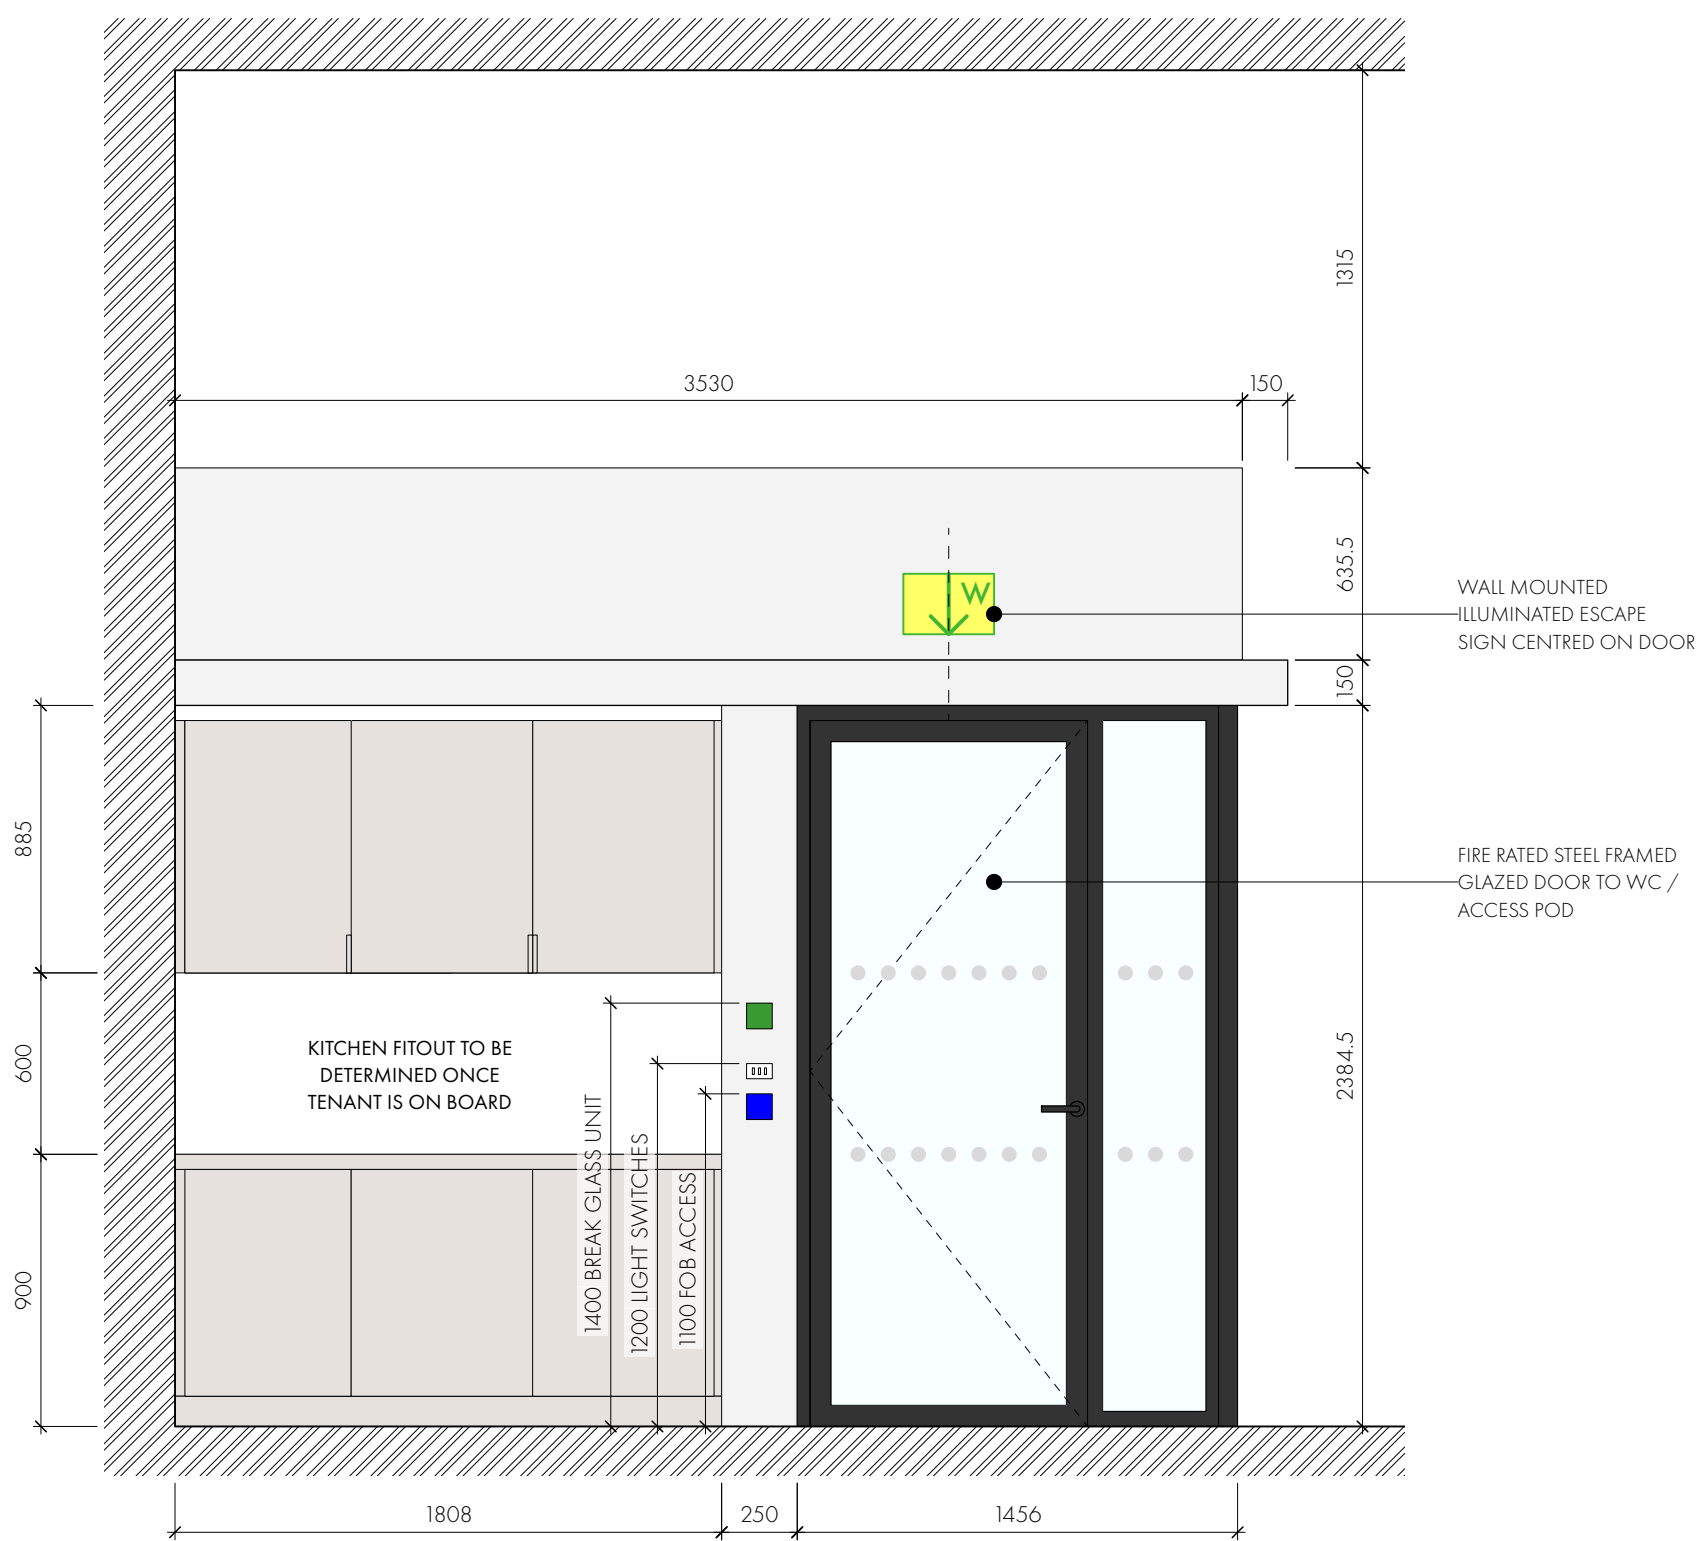


L01 POD – ELEVATION A
1:25




L01 POD – ELEVATION B
1:25

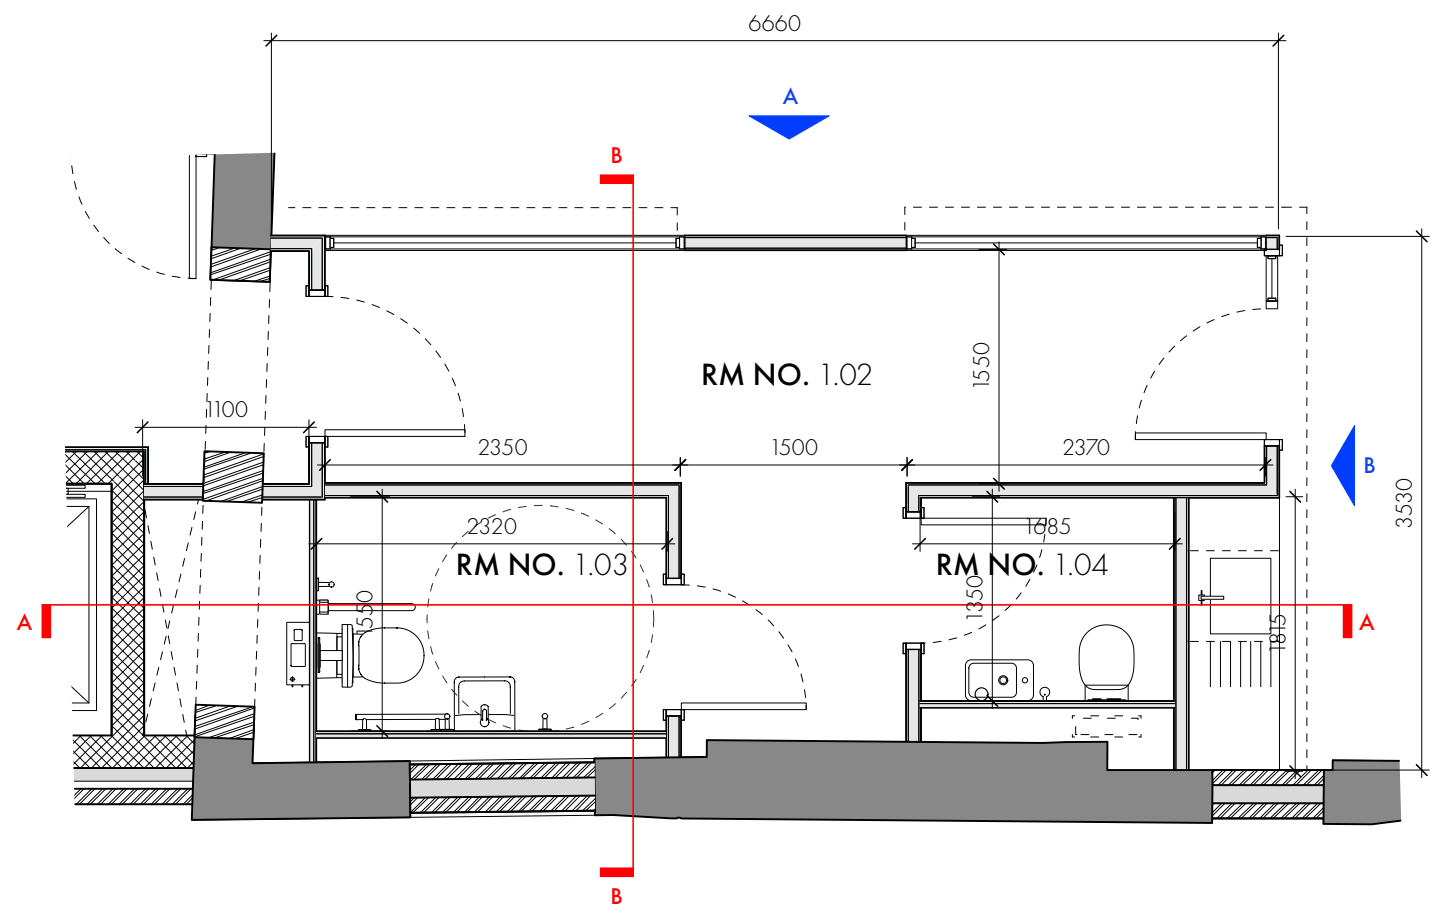

L01 POD – GA PLAN EXTRACT
1:50

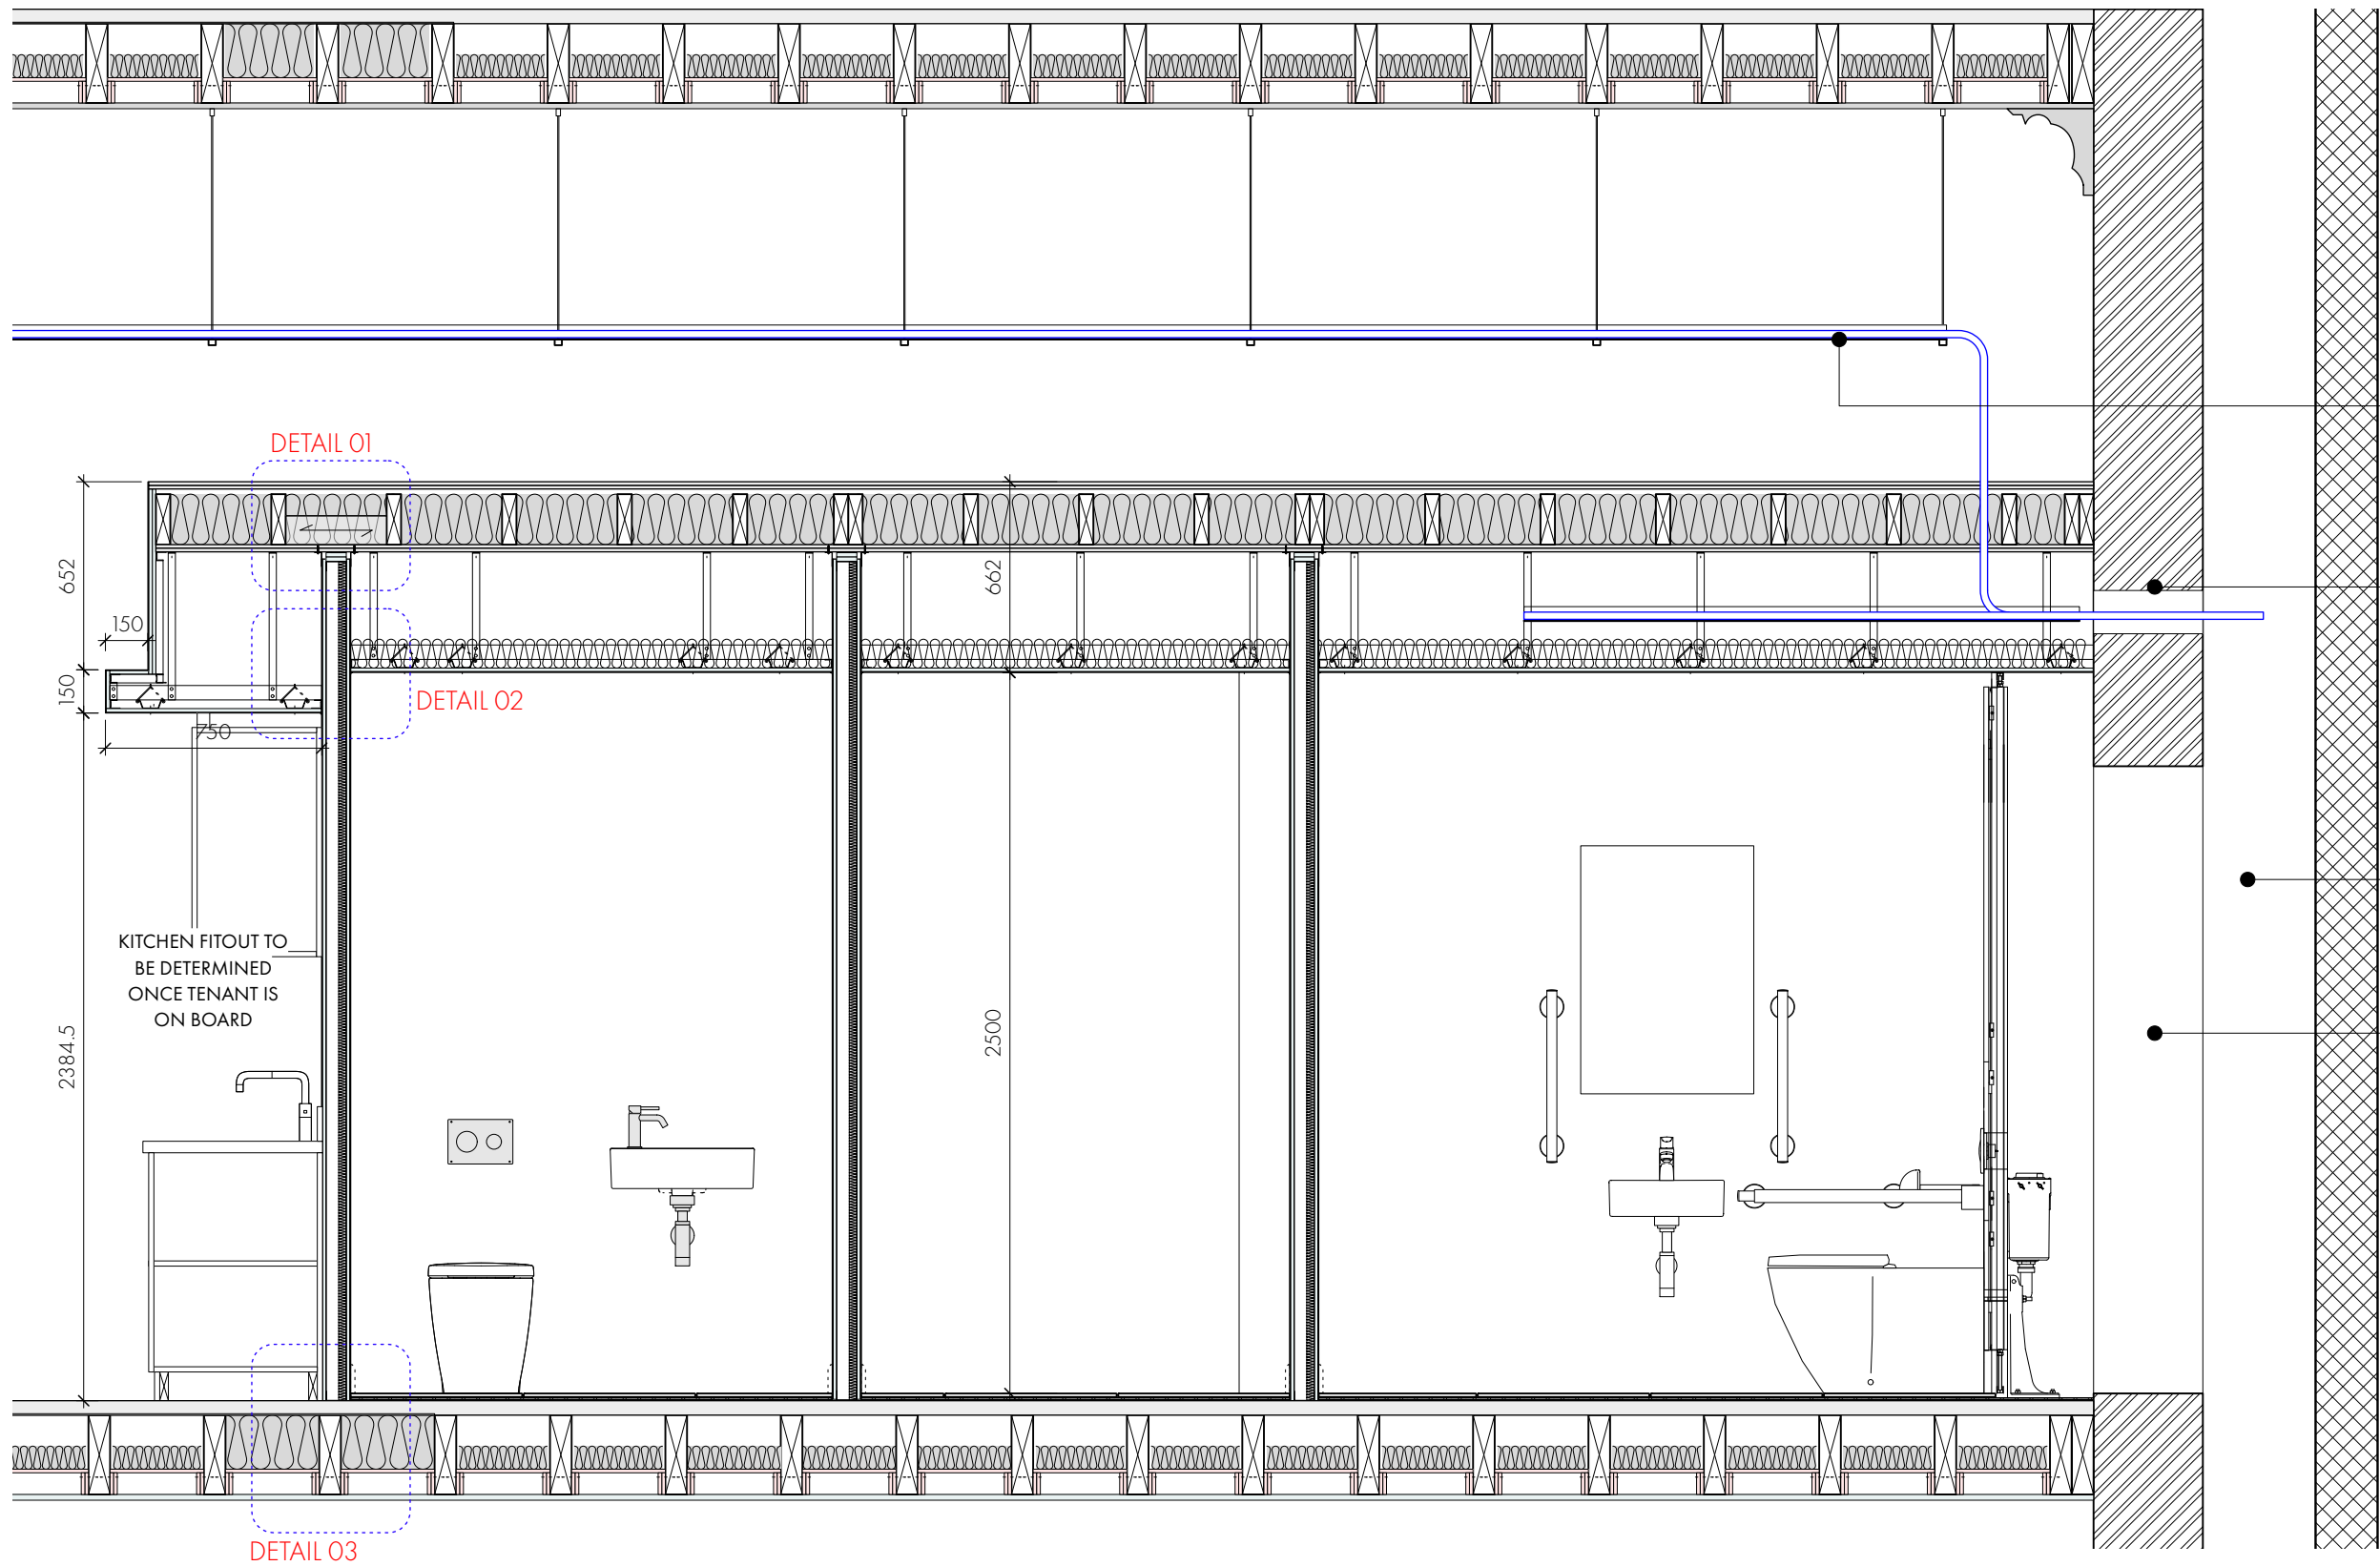

L01 POD – SECTION A-A
1:25

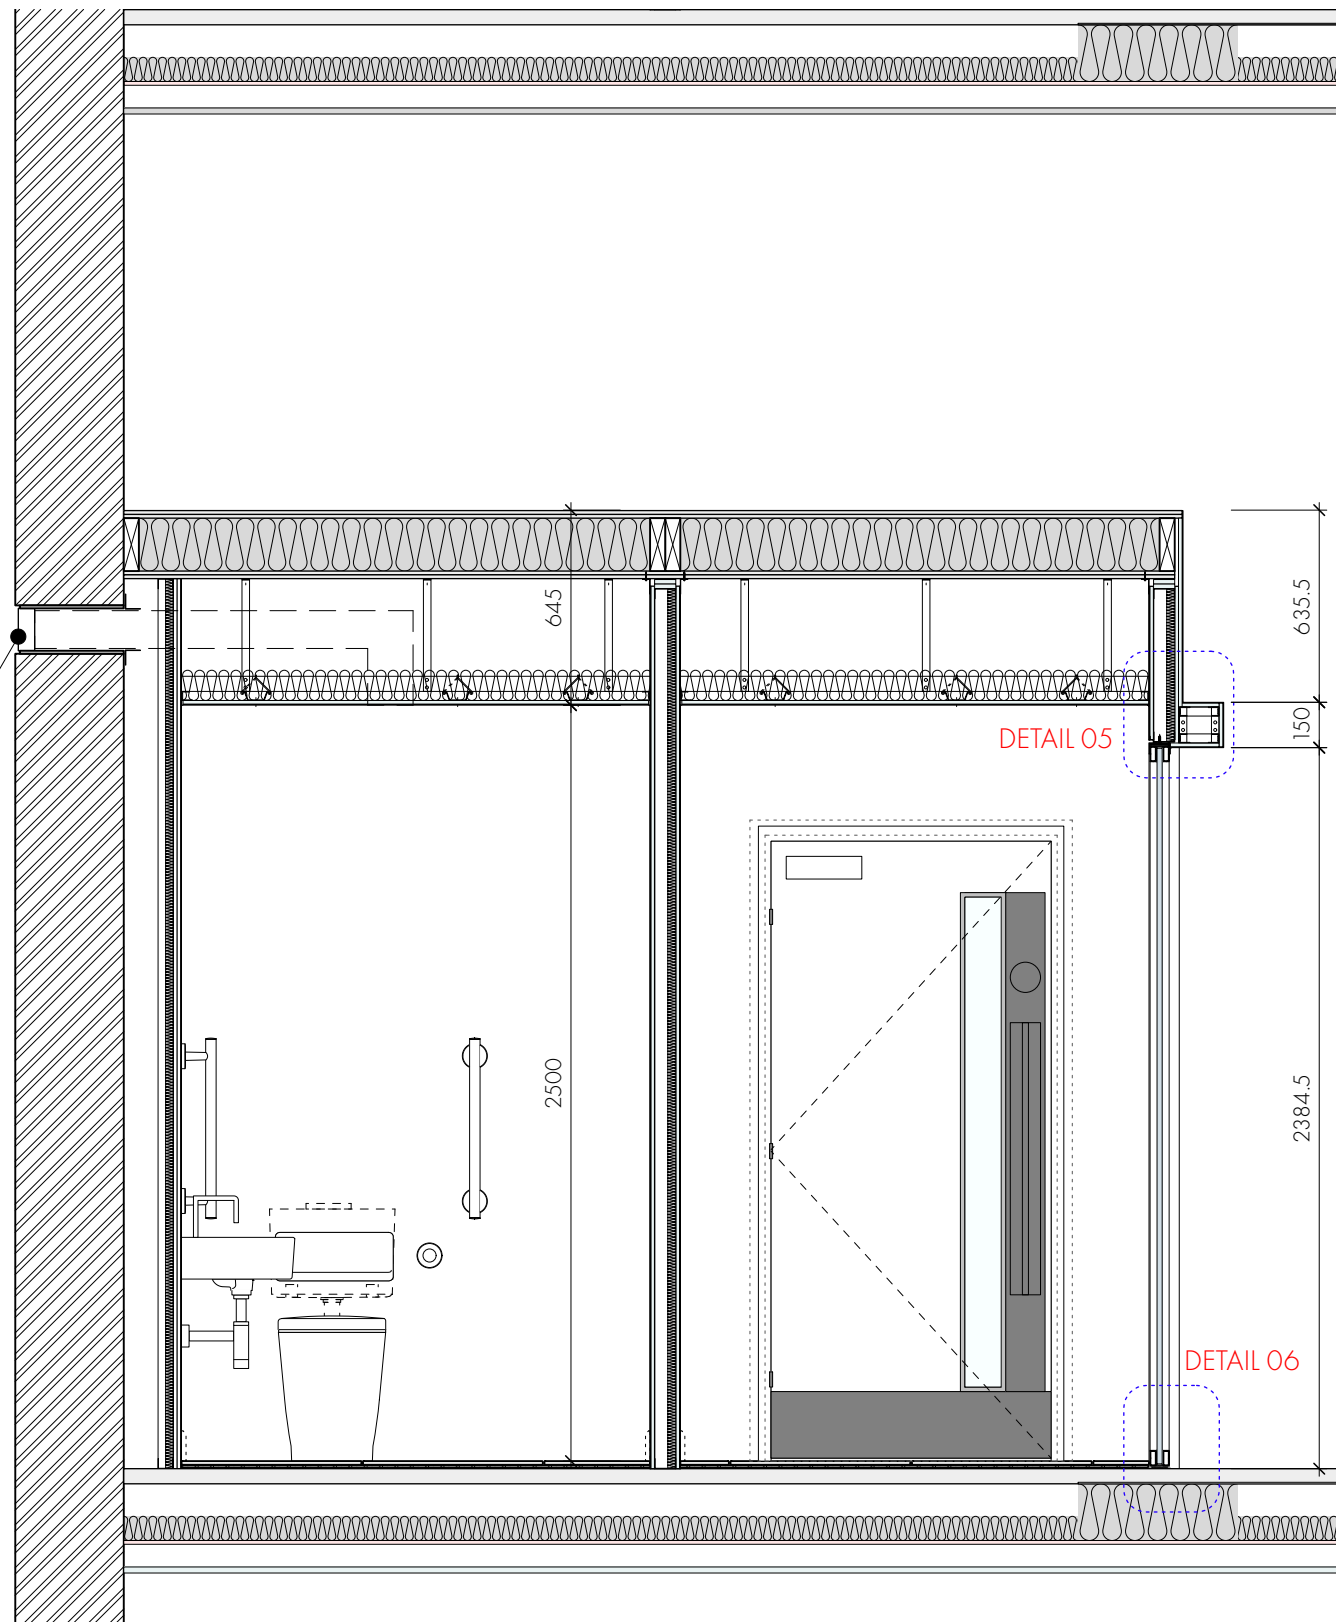

L01 POD – SECTION B-B
1:25

SEE ALSO CEILING DETAIL DRAWINGS A3300-3301
AND REFLECTED CEILING PLANS L1020-1023

OMIArchitects

31 Blackfriars Road, Salford, Manchester, M3 7AQ
+44(0)161 832 3242 / info@omiarchitects.com / www.omiarchitects.com

PROJECT	LAYSTALL STREET – LISTED BUILDING			
DRAWING	POD SETTING OUT - L01			
DATE	AUG 22	DRAWN BY	LG	SCALE VARIES @A1
JOB NO.	1383	DWG. NO.	1383-OMI-00-ZZ-DR-A-A3201-P01	