



01 SITE PLAN

1:500



02 COURTS PLAN

1:100

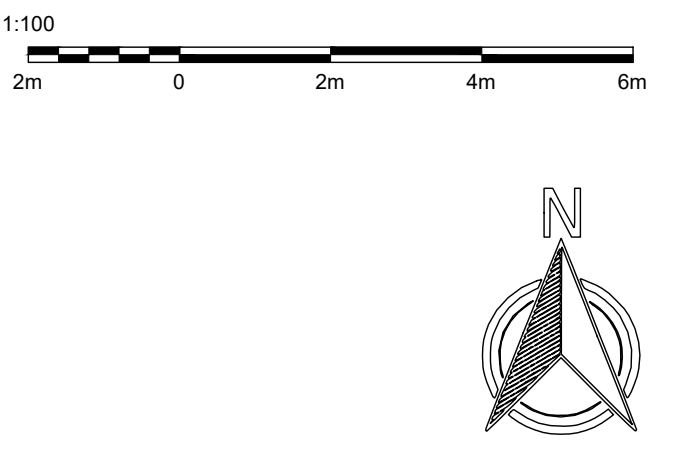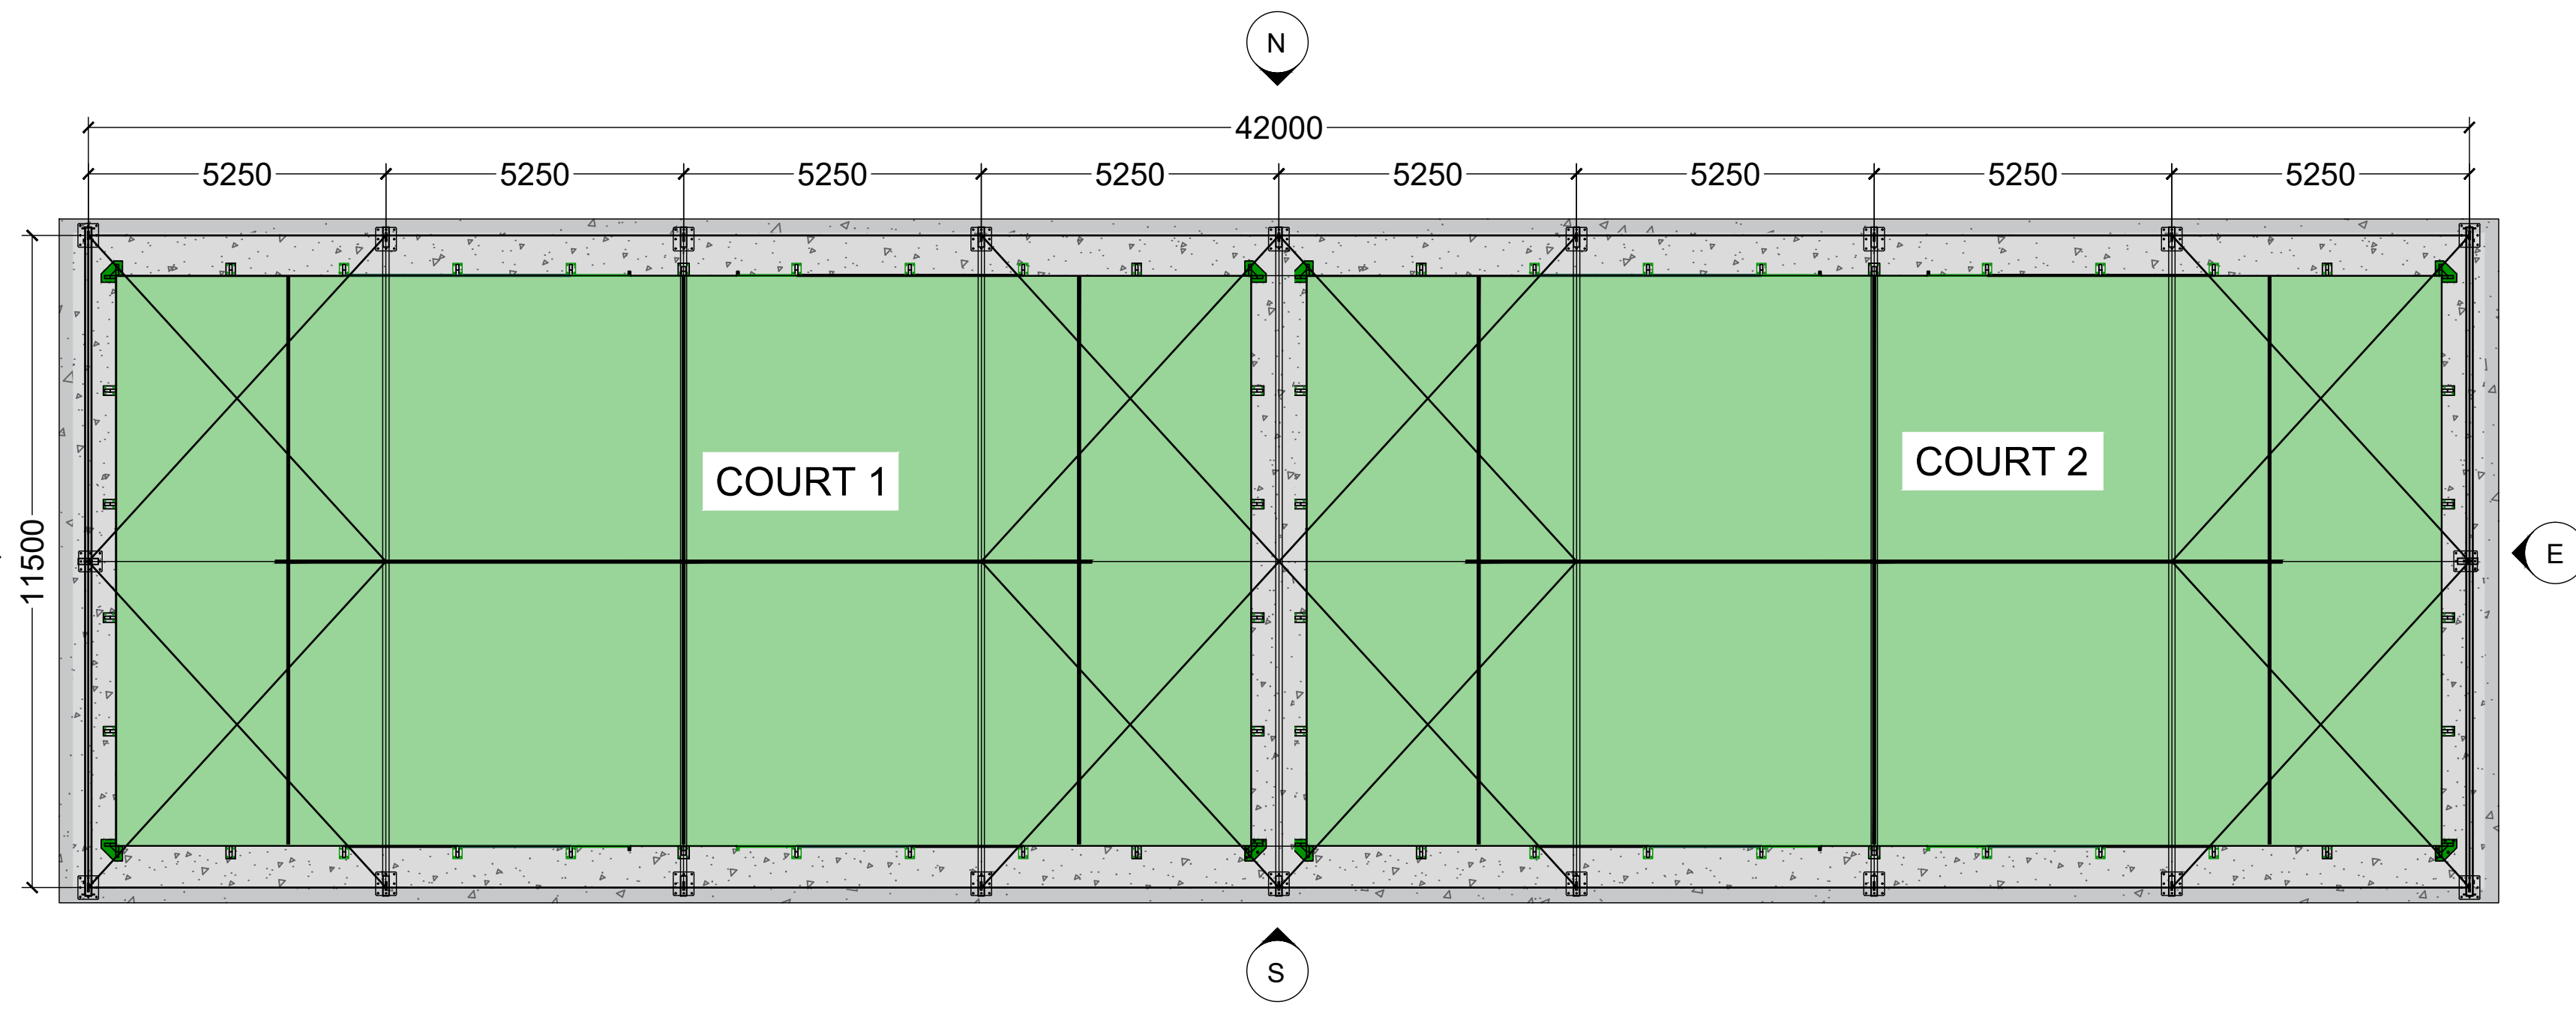

KEY

- Application site boundary
- Land ownership boundary
- Courts carpet
- Concrete foundation


NOTES

Canopy based on:
Okatent Single Padel Topspin 5.2

Padel court based on:
AFP Aluminium posted court


03 EAST ELEVATION

1:100

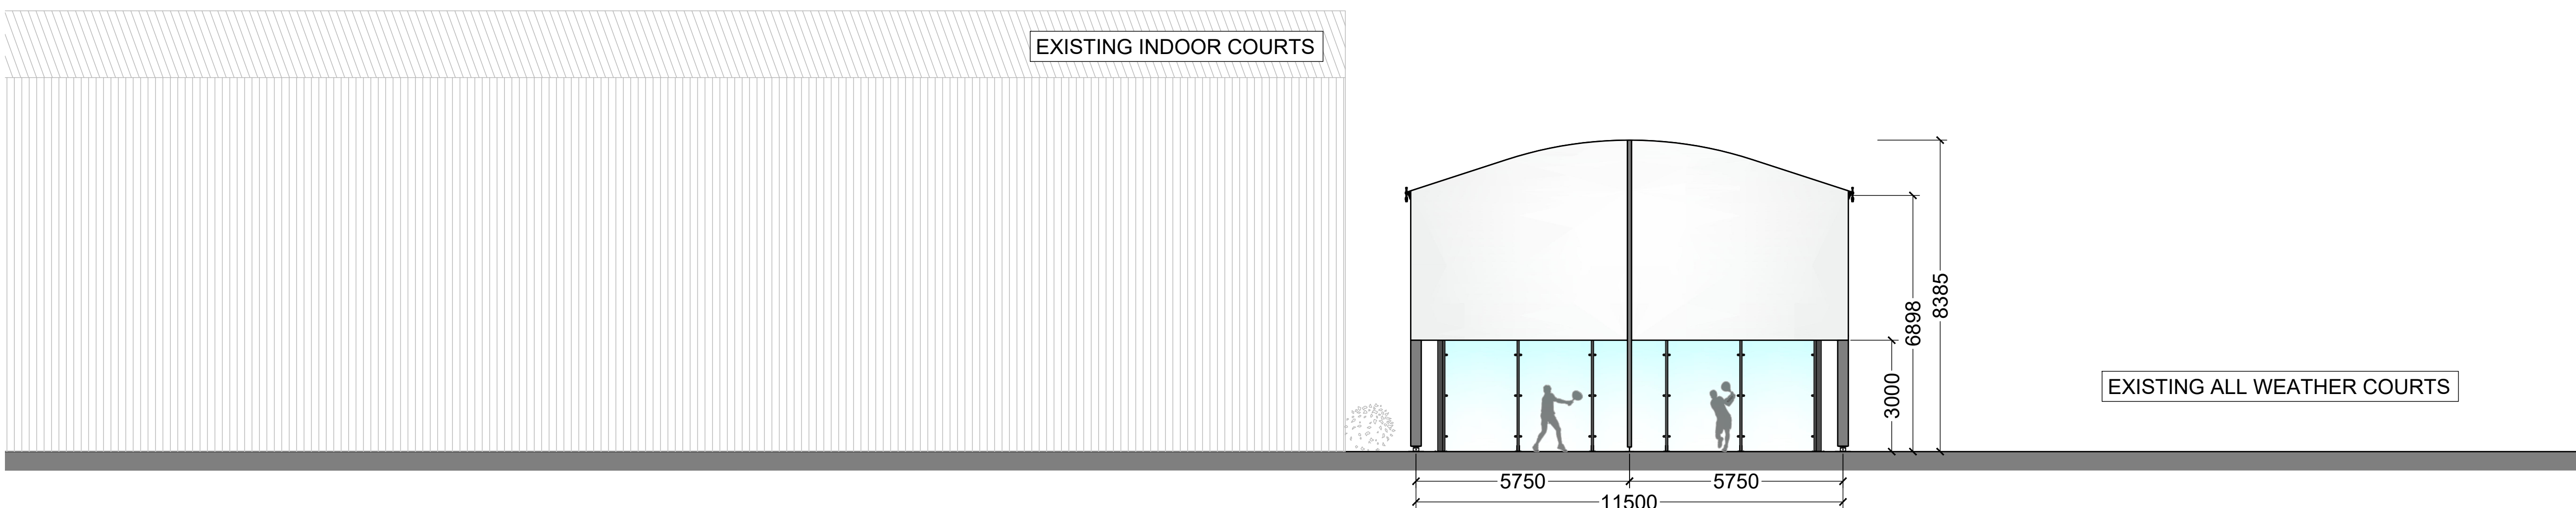

04 WEST ELEVATION

1:100

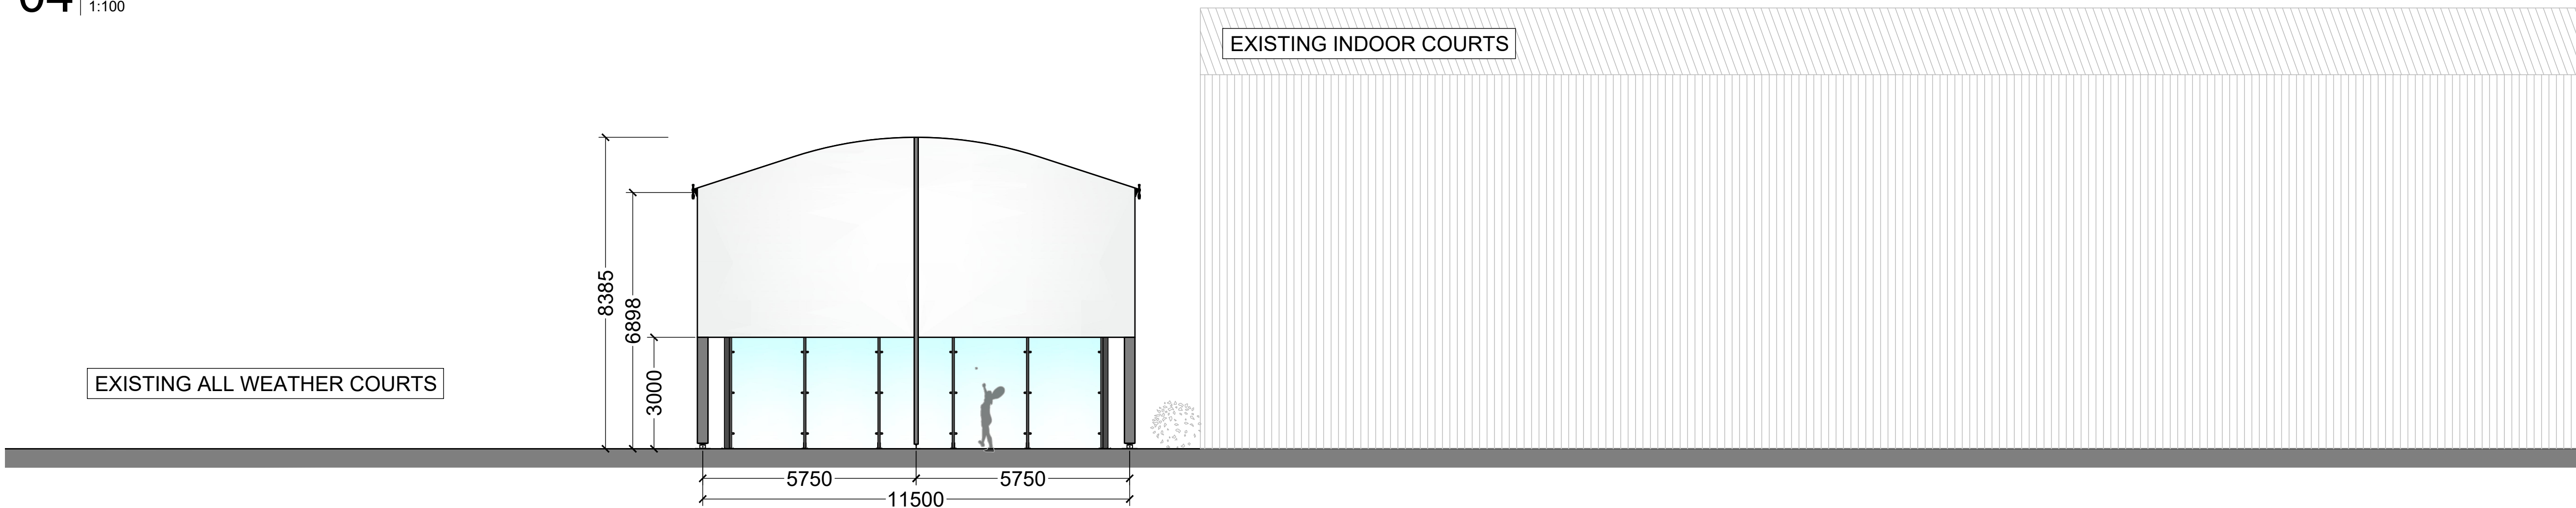

D	Updated elevations	LS	01.09.22
REV:	DESCRIPTION:	BY:	DATE:
STATUS:	DESIGN		
CLIENT:	The Northern LTC		
SITE:	The Northern LTC		
TITLE:	ELEVATION - EAST & WEST		
SCALE:	1:100 @A1	DATE:	27.08.21
DRAWN:	LS	CHECKED:	AP
PROJECT No:	2011-04	DRAWING No:	004
REVISION:			A

PADELTECH

Head office
Unit 12, 4-5 Lochside Way, Edinburgh, EH12 9DT
+44(0)131 581 8683

Southern office
Suite 3, Lake View House, Wilton Drive, Tournament Fields,
Warwick, CV34 6RG
+44(0)1926 679 586