


PROPOSED SITE PLAN
SCALE 1:100

GENERAL NOTES
Use written dimensions only, do not scale from drawing. Use latest revision of all referenced information.

Rev	Date	Description	Drawn	Chkd
A	13.10.22	New BT Streethub Structure	MD	JE

Solutions30
Solutions for New Technologies

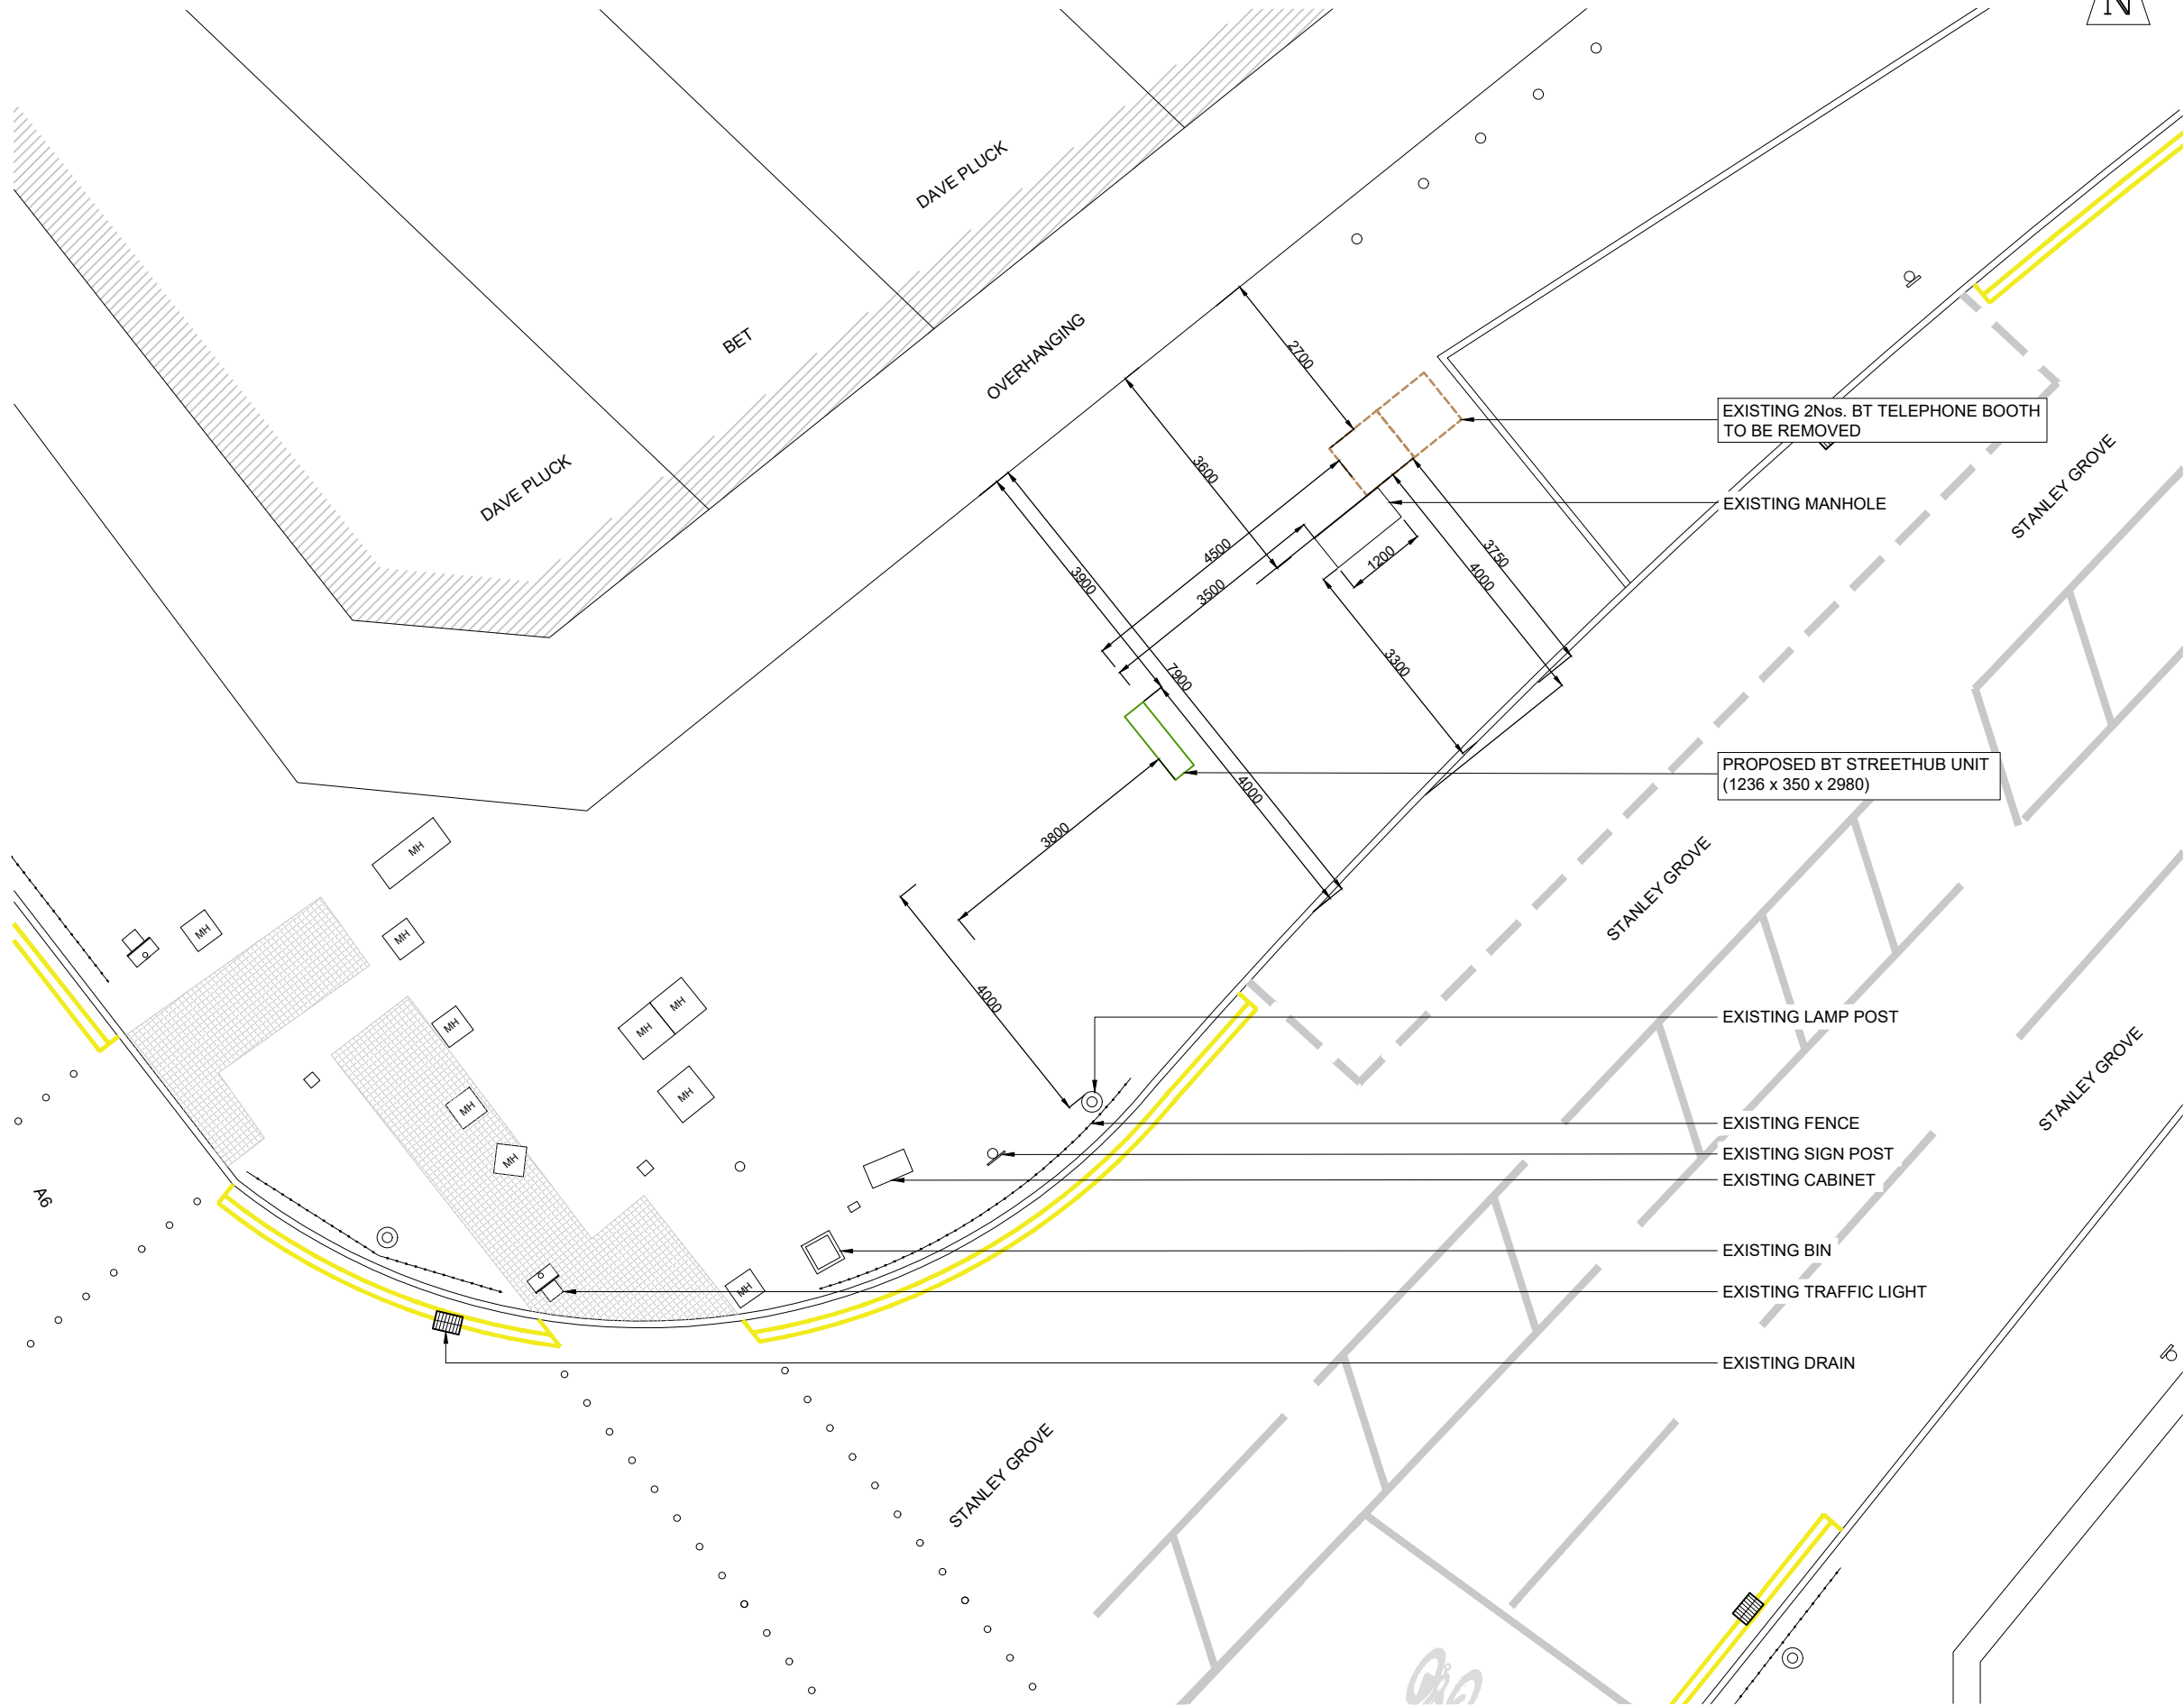

Drg Status
PLANNING

Cell No. & Name
MAN207

Site Name & Address
Pavement o/s Unit 10a
Longsight Shopping Centre, 555
Stockport Rd, Manchester
M12 4JH

Drawing Title
PROPOSED SITE PLAN

Scale	1:100	Date	13.10.2022
Drawn By	MD	Checked By	JE
Drawing Number	002	Revision	A