




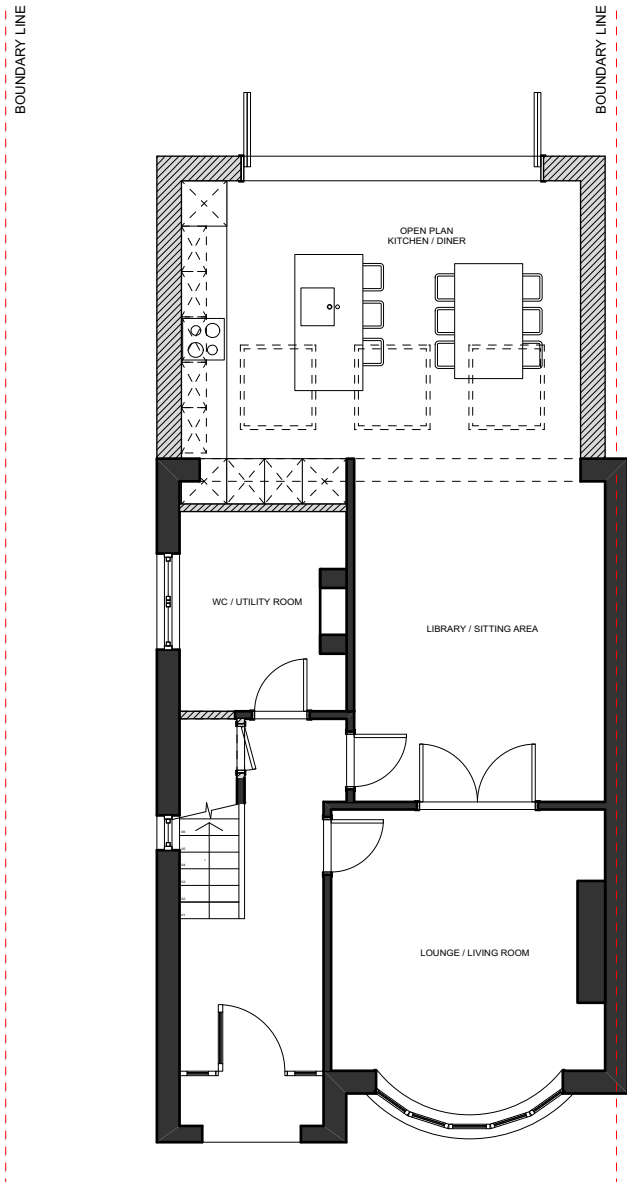


1 PROPOSED PLAN - GROUND FLOOR
Scale: 1:100

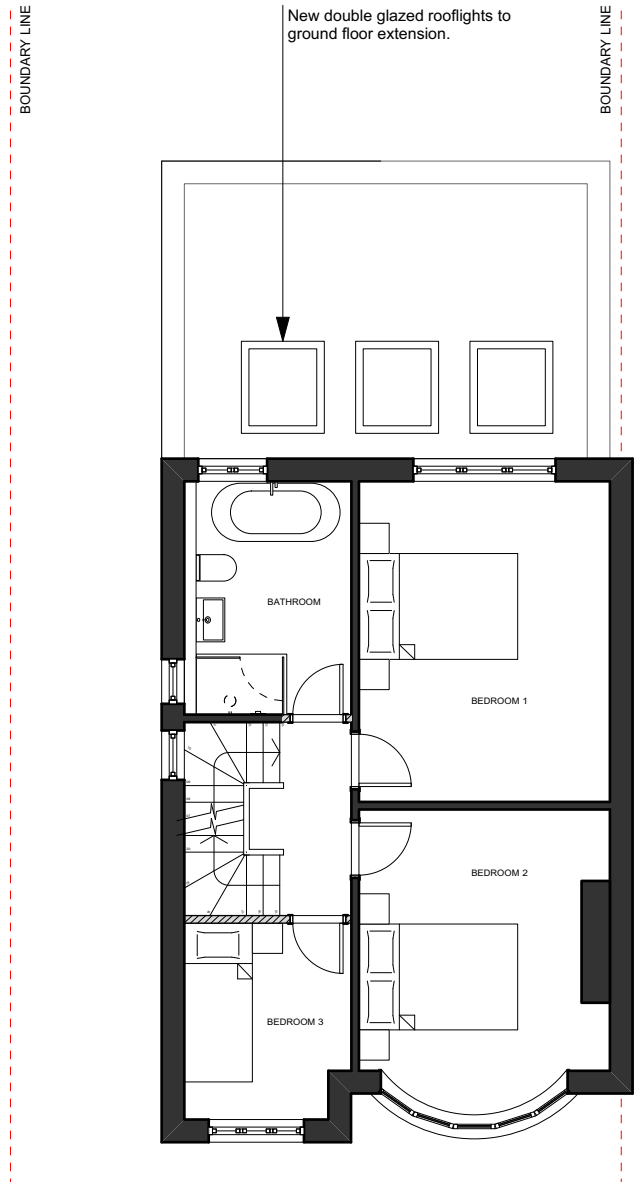

2 PROPOSED PLAN - FIRST FLOOR
Scale: 1:100

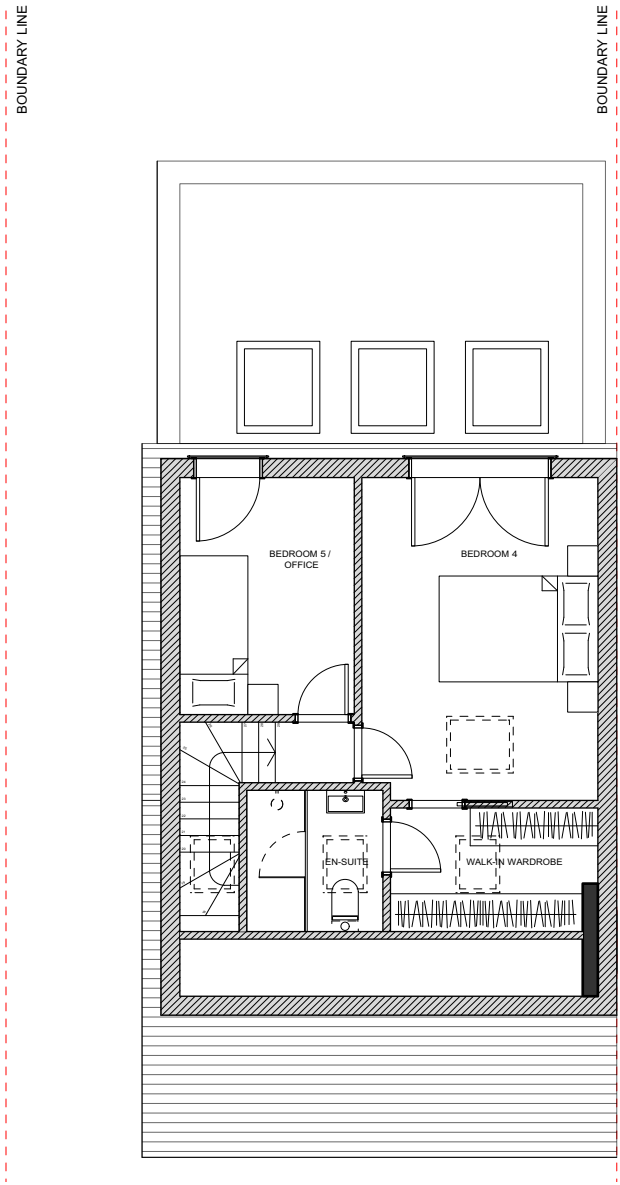

3 PROPOSED PLAN - SECOND FLOOR (LOFT)
Scale: 1:100

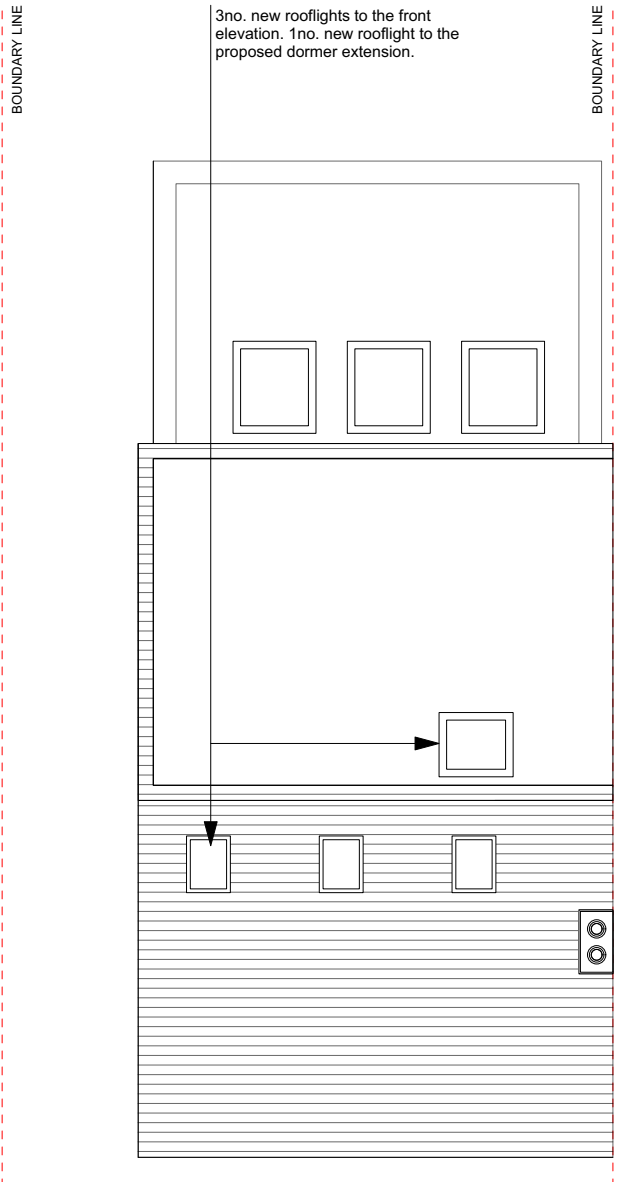

4 PROPOSED PLAN - ROOF
Scale: 1:100

GENERAL NOTES:

This drawing to be read in conjunction with all other Architect's drawings, specifications and other Consultants' information.

These drawings are produced for planning purposes only and are not to be used for contractor tender, specification, building control nor construction.

DO NOT SCALE FROM THIS DRAWING.

NOTES:

EXISTING WALLS

PROPOSED NEW WALLS

0 1.0 2.0 3.0 4.0 5.0 M



Date	Notes	Rev
------	-------	-----

DRAWING TITLE PROPOSED PLANS Floor Plans			www.studiohei.com
DRAWING NUMBER 049.GA.01		REVISION -	
STATUS Planning	DATE Oct 2022	SCALE 1:100 @ A3	
PROJECT 25 Ferndene Road, Manchester, M20			

studio
HEI
ARCHITECTURE