


Dimensioning

Figured dimensions only to be taken from these designs and drawings. Work to annotated dimensions only. All dimensions to be checked on site. Architectural designers to be informed immediately of any discrepancies before work proceeds. Drawings are to be read in conjunction with relevant specifications, structural engineers and service engineers' drawings.



EXISTING FRONT ELEVATION
CHATAWAY ROAD
1:100 @ A3

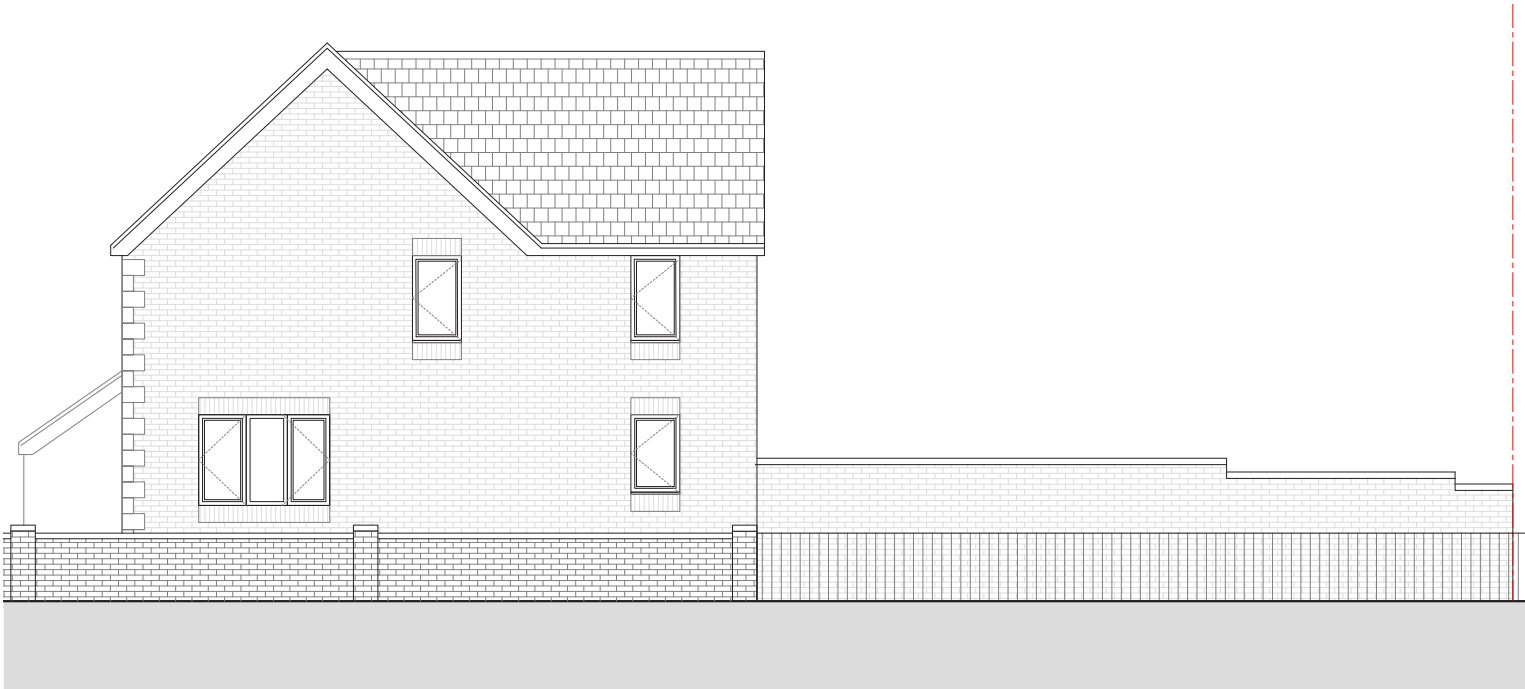


EXISTING SIDE ELEVATION
BRANDFORTH ROAD
1:100 @ A3

Rev	Description	Date
-	Issued to client for comments	12/06/22
A	Issued for Planning	15/06/22
B	Front Elevation Addedd	25/06/22



EXISTING REAR ELEVATION
1:100 @ A3

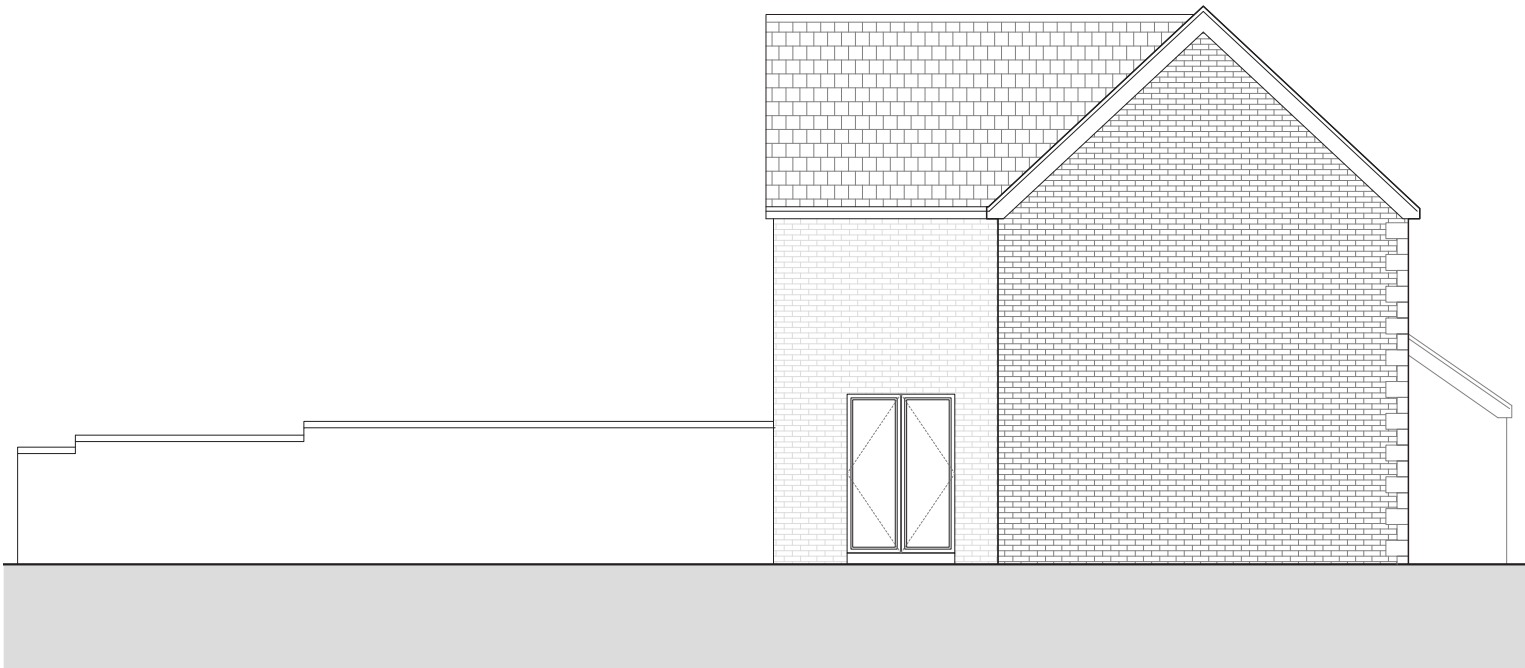

EXISTING SIDE ELEVATION
1:100 @ A3



Client
Mr

Project
31 Chataway Road
Cheetham
M8 5UU

Drawing Title
Existing Elevations

Revision
P01

Scale
1:100 @ A3

Date
June 2022

Drawing No. :
Sheet 4