


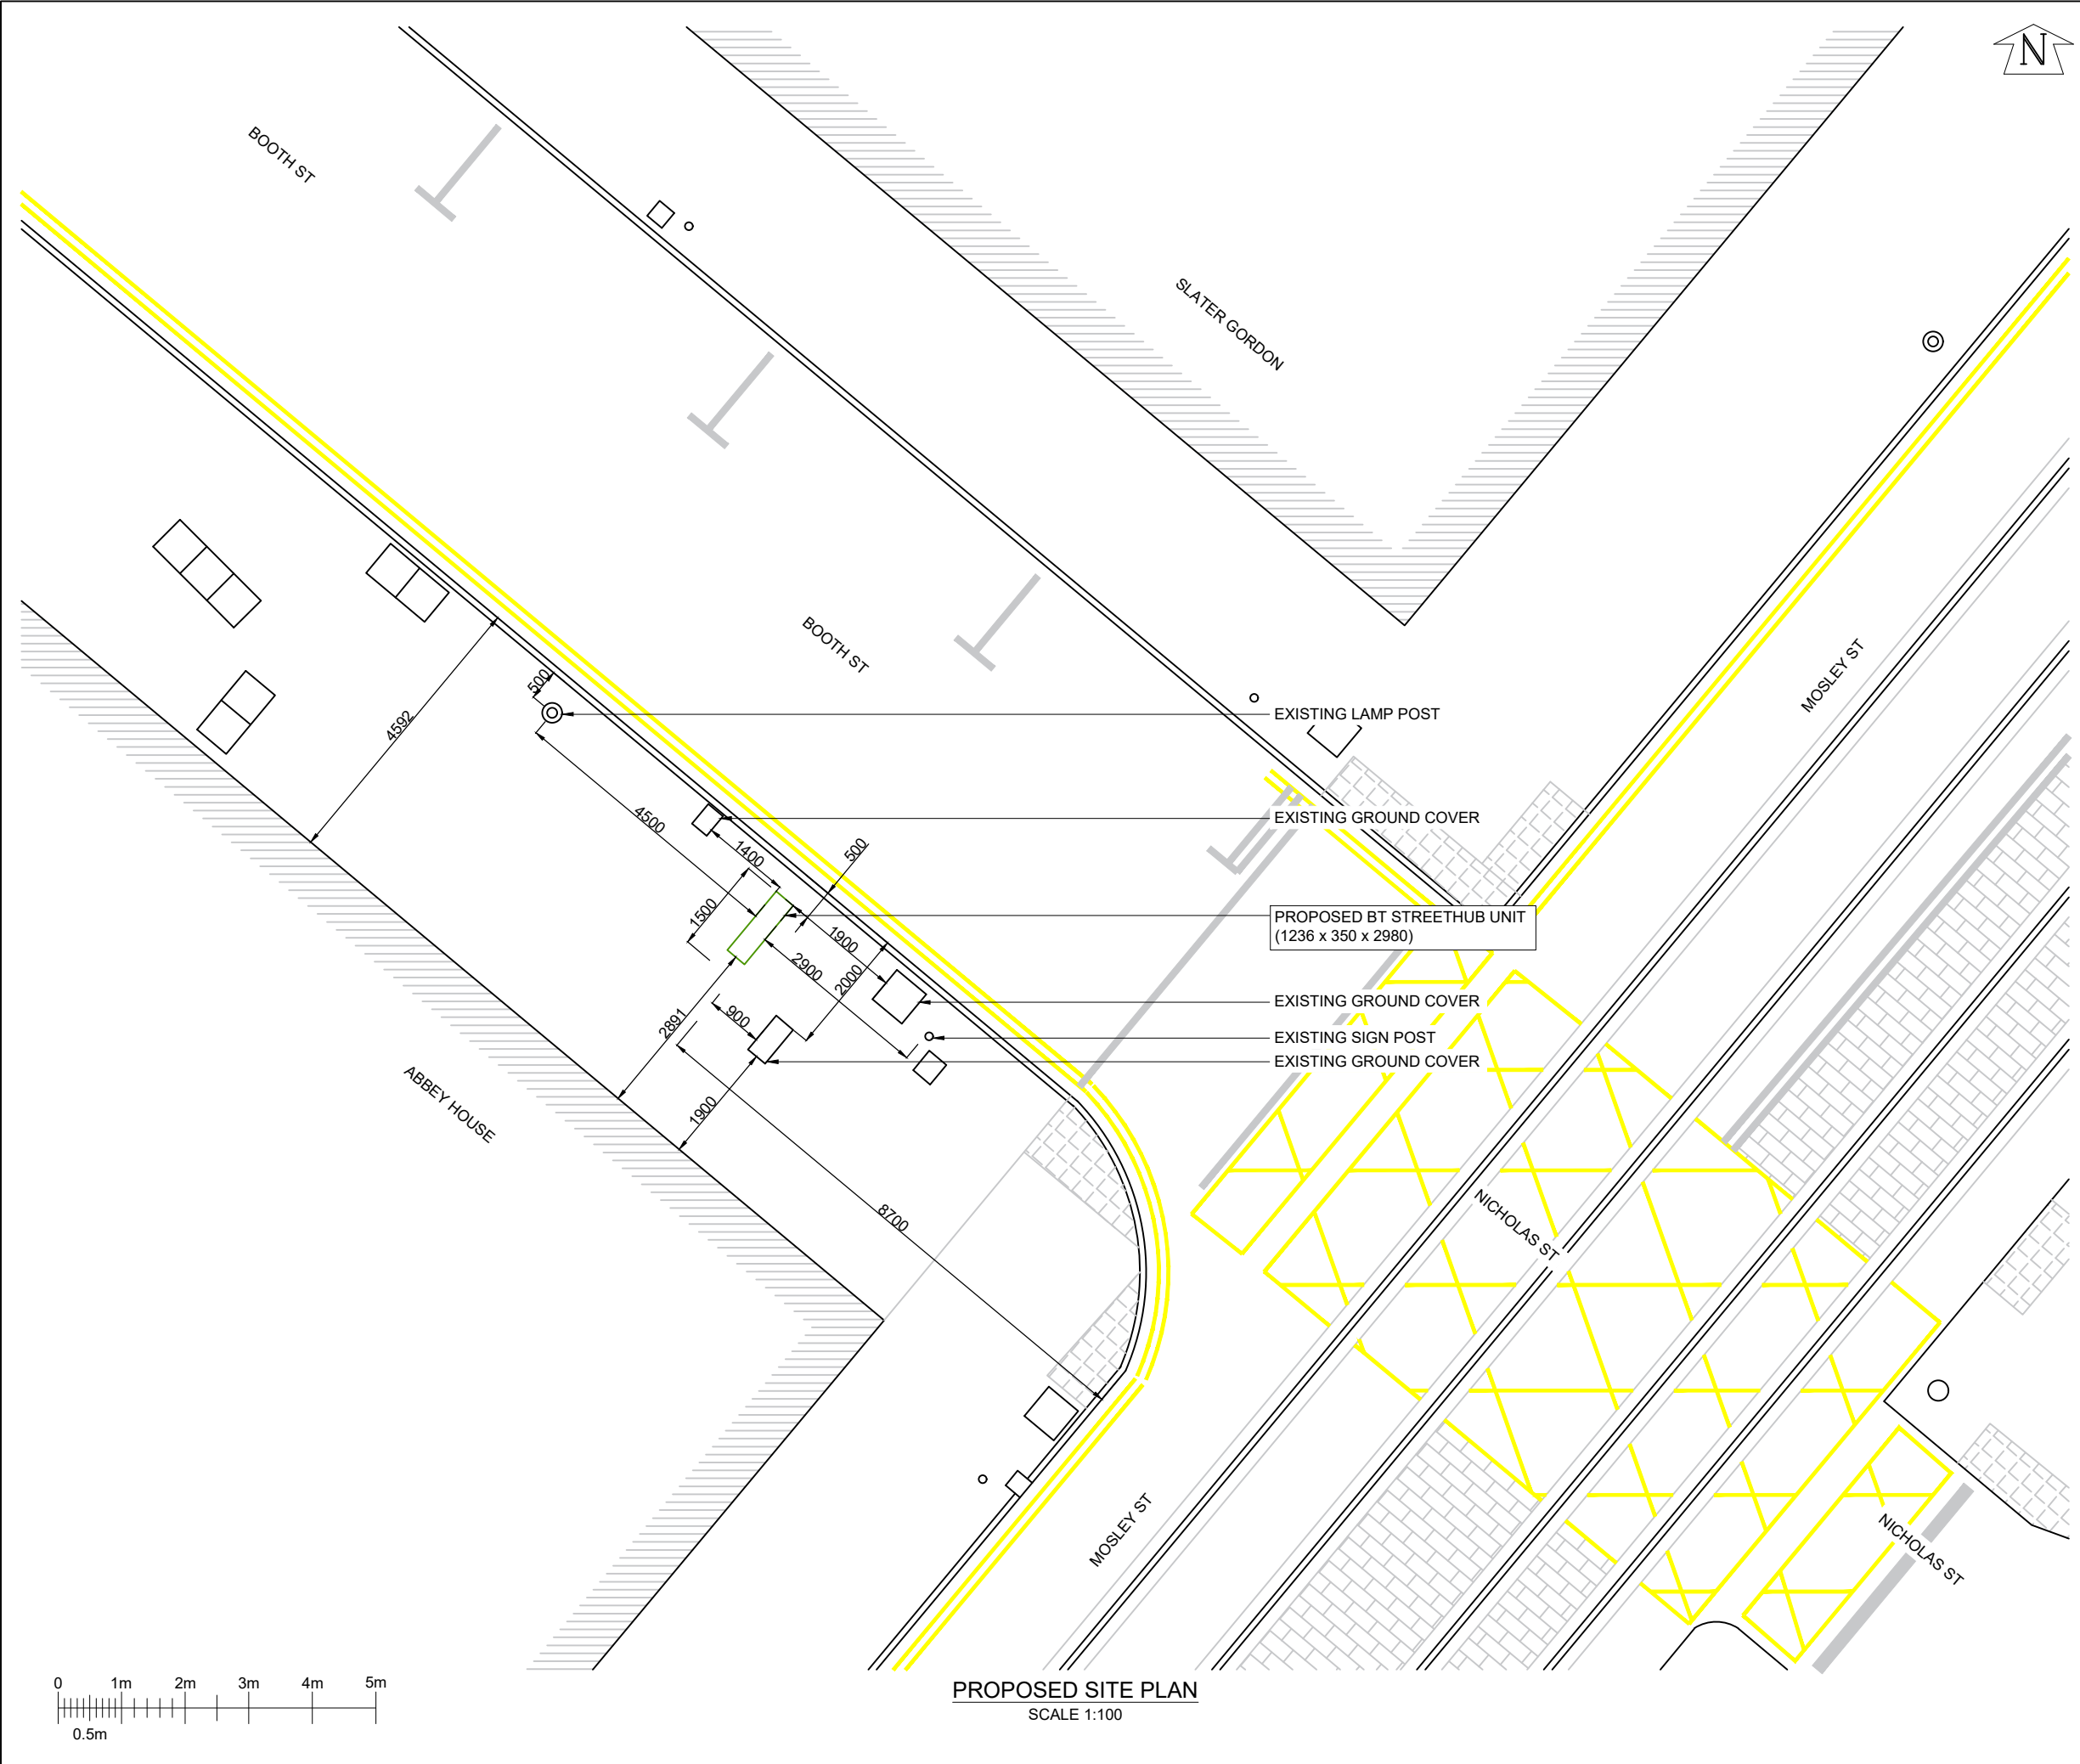

GENERAL NOTES

Use written dimensions only, do not scale from drawing. Use latest revision of all referenced information.

A	15.06.22	New BT Streethub Structure	MD	JE
Rev	Date	Description	Drawn	Chkd

Solutions30

Solutions for New Technologies

BT

Drg Status

PLANNING

Cell No. & Name

MAN042A

Site Name & Address

BOOTH STREET
(ADJ NO. 74 MOSLEY ST)
M2 3LW

Drawing Title

PROPOSED SITE PLAN

Scale	1:100	Date	15.06.2022
Drawn By	MD	Checked By	JE
Drawing Number	002	Revision	A