



FOR PLANNING

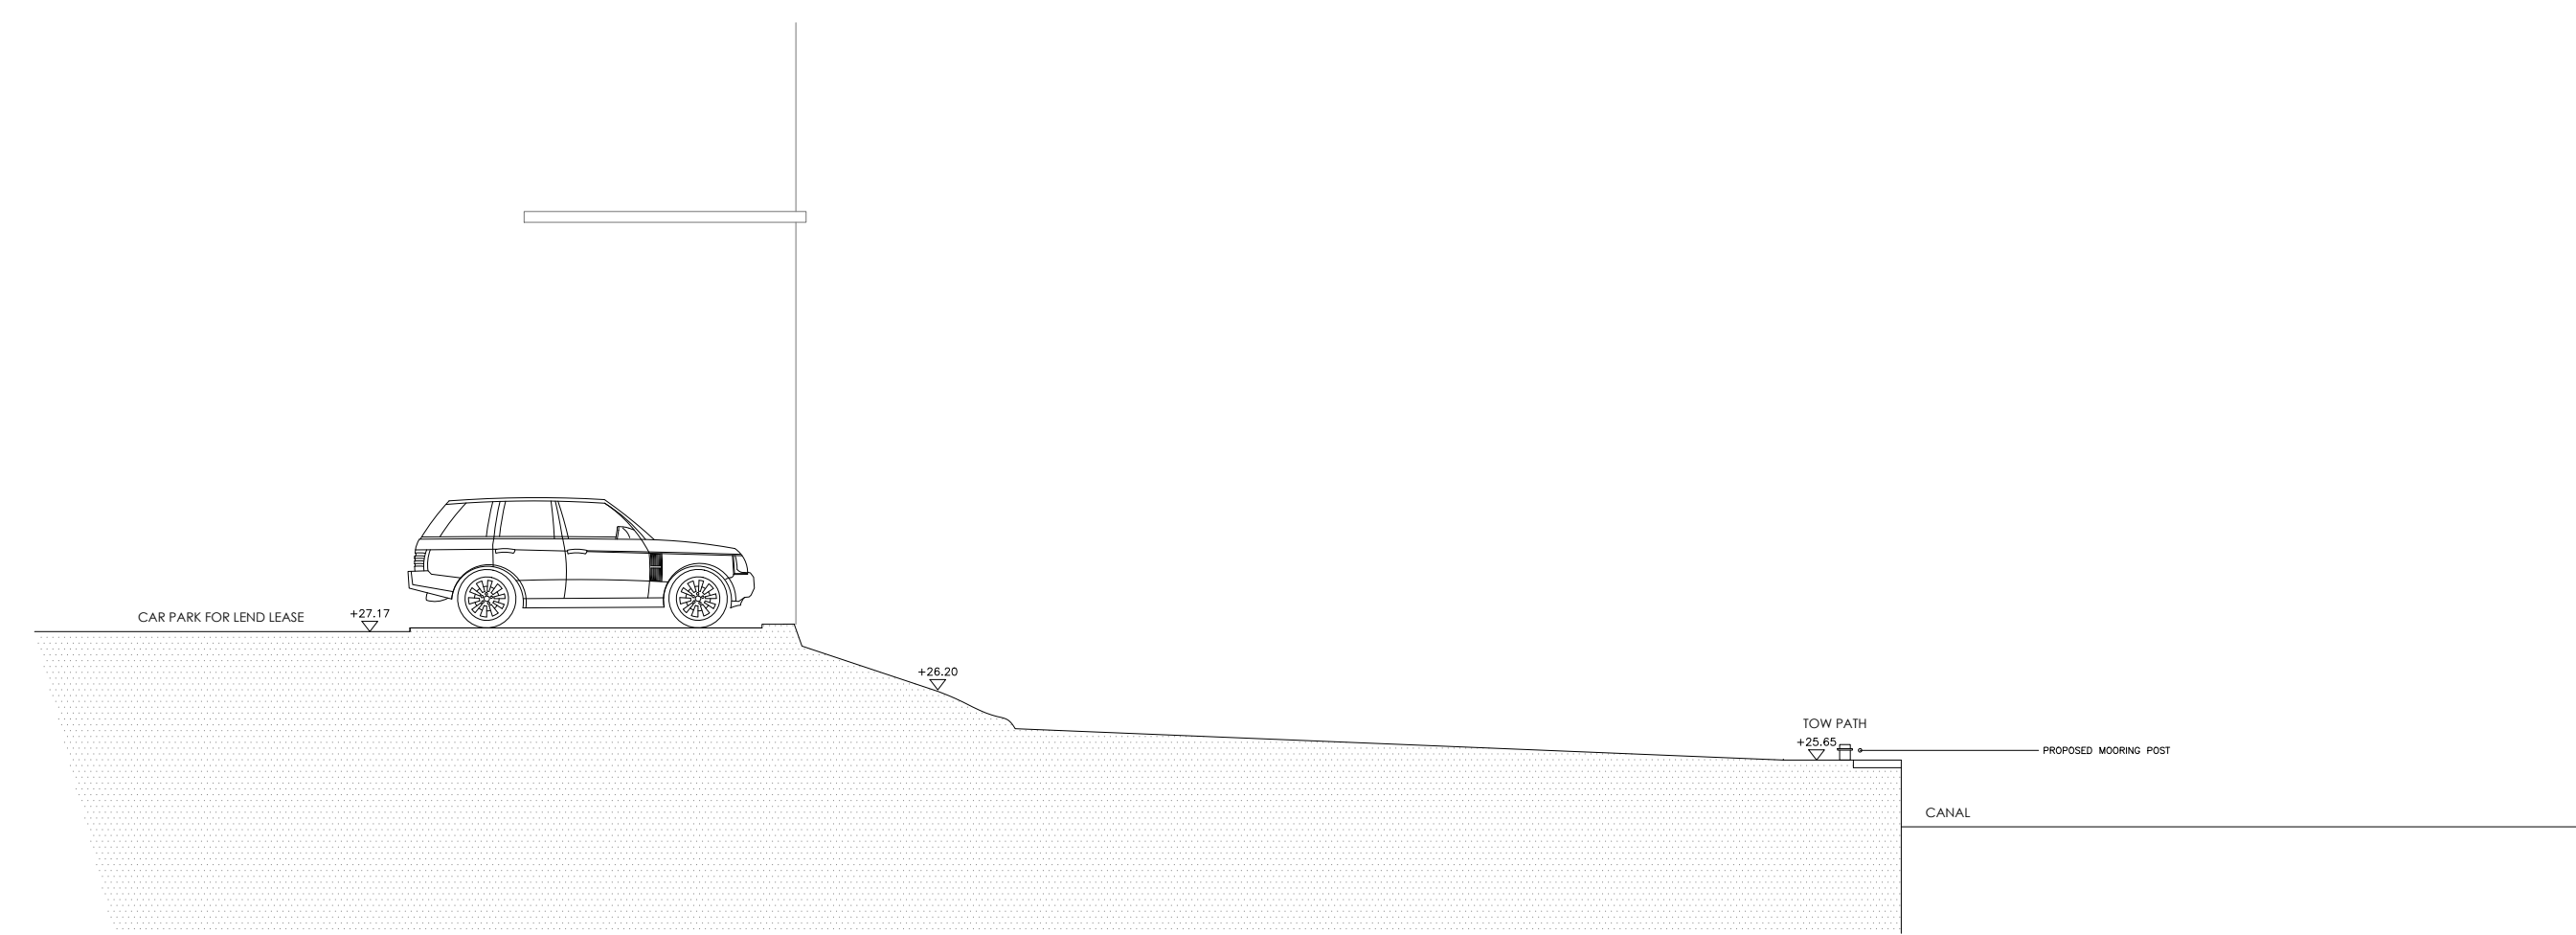


INDICATIVE SECTION AA
(THROUGH CAR PARKING AREA)
1:100

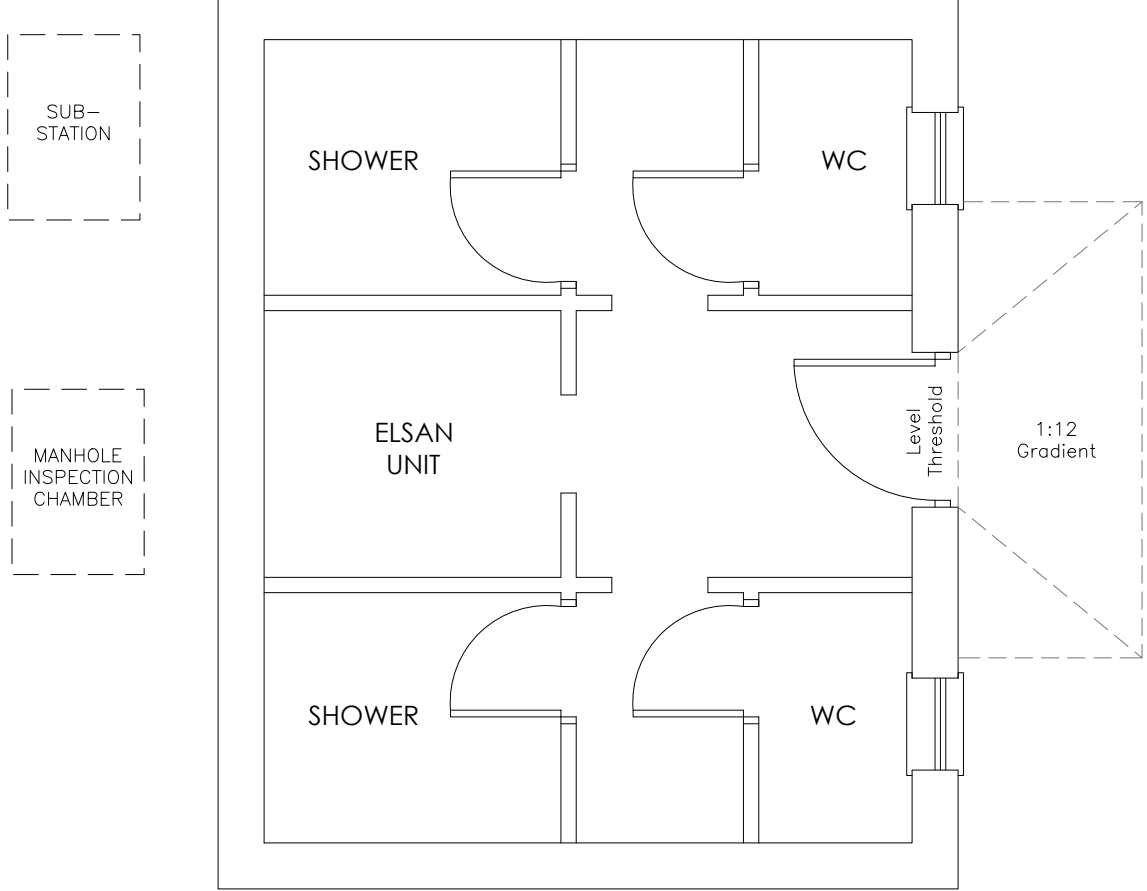


INDICATIVE FLOOR PLAN
(ELSAN, SHOWER & WC BLOCK)
1:50




BRICKWORK TO MATCH ADJACENT
STRUCTURES
(LOCAL BRICKWORK)

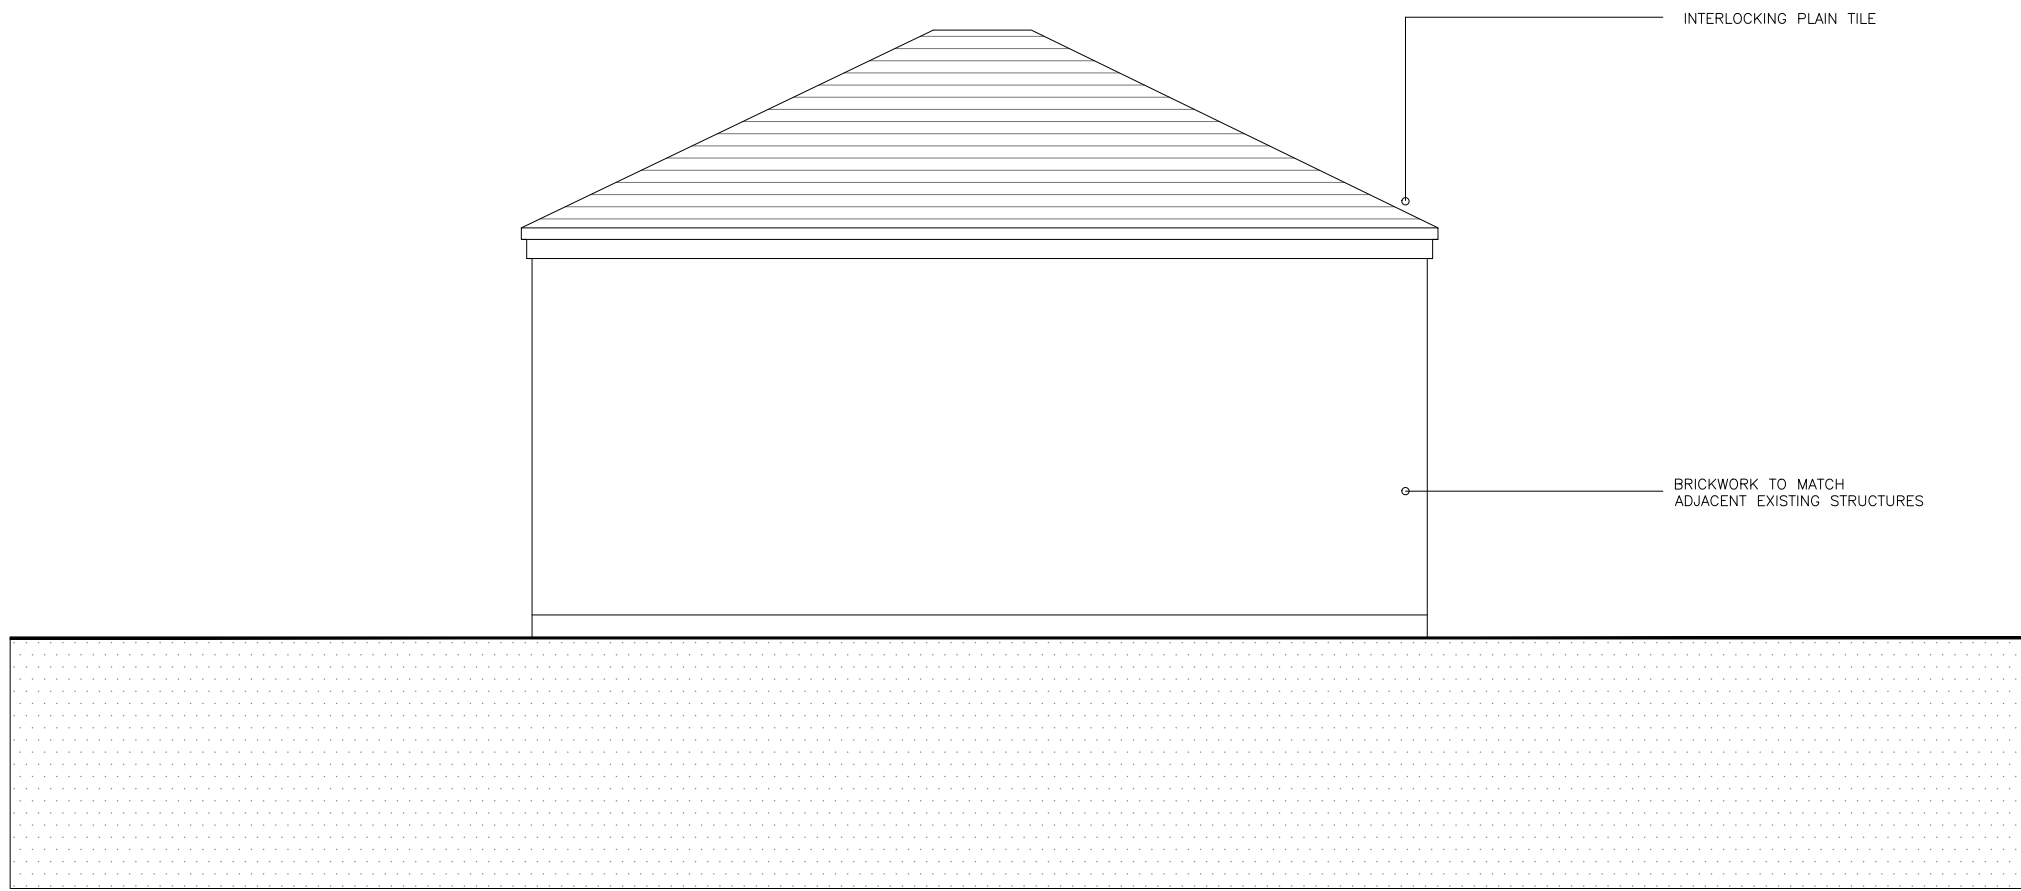


INDICATIVE REAR ELEVATION - FACING CAR PARK
(ELSAN, SHOWER & WC BLOCK)
1:50

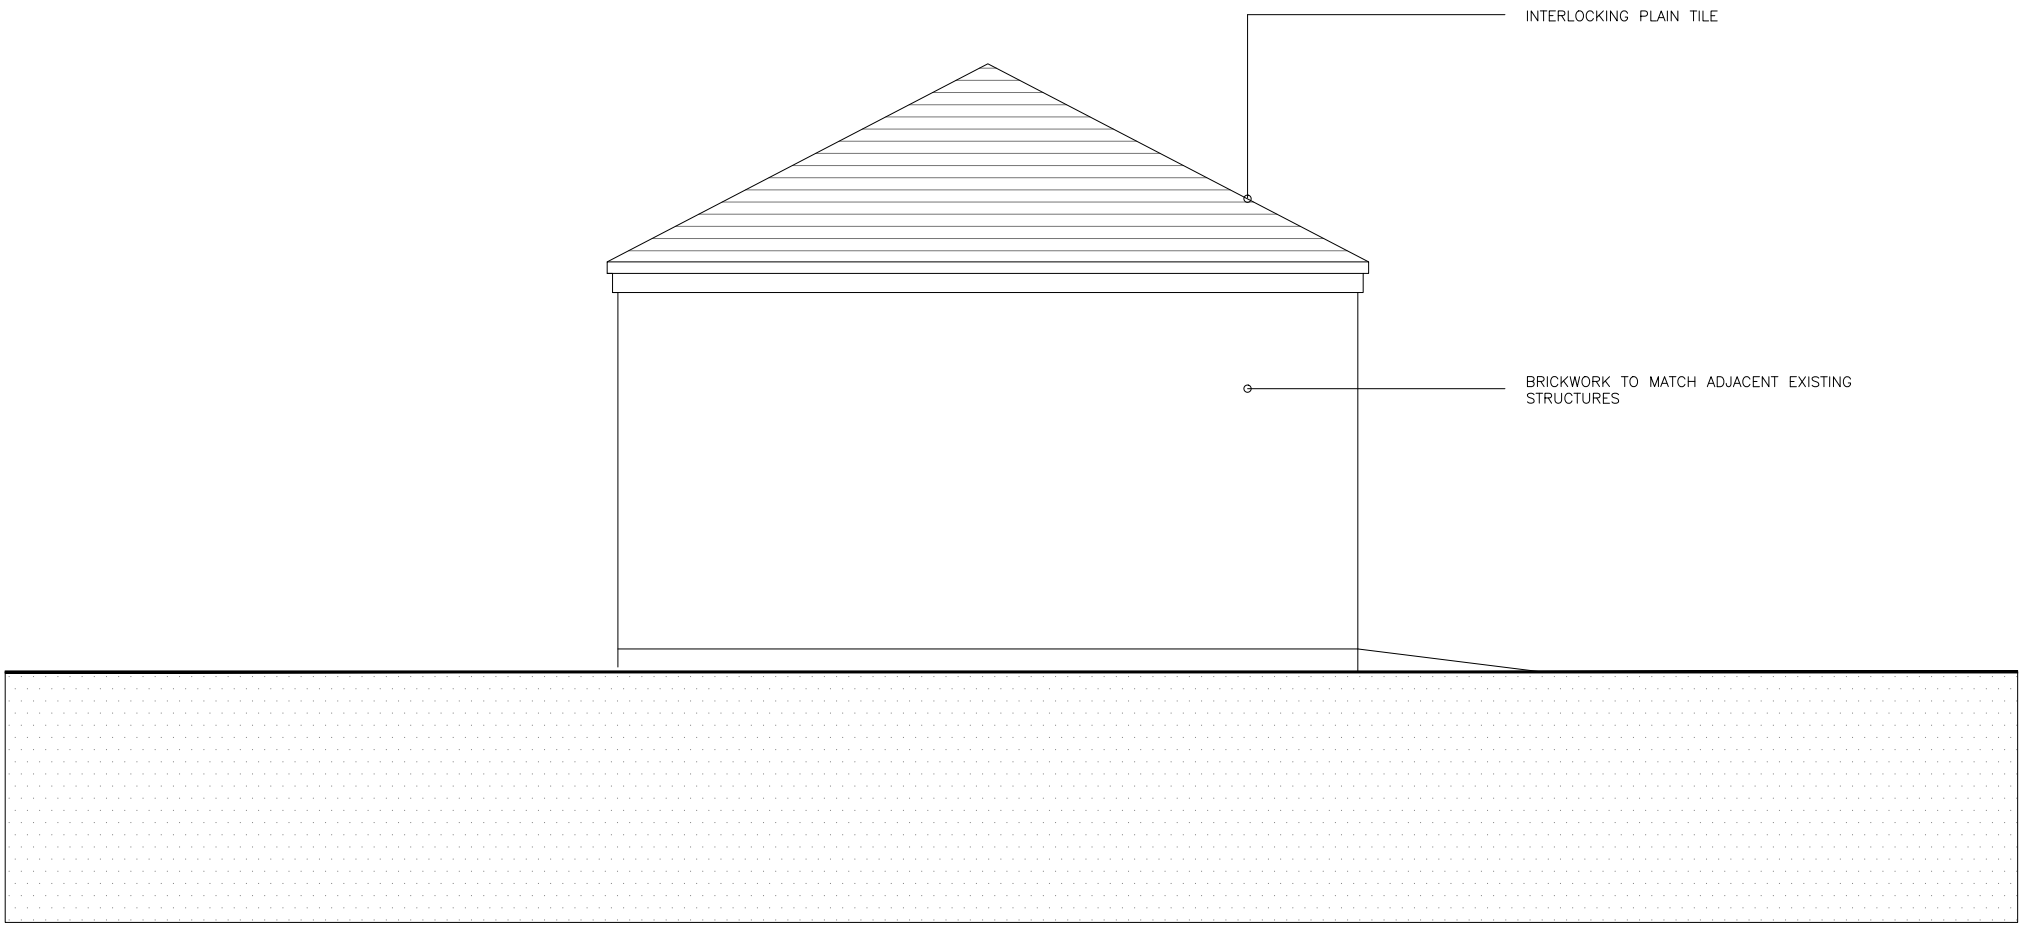

INDICATIVE SIDE ELEVATION (EAST)
(ELSAN, SHOWER & WC BLOCK)
1:50

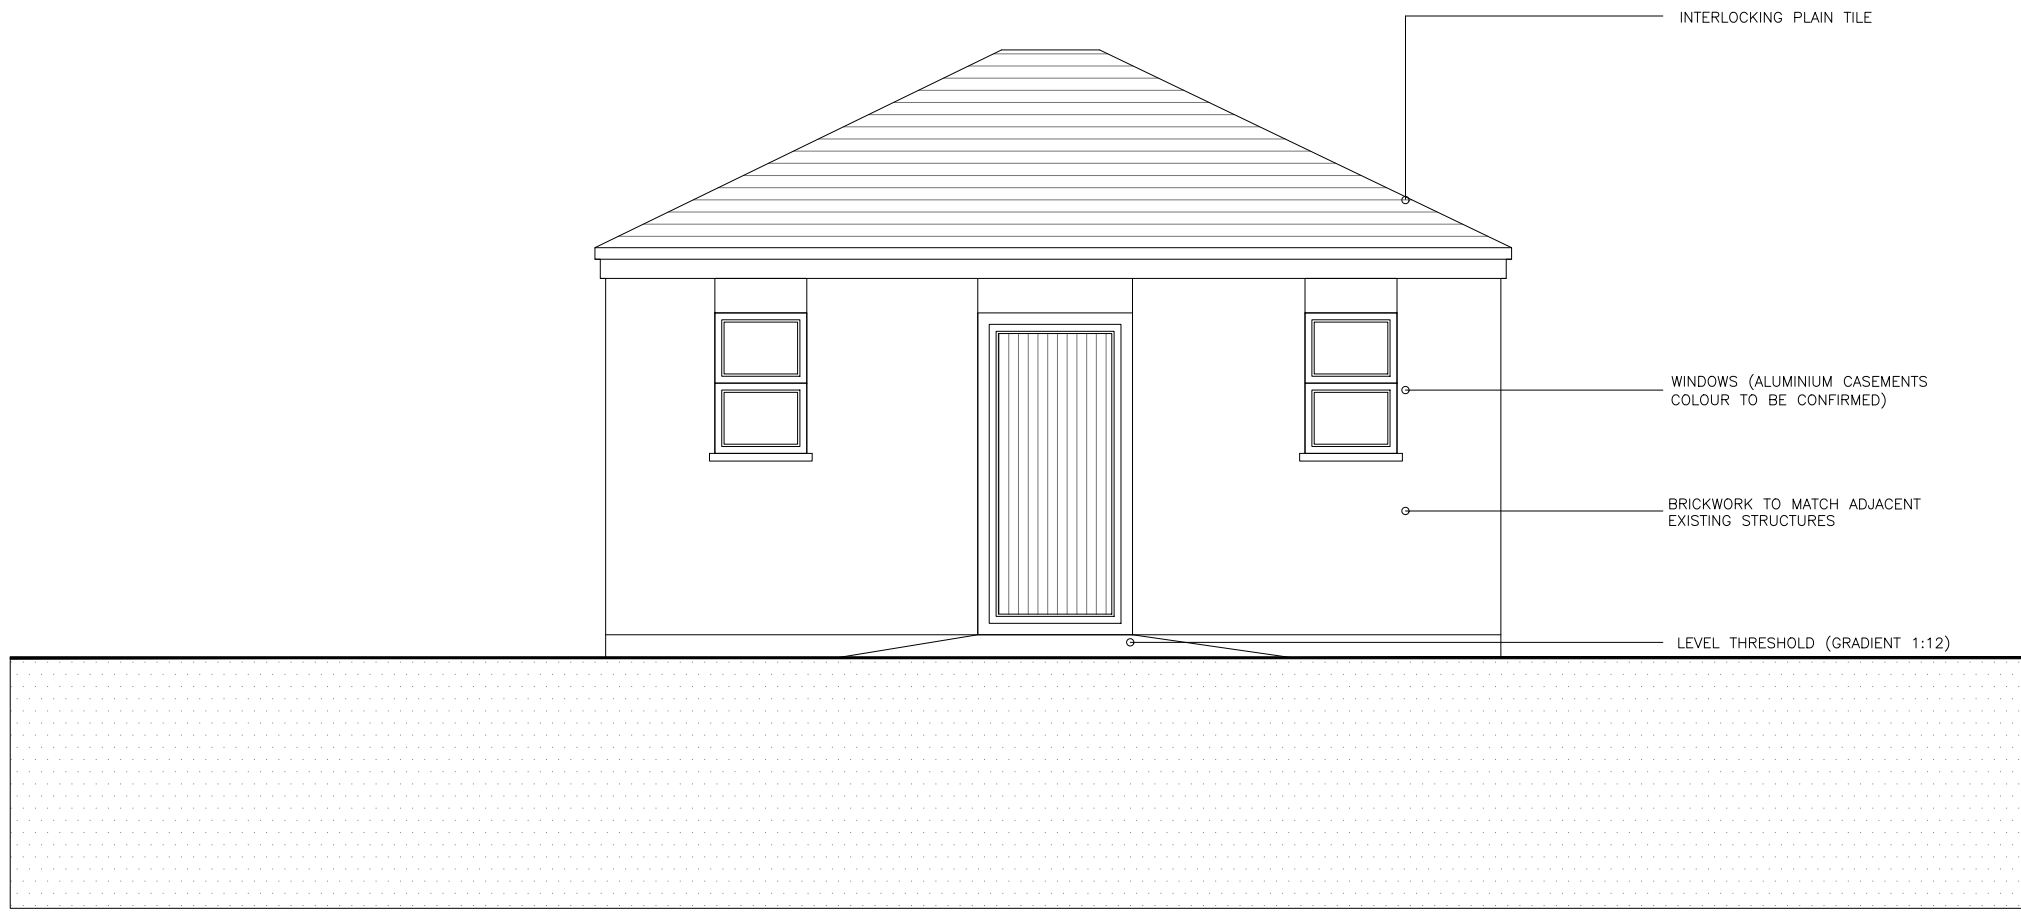

INDICATIVE FRONT ELEVATION - SOUTH FACING CANAL
(ELSAN, SHOWER & WC BLOCK)
1:50

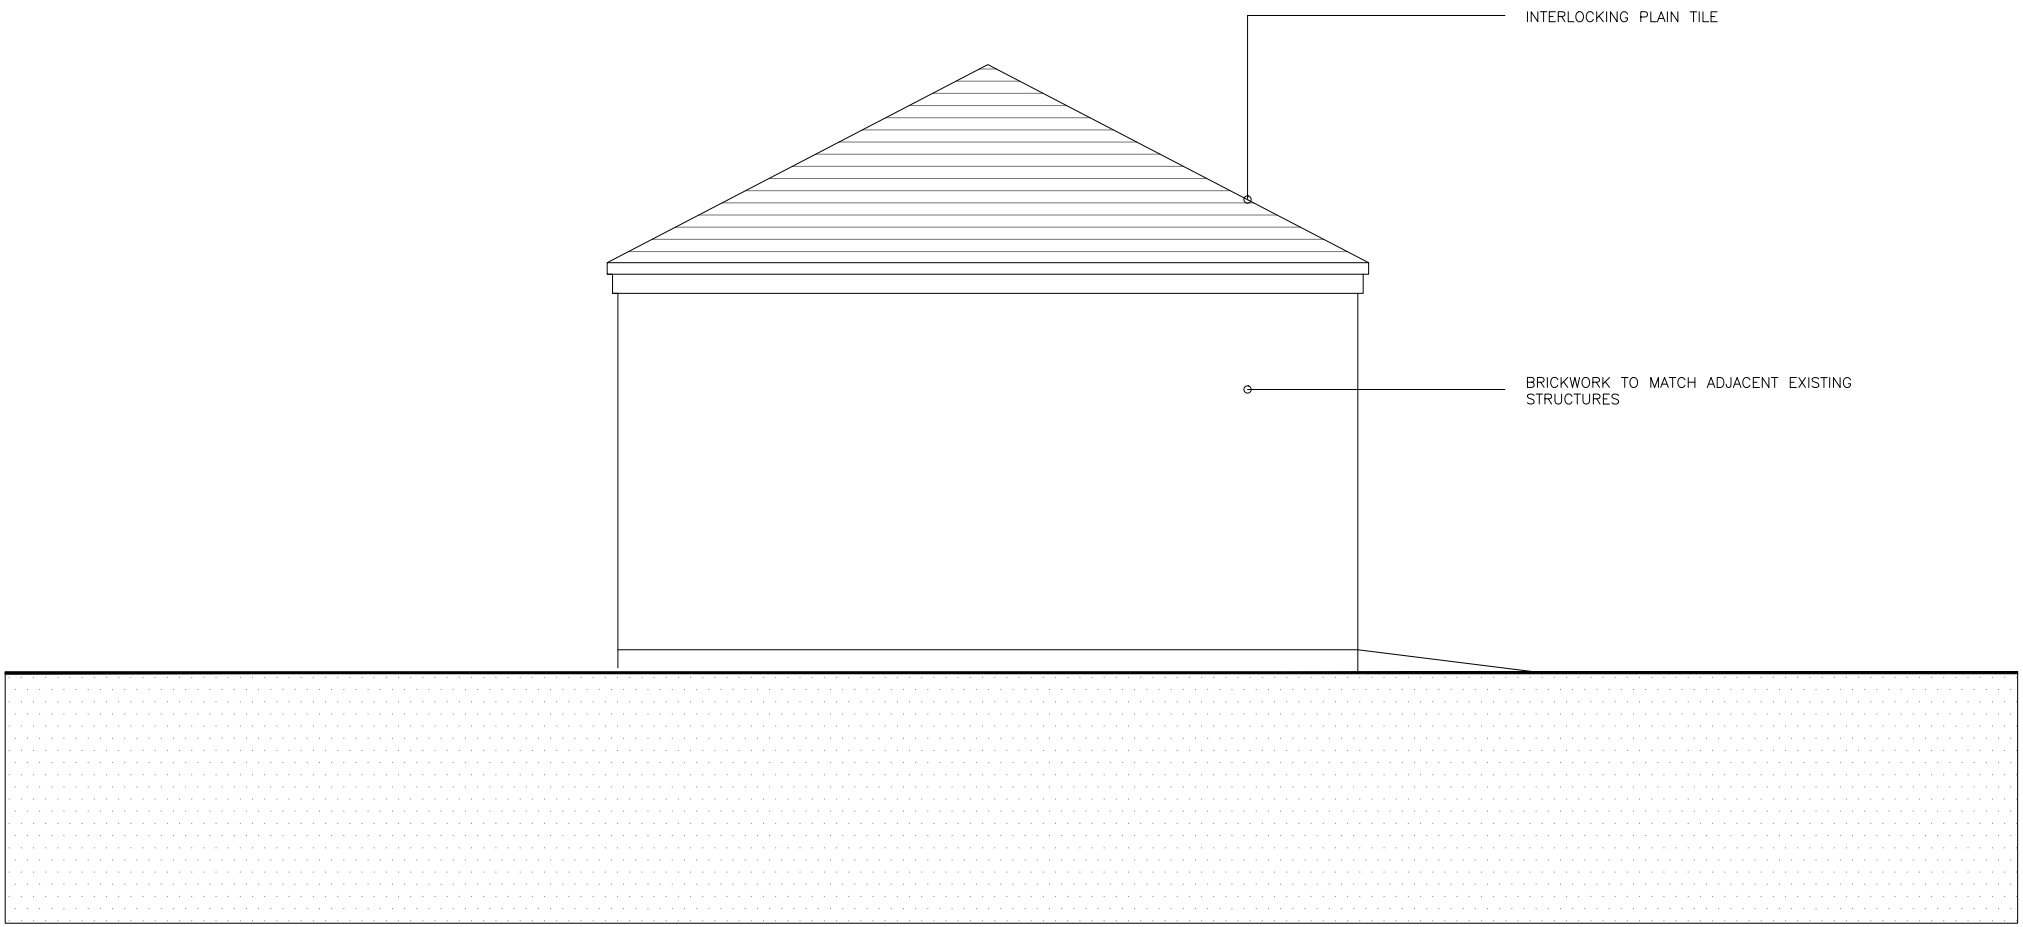

INDICATIVE SIDE ELEVATION (WEST)
(ELSAN, SHOWER & WC BLOCK)
1:50

NOTES

This drawing to be read in accordance with the specification/Bills of Quantities and related drawings.
No Dimensions to be scaled from this drawing. All stated dimensions to be verified on site and SMASHBOX to be notified of any discrepancies.

FOR PLANNING

Project
**POTATO WHARF
BRIDGEWATER CANAL**

Title
**PROPOSED SITE SECTION
AA & ELEVATIONS**

Scale	Date
RTD @ A1	AUGUST 2020
Drawn SB	Checked -
Drawing Number 6612_PL03	Revision G

SMASHBOX

97 Alderley Road | Wilmslow | Cheshire | SK9 1PT
T. 01625 466 557 E. hello@smashboxarchitecture.com
www.smashboxarchitecture.com