


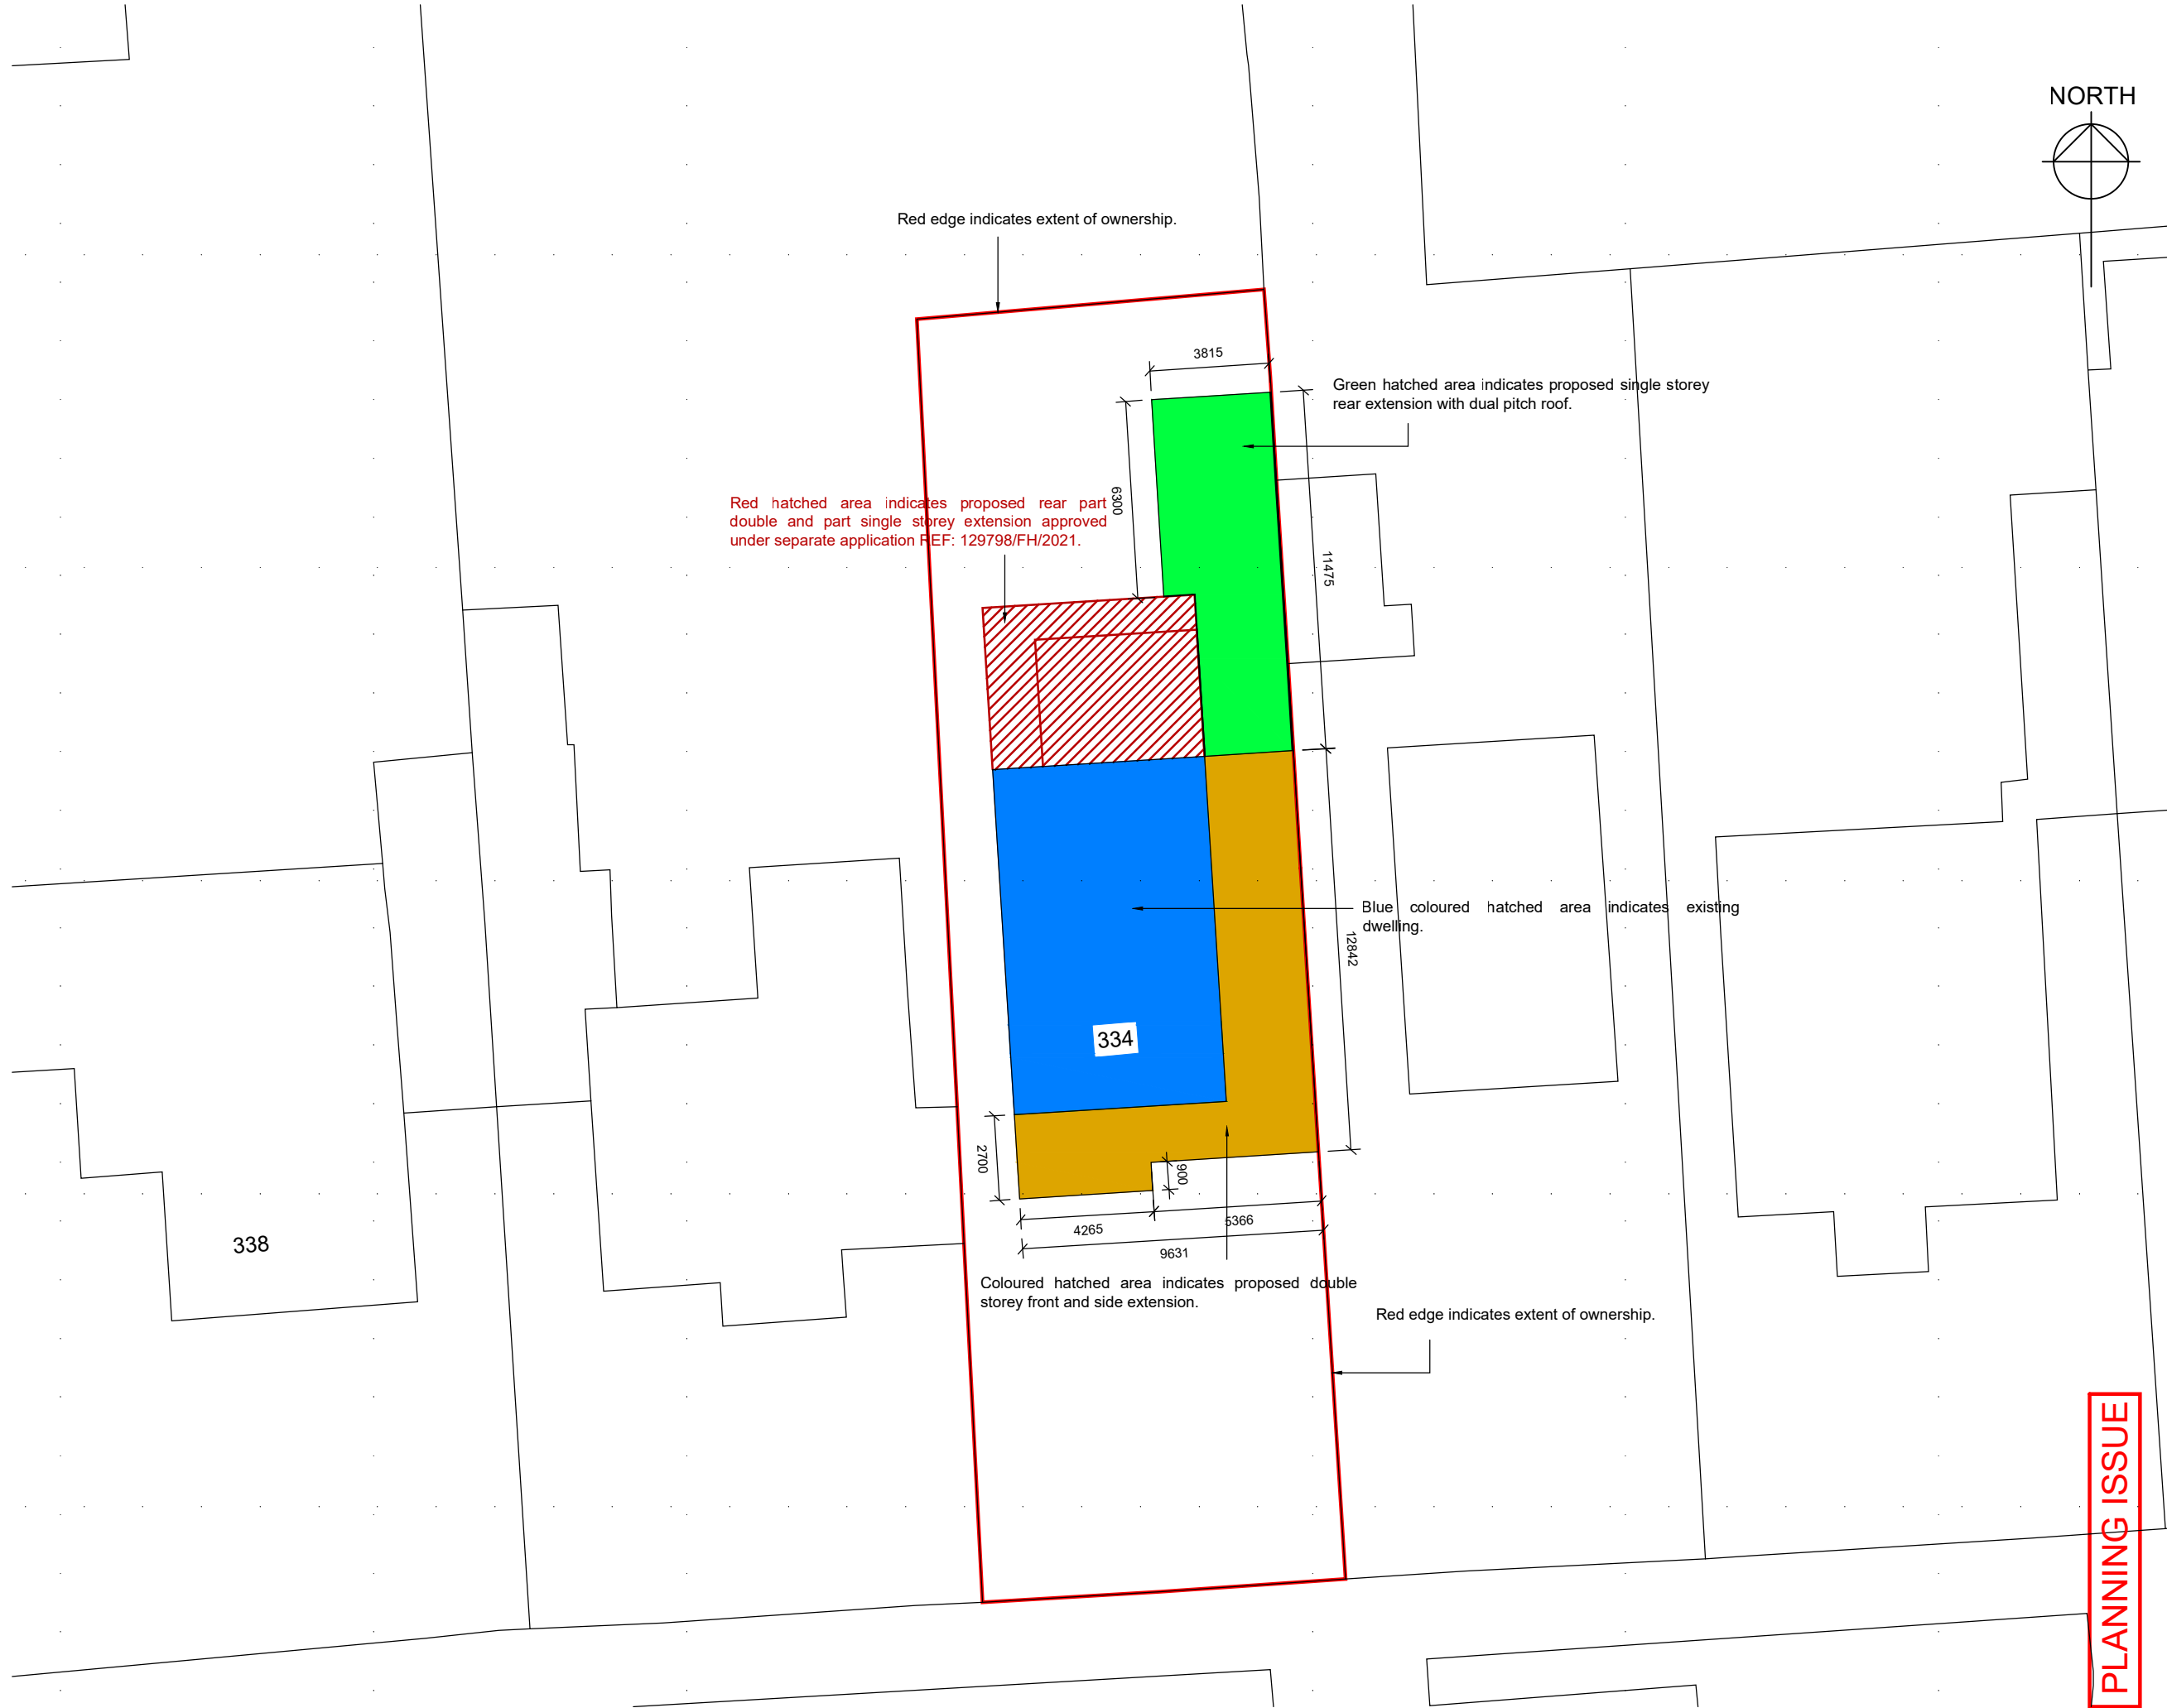

PLANNING ISSUE

Y A Architectural Services		PROJECT. PROPOSED DEMOLITION OF EXISTING GARAGE AND ERECTION OF A DOUBLE STOREY FRONT AND SIDE EXTENSION, SINGLE STOREY REAR EXTENSION, INCLUDING RAISING OF ROOF AT 334 WILBRAHAM ROAD, CHORLTON, MANCHESTER.		JOB TITLE. PROPOSED SITE PLAN. CLIENT MR ALI MOHAMED SALIM.		GENERAL NOTES. 1. This drawing is the property of Y A Architectural Services and copyright is reserved by Y A Architectural Services. No part of this drawing may be reproduced or stored in a retrieval system without prior written consent of Y A Architectural Services. 2. All dimensions are approximate only and are to be checked on site by contractor and any discrepancies to be reported prior to commencement of work. 3. Do not scale from this drawing, only work to written dimensions. 4. All new drains to be laid, jointed and tested to the entire satisfaction of the Local Authority. 5. All work to comply with current Building Regulations and subsequent revisions. 6. Foundations not to encroach over boundaries.	
JOB No. 1876-P04		DRAWN: Y AHMED.		SCALE: 1:200		DATE: 19.09.22	
Unity House, Fletcher Street, Bolton, Lanc, BL3 6NE. tel/fax: 01204 559988 e-mail: designs@yaas.co.uk, www.yaas.co.uk							